



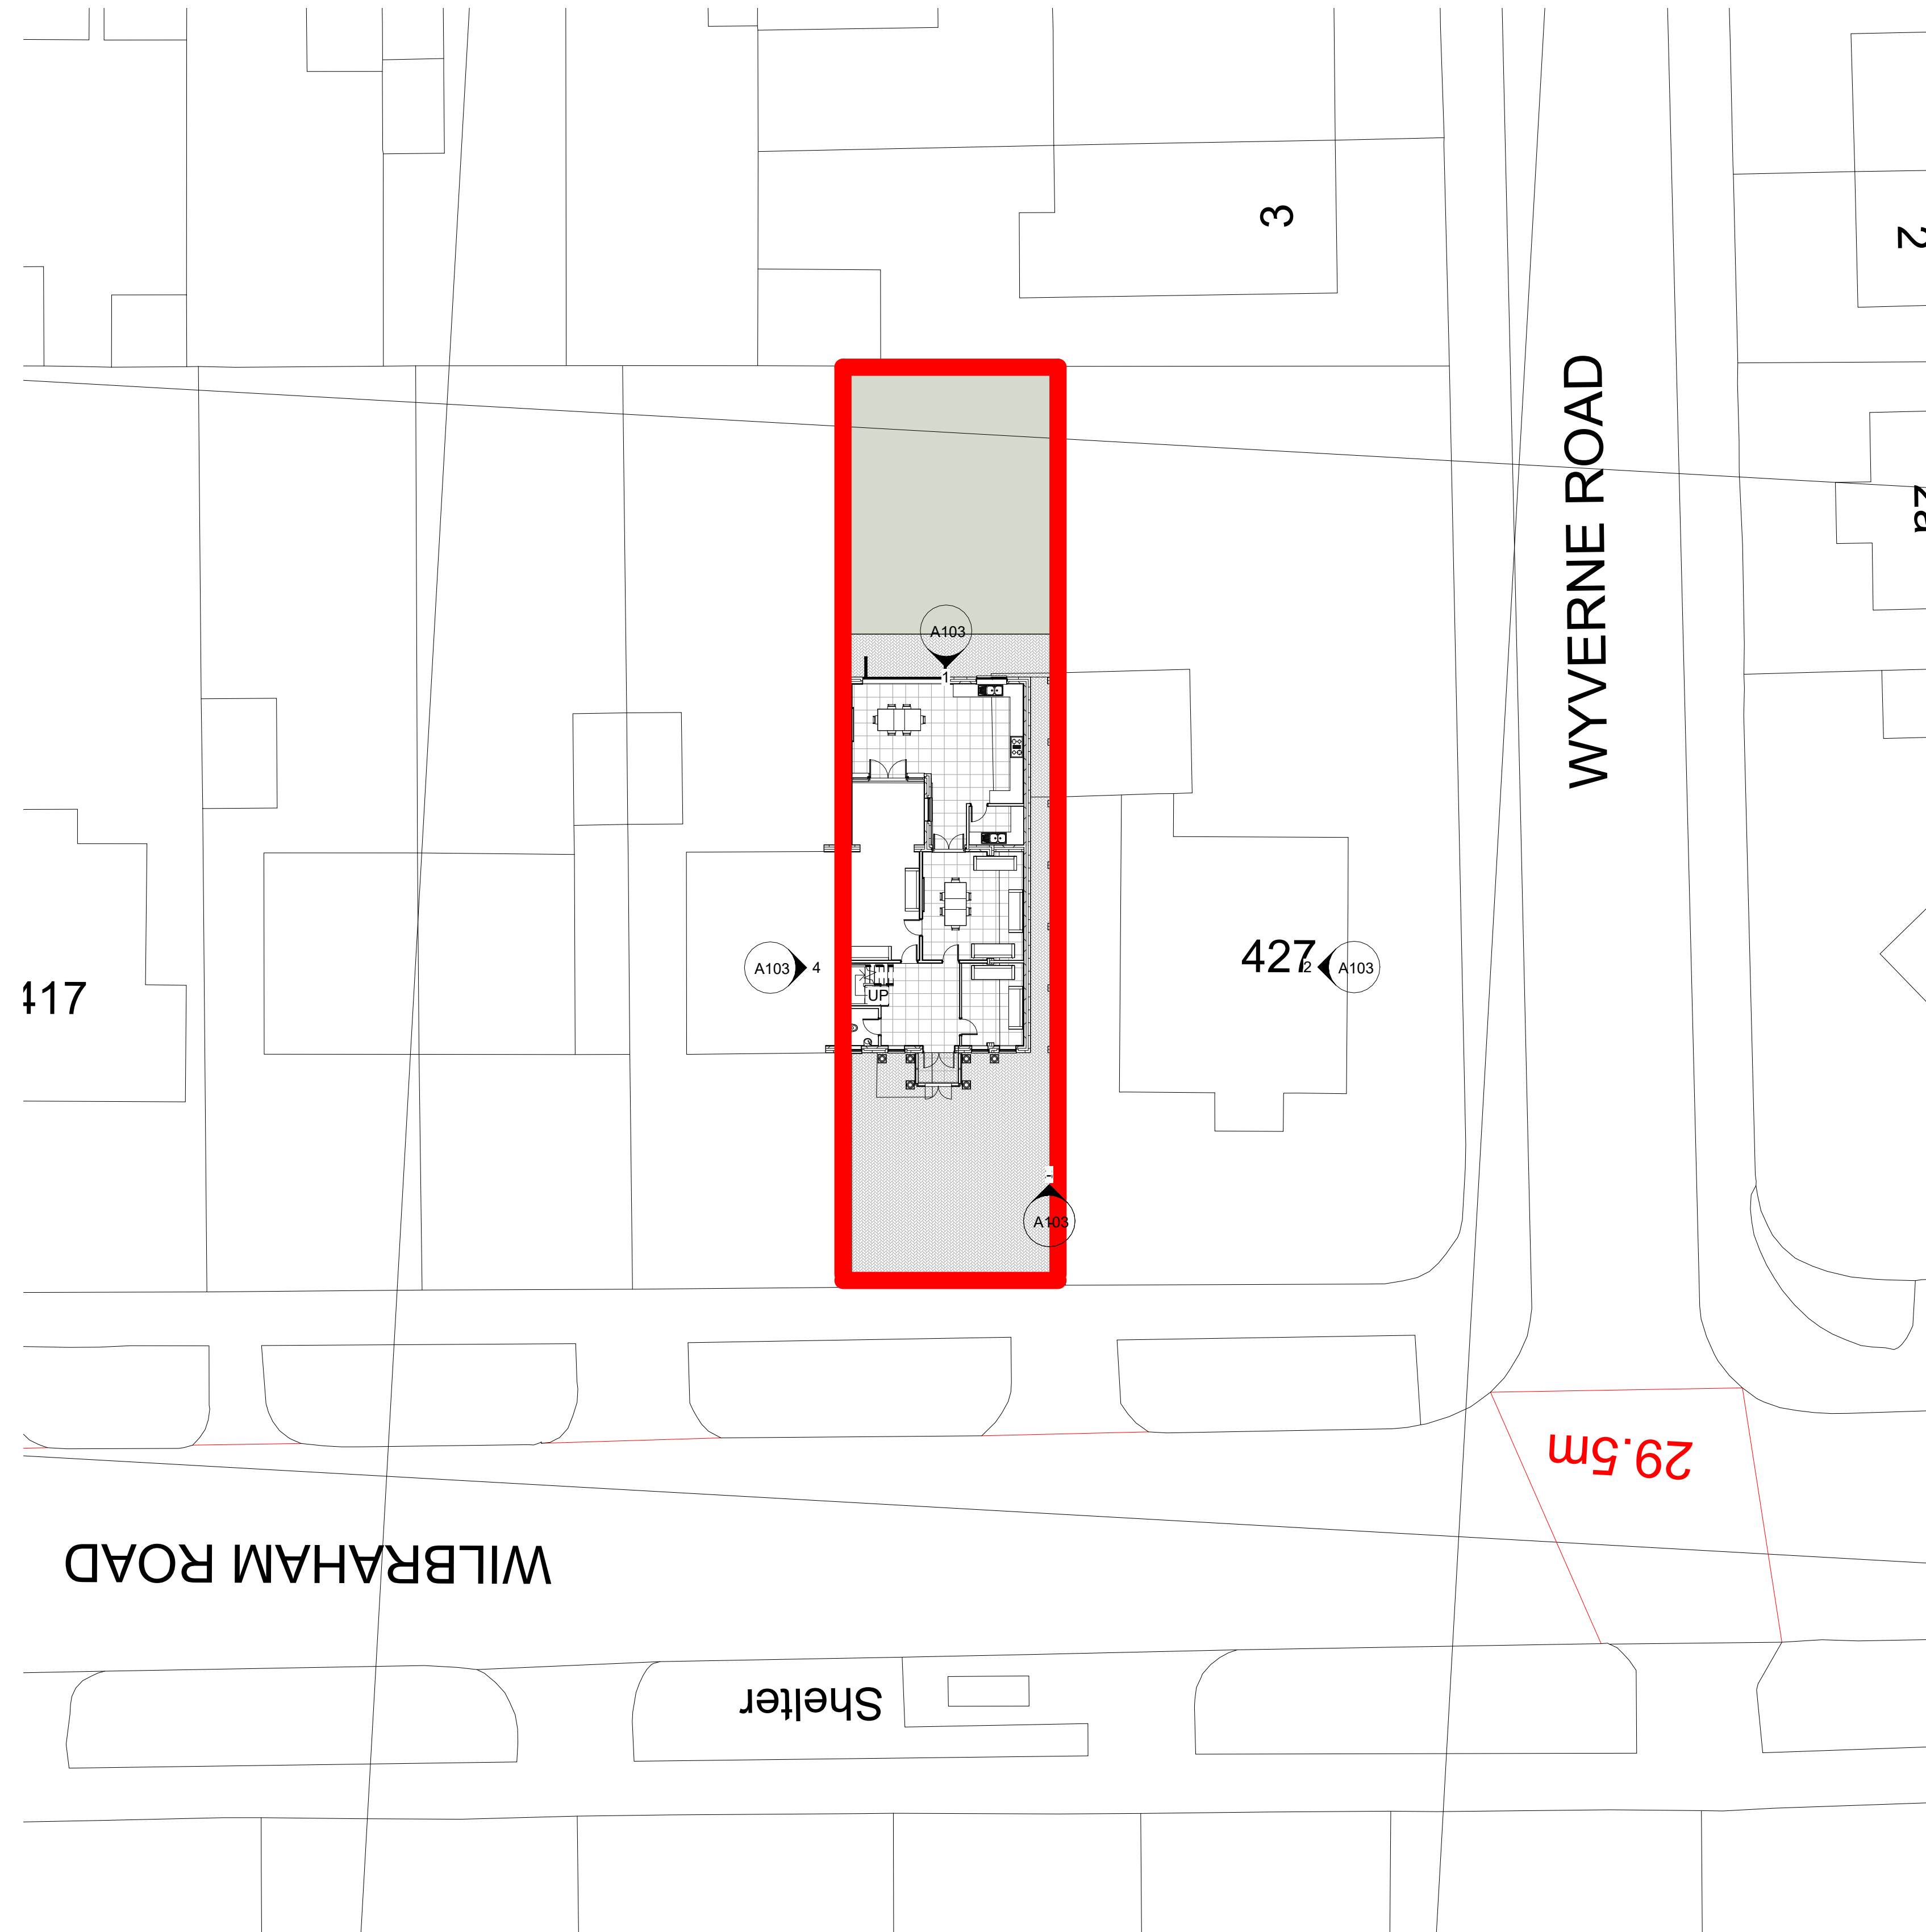

2 SITE PLAN



1 LOCATION PLAN

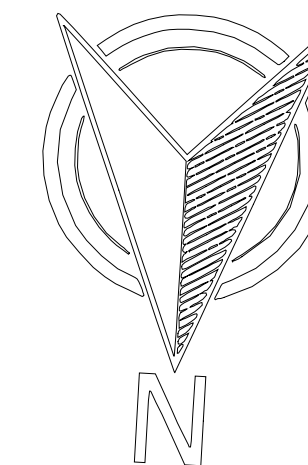

RED LINE INDICATING SITE BOUNDARY
425 WILBRAHAM ROAD, CHORLTON
MANCHESTER, M21 0UT

Rev	Description	Date	Dr by	App by
original by NK		date created 07/08/21	approved by NK	



NK Architectural Services
Office 02, 1st Floor
227 Finney Lane, Heald Green
Cheshire
SK8 6PT
07758824647
www.nkarchitecturalservices.co.uk
enquiries@nkarchitecturalservices.co.uk

client name		
OWNER		
project		
425 WILBERHAM ROAD, MANCHESTER, M21 OUT		
drawing		
SITE AND LOCATION PLAN		
computer file		plot date
C:\Users\NKARC\Dropbox\NKARC\425 WILBRAHAM ROAD\425 WILBERHAM - 25TOREY option 3.rvt		
project number	scale	
2021.0042.2247	As indicated	@A1
drawing number	rev	issue status
A105		

This drawing is to be read in conjunction with all related drawings. All dimensions must be checked and verified on site before commencing any work or producing shop drawings. The originator should be notified immediately of any discrepancy. This drawing is copyright and remains the property of NK Architectural Services.