




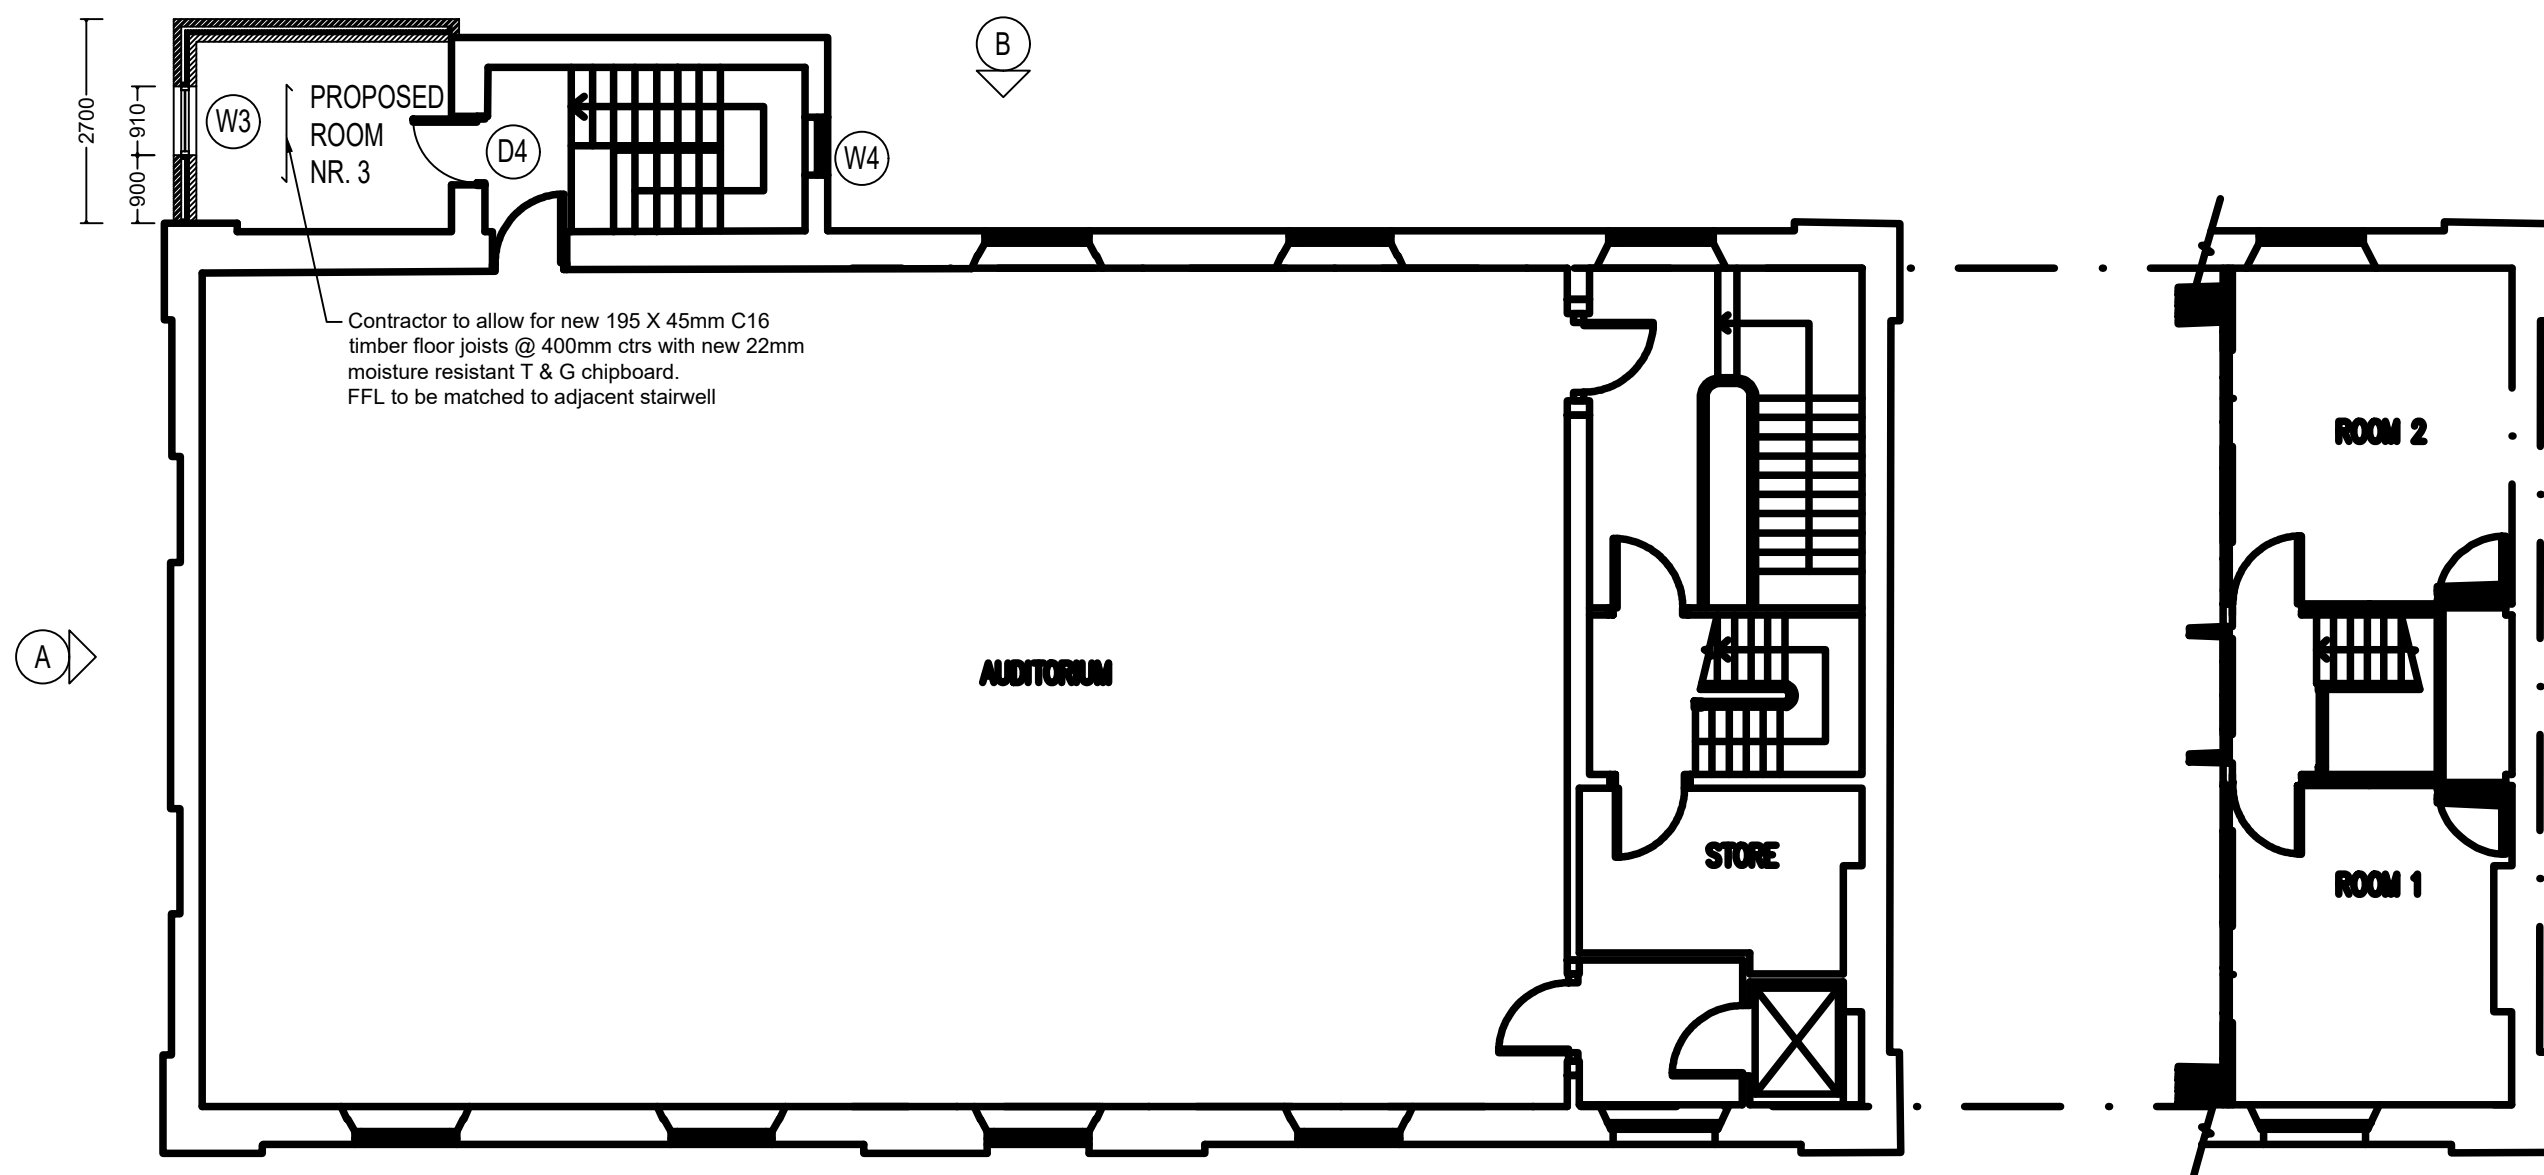


PROPOSED FIRST FLOOR LAYOUT PLAN
1:100@A1

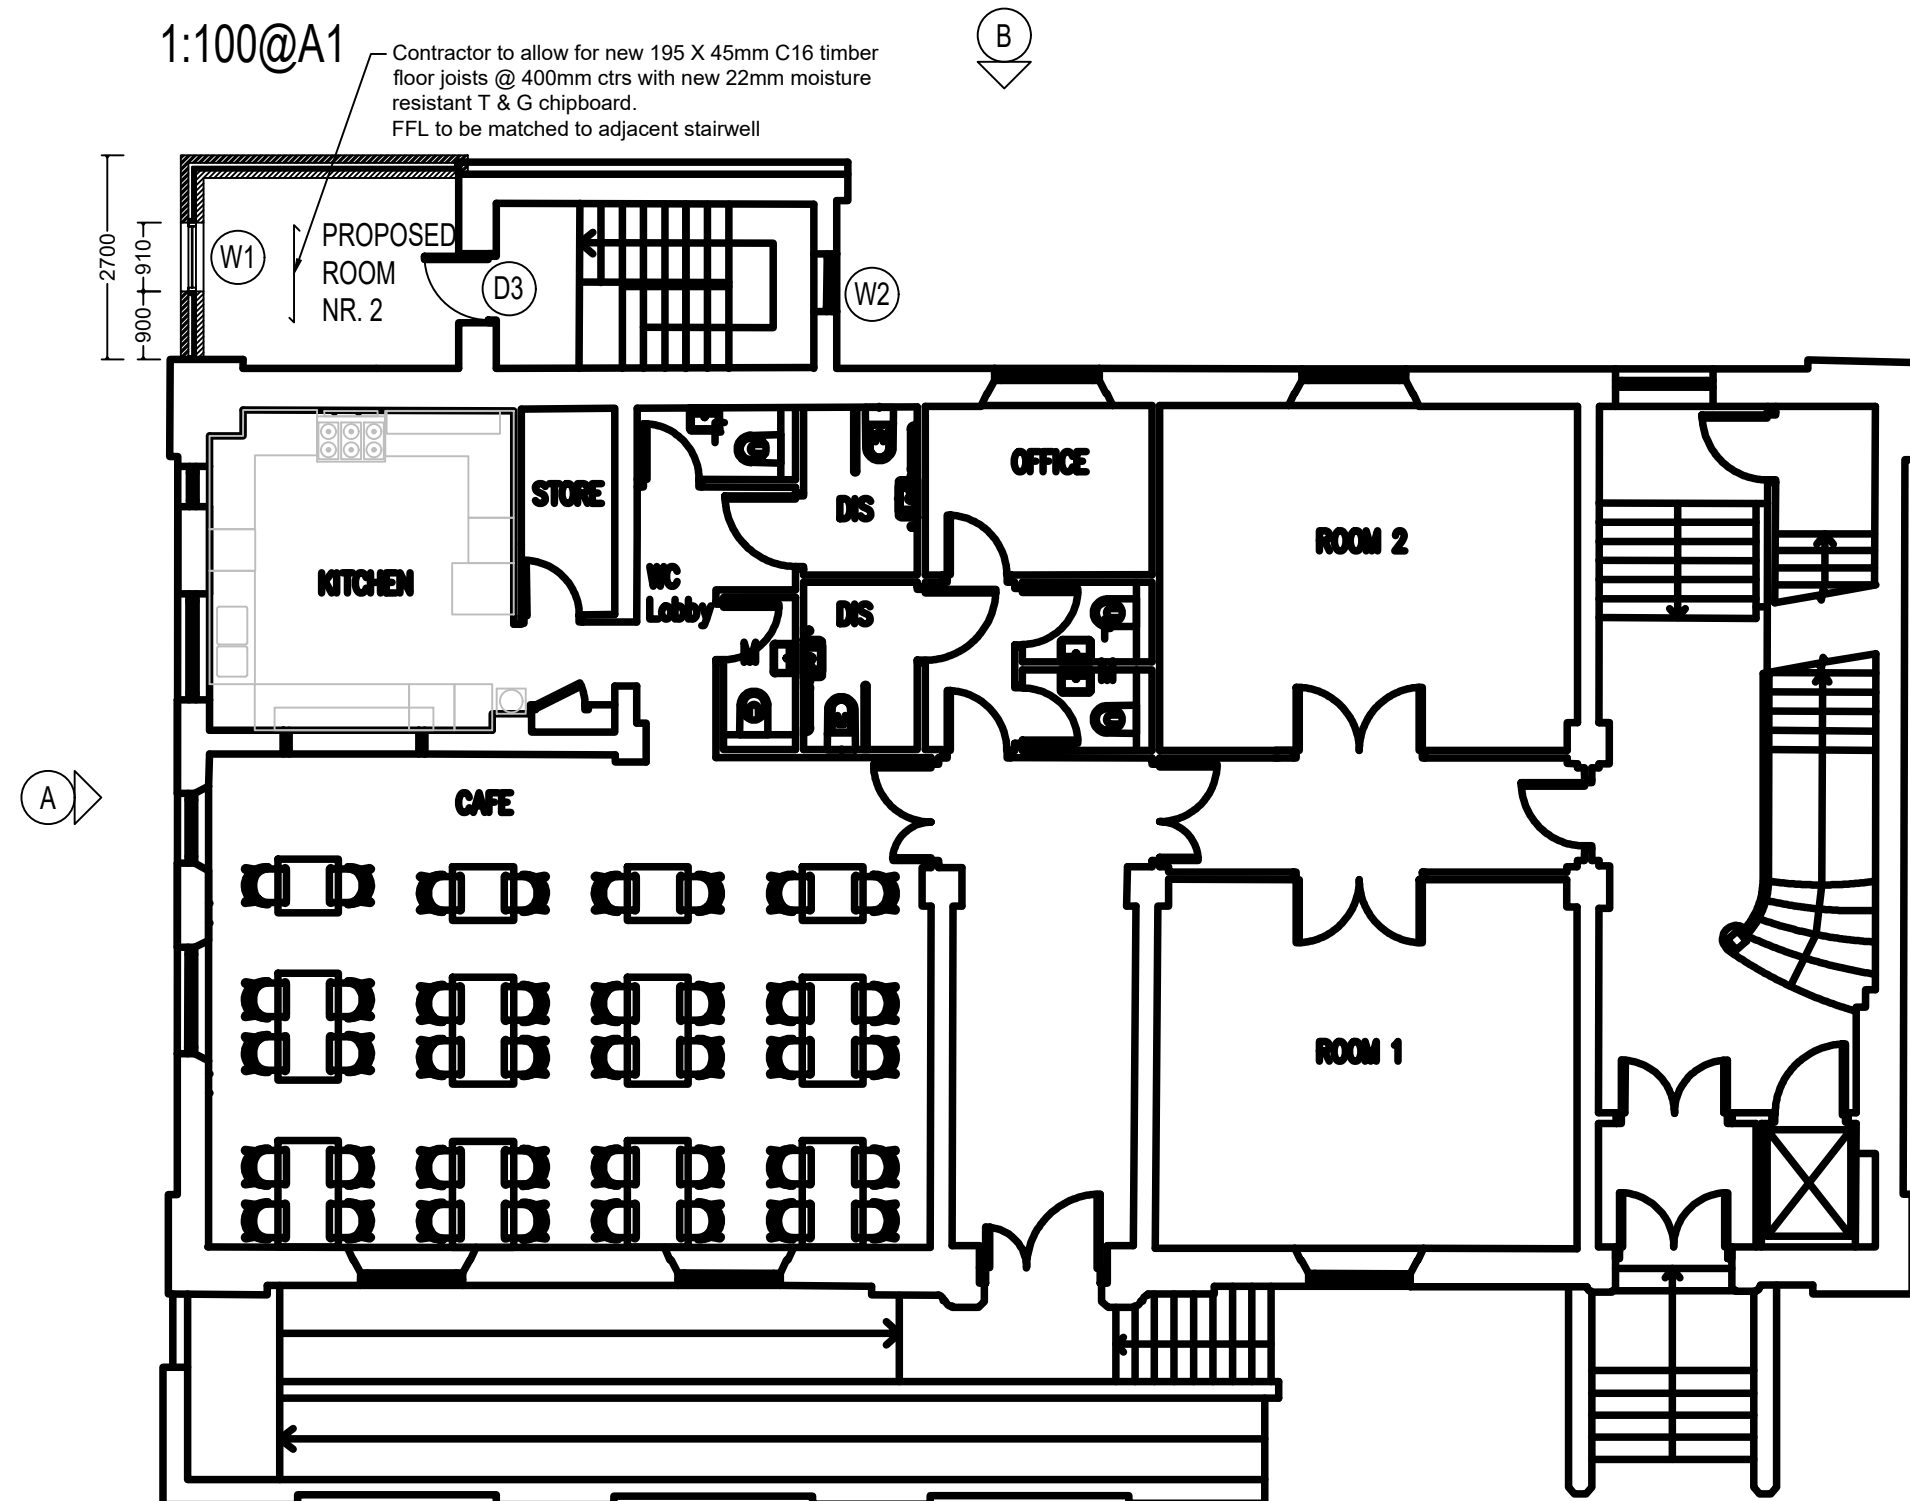

PROPOSED GROUND FLOOR LAYOUT PLAN
1:100@A1

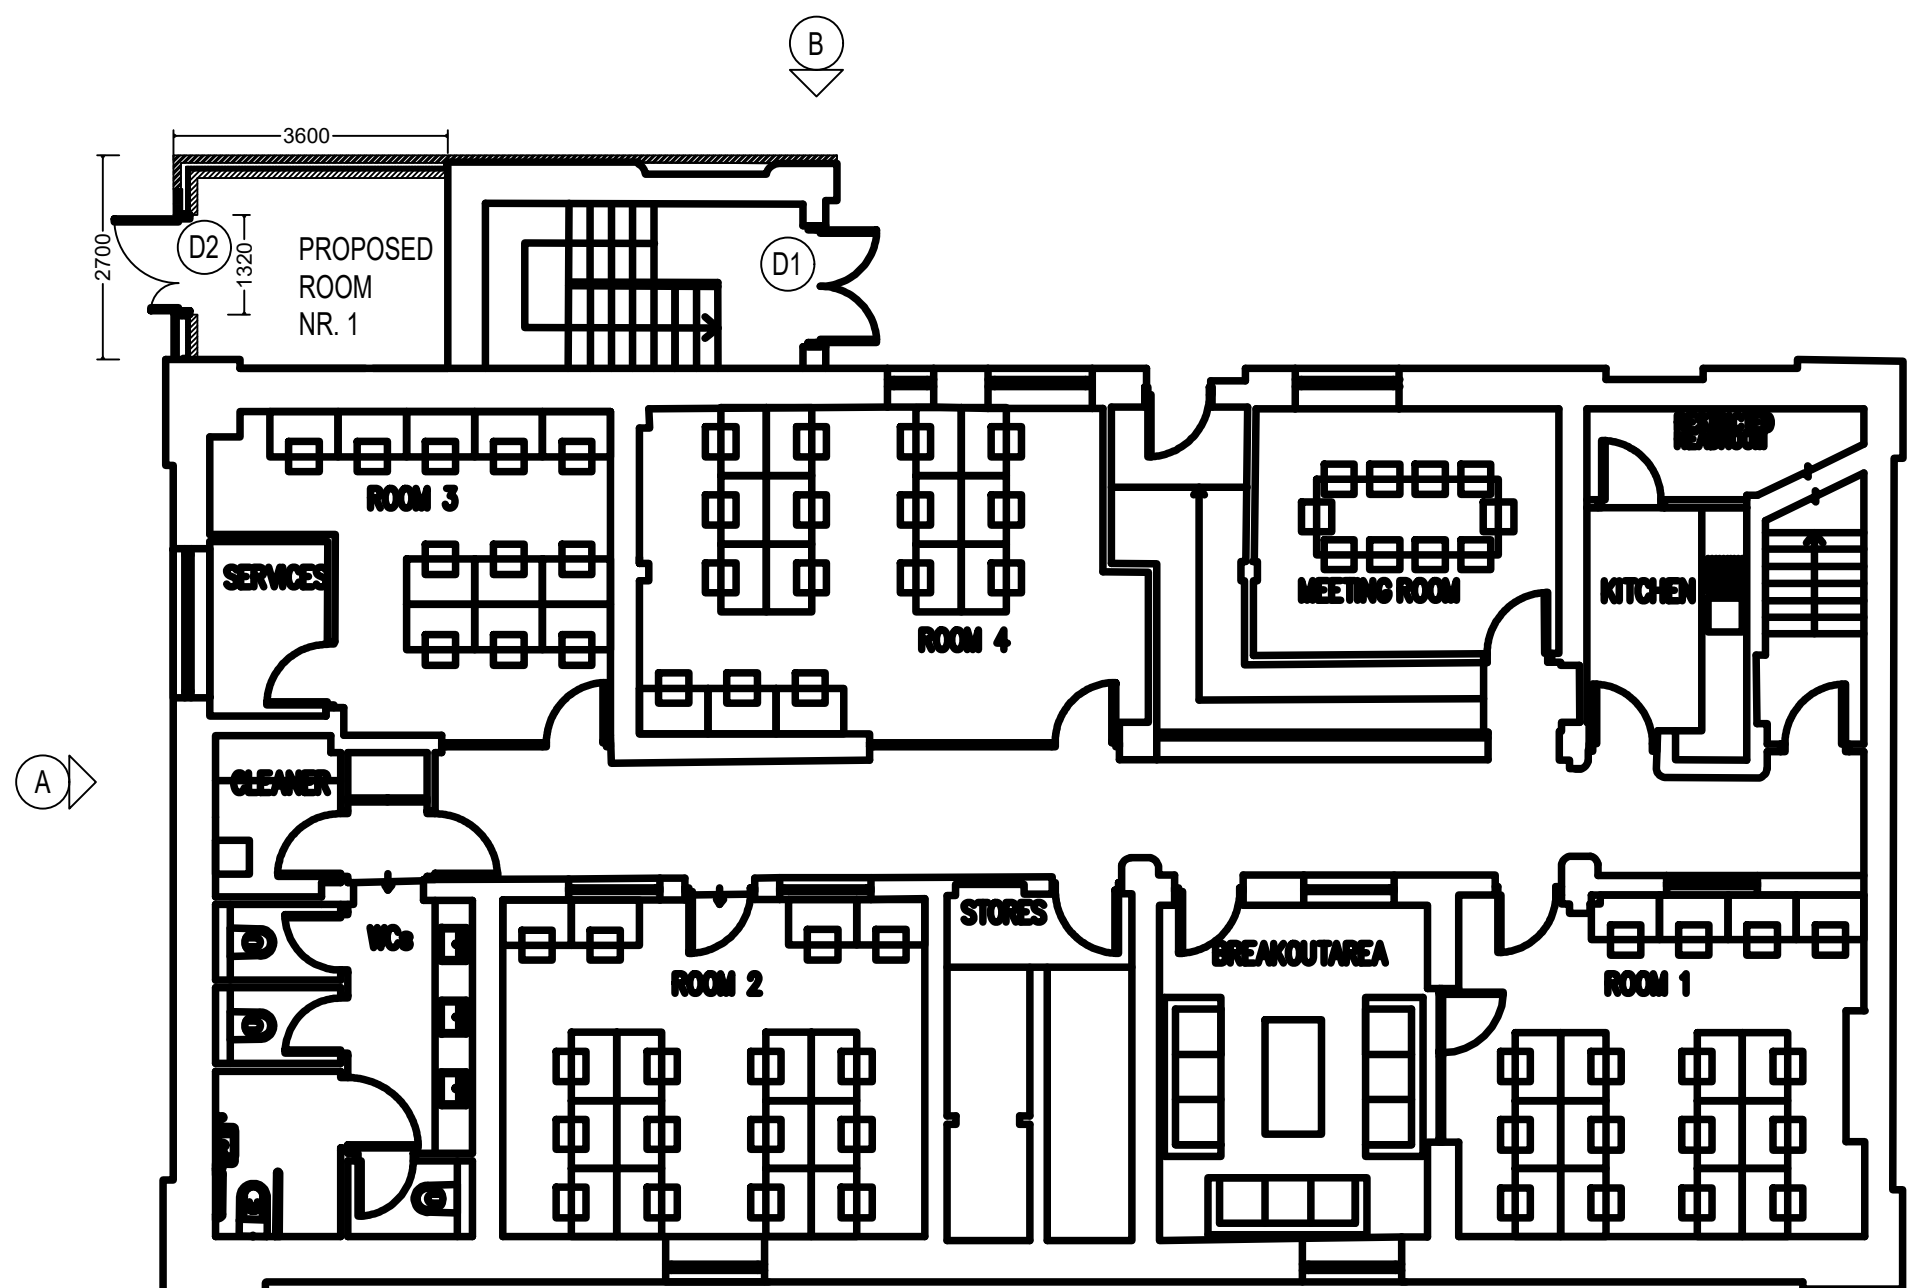


PROPOSED BASEMENT LAYOUT PLAN
1:100@A1

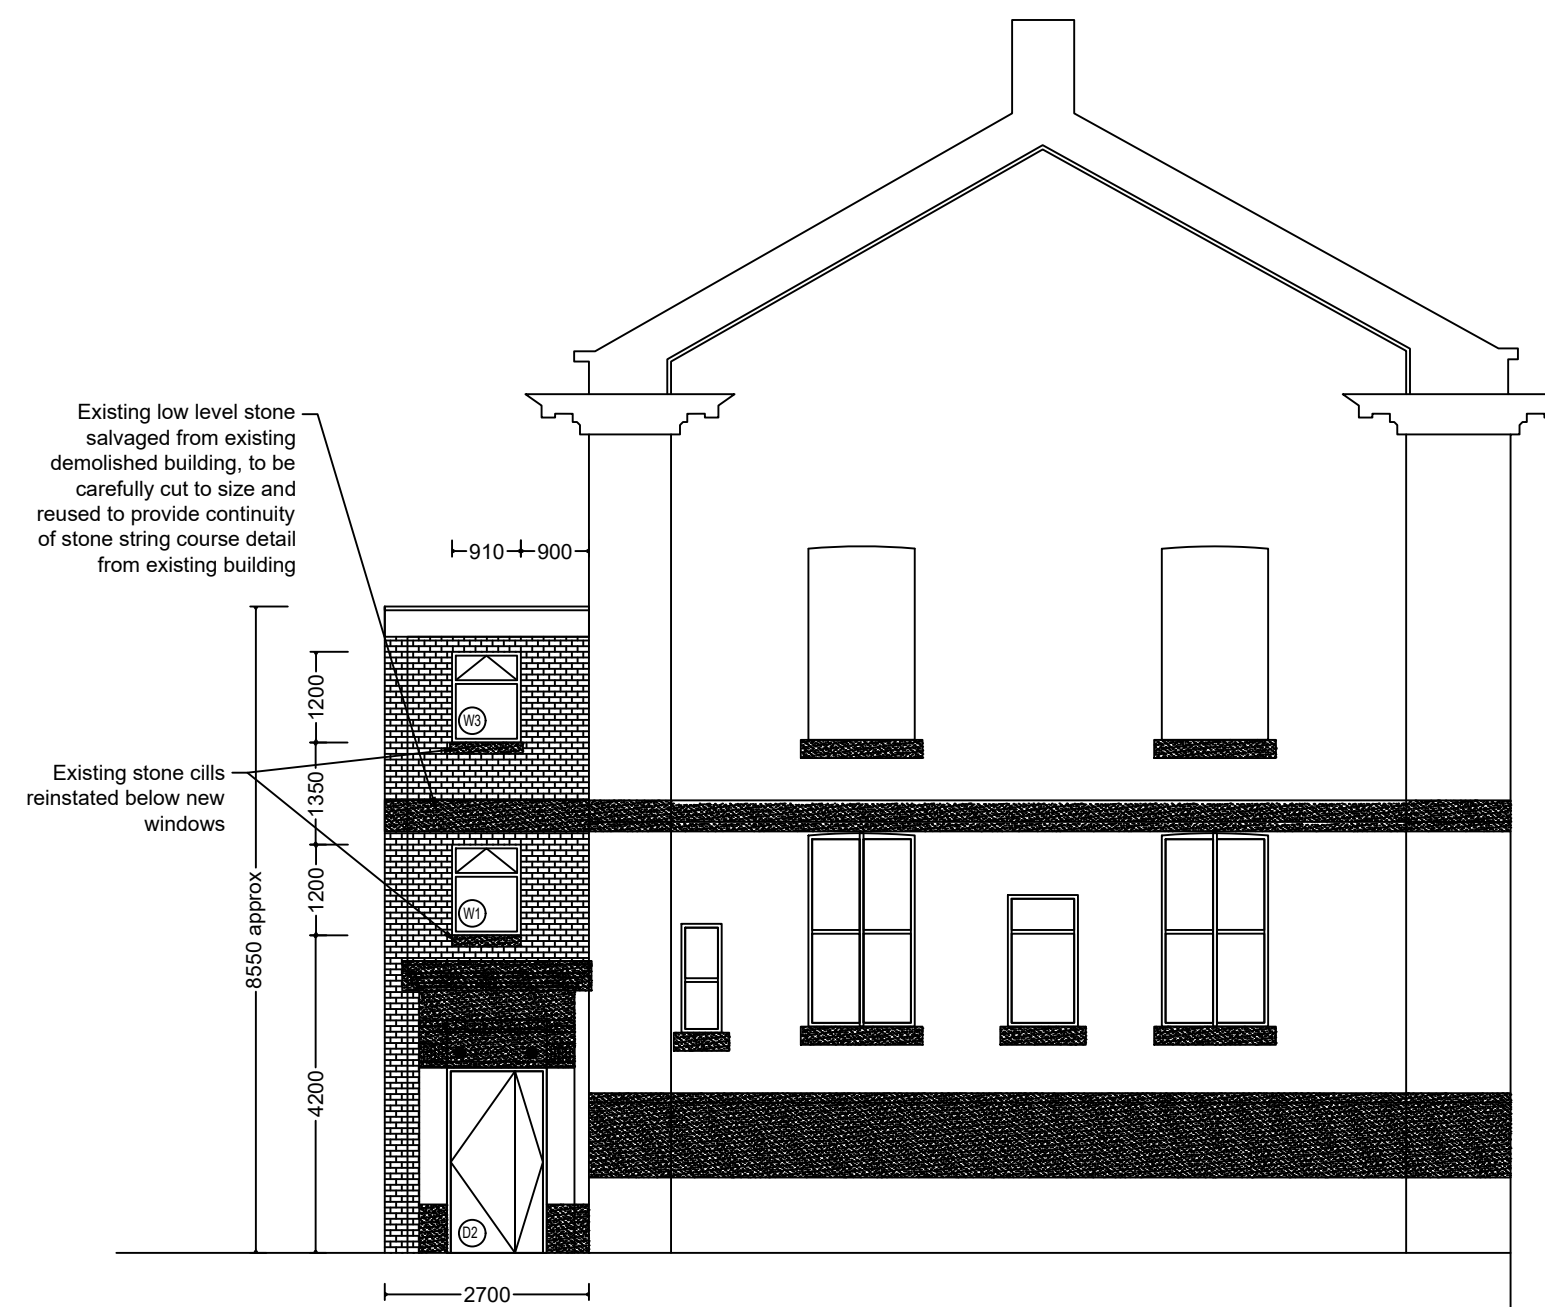

PROPOSED ELEVATION A
1:100@A1



PROPOSED ELEVATION B
1:100@A1

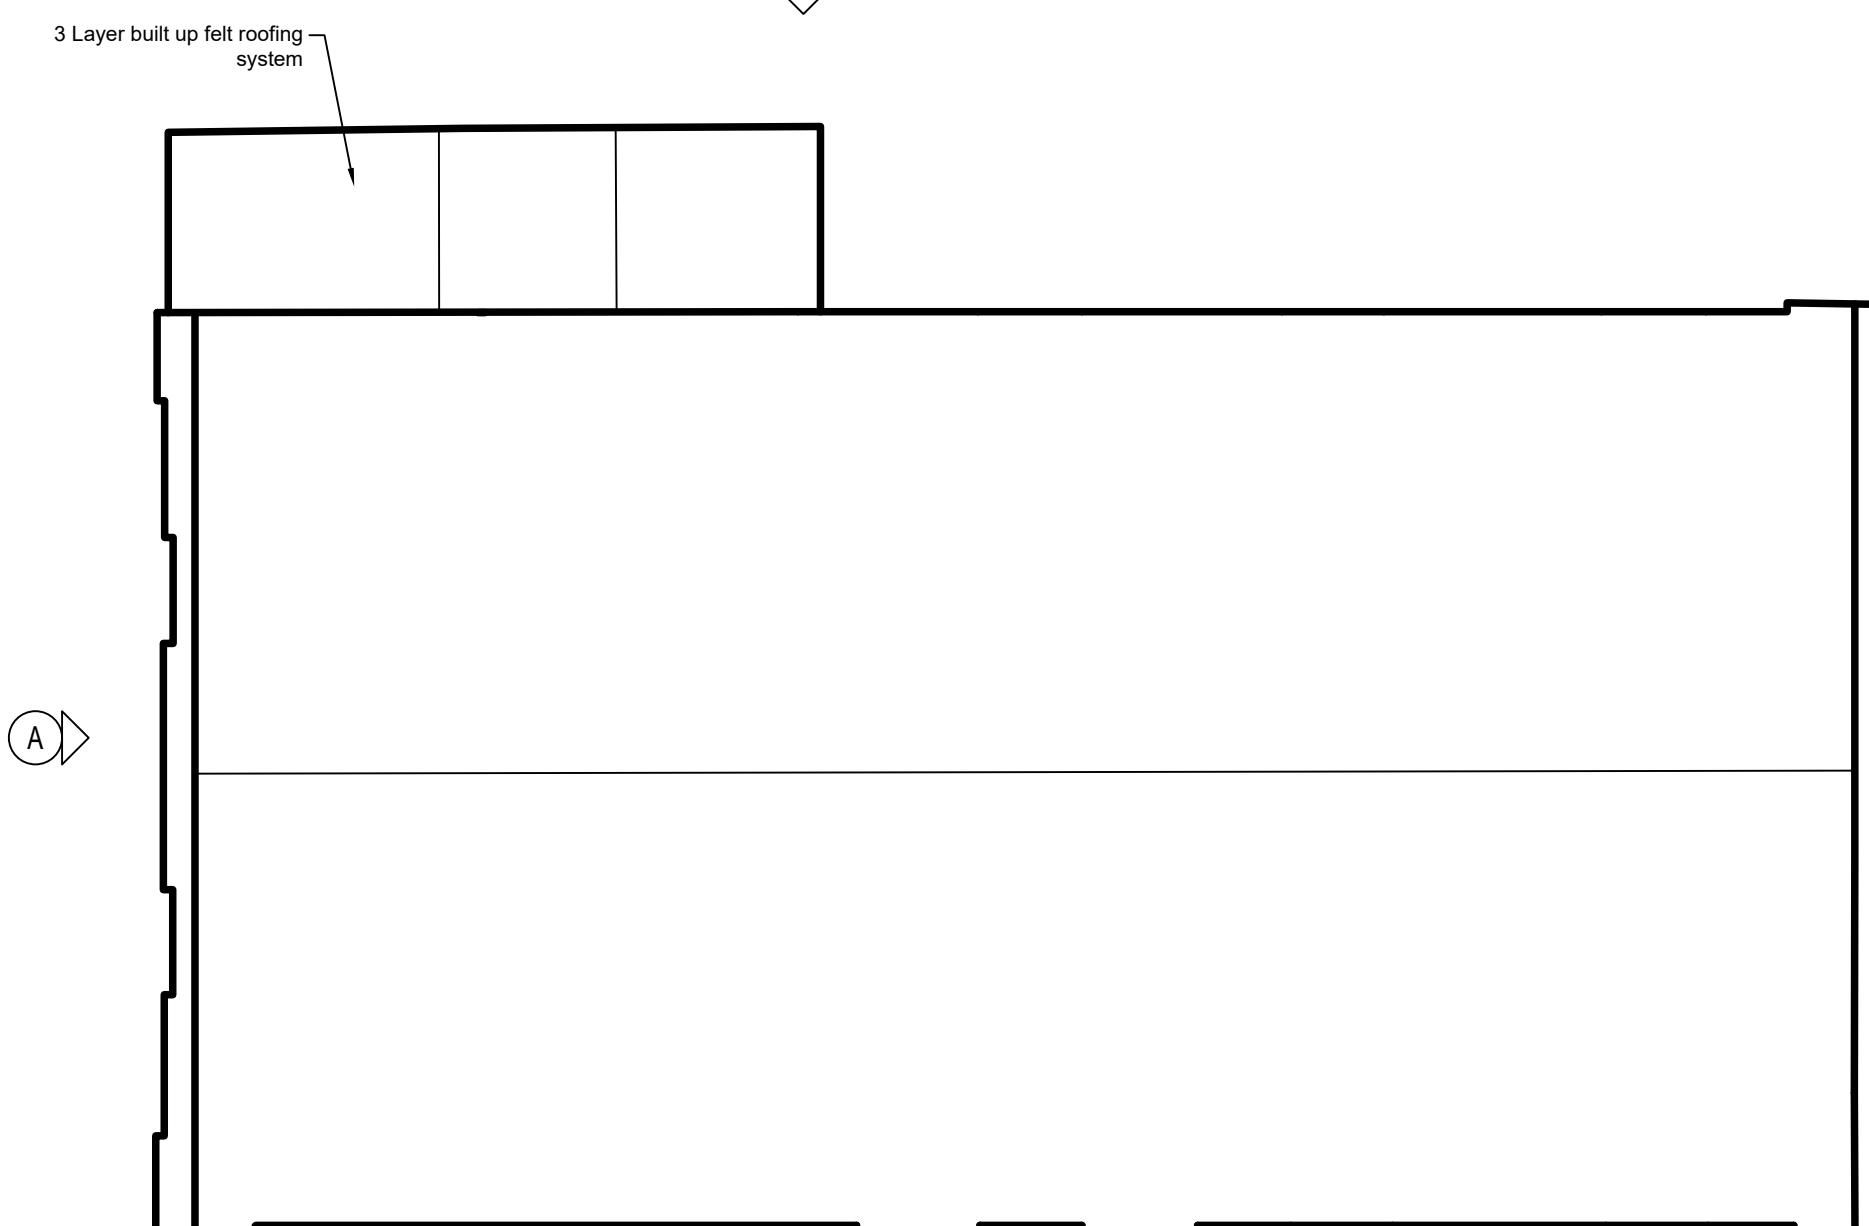

PROPOSED ROOF PLAN
1:100@A1

Legend

Denotes new brickwork, colour and type to be confirmed to match existing adjacent brickwork



REV A - Annotation added regarding retention of existing stone cills for re-use below new windows



Capital Programmes Division
Manchester City Council
PO Box 532, Town Hall
Manchester
M60 2LA

DRAWING STATUS **PLANNING ISSUE**

PROPERTY TITLE
LONGSIGHT YOUTH CENTRE
420-422 STOCKPORT ROAD
MANCHESTER, M12 4EX

UPRN
000077246494

DFE NO.
-

PROJECT TITLE
LONGSIGHT YOUTH CENTRE
STRUCTURAL REPAIRS

DRAWING TITLE
PROPOSED LAYOUT PLANS AND ELEVATIONS

JOB NO. CL44371/2 DATE JUNE 2021 REV A

SCALE NOTED@A1 AUTHOR JK CHECKED BY JK APPROVED BY TH

DRAWING NO.
CL44371-2-MCC-XX-DR-B-003