



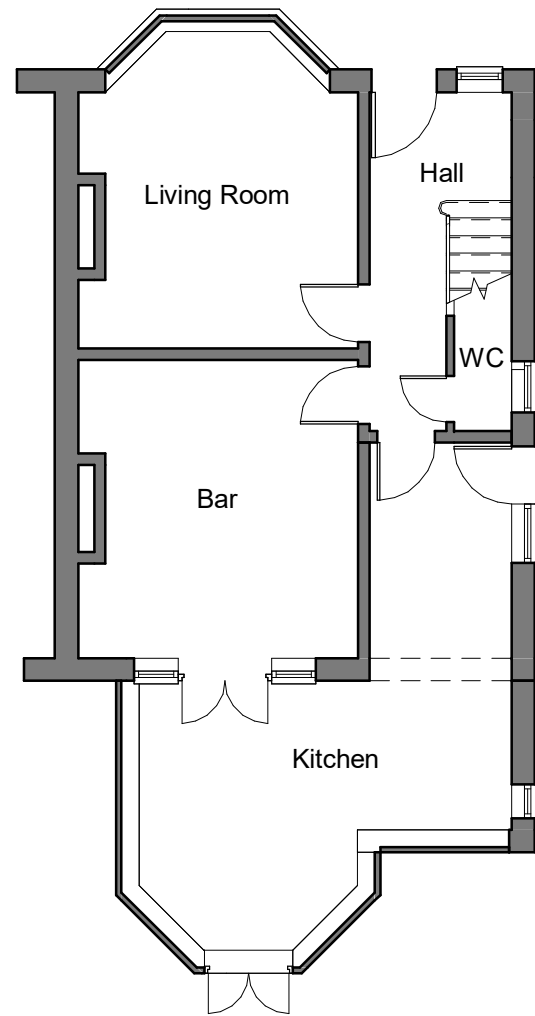

Existing Ground

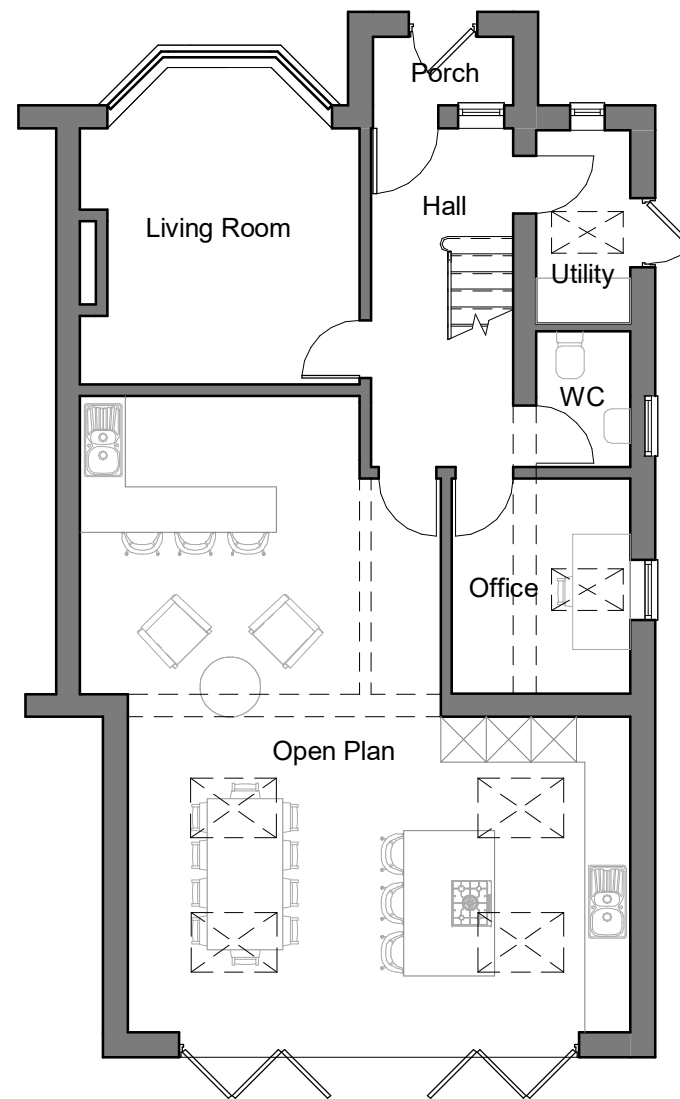

Proposed Ground



make your dream home a reality.

www.house-architects.co.uk
t: 0151 541 7267
m: 07498512836
e: catherine@house-architects.co.uk


Notes:

© House Architects Ltd. 2020. All rights reserved. This drawing must not be reproduced without permission. Do not scale from this drawing. All dimensions are in millimeters unless otherwise stated. Any discrepancies should be reported to the Architect. NB. Contractor much check and confirm all dimensions on site prior to manufacture. Design consultation drawings are not suitable for Planning or Building Regulations applications. Client and Contractor to ensure that structural design has been approved by a Building Inspector and works in general to be approved by a Building Inspector.

Stage: Preliminary Planning		Client: Daniel Leeson					
Title: Ground Floor Plans		Project: 55 Wyverne Road, M21 0ZW					
0	10	20	30	Scale: 1 : 100	Date: 16/12/2021	Drawn: ETC	Job no: H055
							No: PL-01
							Rev:



Existing Front

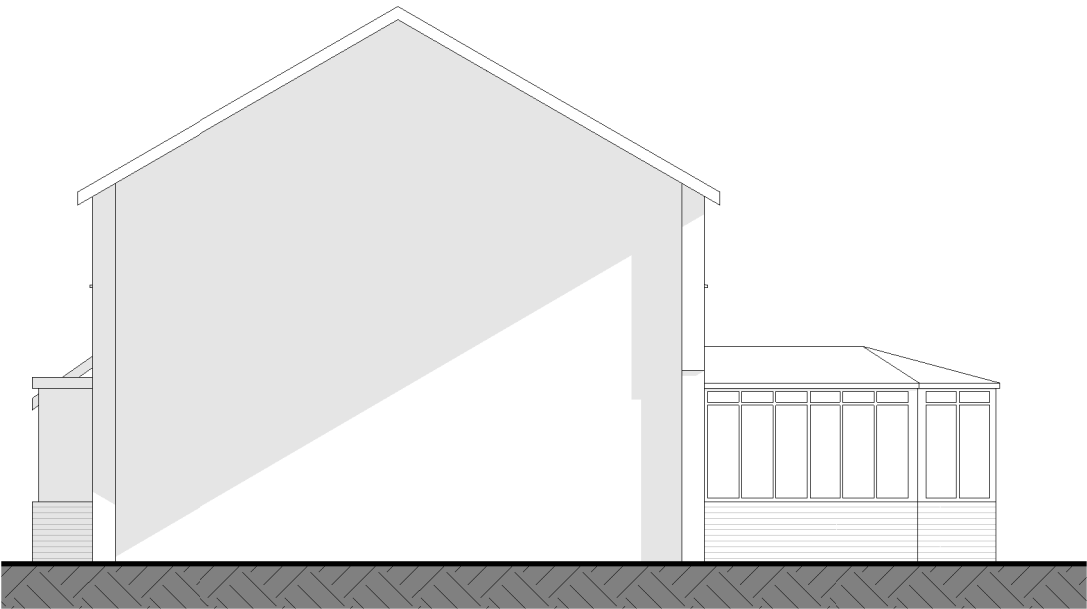

Existing Side 2



Existing Rear



Existing Side 1



make your dream home a reality.

www.house-architects.co.uk
t: 0151 541 7267
m: 07498512836
e: catherine@house-architects.co.uk


Notes:

© House Architects Ltd. 2020. All rights reserved. This drawing must not be reproduced without permission. Do not scale from this drawing. All dimensions are in millimeters unless otherwise stated. Any discrepancies should be reported to the Architect. NB. Contractor much check and confirm all dimensions on site prior to manufacture. Design consultation drawings are not suitable for Planning or Building Regulations applications. Client and Contractor to ensure that structural design has been approved by a Building Inspector and works in general to be approved by a Building Inspector.


Stage: Preliminary Planning		Client: Daniel Leeson				
Title: Existing Elevations		Project: 55 Wyverne Road, M21 0ZW				
0 10 20 30						



Proposed Front

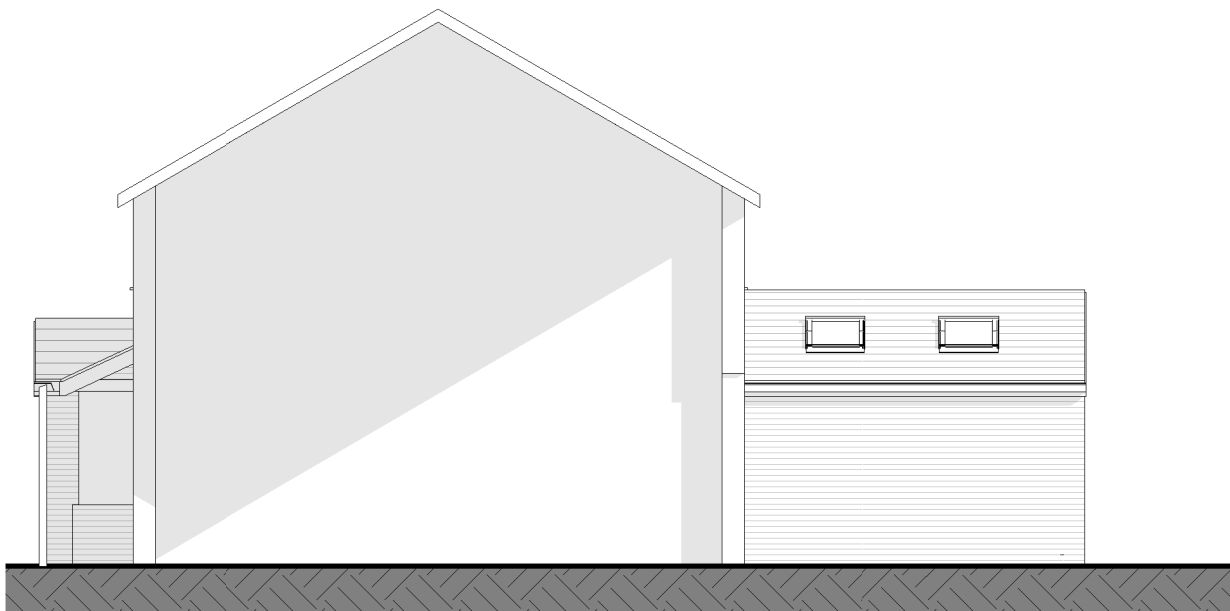

Proposed Side 2

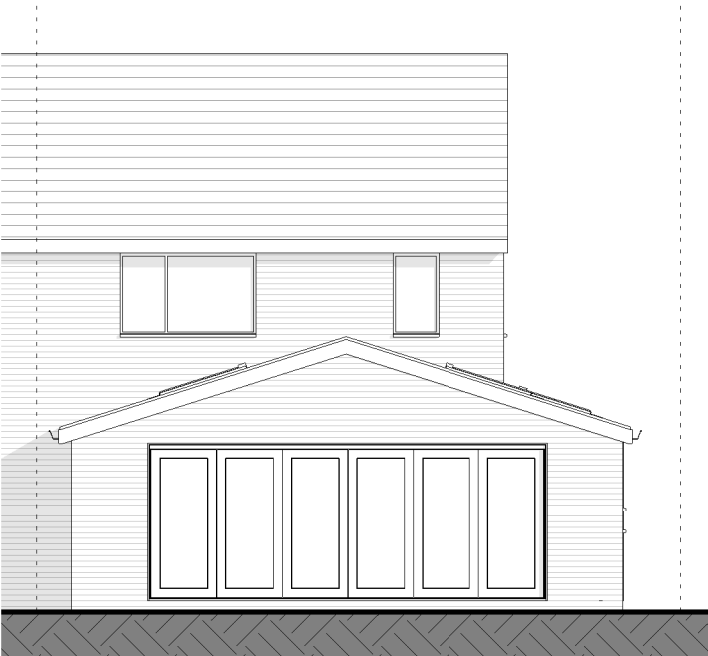

Proposed Rear



Proposed Side 1




make your dream home a reality.

www.house-architects.co.uk
t: 0151 541 7267
m: 07498512836
e: catherine@house-architects.co.uk


Notes:

© House Architects Ltd. 2020. All rights reserved. This drawing must not be reproduced without permission. Do not scale from this drawing. All dimensions are in millimeters unless otherwise stated. Any discrepancies should be reported to the Architect. NB. Contractor much check and confirm all dimensions on site prior to manufacture. Design consultation drawings are not suitable for Planning or Building Regulations applications. Client and Contractor to ensure that structural design has been approved by a Building Inspector and works in general to be approved by a Building Inspector.

Stage: Preliminary Planning		Client: Daniel Leeson					
Title: Proposed Elevations		Project: 55 Wyverne Road, M21 0ZW					
0	10	20	30	Scale: 1 : 100	Date: 16/12/2021	Drawn: ETC	Job no: H055
							No: PL-03
							Rev:

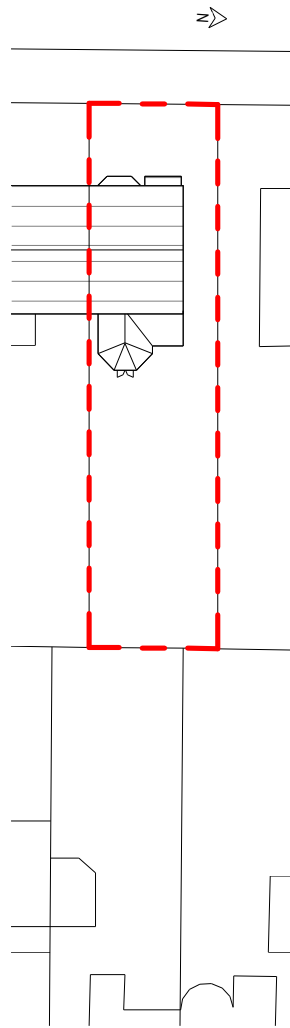

Existing Site

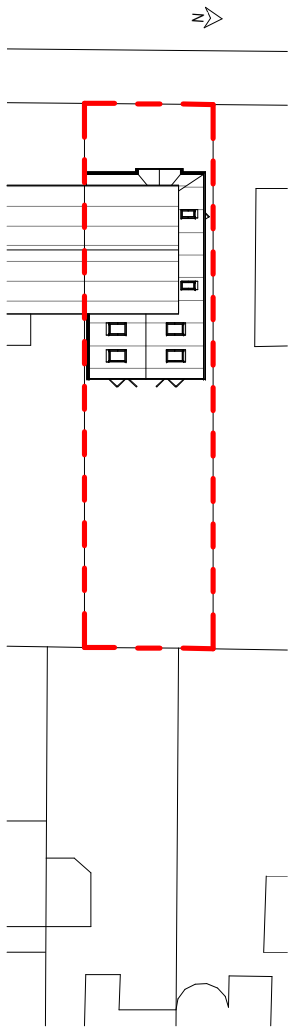

Proposed Site



make your dream home a reality.

www.house-architects.co.uk
t: 0151 541 7267
m: 07498512836
e: catherine@house-architects.co.uk

Notes:

© House Architects Ltd. 2020. All rights reserved. This drawing must not be reproduced without permission. Do not scale from this drawing. All dimensions are in millimeters unless otherwise stated. Any discrepancies should be reported to the Architect. NB. Contractor much check and confirm all dimensions on site prior to manufacture. Design consultation drawings are not suitable for Planning or Building Regulations applications. Client and Contractor to ensure that structural design has been approved by a Building Inspector and works in general to be approved by a Building Inspector.

Stage: Preliminary Planning		Client: Daniel Leeson				
Title: Site Plans		Project: 55 Wyverne Road, M21 0ZW				
0	10	20	30	Scale: 1 : 500	Date: 16/12/2021	Drawn: ETC
					Job no: H055	No: PL-04
						Rev: