


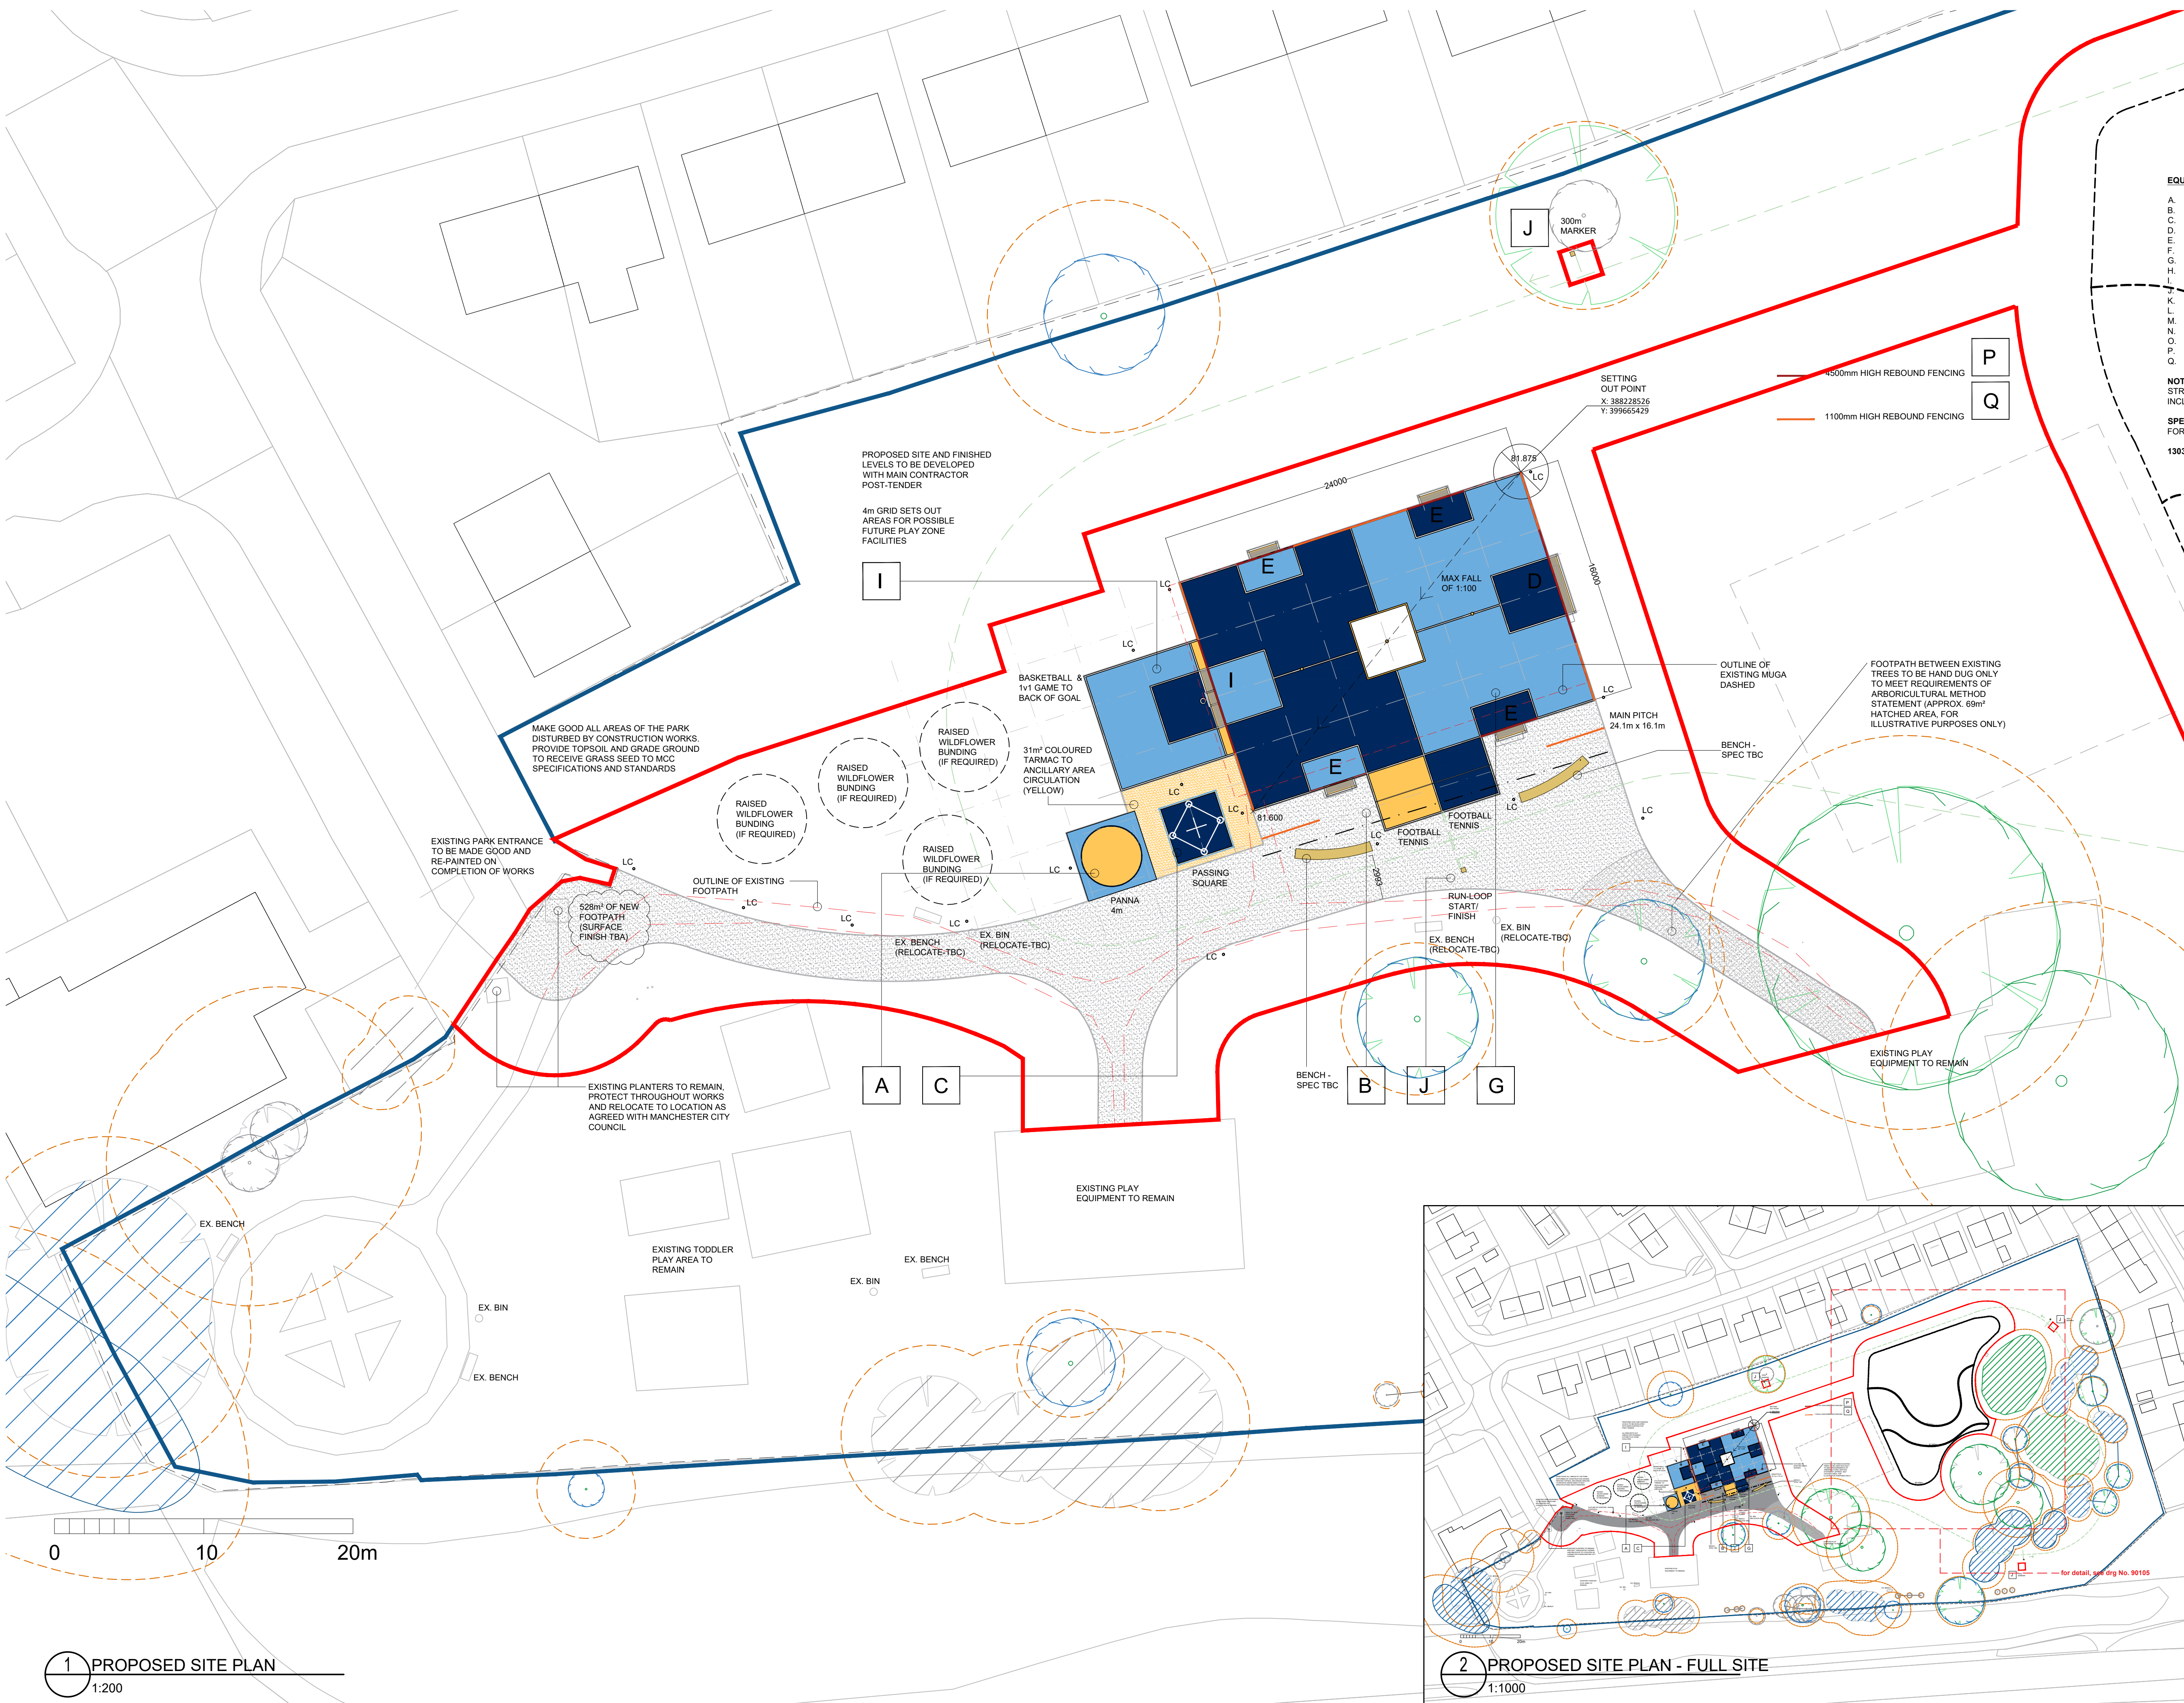

EQUIPMENT KEY		(DRAWING REFERENCE)
A.	4m PANNA	(13034-DB3-B0X-XX-DR-A-90201)
B.	FOOTBALL TENNIS	(13034-DB3-B0X-XX-DR-A-90202)
C.	PASSING SQUARE	(13034-DB3-B0X-XX-DR-A-90203)
D.	STD LARGE GOAL	(13034-DB3-B0X-XX-DR-A-90204)
E.	STD CROSS-PLAY GOAL	(13034-DB3-B0X-XX-DR-A-90205)
F.	LARGE GOAL + 1v1	(13034-DB3-B0X-XX-DR-A-90206)
G.	MAIN PITCH S/O (B01)	(13034-DB3-B01-XX-DR-A-90207)
H.	MAIN PITCH S/O (B02)	(13034-DB3-B02-XX-DR-A-90208)
I.	LARGE GOAL + 1v1 + BASKETBALL	(13034-DB3-B0X-XX-DR-A-90214)
J.	RUN-LOOP MARKERS	(13034-DB3-B0X-XX-DR-A-90209)
K.	LINEAR BENCH	(13034-DB3-B0X-XX-DR-A-90210)
L.	CURVED BENCH	(13034-DB3-B0X-XX-DR-A-90211)
M.	1v1 + BASKETBALL	(13034-DB3-B0X-XX-DR-A-90212)
N.	J-SHAPED BENCH	(13034-DB3-B0X-XX-DR-A-90219)
O.	TYPICAL DETAILS SHEET	(13034-DB3-B0X-XX-DR-A-90217)
P.	FULL HEIGHT FENCE DETAIL	(13034-DB3-B0X-XX-DR-A-90215)
Q.	MINI FENCE DETAIL	(13034-DB3-B0X-XX-DR-A-90216)

NOTE
STRIKE-THROUGH REPRESENTS A DRAWING THAT IS NOT BEING INCLUDED AS PART OF THE INITIAL TENDER PACKAGE

SPECIFICATION
FOR PERFORMANCE SPECIFICATION PLEASE REFER TO DOCUMENT:
13034-DB3-B0X-XX-SP-A-00002


P6	07/10/21	ISSUED FOR PLANNING. LINEAR, CURVED AND J-SHAPED BENCHES OMITTED.	RP	JM
P5	09/04/20	ISSUED FOR PLANNING. RED LINE BOUNDARY AMENDED.	RP	JM
P4	19/12/19	ISSUED FOR PRE-PLANNING REVIEW. - EX. TREES, BENCHES & BINS ADDED - PROPOSED FOOTPATH AREA UPDATED - ADJUSTED SETTING-OUT OF WORKS - ADJUSTED RED AND BLUE LINE BOUNDARIES - FOOTPATH CONSTRUCTION ALTERED IN SE CORNER OF SITE - POSSIBLE WILDFLOWER BUNDING ADDED TO FOR REMEDIATION MEASURES	TL	TL
P3	10/10/19	ISSUED FOR TENDERS	TL	TL
P2	27/09/19	AMENDED LAYOUT TO SUIT CLIENT COMMENTS	TL	TL
P1	20/09/19	AMENDED PROPOSED SITE LAYOUT IN LINE WITH RECENT COMMUNICATIONS	TL	TL
REV/DATE		DESCRIPTION	DR	CH

PLANNING ISSUE

darnton^{B3}
ARCHITECTURE
LEEDS

The Coach House, Monk Fryston Hall, Monk Fryston, LS25 5DU.
T: 01977 681 001 www.darntonb3.com

CLIENT CITY IN THE COMMUNITY	
PROJECT PLAYZONE PILOTS SCOTLAND HALL ROAD, MANCHESTER	
TITLE PROPOSED SITE PLAN	
CREATION DATE	SCALE @ A1
20/09/19	1:200
DRN	CHK
TL	SL
SHEET NO. 13034-DB3-B01-XX-DR-A-90103	
PROJECT NO/ORGANISATOR/ZONE/LEVEL/TYPE/ROLE/NUMBER	
© COPYRIGHT. ALL RIGHTS RESERVED. THIS DRAWING MUST BE USED IN CONJUNCTION WITH ALL OTHER RELEVANT DRAWINGS AND ANY CORRECTIONS MUST BE REPORTED TO DARNTONB3 IMMEDIATELY. THE DRAWING OR INFORMATION MUST NOT BE USED FOR CONSTRUCTION UNLESS EXPRESSLY GRANTED. FOR NOT SCALE FROM THIS DRAWING. WORK ONLY TO THE PRINTED DIMENSIONS.	

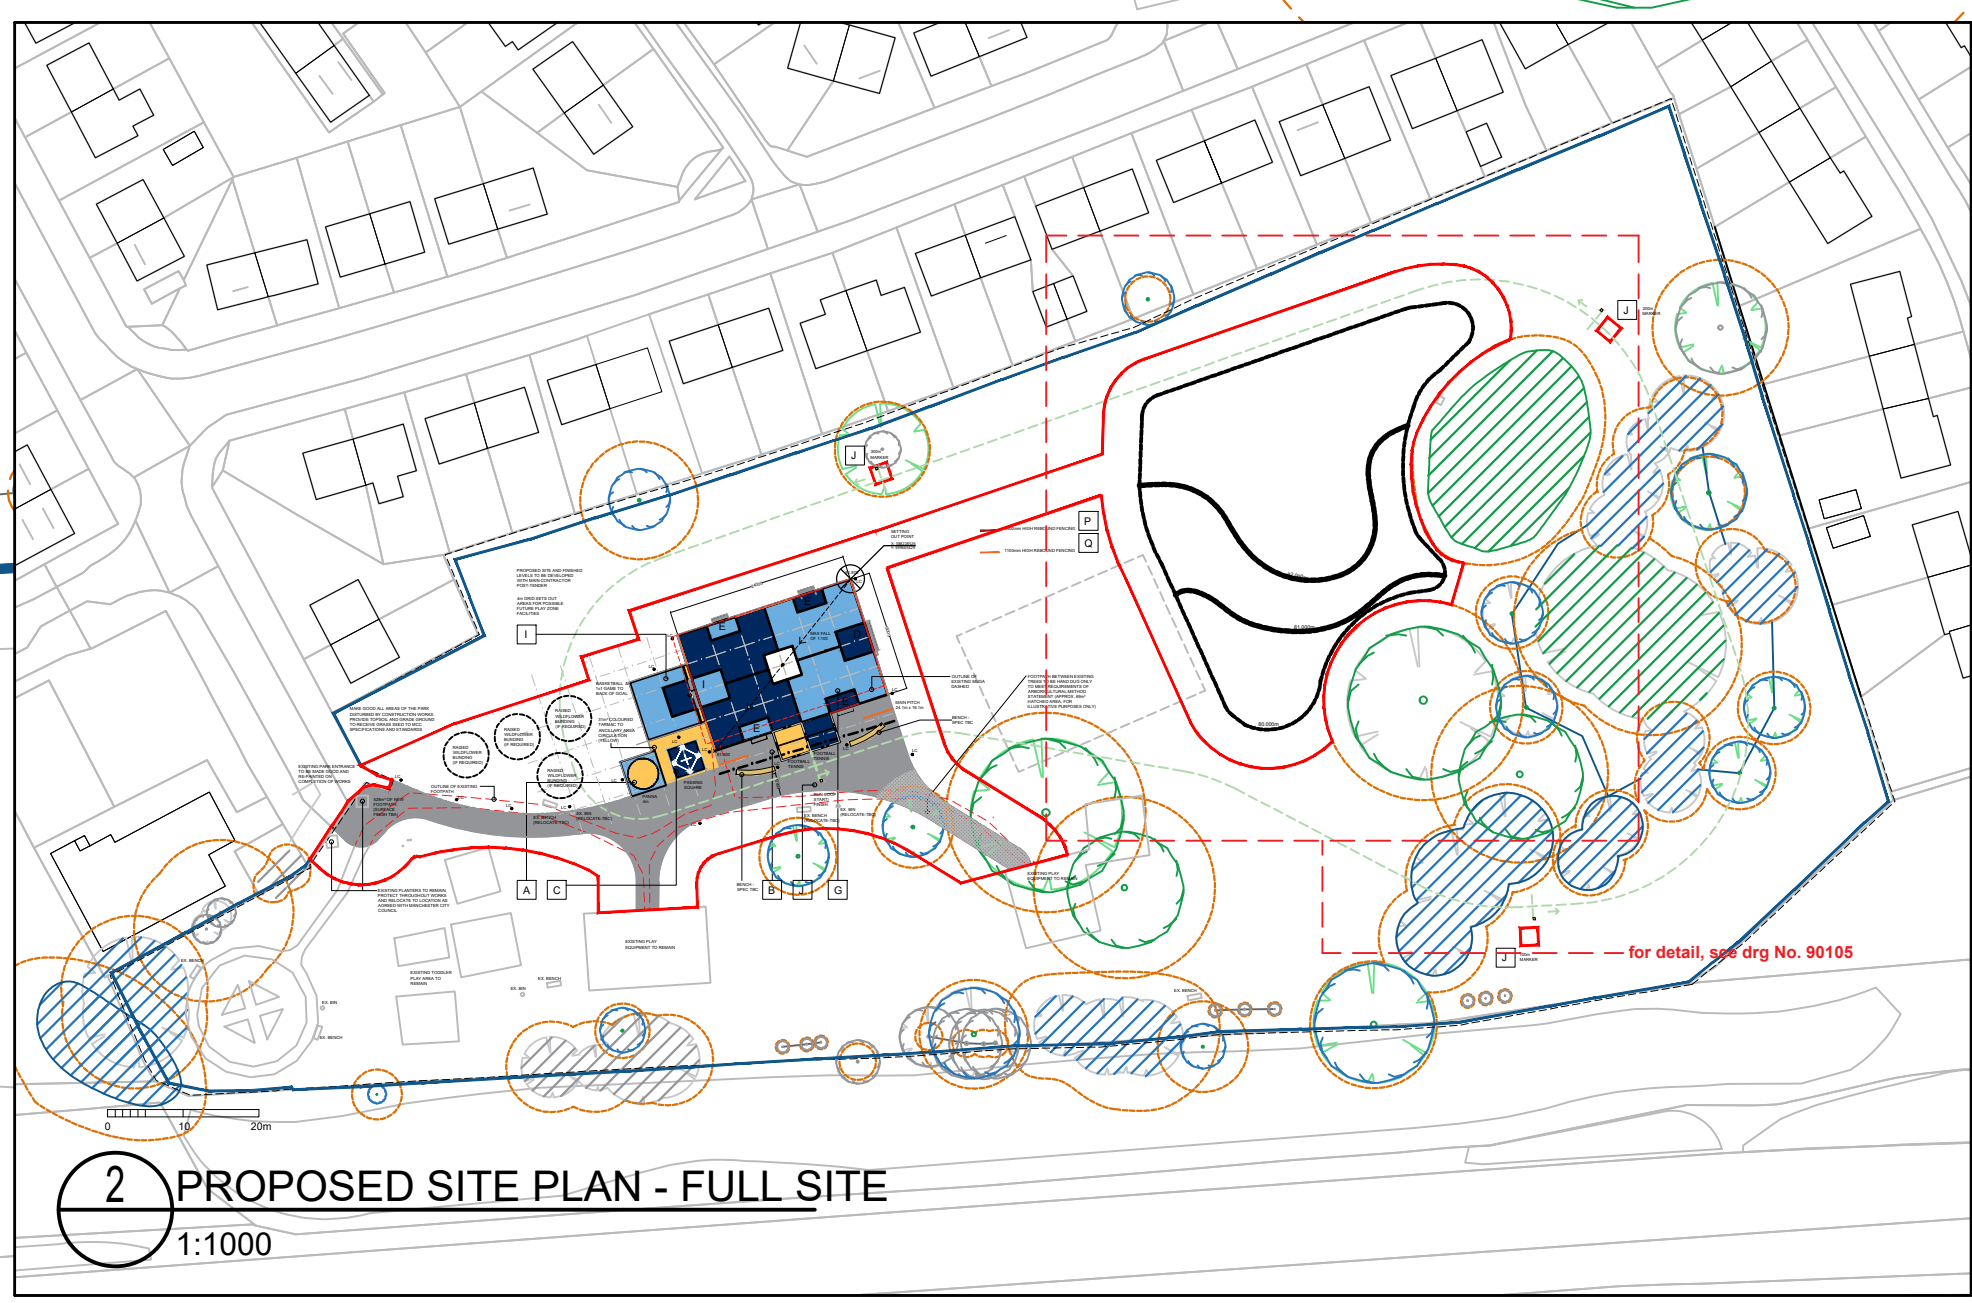

1 PROPOSED SITE PLAN
1:200

2 PROPOSED SITE PLAN - FULL SITE
1:1000