


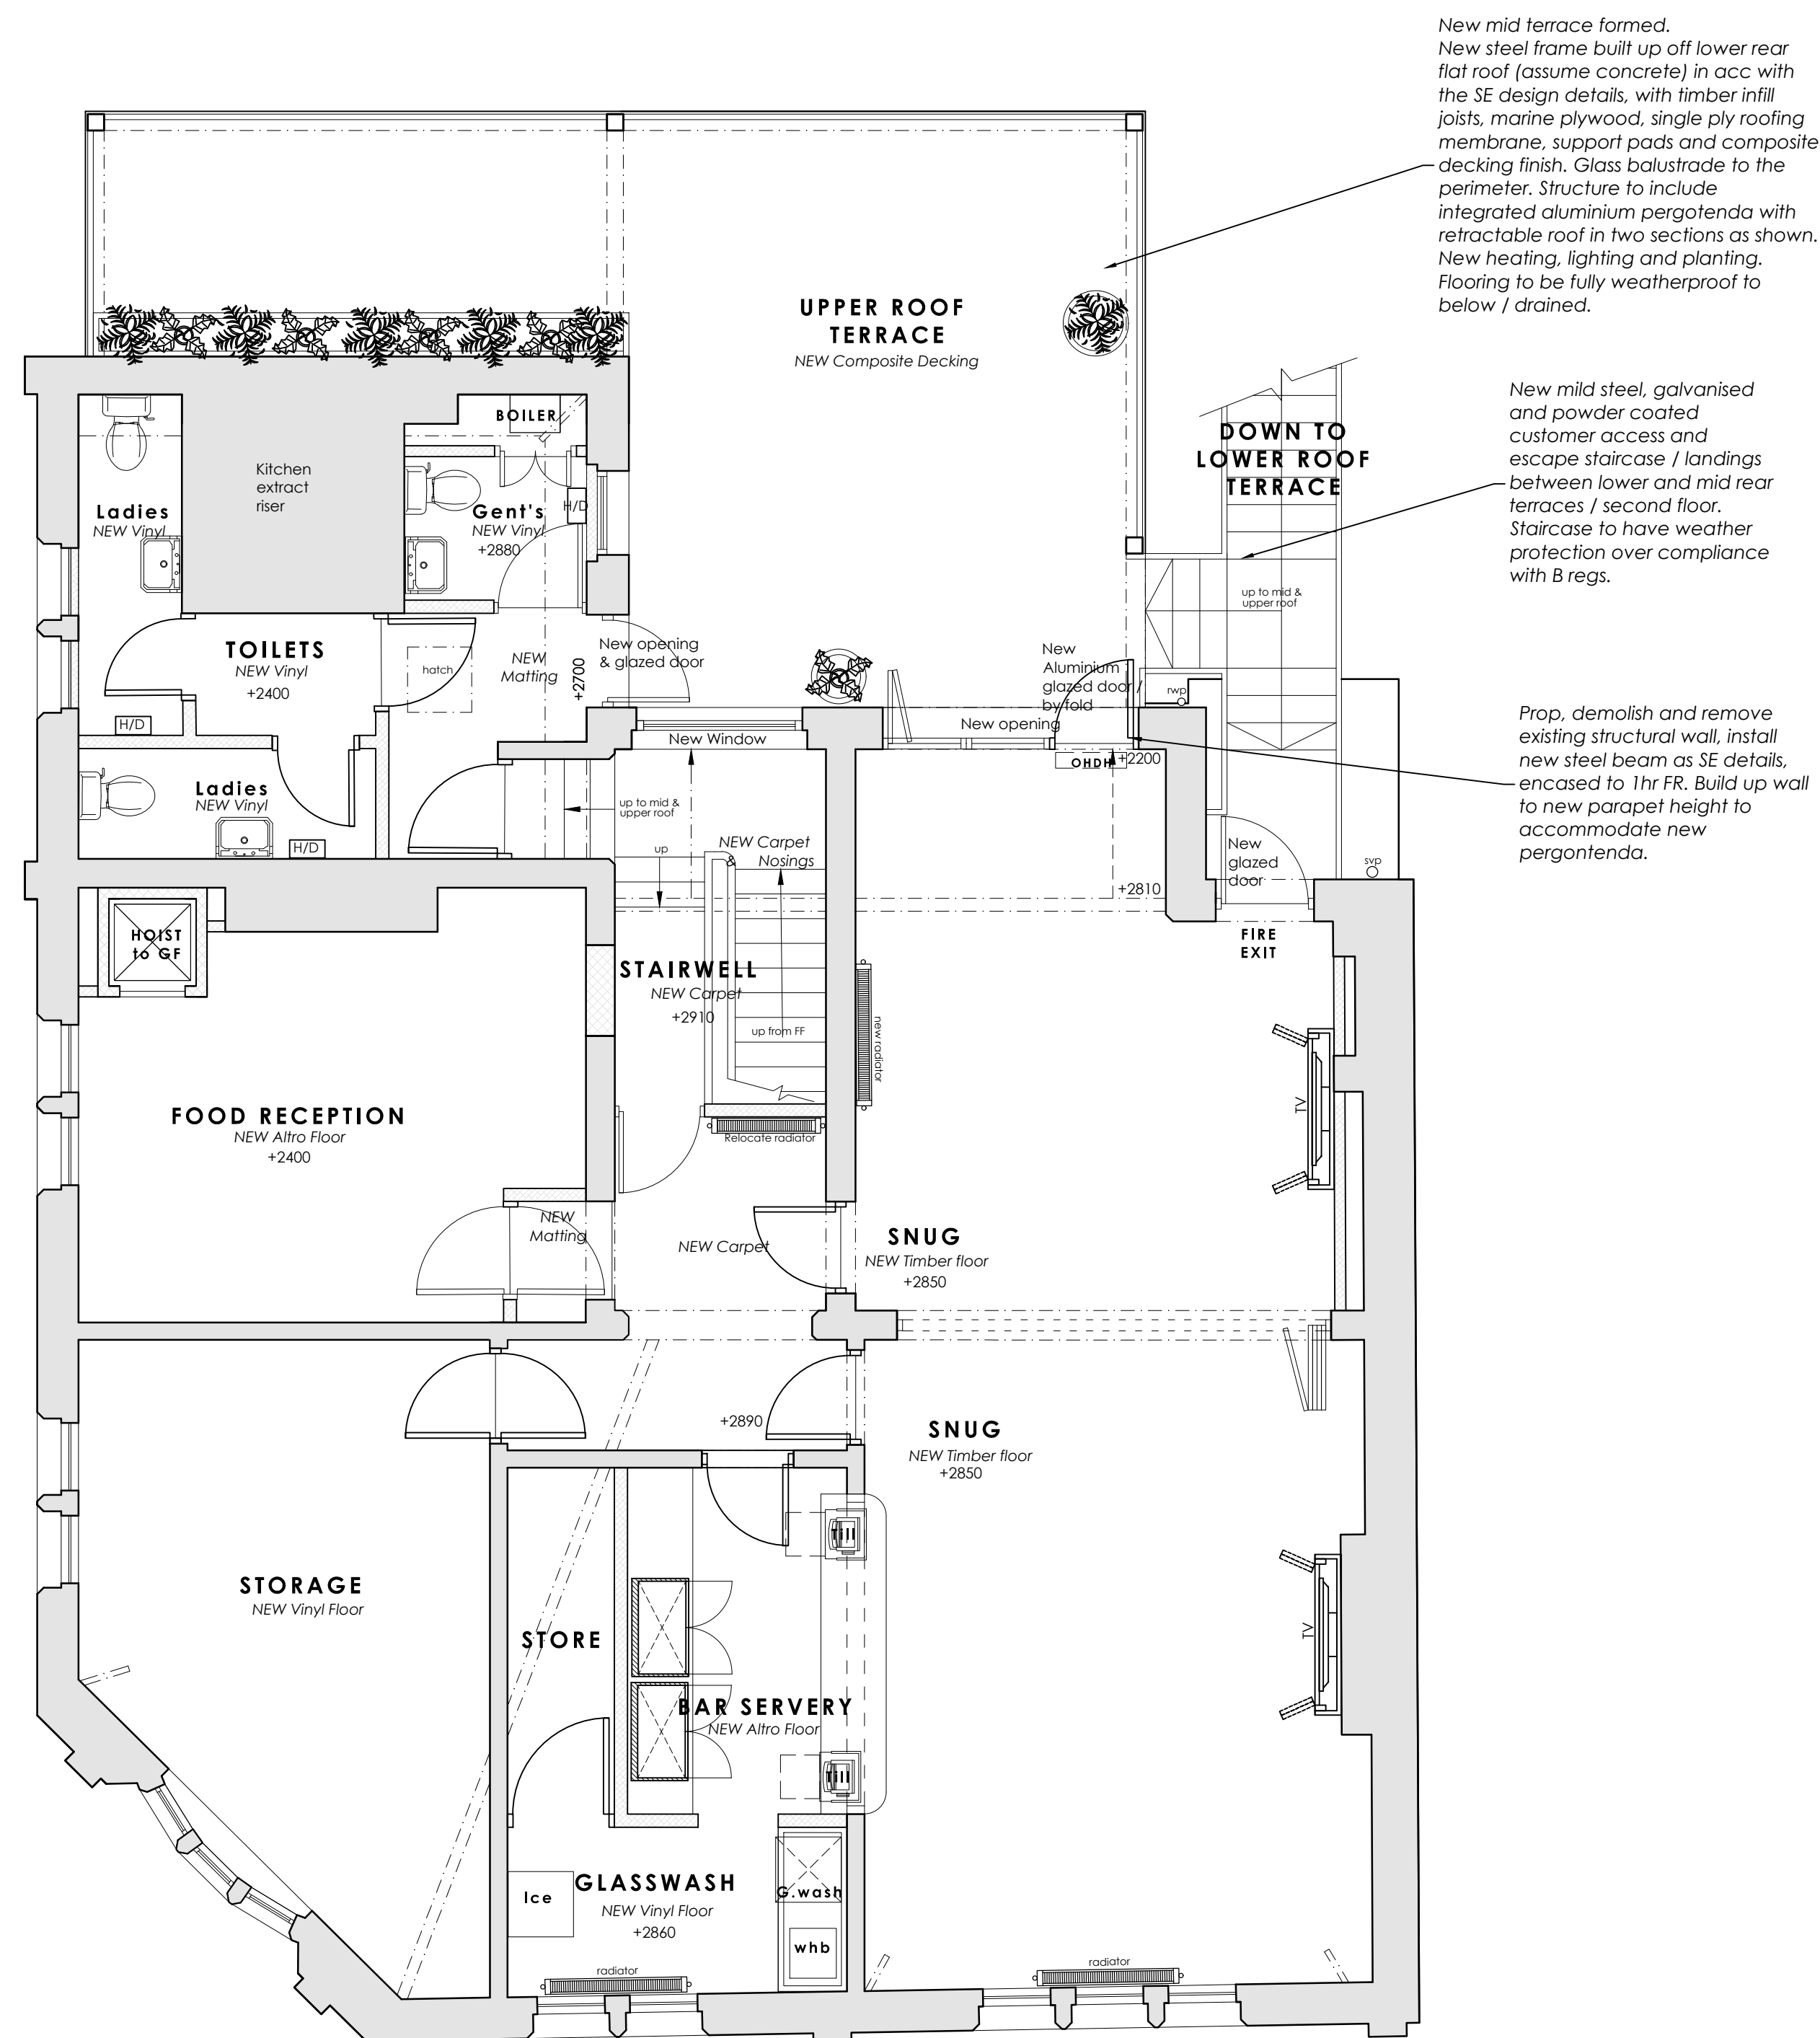

PROPOSED SECOND FLOOR PLAN - UPPER TERRACE

0 1m 2m 3m 4m 5m
SCALE

					
Rev	Description	By	Date		
INVENTIVE DESIGN ASSOCIATES ARCHITECTURE & INTERIOR DESIGN 57 Station Road, Cheadle Hulme Stockport, Greater Manchester SK8 7AA Company Reg No: 9251414					
DEANS GATE TAVERN 321 Deansgate, Manchester, M3 4LQ PROPOSED SECOND FLOOR PLAN- UPPER TERRACE					
DRAWN	NH	DATE	20-12-21	DRAWING NO.	
SCALE	1:50@A1	REV.			21107-303