



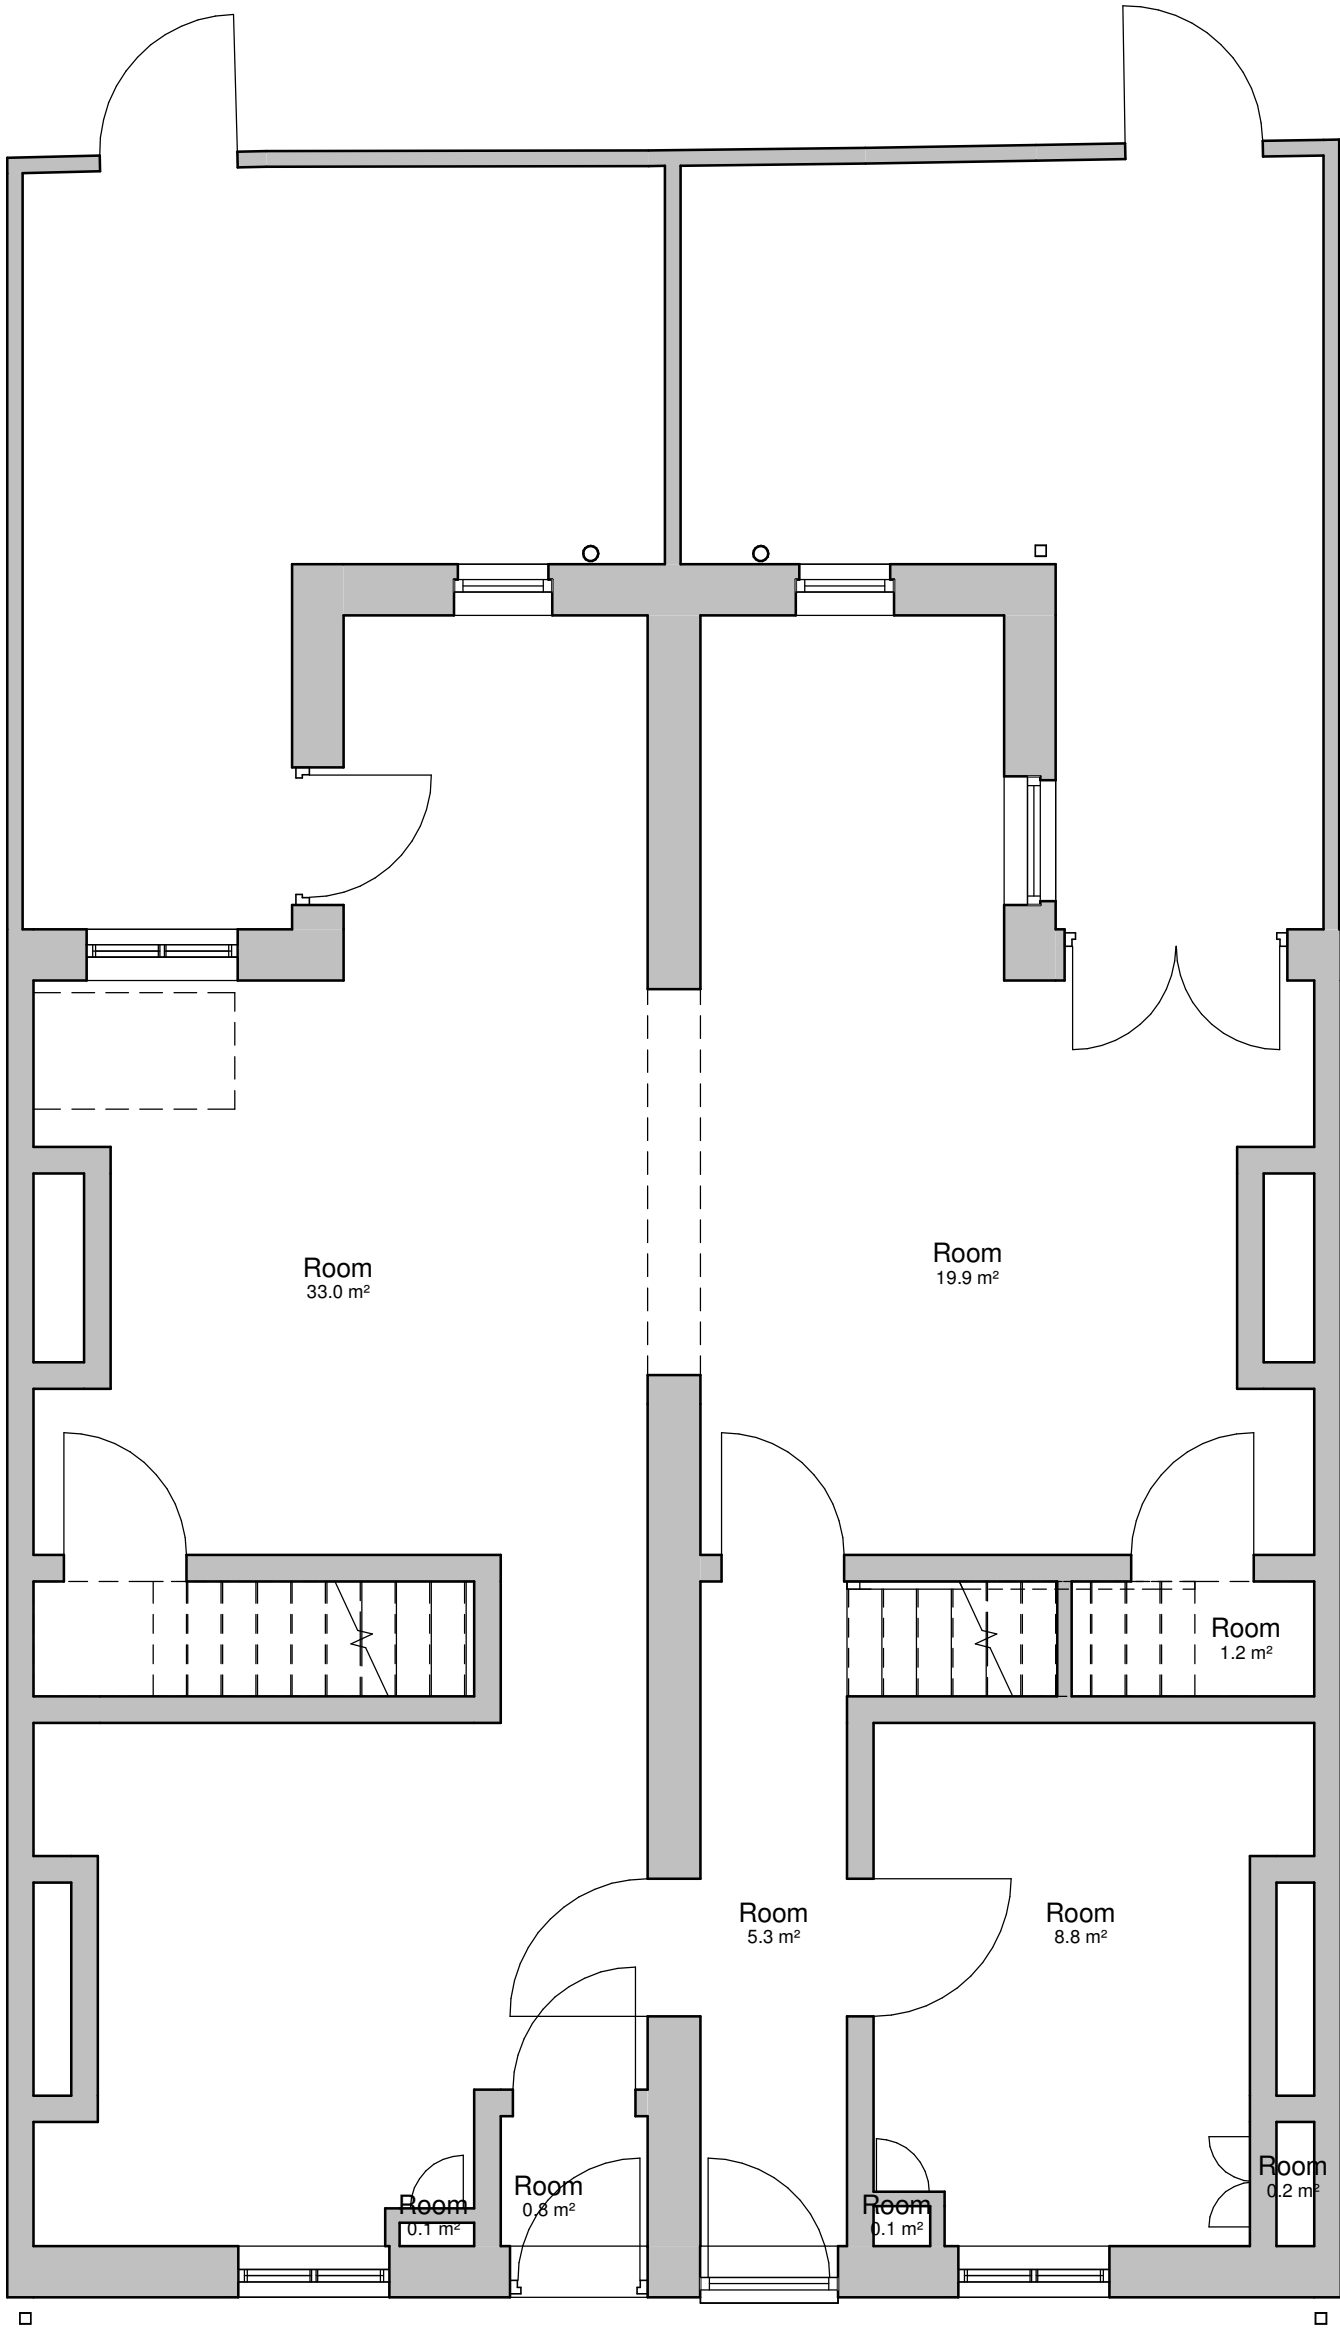


00 Ground Floor (GIA = 81.5m²)
1 : 50

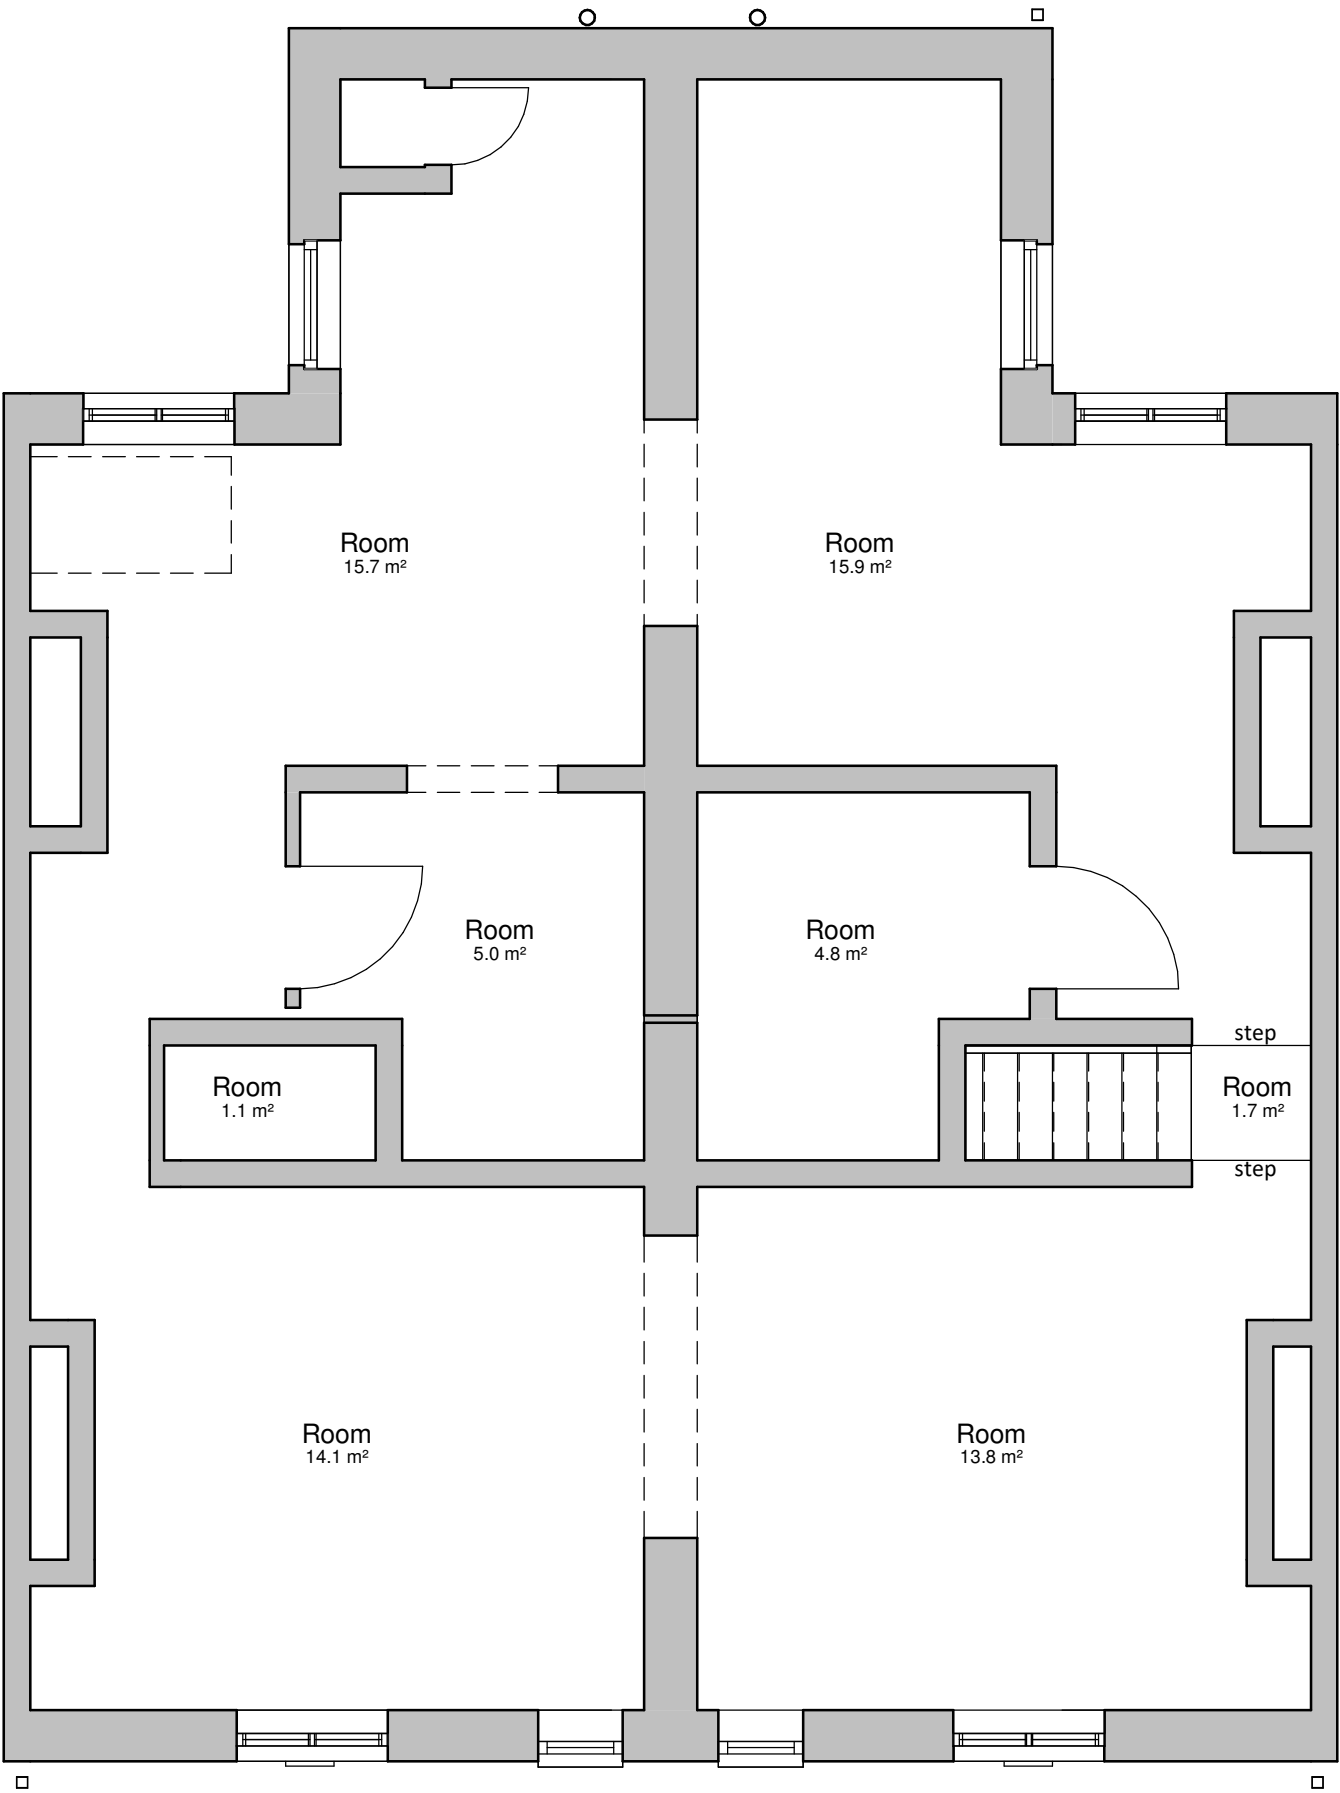

01 First Floor (GIA = 81.5m²)
1 : 50

DO NOT SCALE FROM THIS DRAWING
ALL DIMENSIONS MUST BE CHECKED ON SITE BY
CONTRACTOR PRIOR TO CONSTRUCTION

 

1	01.10.21	AC	Existing boundary wall shown
Rev	Date	Int	Description

btp
ARCHITECTS

RIBA
Chartered Practice

CLIENT:

One Manchester

PROJECT:

26 & 28 Penzance Street

DESCRIPTION:

Floor Plans as Existing

PURPOSE OF ISSUE:

Planning

DRAWN BY:	CHECKED	DATE:	SCALE @ A2:
AC	VS	23/09/21	1 : 50

JOB NO:	STATUS CODE:	DRAWING NO:	REV
3918	S2	111	1

FILE IDENTIFIER:

PS-BTP-00-ZZ-DR-A-3918_111.1

Elizabeth House 486 Didsbury Road Heaton Mersey Stockport SK4 3BS
0161 443 1221 info@bernardtaylor.co.uk www.btparchitects.co.uk