




PROPOSED OFFICE ELEVATIONS
Scale 1:200

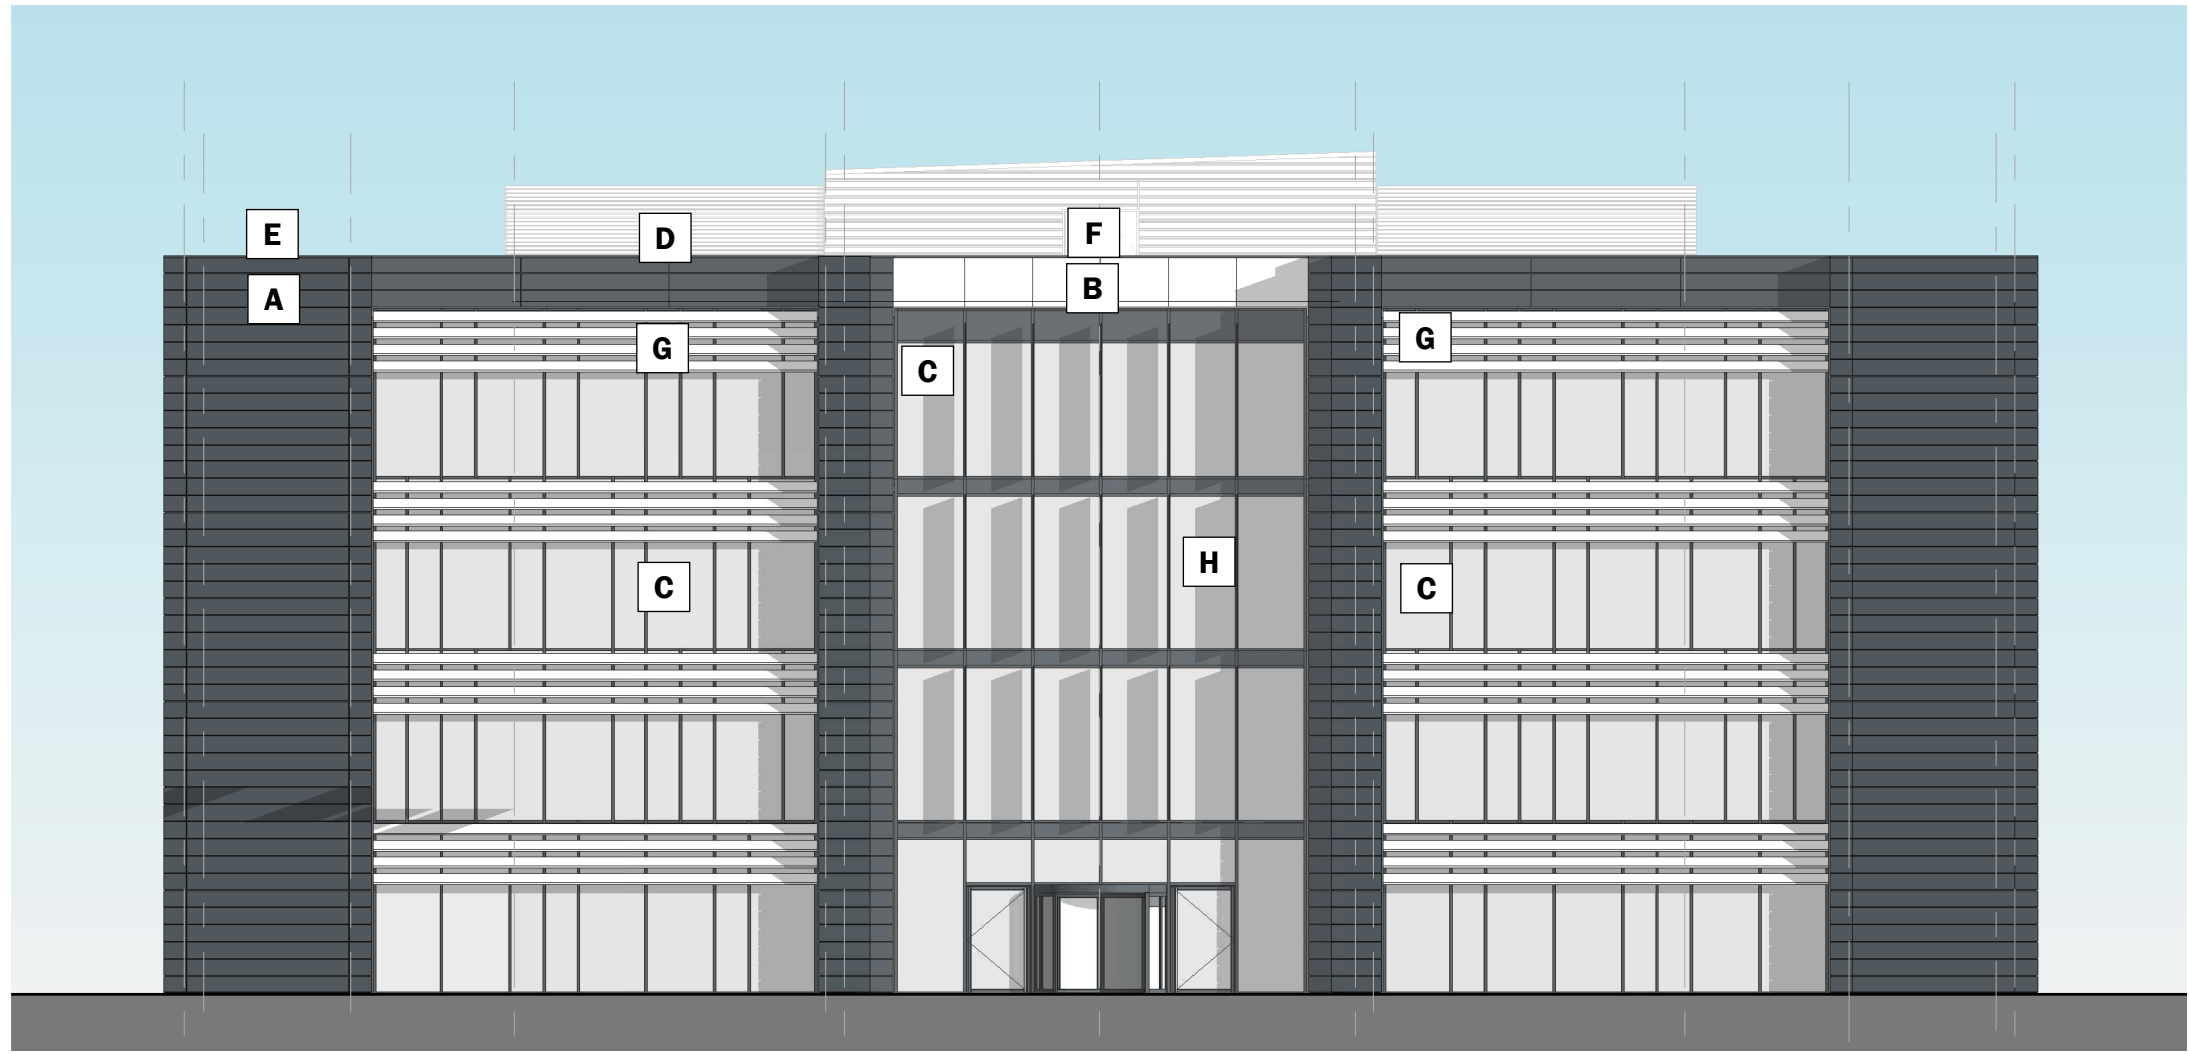


PROPOSED SOUTH ELEVATION
Scale 1:200

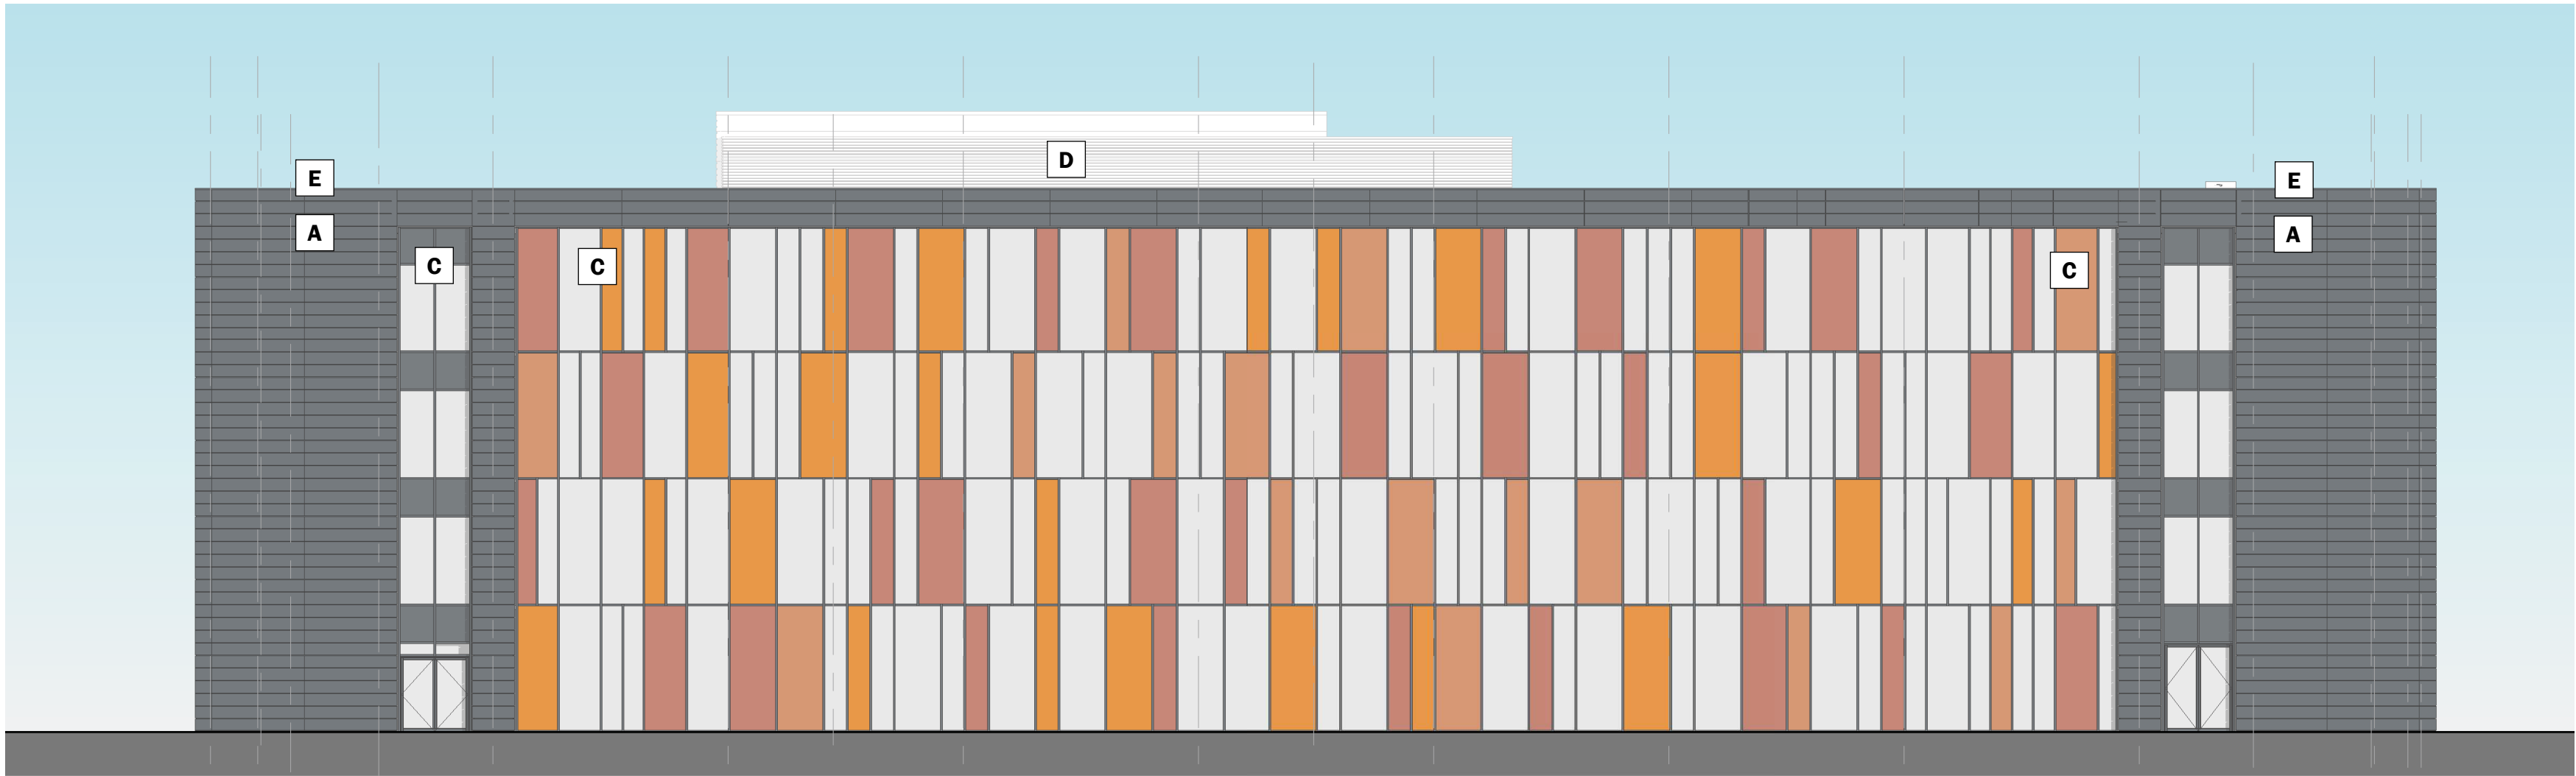

PROPOSED EAST ELEVATION
Scale 1:200

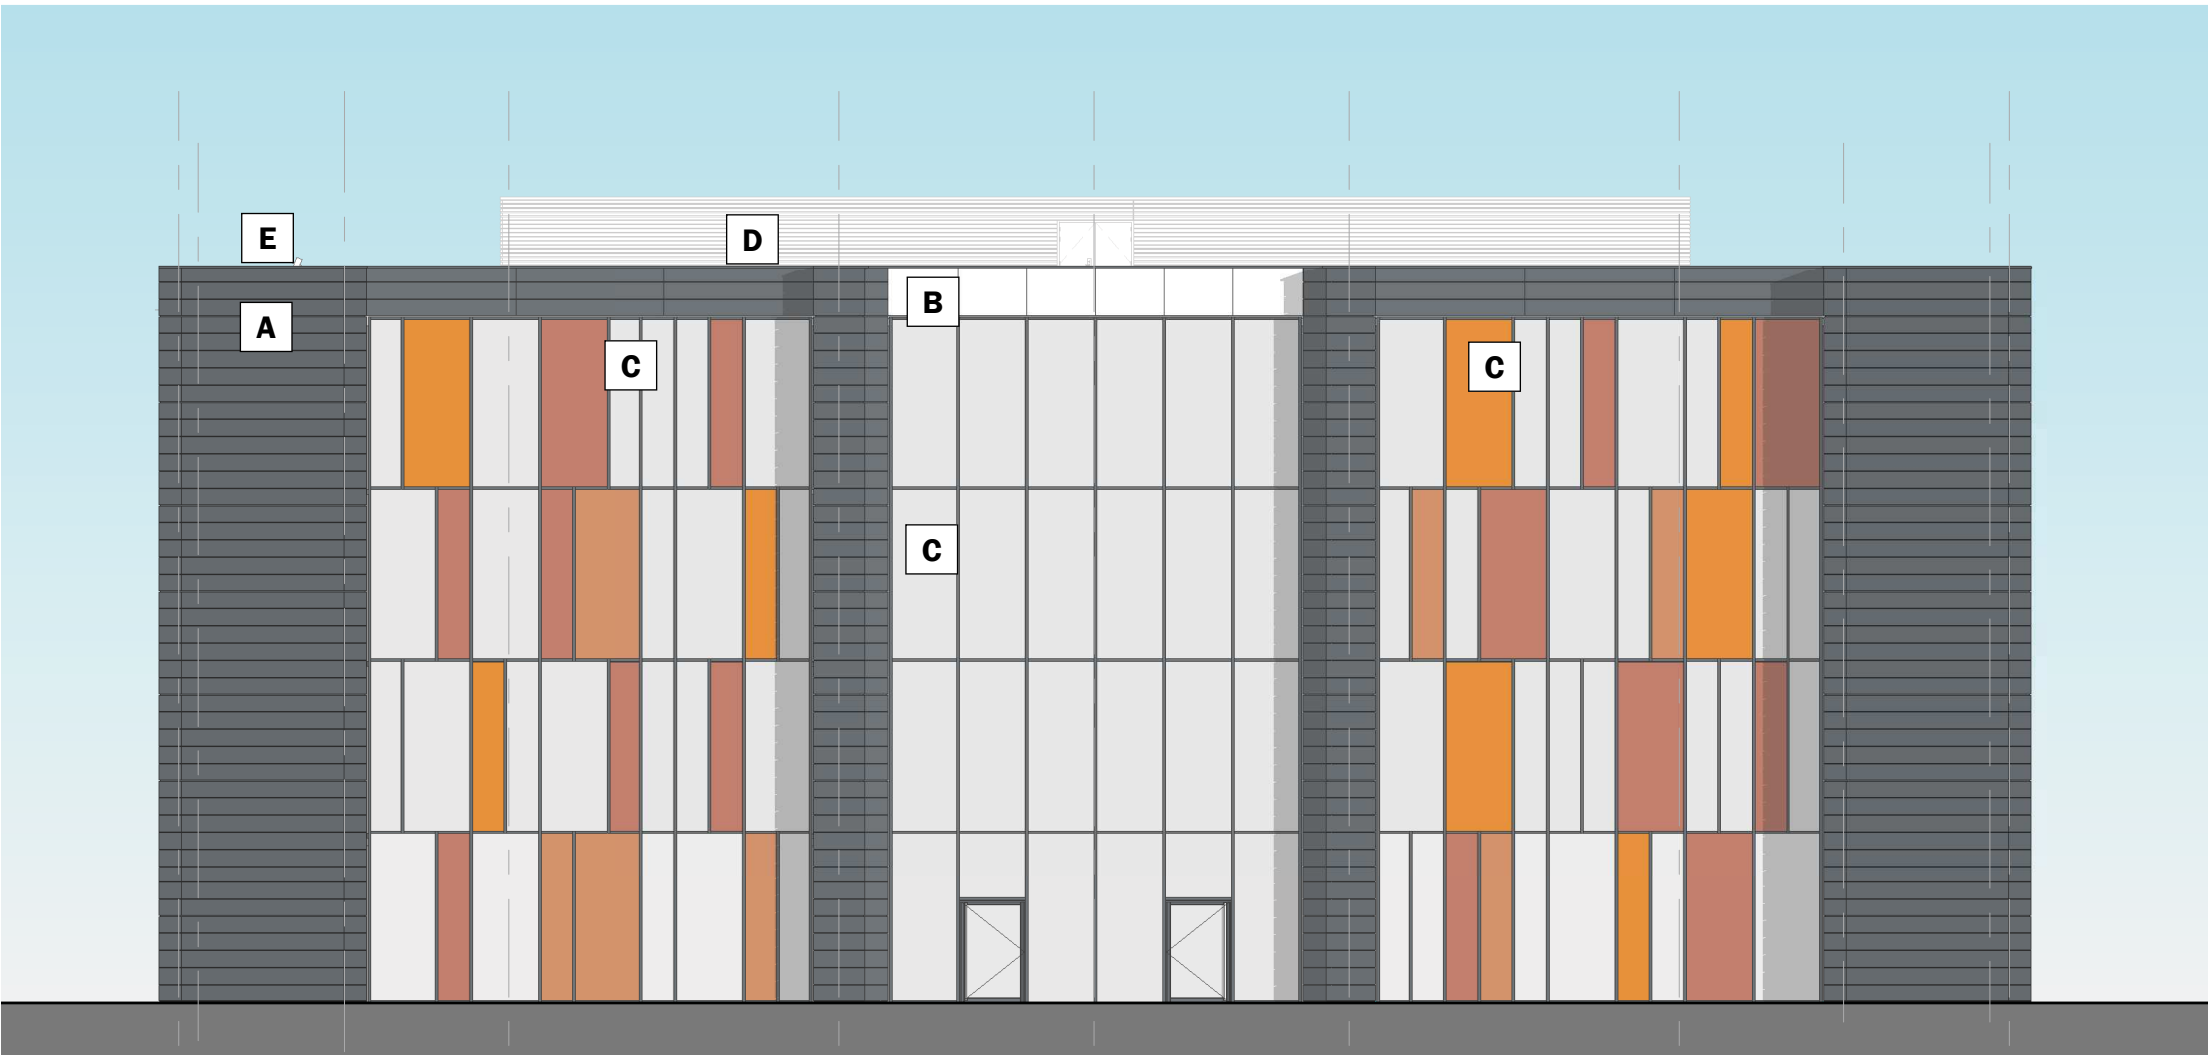

PROPOSED NORTH ELEVATION
Scale 1:200

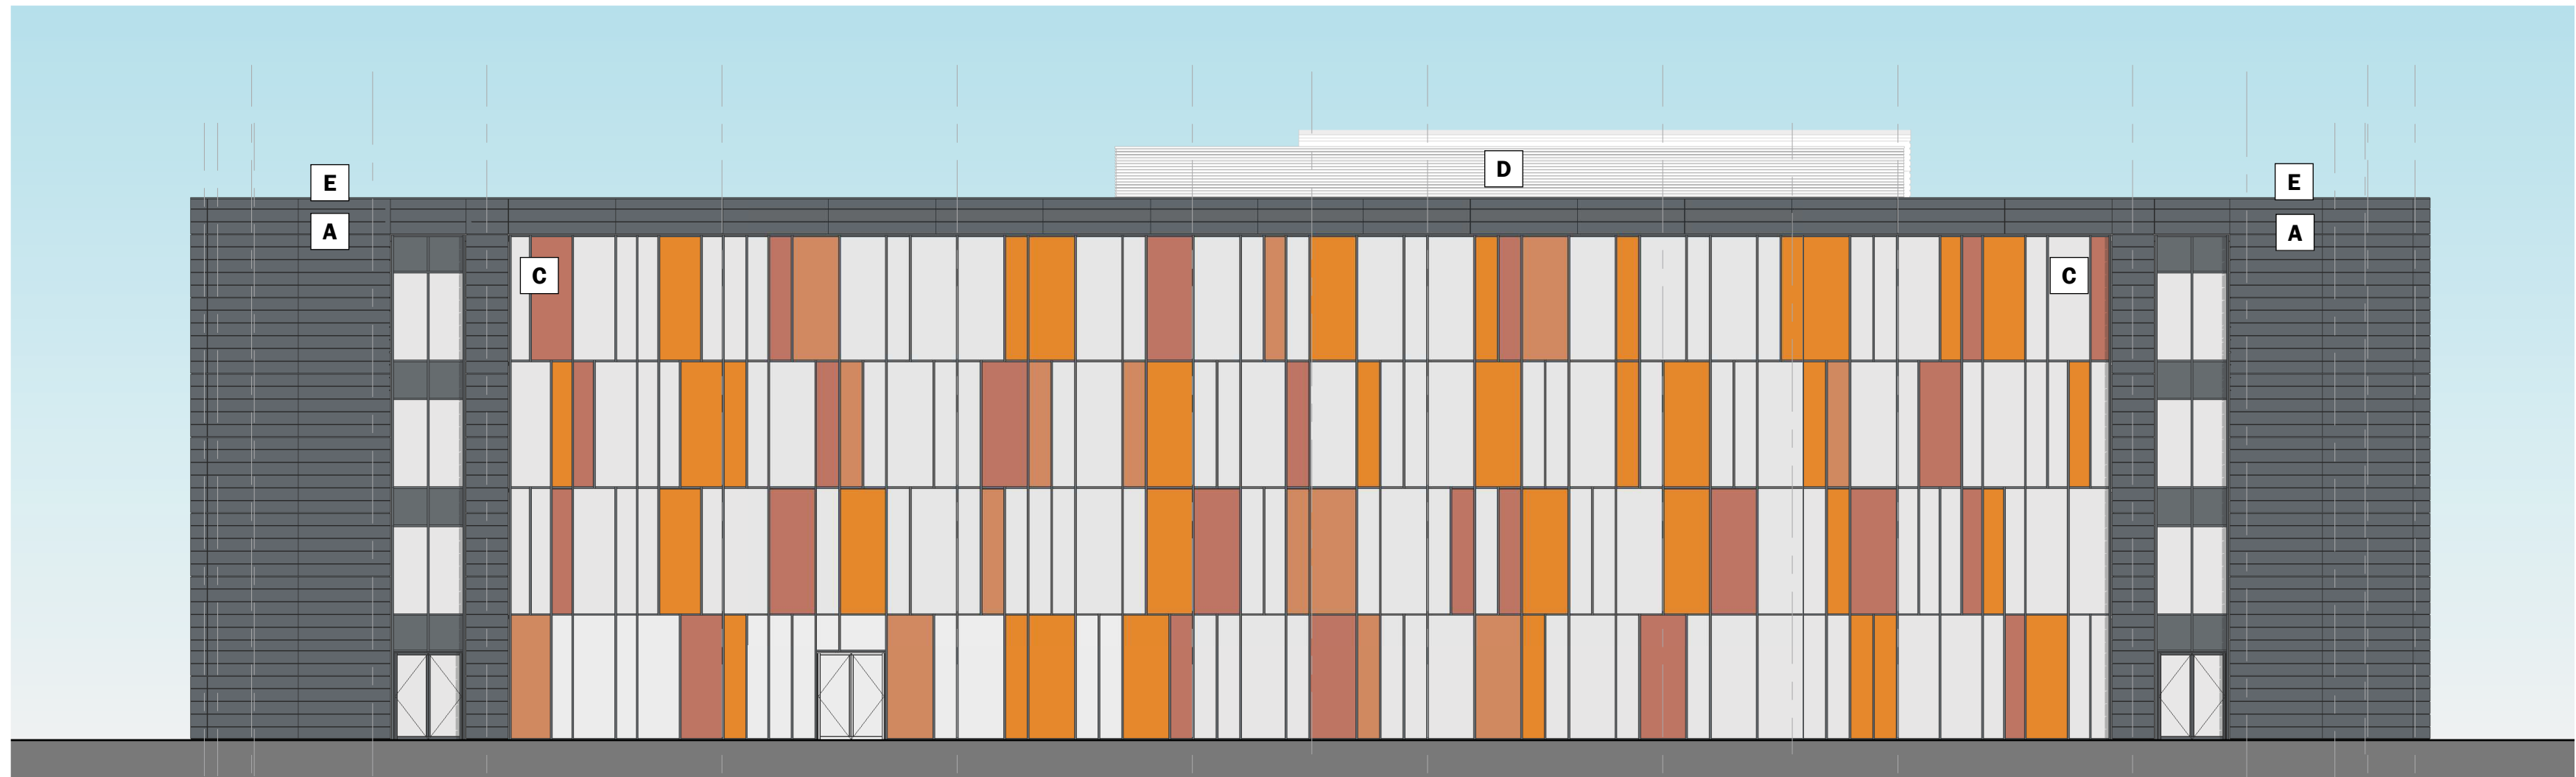

PROPOSED WEST ELEVATION
Scale 1:200

MATERIAL SAMPLES

A WALL CONSTRUCTION



3mm Polyester powder coated Aluminium secret fix hook-on cassette system on insulated carrier panels. To achieve a minimum U value of 0.26 W/m²K.

Colour: PPC Anthracite RAL - 7016


B WALL CONSTRUCTION



3mm Polyester powder coated Aluminium secret fix hook-on cassette system on insulated carrier panels. To achieve a minimum U value of 0.26 W/m²K.

Colour Kingspan Spectrum Metallic: Silver RAL 9006

C WALL CONSTRUCTION

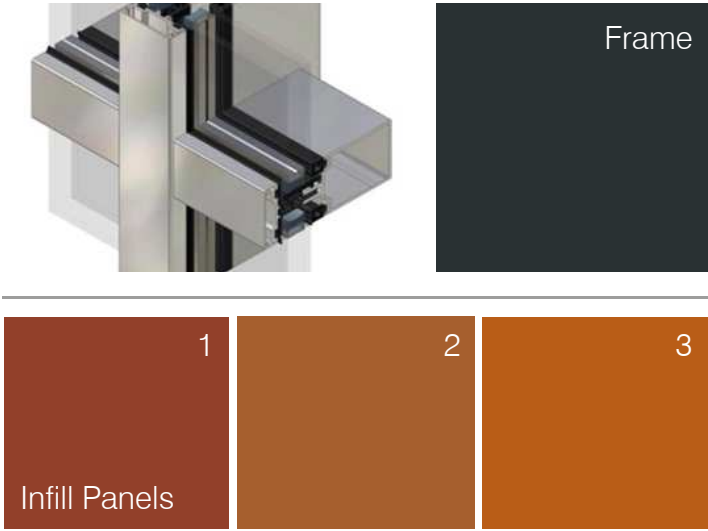

Polyester powder coated Aluminium capped curtain walling system.

Colour Frame: Anthracite RAL 7016.
Colour Glass Spandrel Panel to floor zones: To match glass.
Colour Aluminium infill Panels mixture of:
1. RAL 040 40 40 (BS 04 C 39).
2. RAL 8023.
3. RAL 060 50 70. *Random pattern*

D WALL CONSTRUCTION



Single Skin profiled Metal Plant Screen Louvre profile.

Colour: Goosewing Grey RAL 080 70 05 (BS 10A05)

E ROOF CONSTRUCTION



Capping to Roof parapet to be in 2mm Aluminium.

Colour: Anthracite RAL 7016.

F DOORS



Personnel & Riser Doors (Doors within Louvre screen to match Louvre profile).

Colour: To match Cladding which they sit within.

G BRISE SOLEIL



Integral PPC aluminium elliptical blade brise soleil louvres as part of curtain walling system.

Colour: White

H LOUVRES



Fixed glass louvres mounted between horizontal continuous supports