




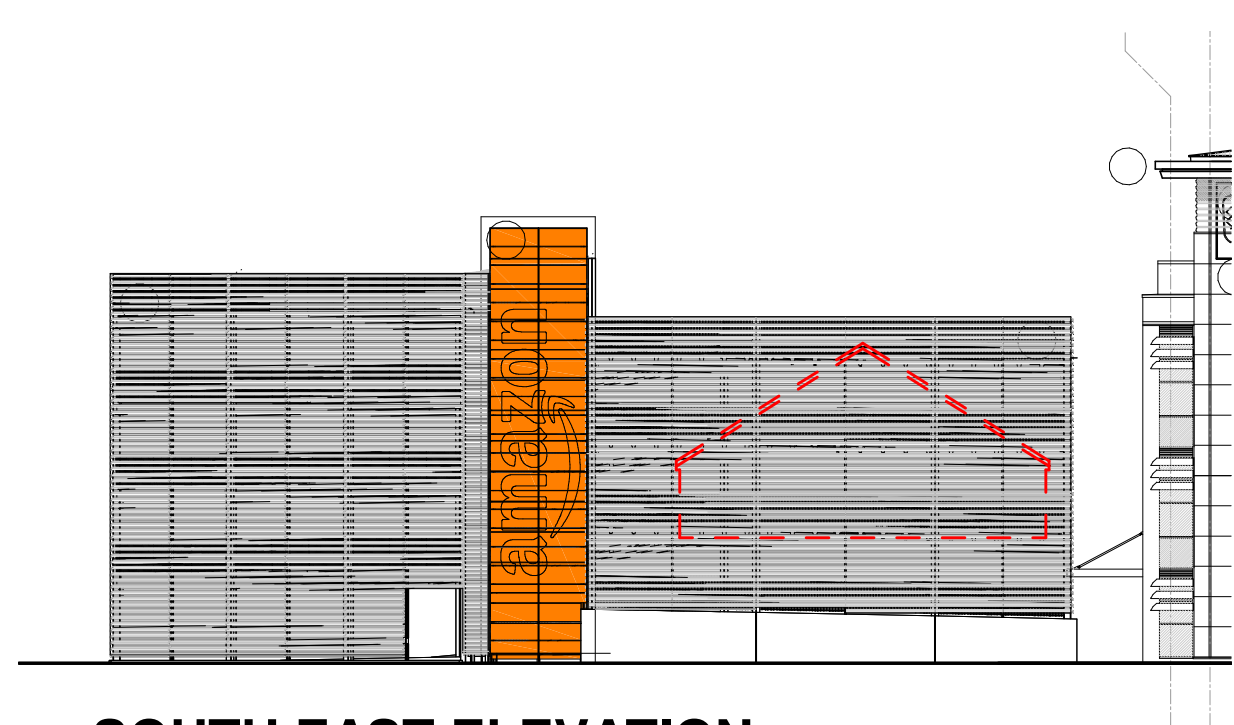


SOUTH EAST ELEVATION
1 : 250

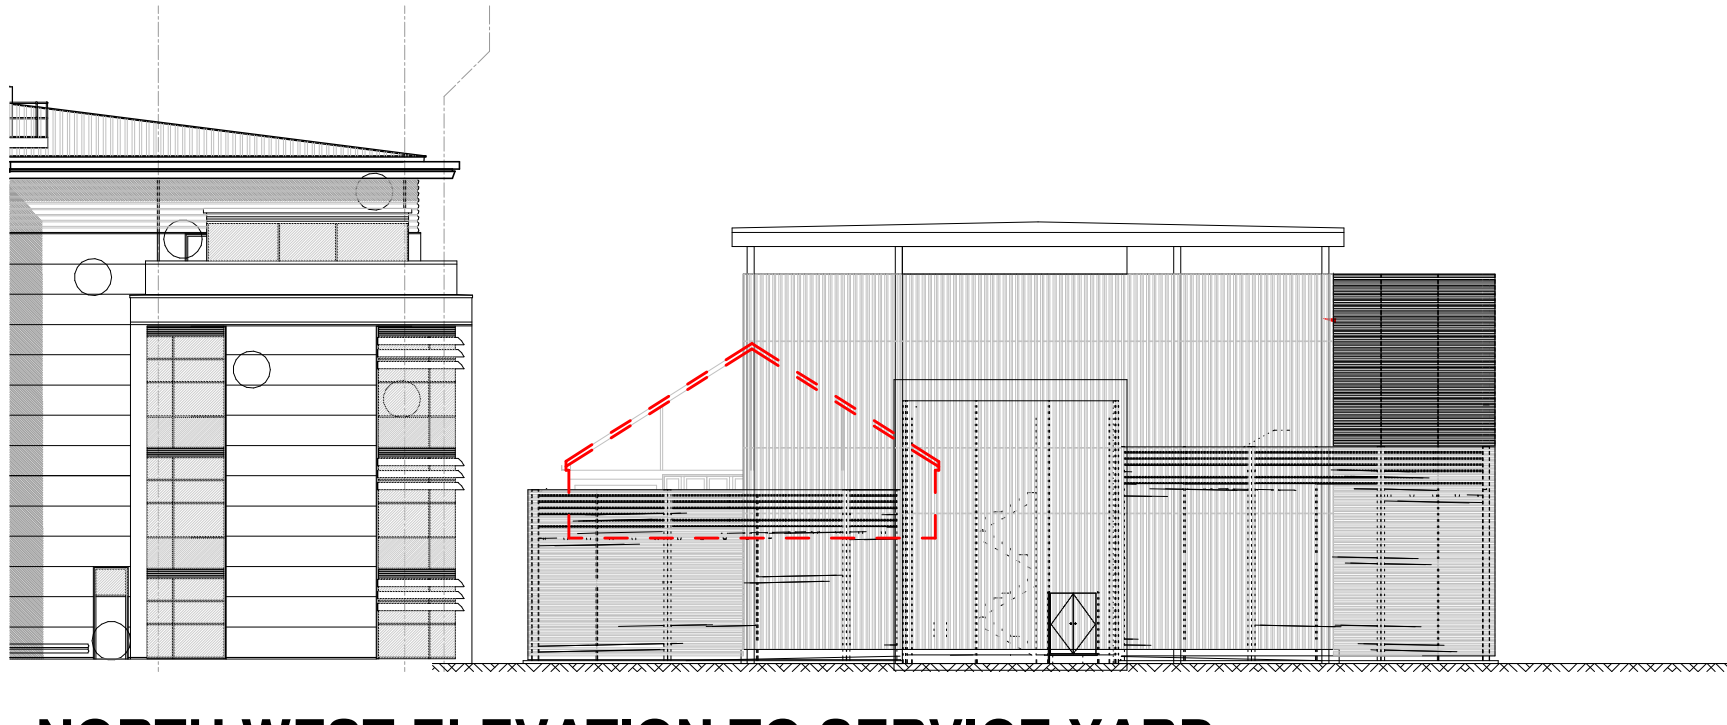



NORTH WEST ELEVATION TO SERVICE YARD
1 : 250

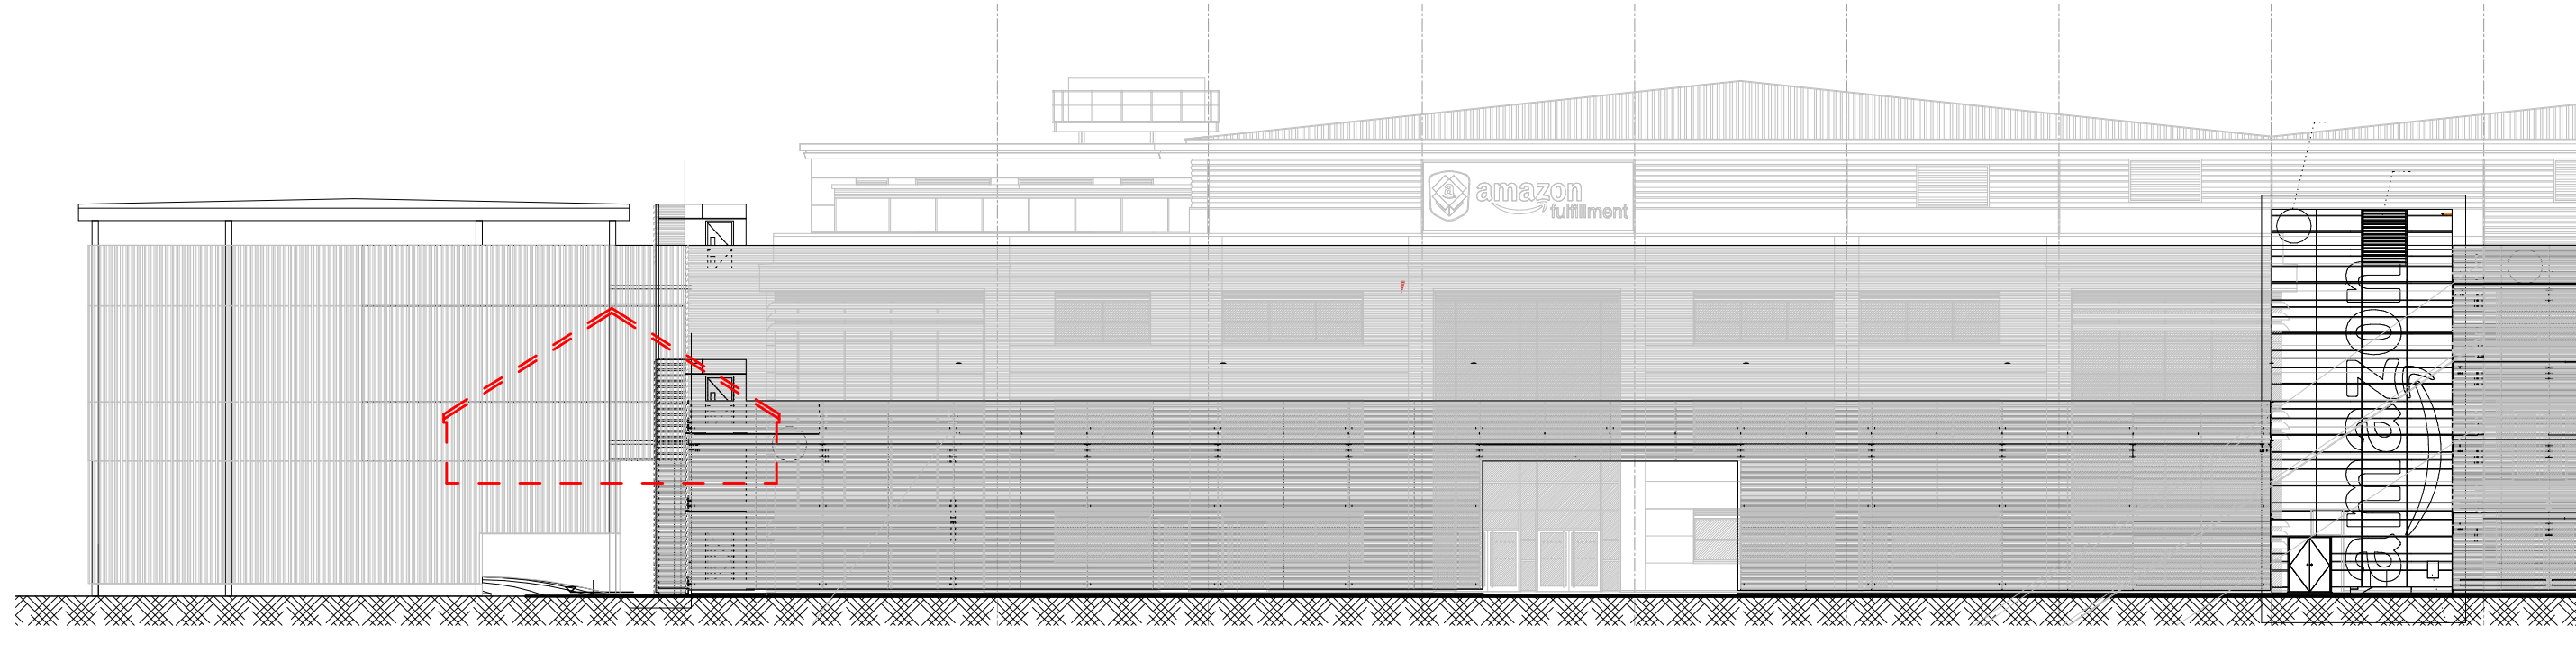


SOUTH WEST ELEVATION (SHOWING CAR PARK)
1 : 250

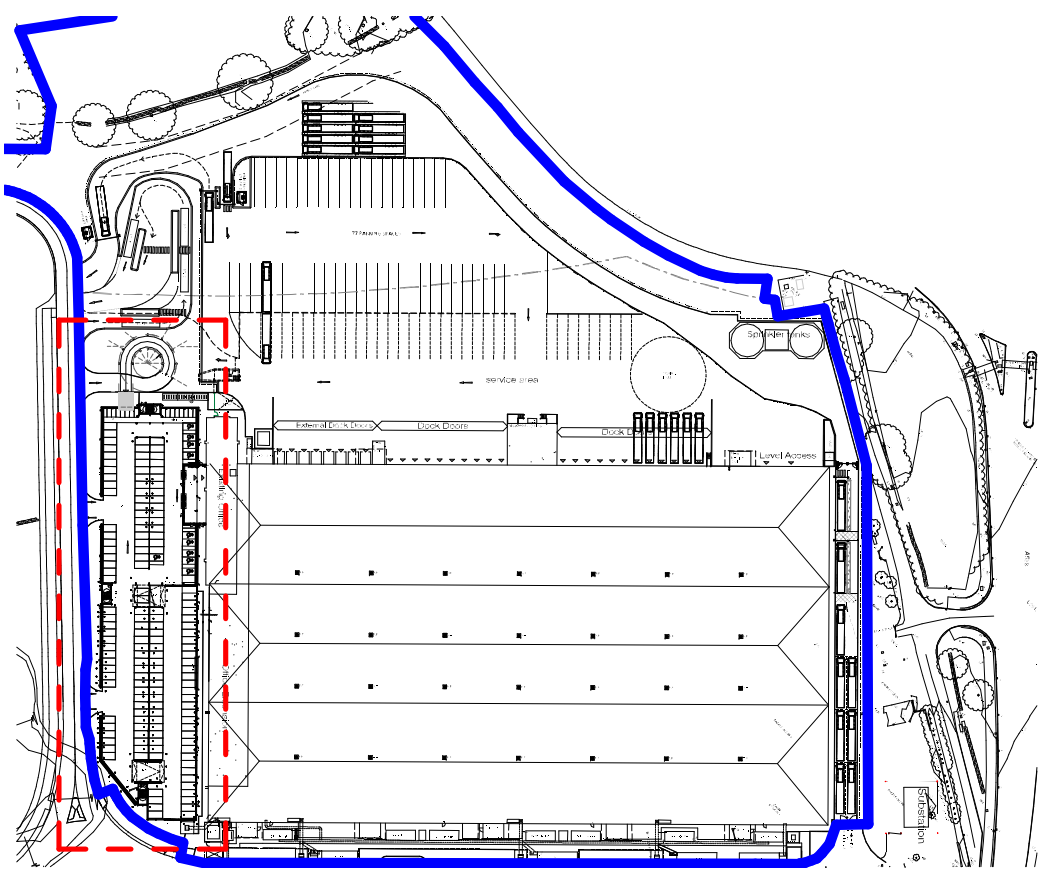


KEY PLAN
1 : 2500

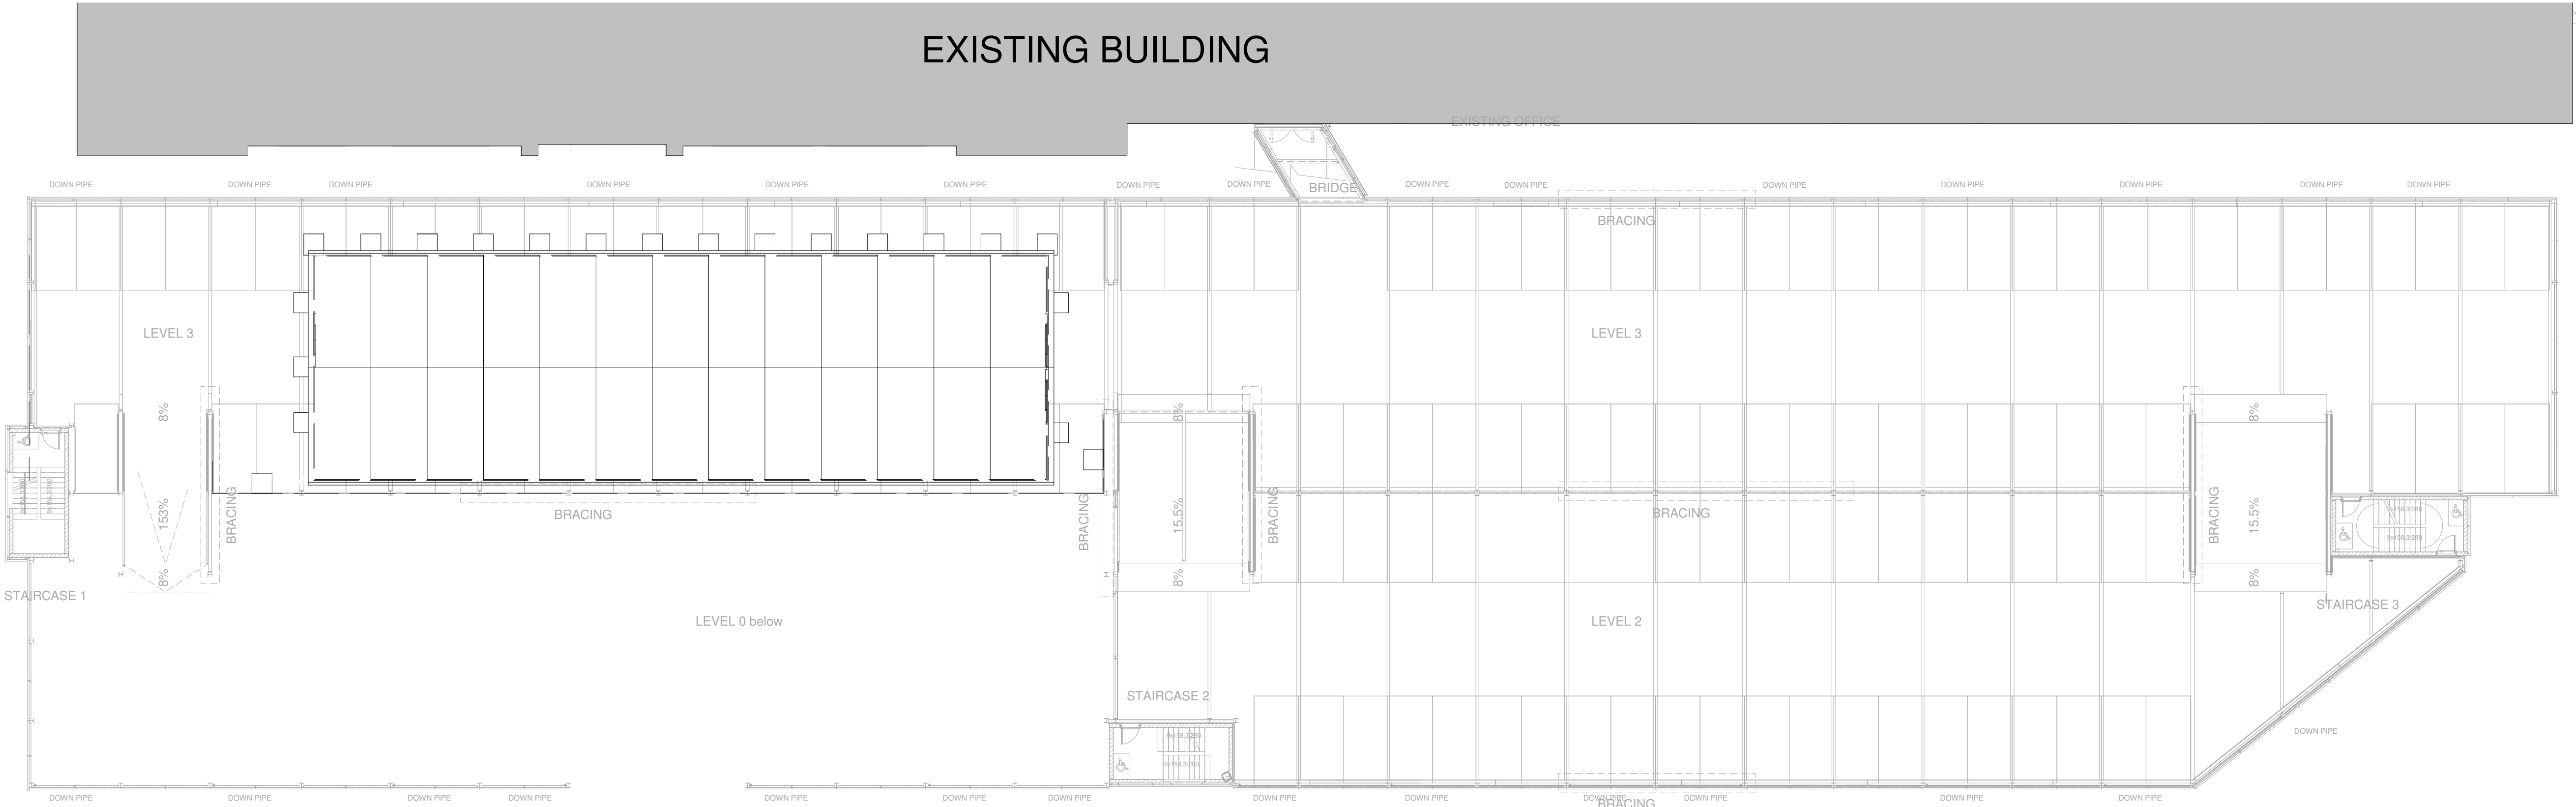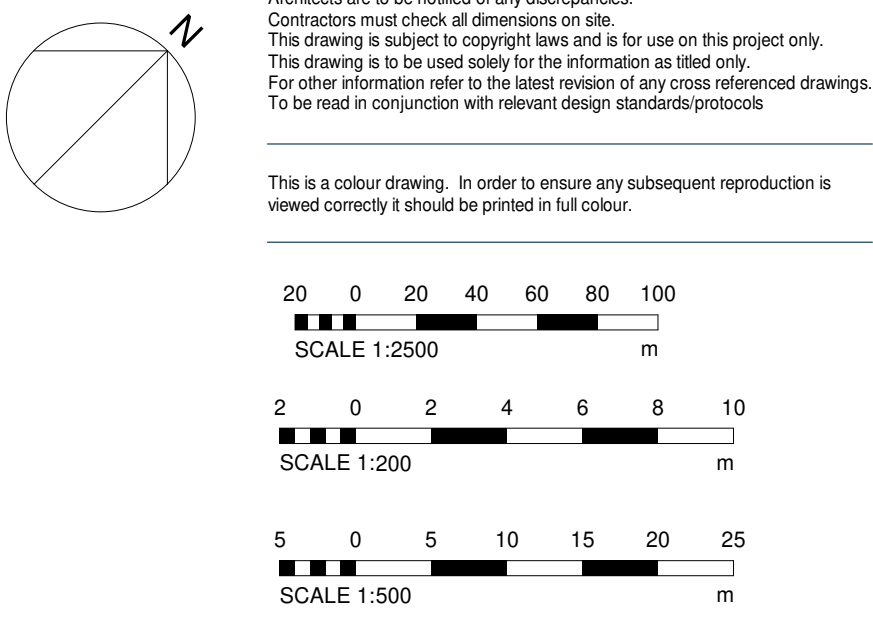


PROPOSED DECK PLAN 02 - 03 - MARQUEE ROOF PLAN
1 : 200

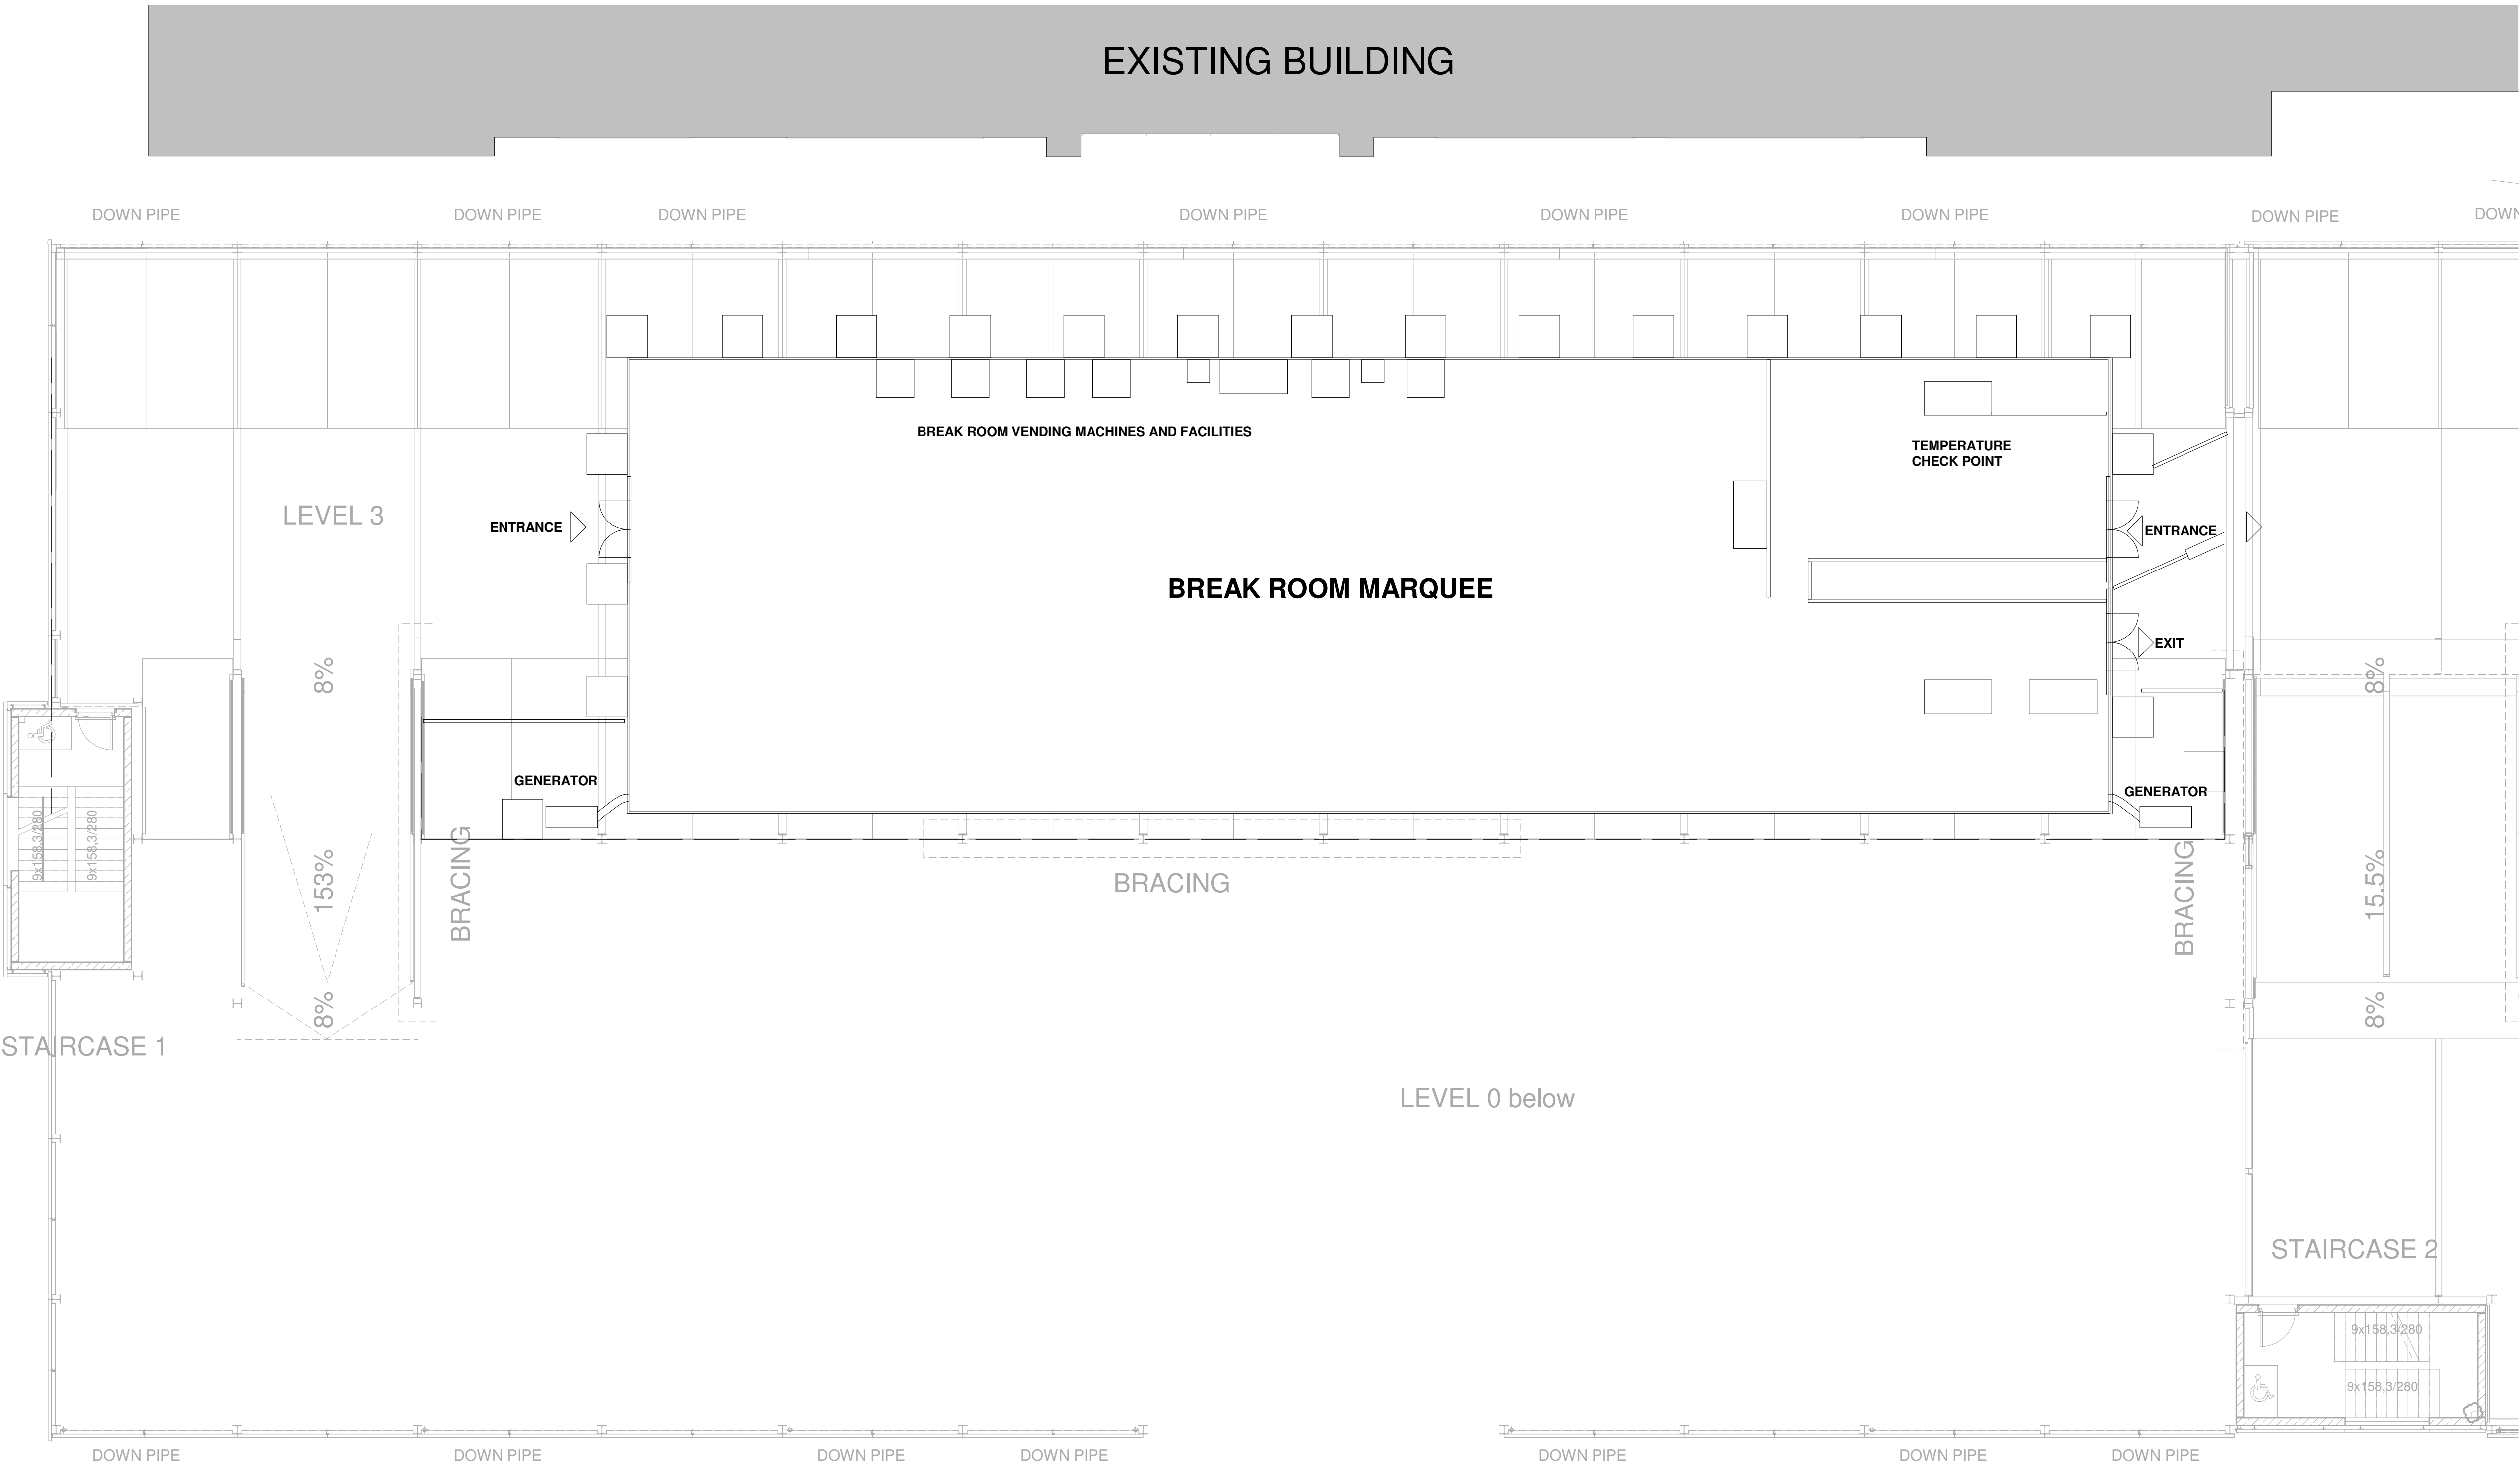


PROPOSED DECK PLAN 02 - 03 - MARQUEE PLAN
1 : 100

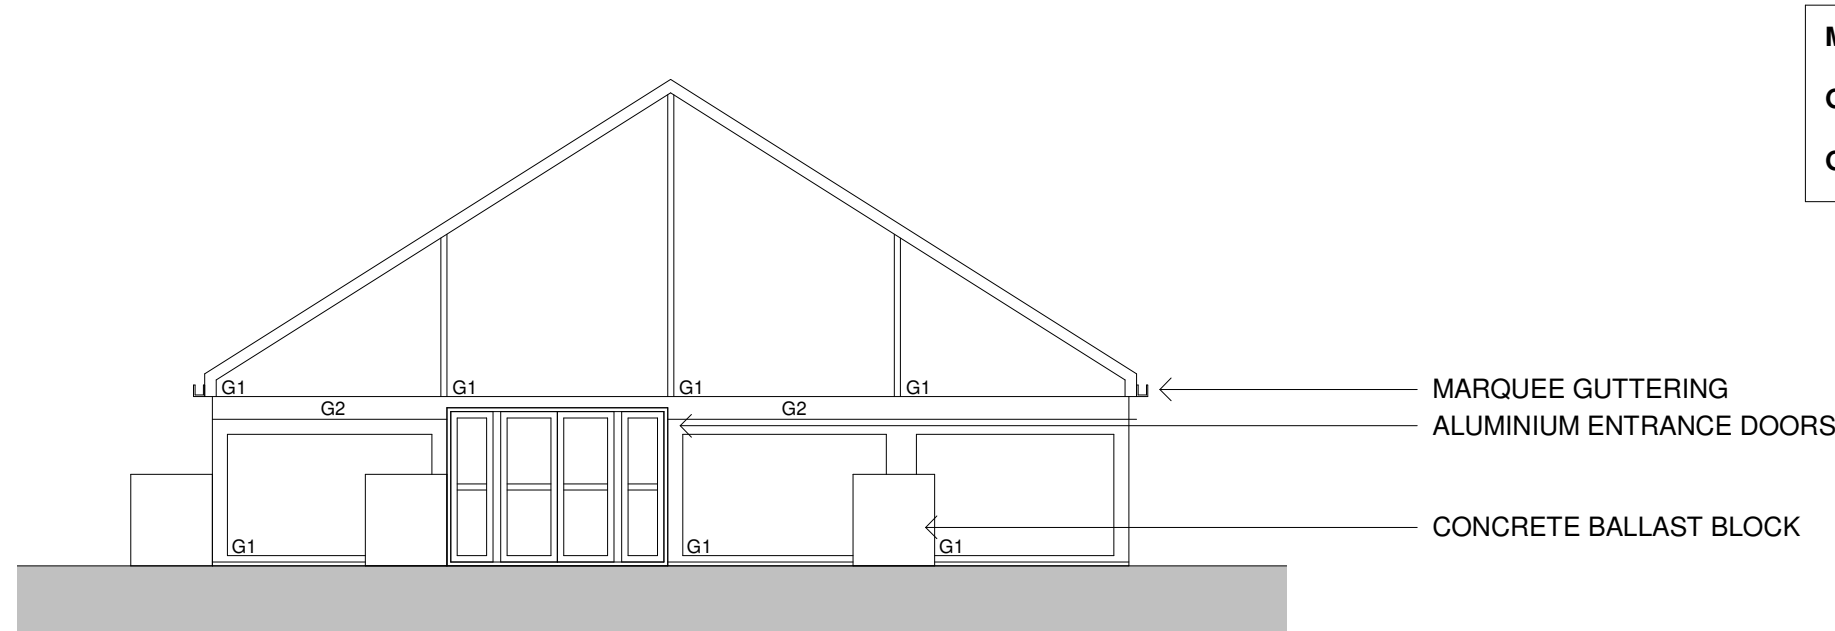


PROPOSED DECK PLAN 02 - 03
1 : 100

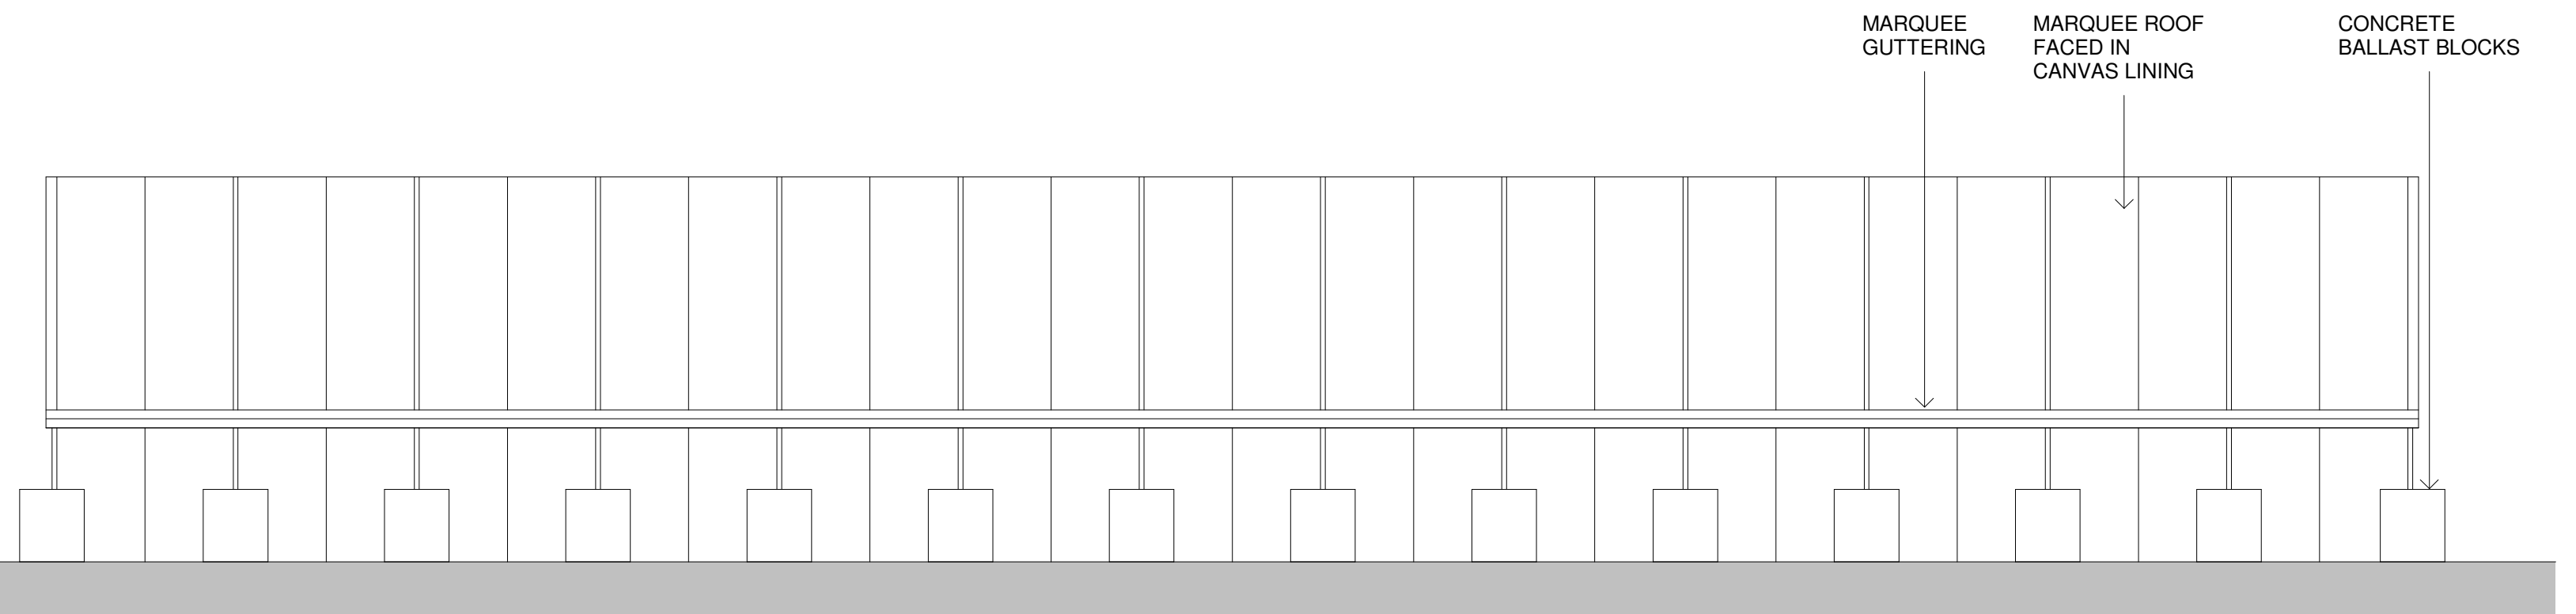

PROPOSED DECK PLAN 02 - 03
1 : 100

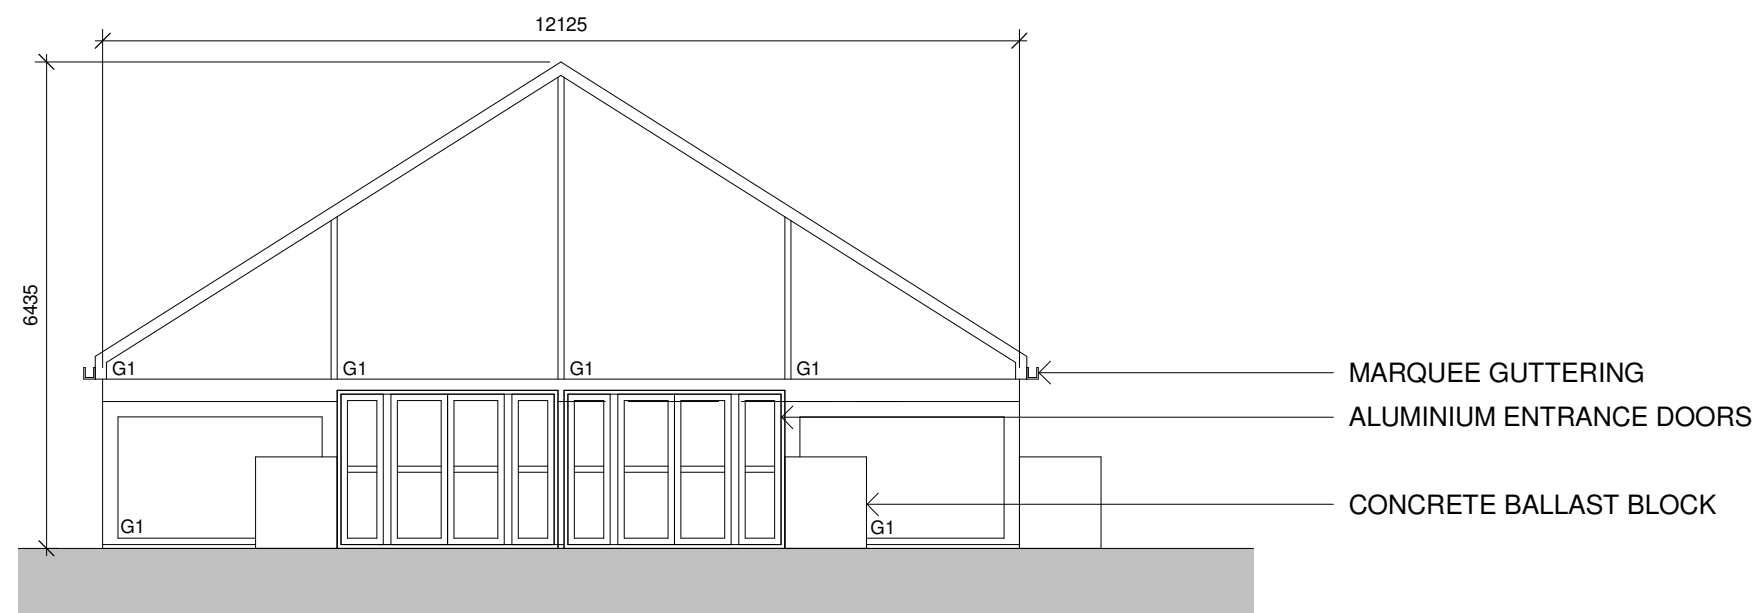

PROPOSED DECK PLAN 02 - 03
1 : 100

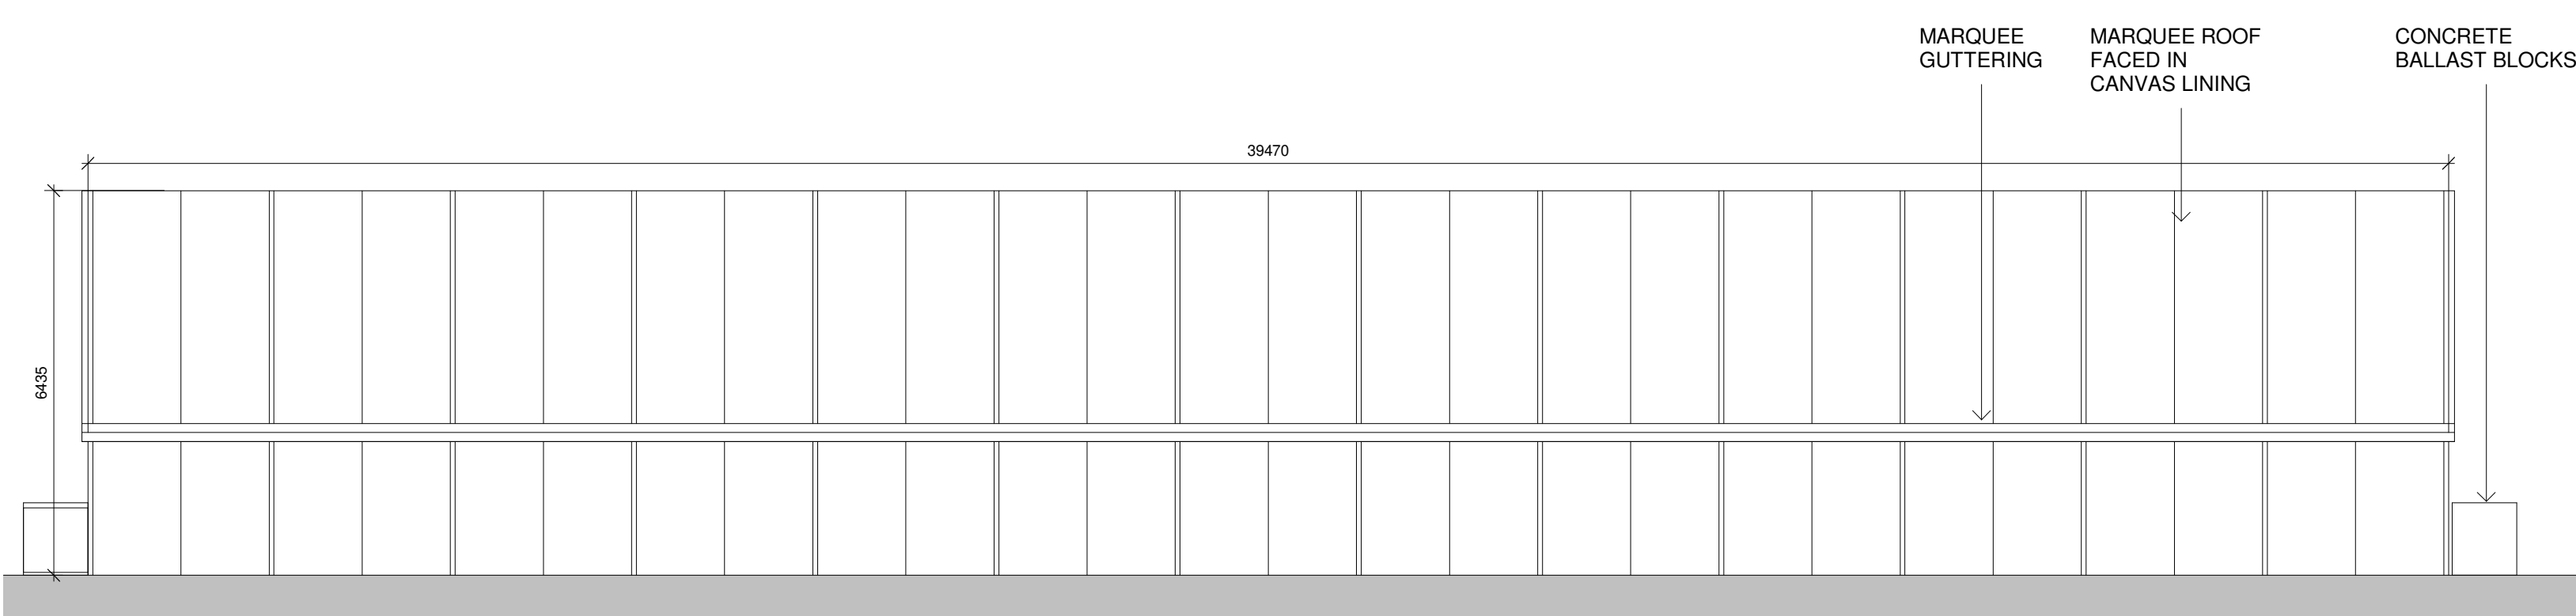

PROPOSED DECK PLAN 02 - 03
1 : 100

P3	AMENDED FOLLOWING FIRST PLAN COMMENTS	26.02.21	NW	CP
P2	PLANNING AMENDMENTS	23.02.21	NW	PW
P1	DRAFT PLANNING ISSUE FOR COMMENT	07.02.21	CP	PW
Rev	Description	Date	Drn	Old
Status				
PLANNING				
SMR				
SMALLEY MARSEY RISPIN				
ARCHITECTS				
Floor 2 - The Exchange - Station Parade - Harrogate - HG1 1TS				
01423 707 757				
admin@smrarchitects.co.uk				
Project				
MAN 1 - MANCHESTER Project Address: Manchester				
Airport, 6 Sunbank Ln, Altrincham M50 5AA				
Client				



Drawing Title									
PROPOSED PARKING DECK PLAN WITH MARQUEE									
Proj Ref	Origin	Zone Level	Type	Rev	Rev	Rev	Rev	Rev	Rev
MAN 1 - SMR	03 - ZZ - DR - A	2005 - A3	P3						
SMR Job Ref	Sheet	Scale	Drawn						
7441-09-2005	A0	NOTED	CP						