




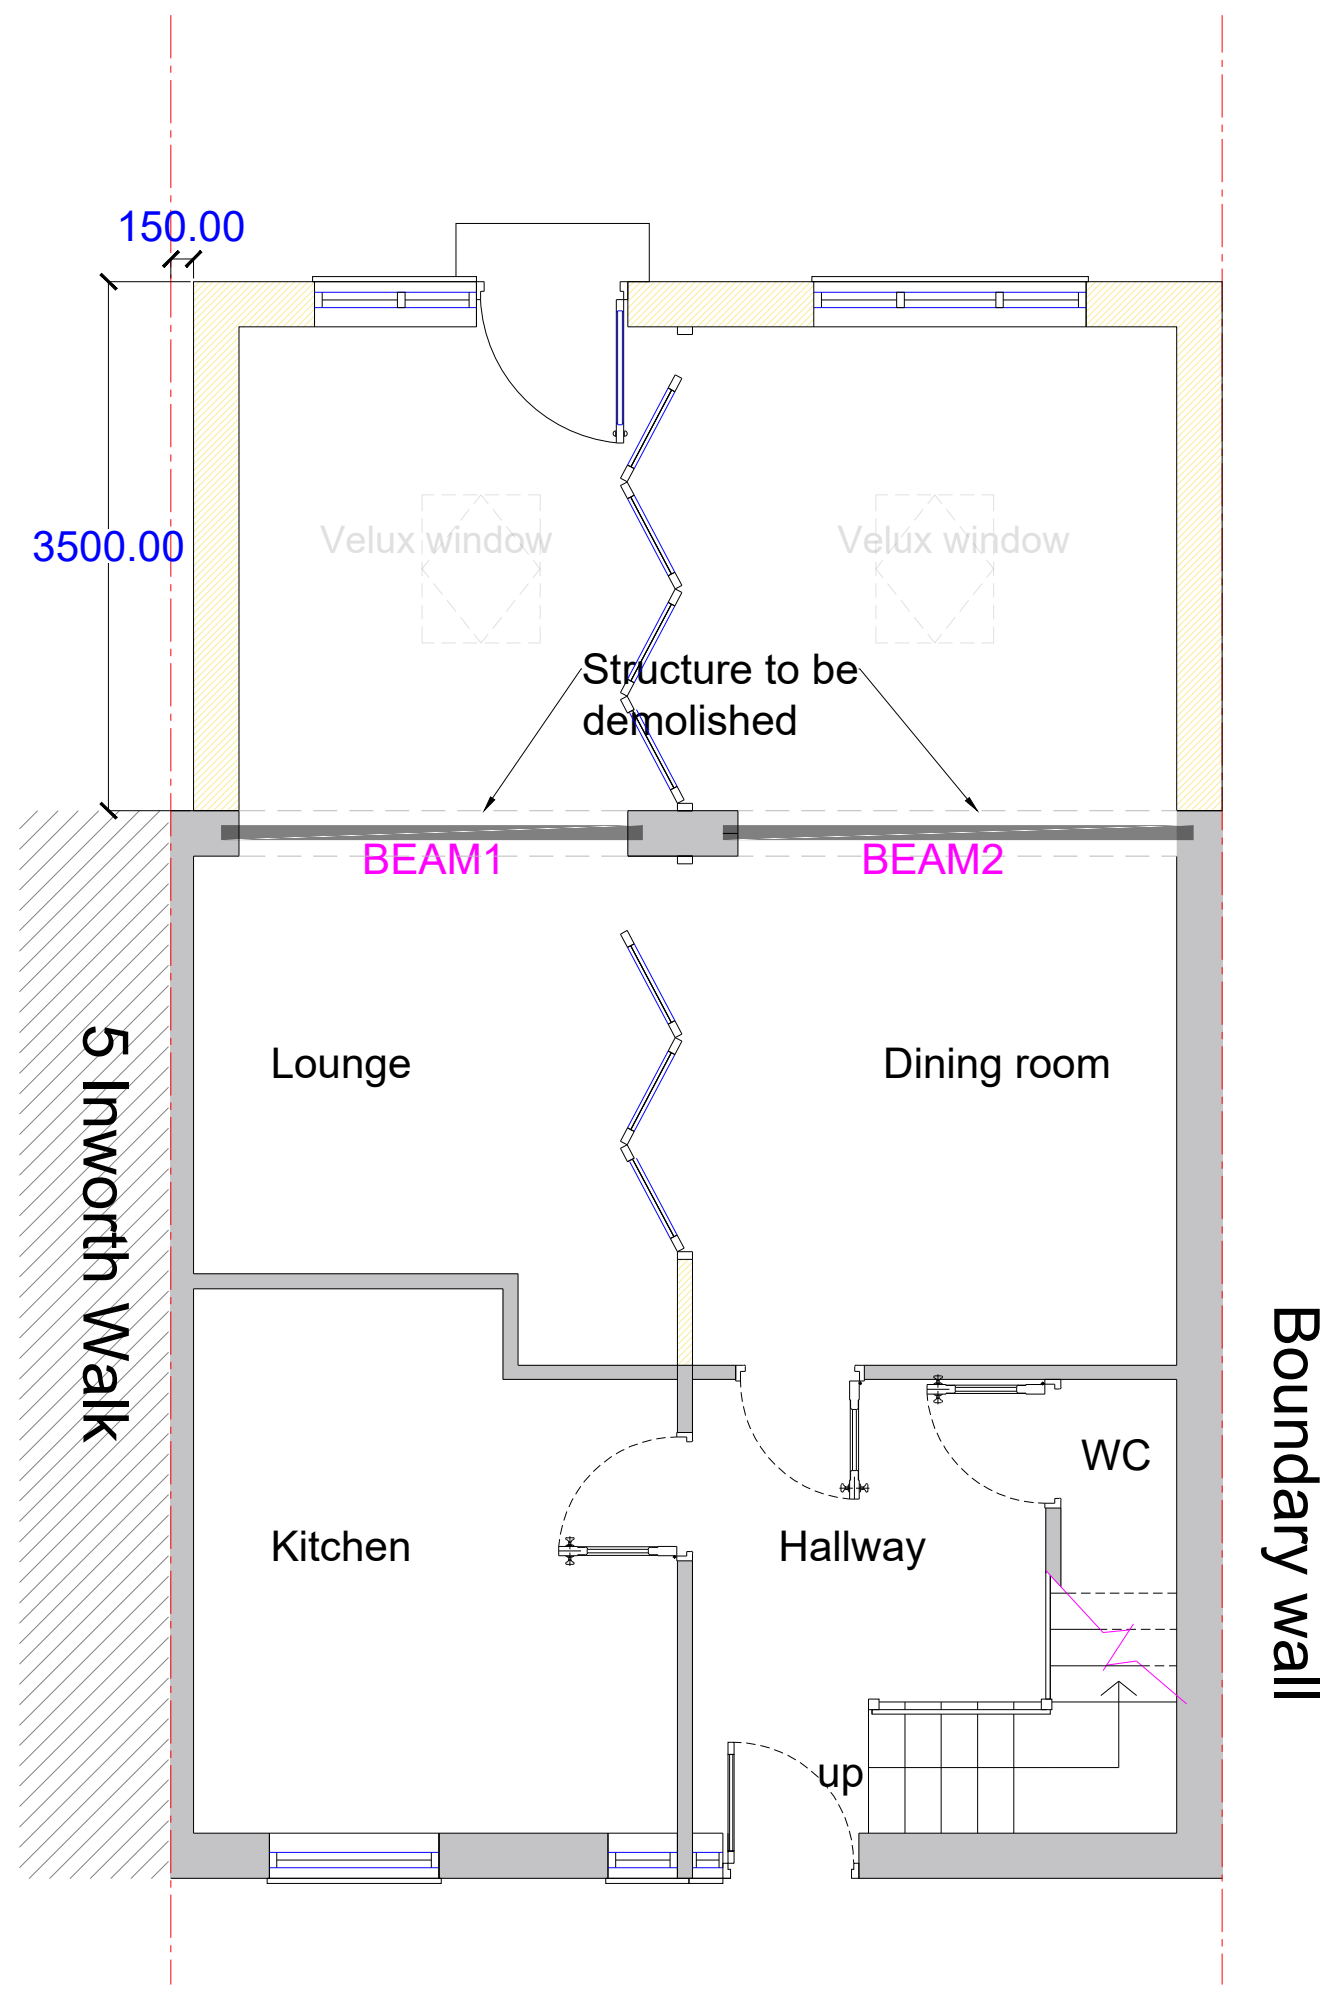


Proposed Ground Floor Plan  
Scale 1:50

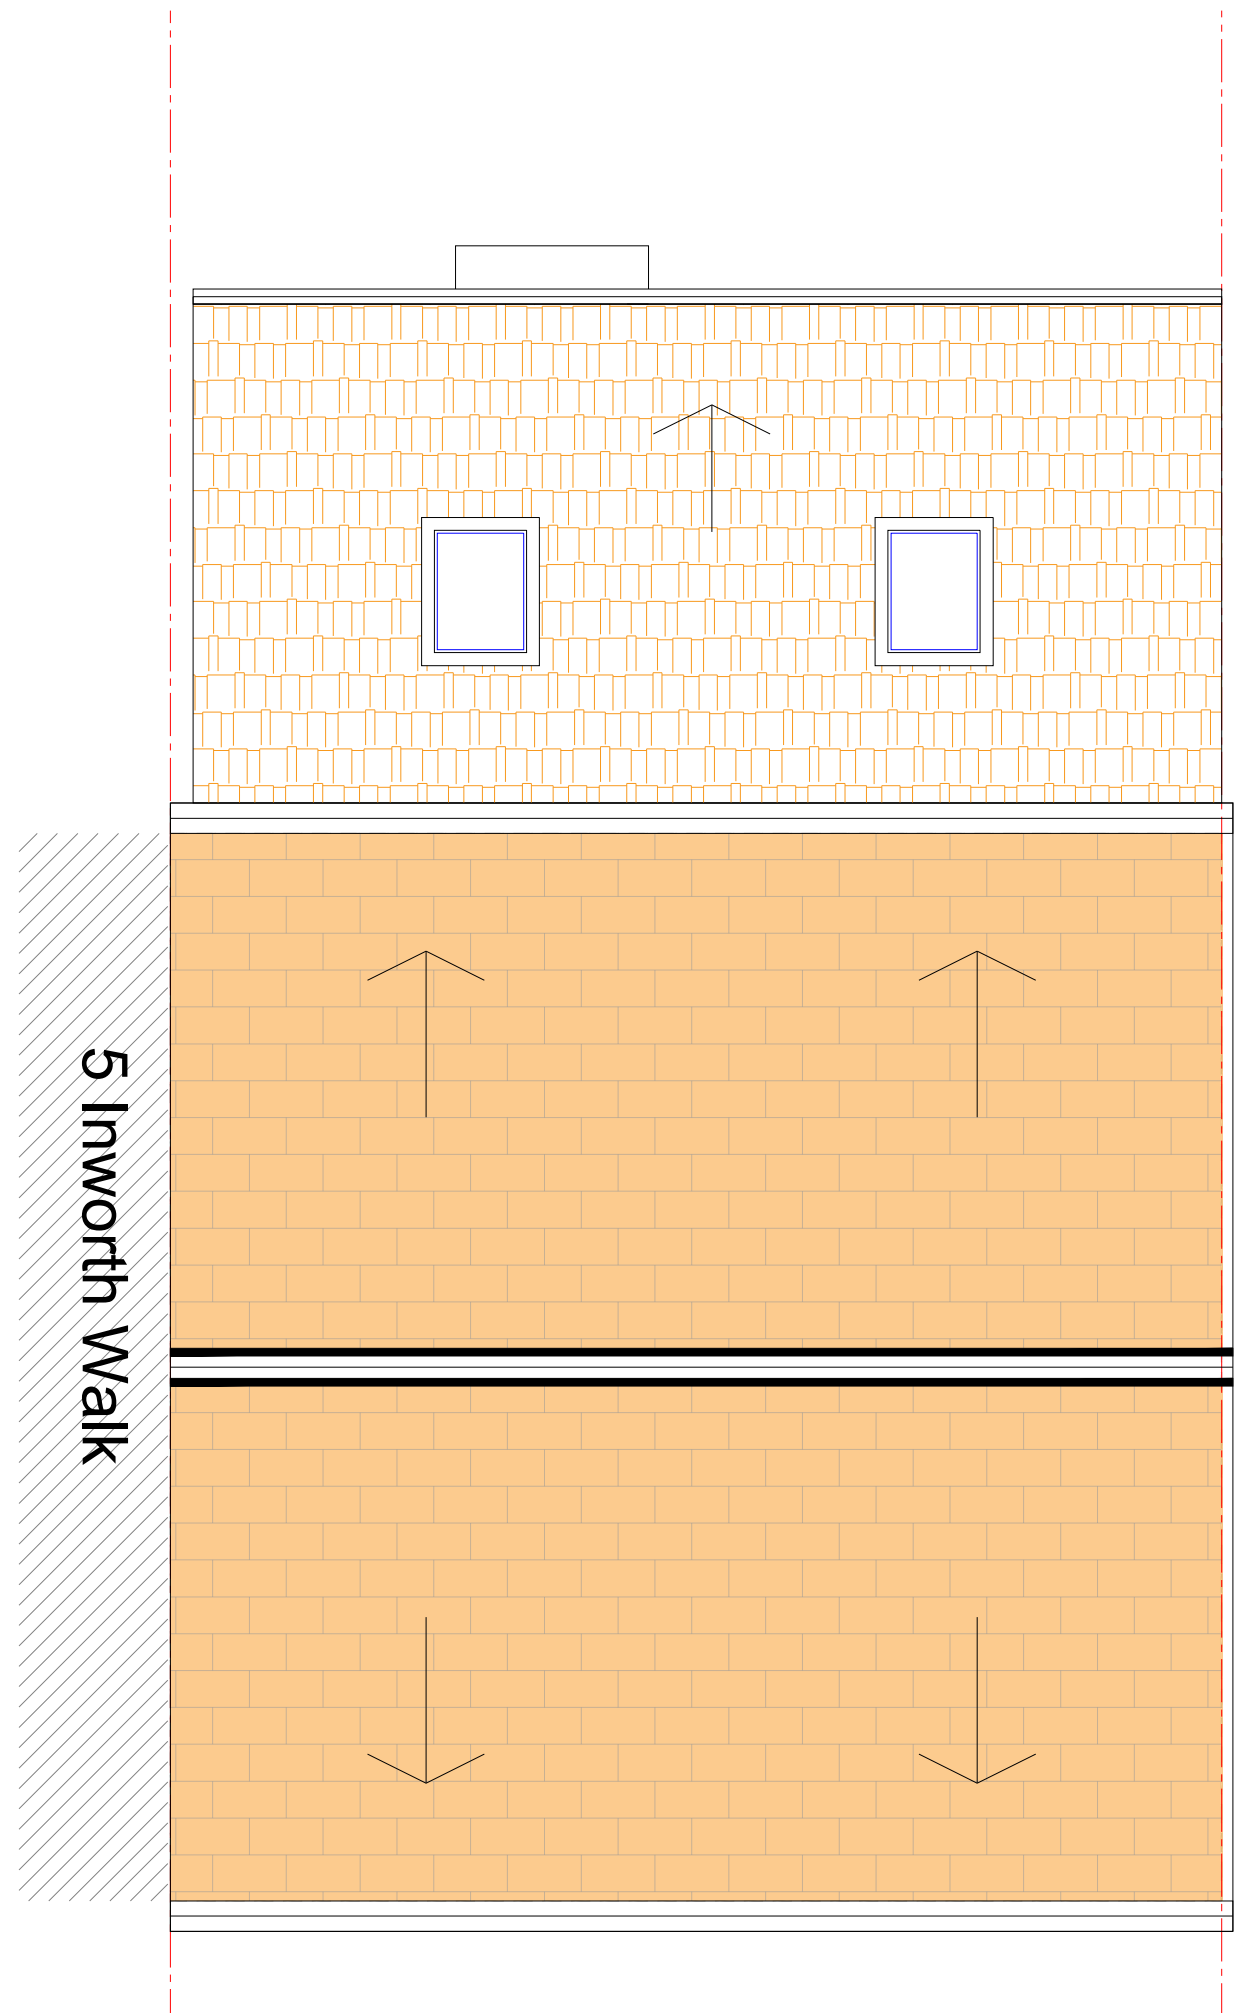


Proposed Roof Plan  
Scale 1:50

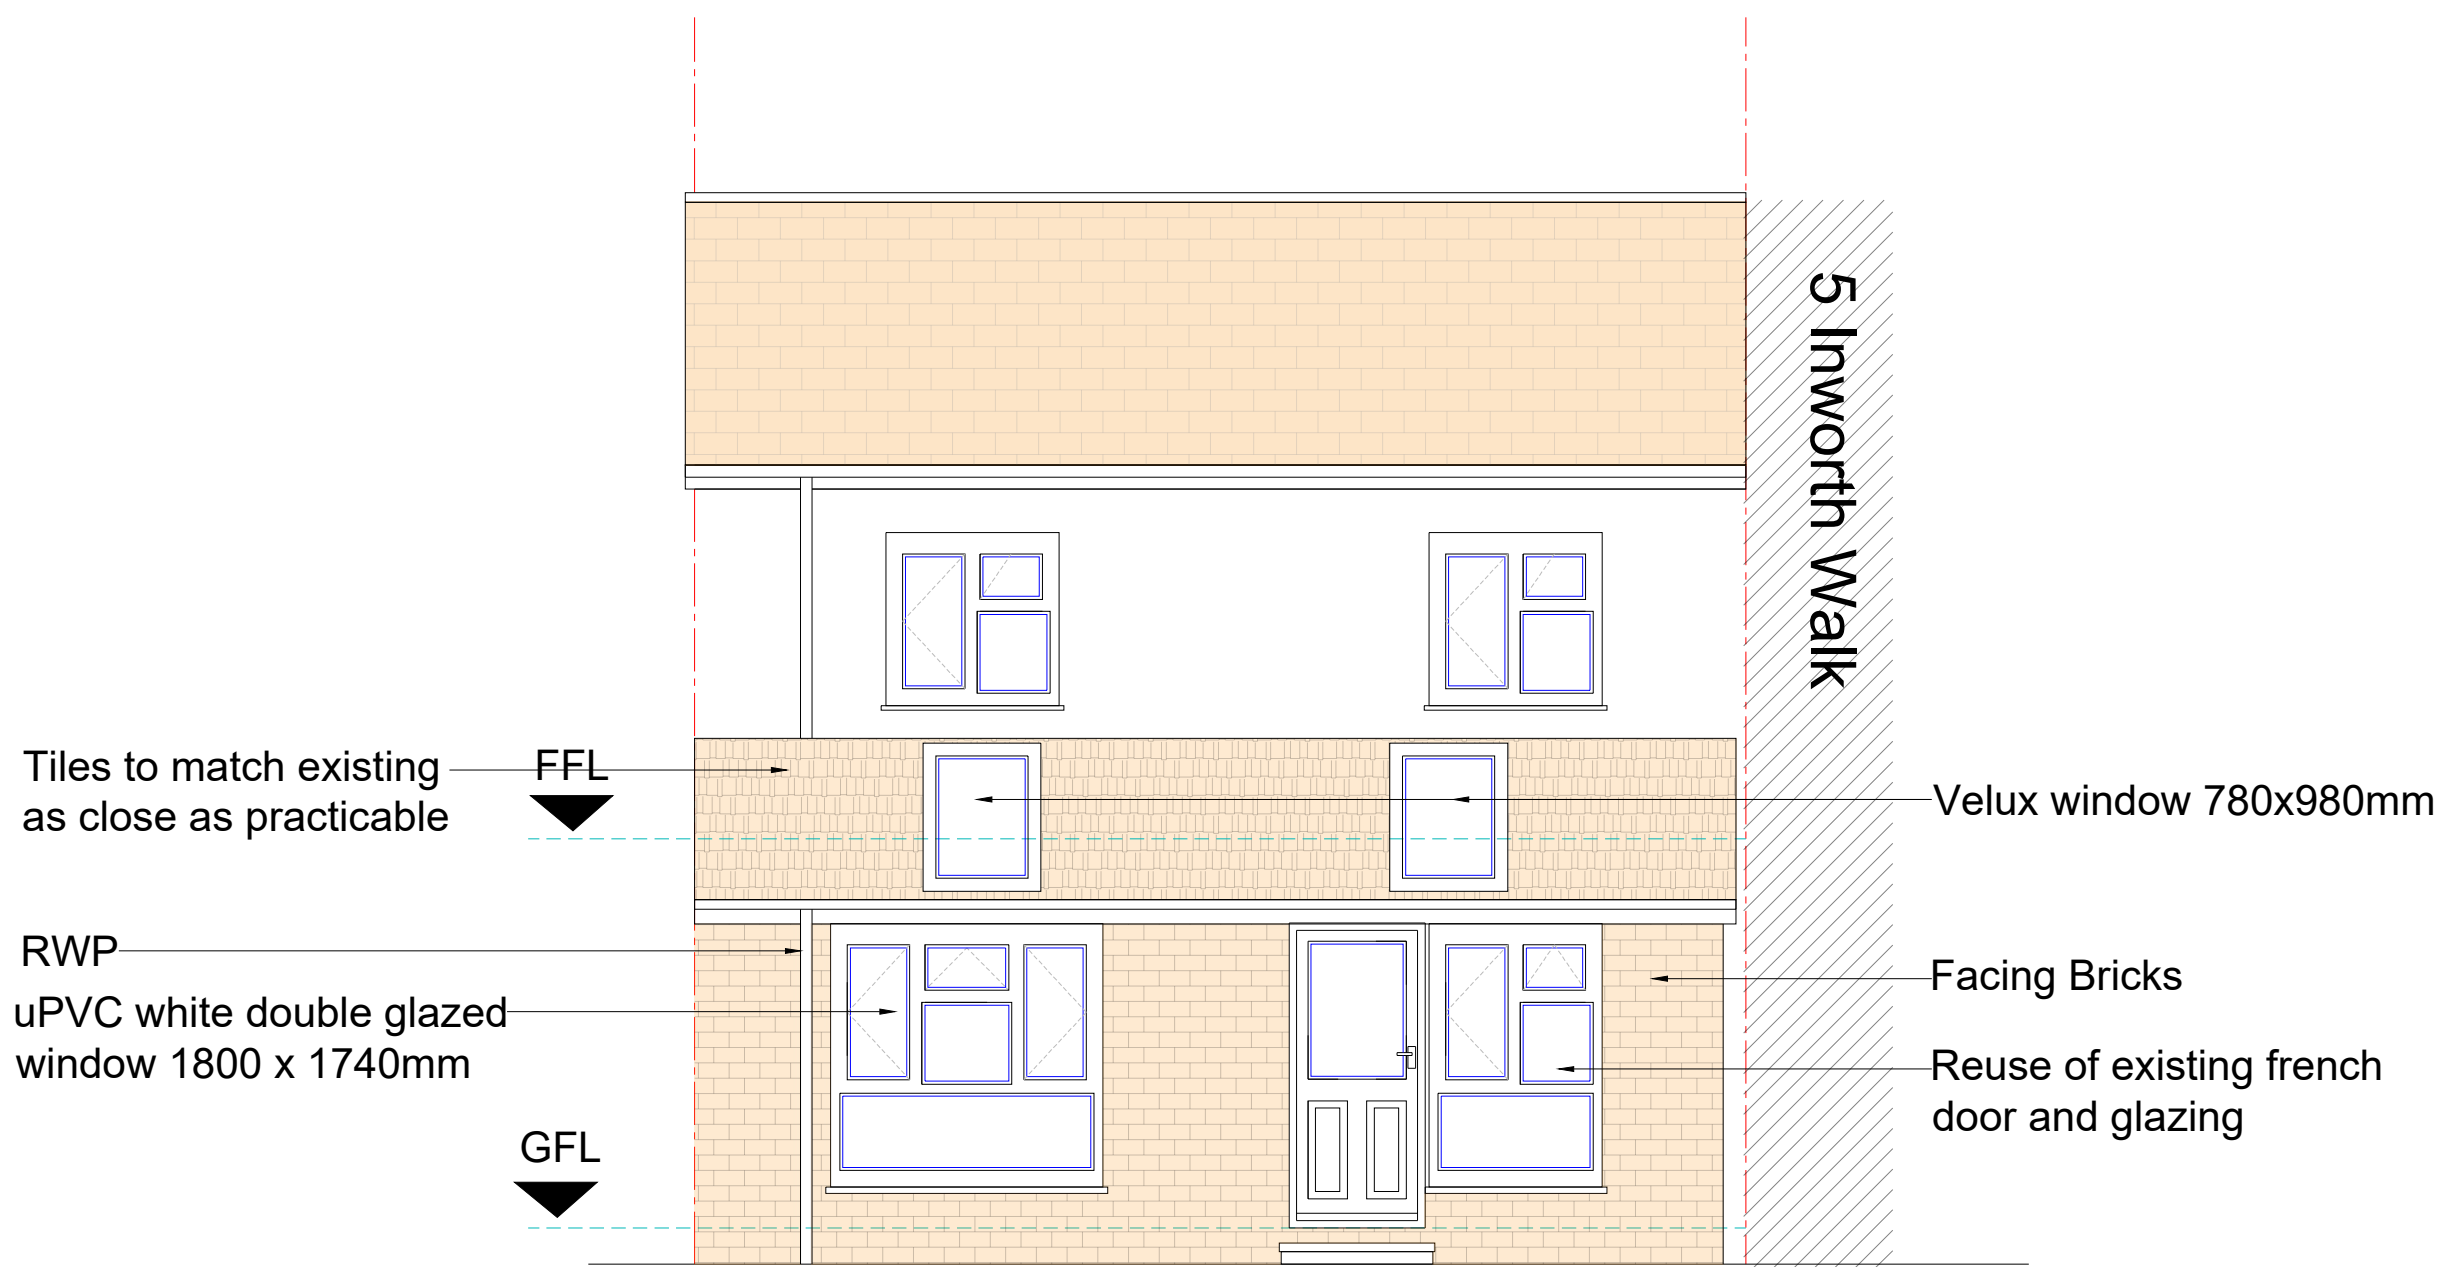

Proposed Rear Elevation View  
Scale 1:50

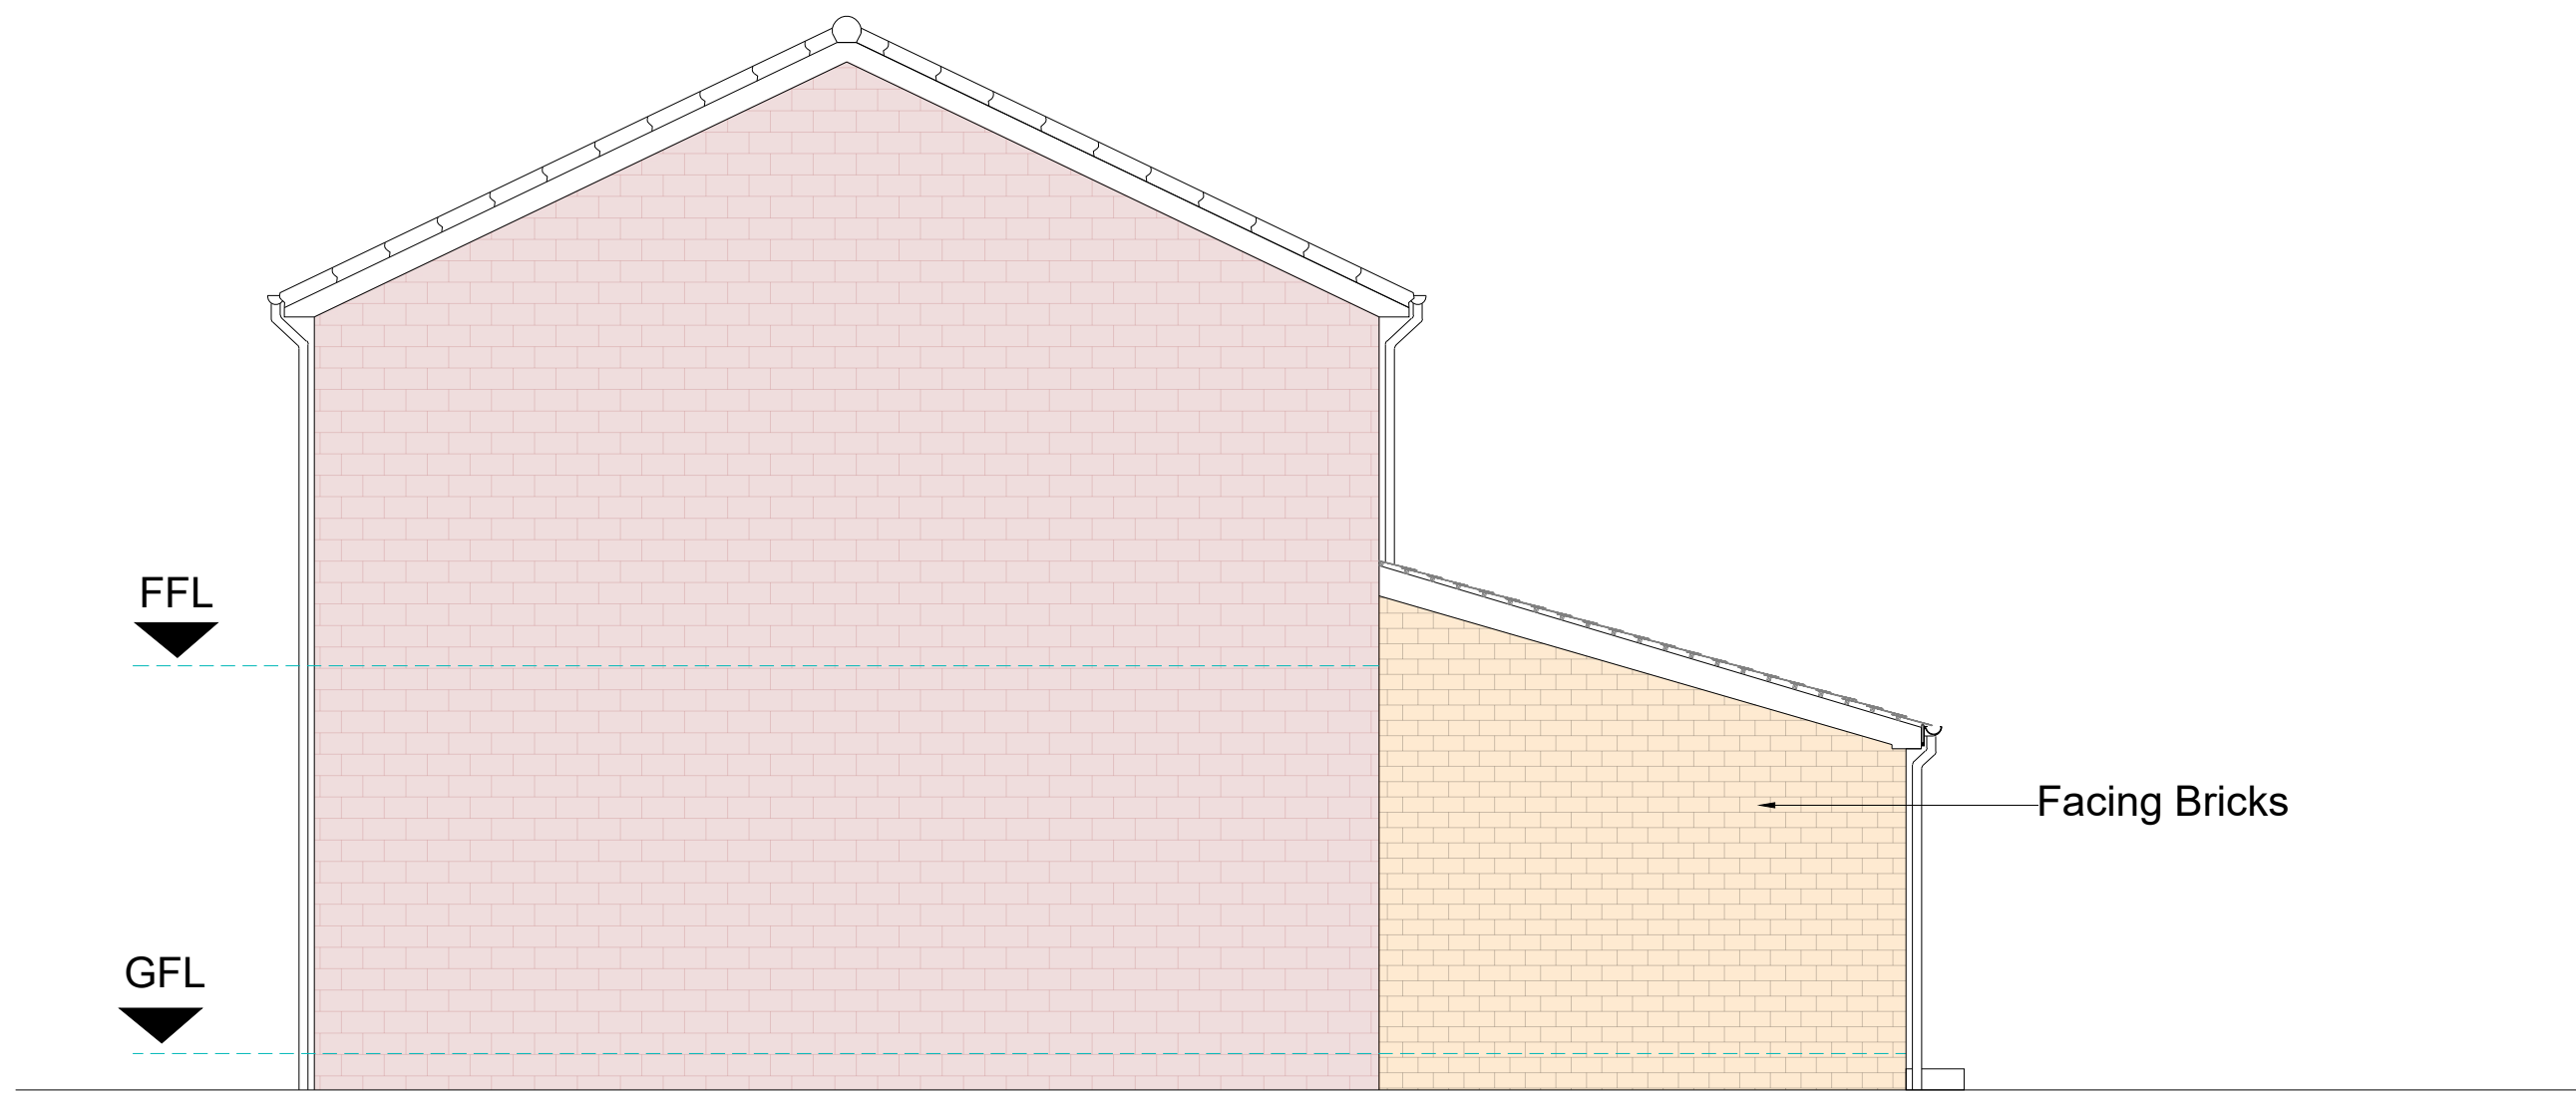

Proposed Side Elevation View  
Scale 1:50

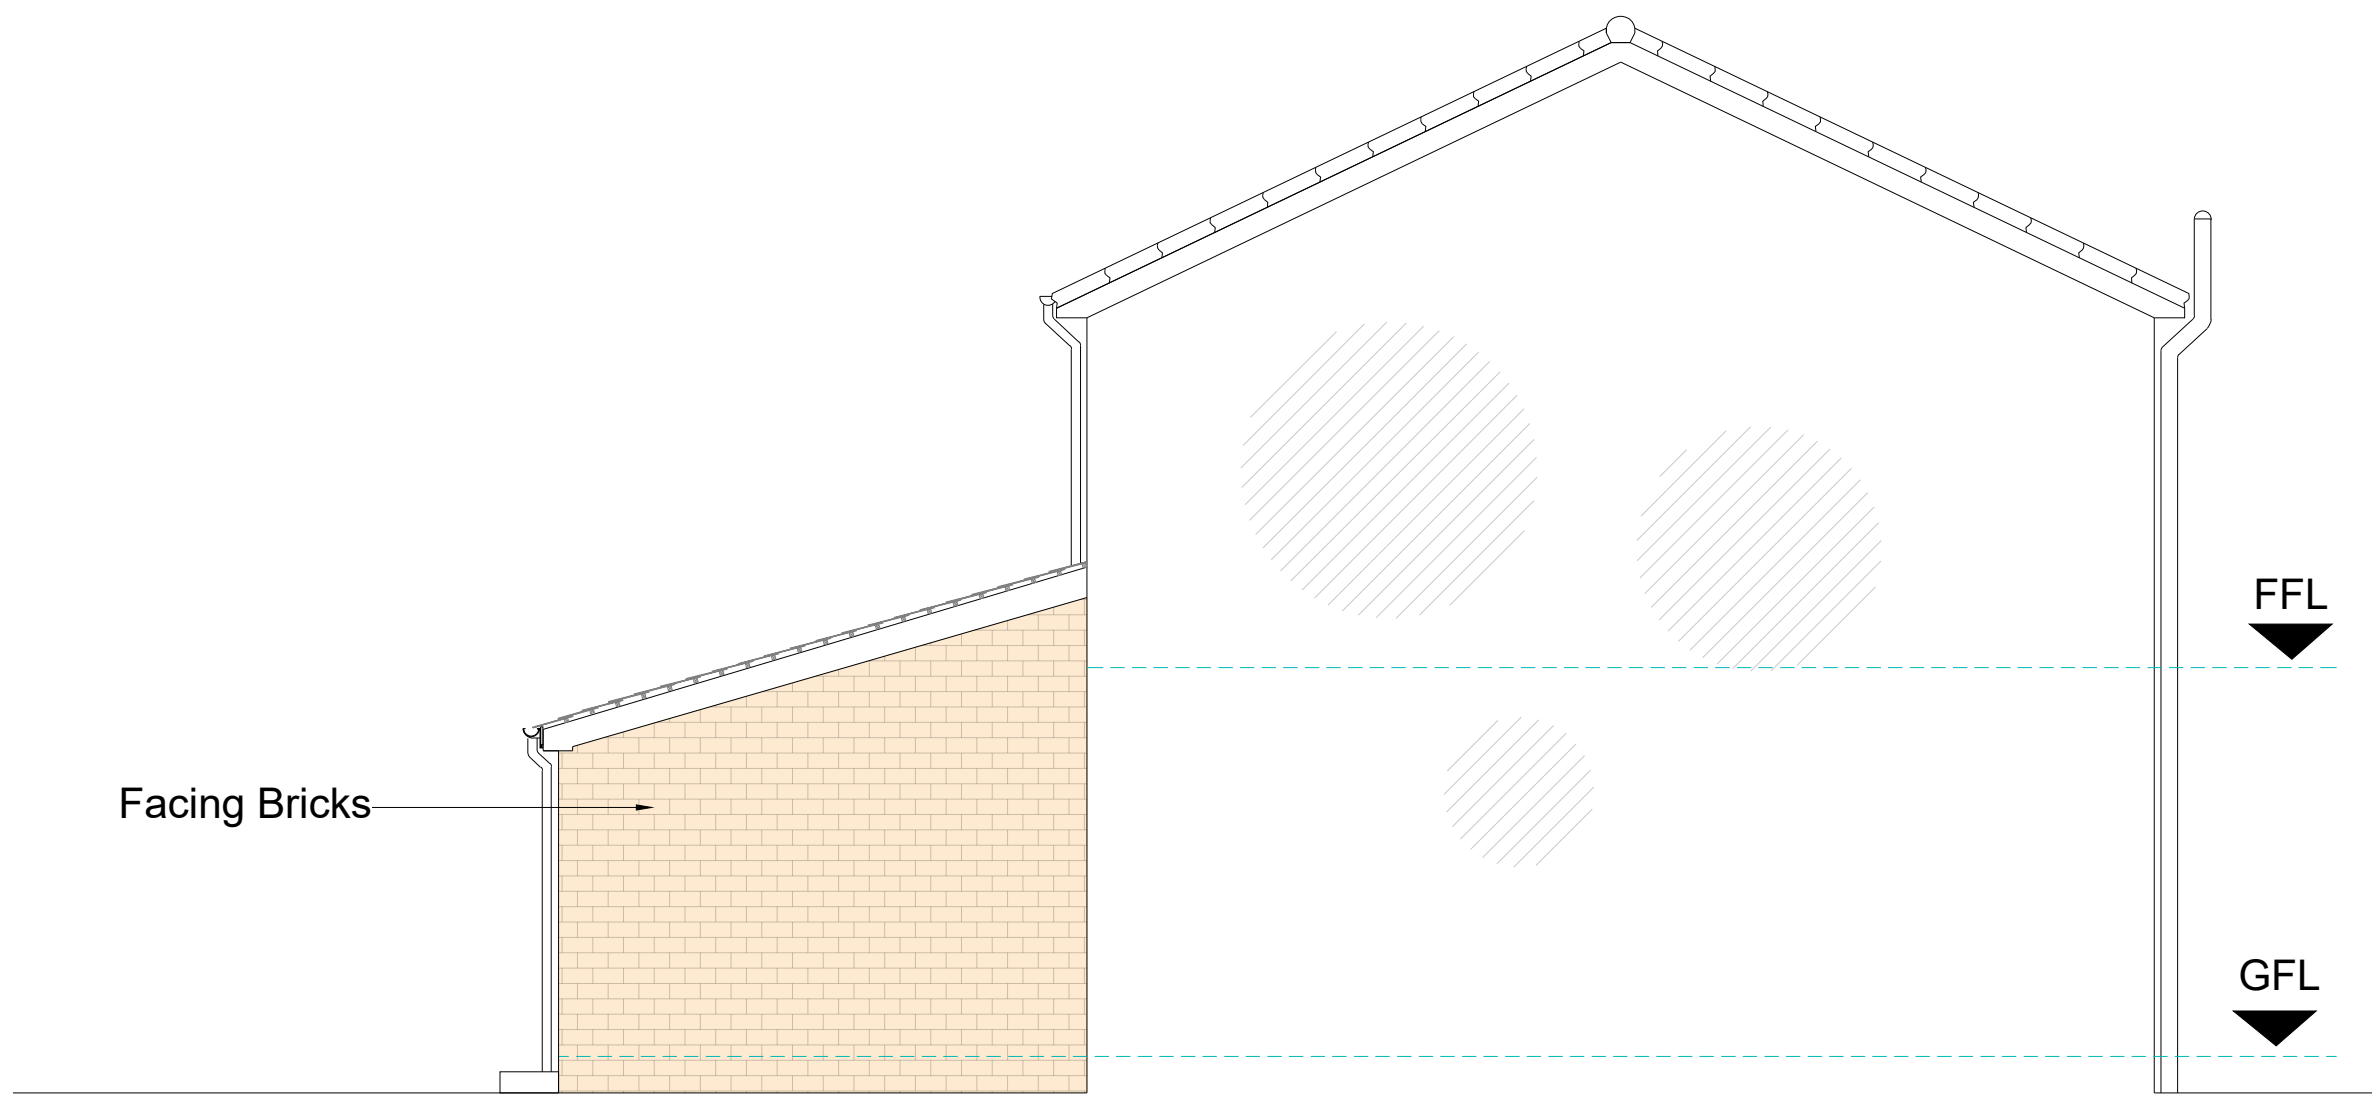

Proposed Party Wall Elevation View  
Scale 1:100

GENERAL NOTES

1. The contractor must check the site and the approved drawings before commencing the works and must take any working measurements as necessary and any discrepancy must be reported to the client.
2. Work shall comply with any current relevant BS/codes of practices and confirm to the Building Regulations including the latest amendment. The contractor is responsible for setting out the works.

REVISION DATE

KEY

- Proposed Extension
- Walls to be demolished
- RWP Rainwater Pipe
- Roof light

PROJECT ADDRESS

7 Inworth Walk  
Cheetham Hill  
Manvhester  
M8 9AF

PROJECT

Single storey rear extension

DRAWING No.

PP122-3/21

SCALE

1:50

DATE

02/10/21

STATUS

Planning

DRAWN BY

AT

PAPER SIZE

A1

AT A. Design  
12 Hastings Gardens  
Stockport  
SK5 8BF  
ata\_design@hotmail.com  
07830039347