


All dimensions are to be checked on site, any discrepancies are to be reported to the Architect before work commences. Do not scale from this drawing.

This drawing is to be read in conjunction with all relevant consultants and specialists drawings / documents, any discrepancies are to be reported to the Architect before the affected work commences.

All structural components shown are indicative only. Details / calculations of structural members are to be provided by the Structural Engineer.

This drawing is copyright.

A First Issue 23/11/2021

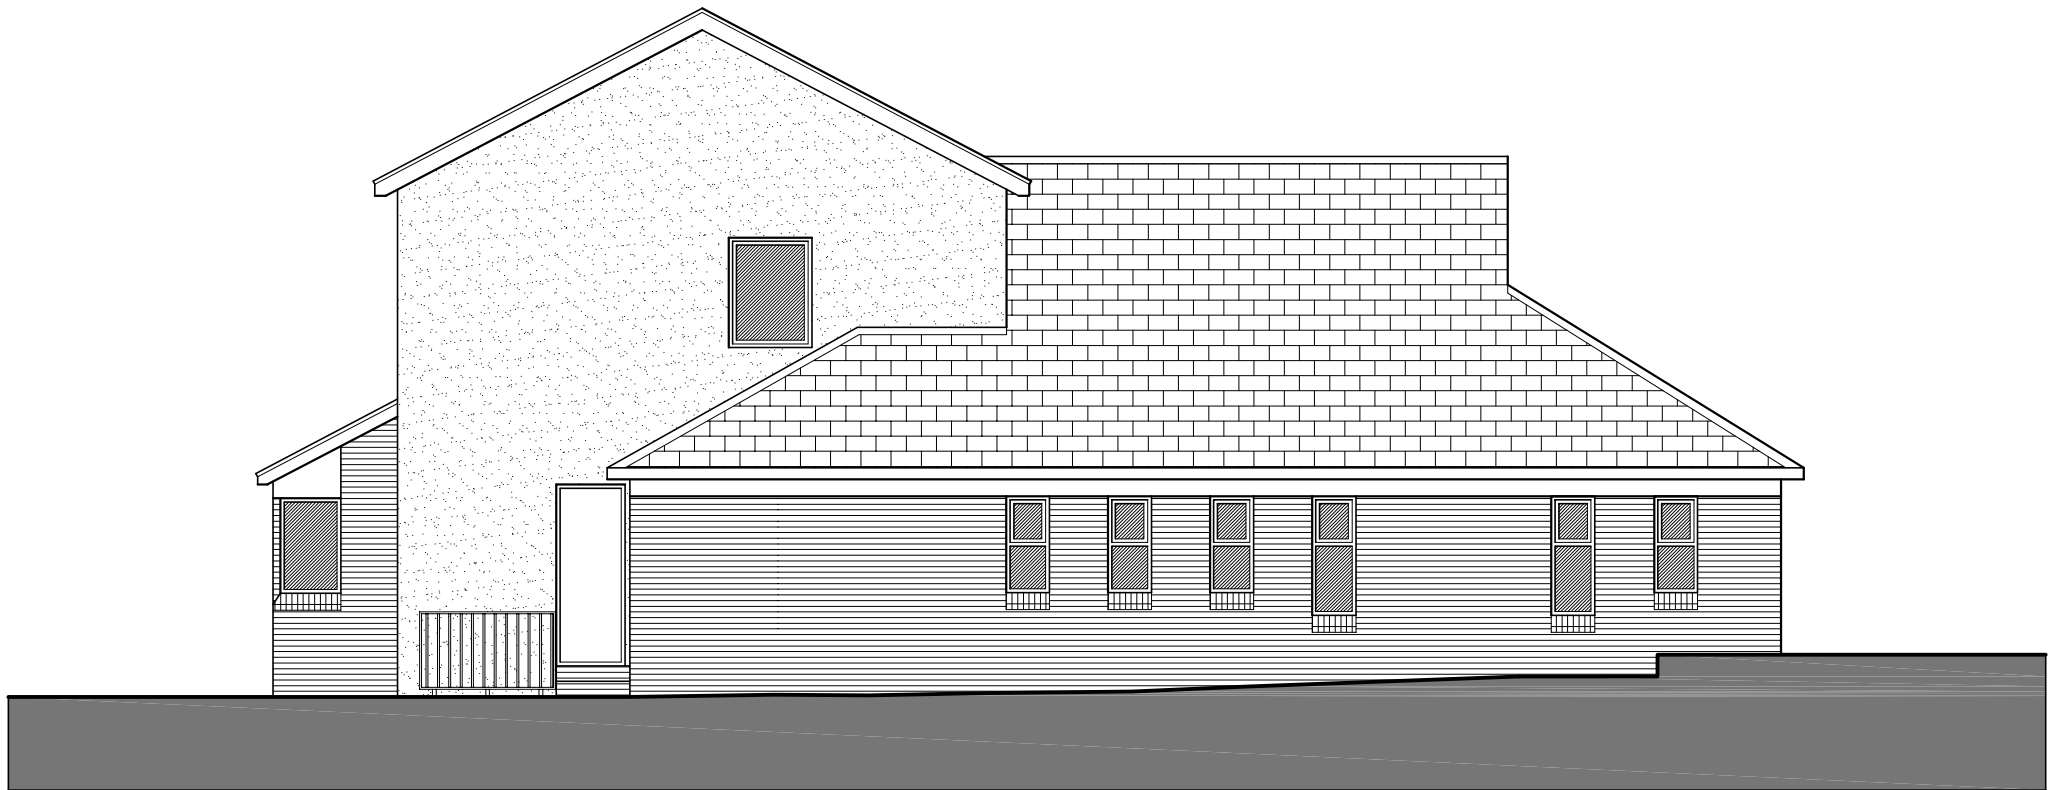


Proposed Southeast Elevation 1:100



Proposed Northeast Elevation 1:100



Existing Southeast Elevation 1:100
Scale Bar 1:100

 

Existing Northeast Elevation 1:100

T+A Tang & Associates Ltd
Chartered Architects

Tel : 0161 877 8587
e-mail: barrytang@tangassociates.co.uk
Entrance W1, 1/F, Westwood House,
Greenwood Business Centre,
Manchester, M5 4QH, UK

Client:
Revolving Door Housing Trust

Project:
Grosvenor Arms, 2 Eldridge Drive, Manchester
M40 2DF

Drawing Title:
Existing and Proposed Southwest and
Northwest Elevations

Scale:
1:100 @ A1
Date:
November 2021

Drawing No:
9726/121
Revision:
A