




2 SITE PLAN

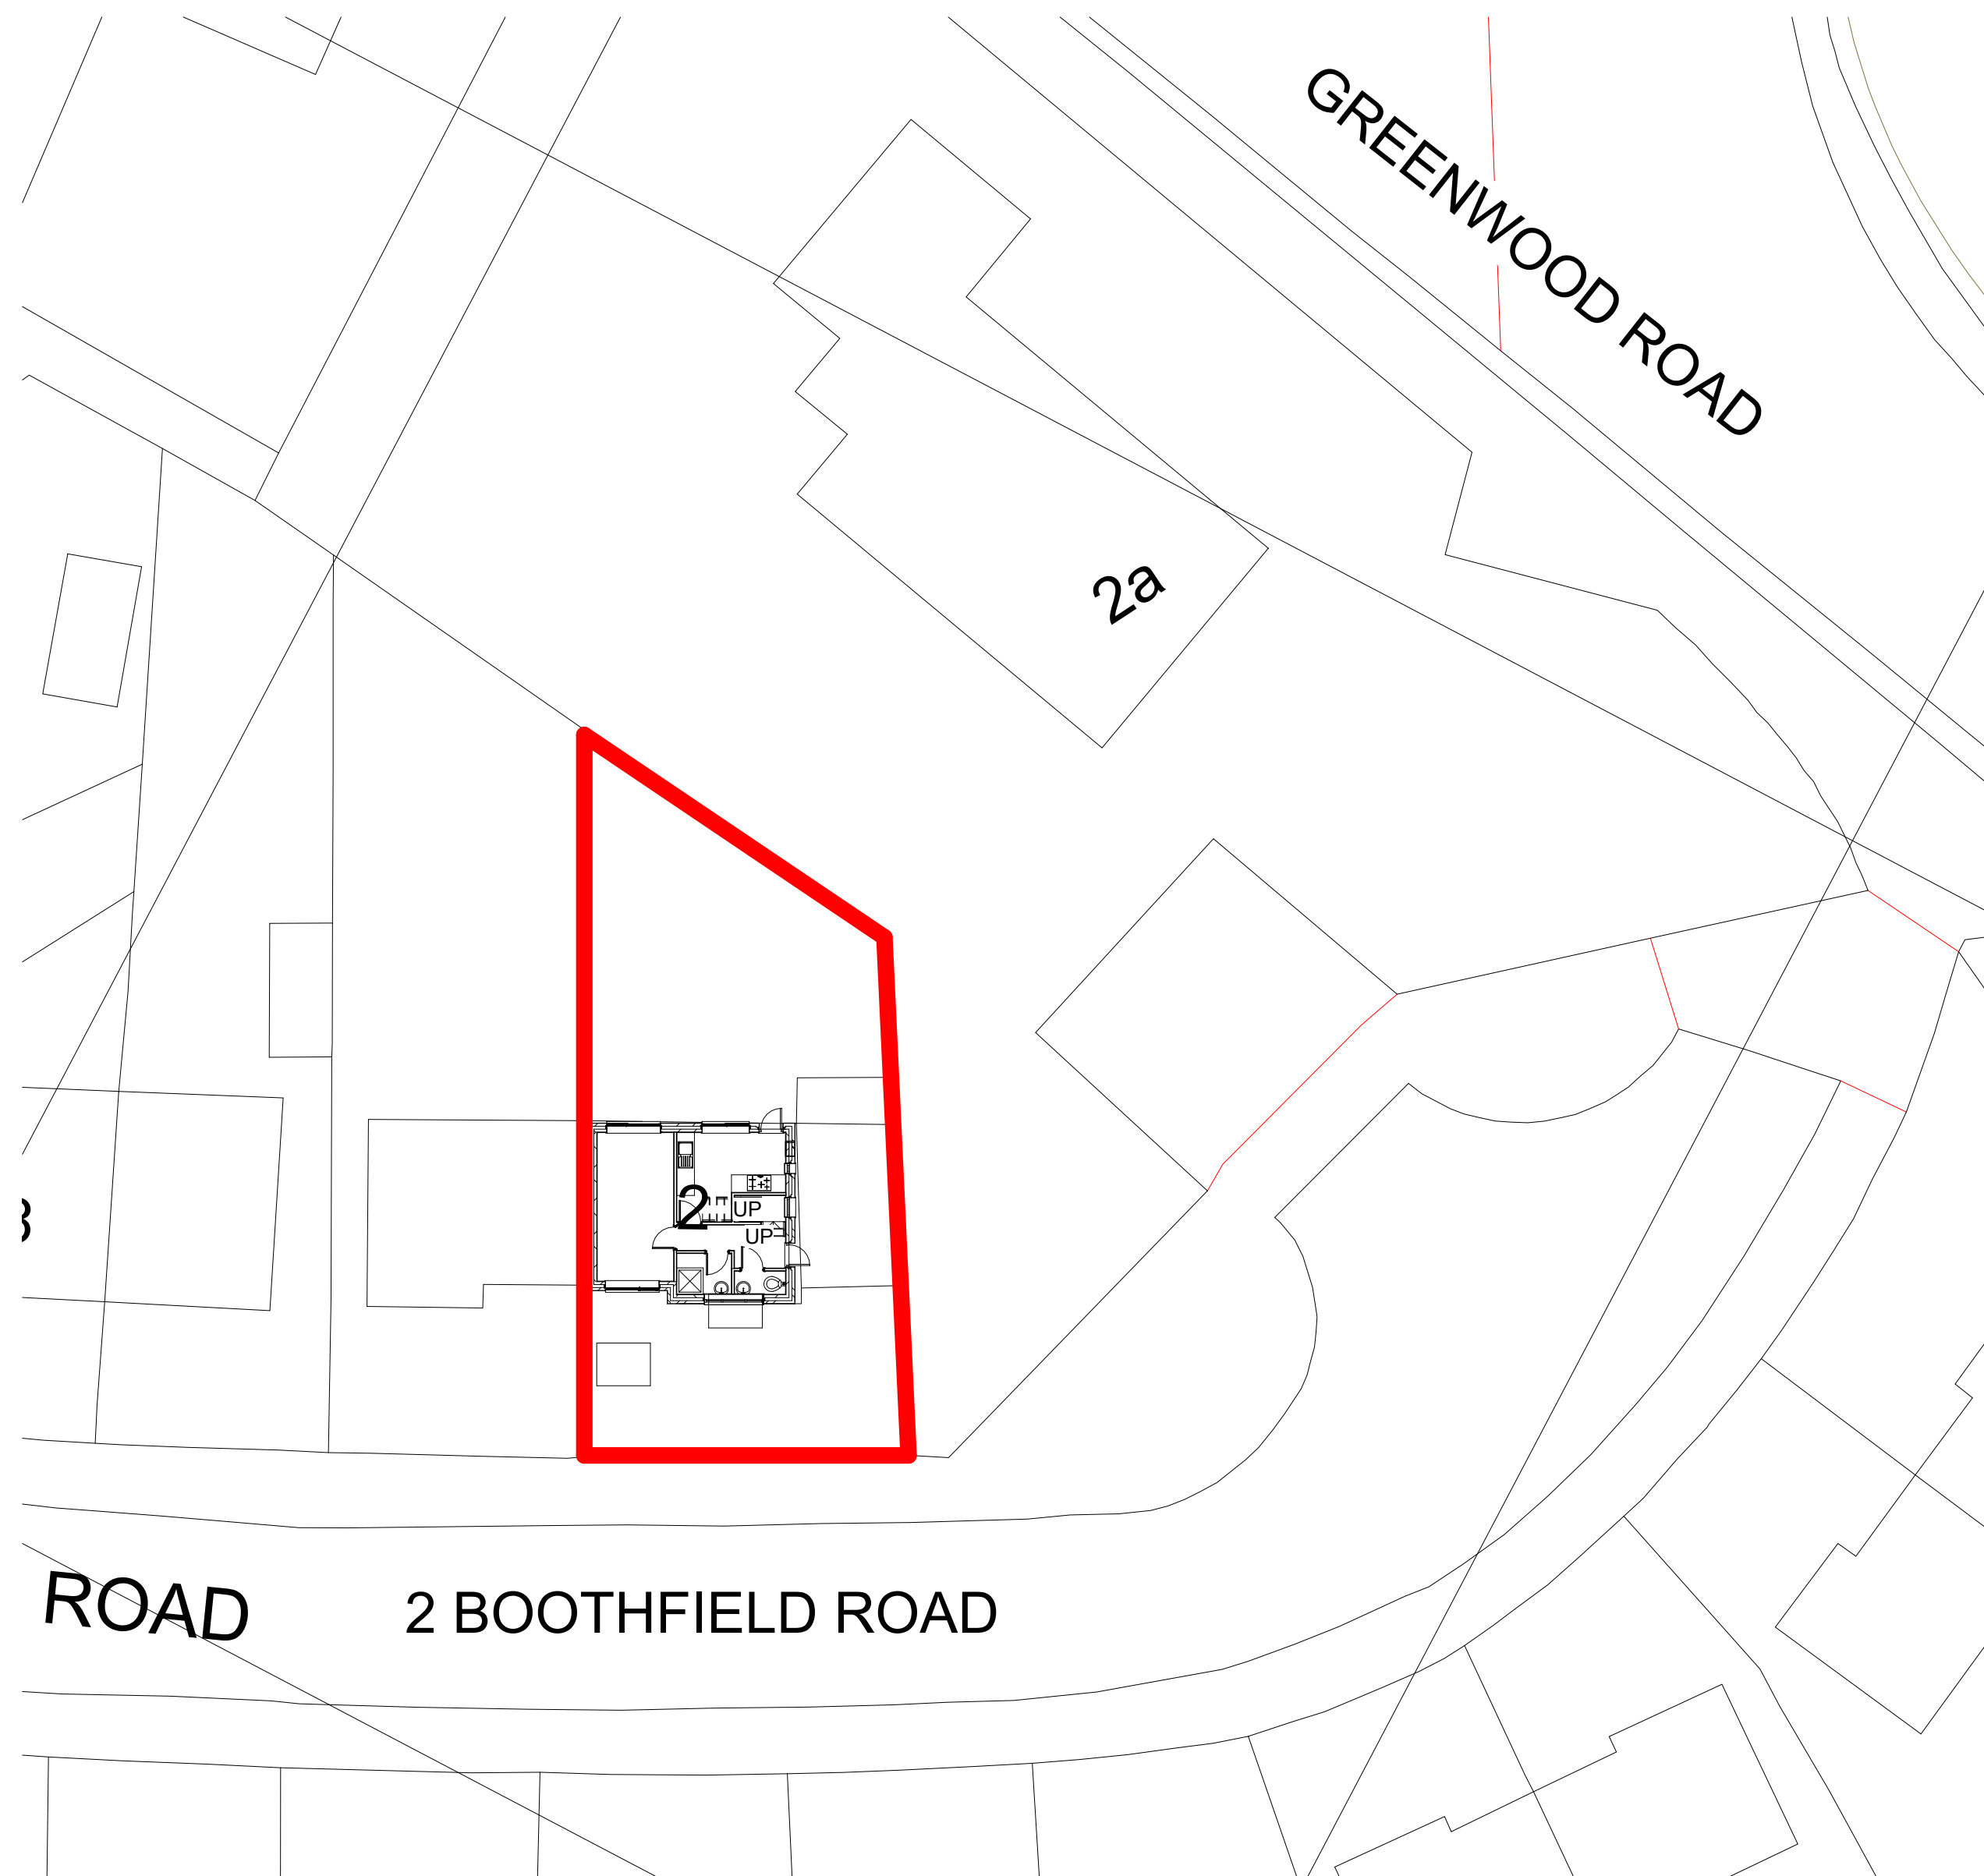

1 LOCATION PLAN

**RED LINE INDICATING SITE
BOUNDARY**
2 BOOTHFIELD ROAD,
MANCHESTER, M22 8AP

Rev	Description	Date	Dr by	App by
original by NK		date created 11/08/21		approved by NK



NK Architectural Services
Office 03, 1st Floor
227 Finney Lane, Heald Green
Cheshire
SK8 6PX
0161 818 7185
www.nkarchitecturalservices.co.uk
enquiries@nkarchitecturalservices.co.uk

client name		
RAGU		
project		
2 BOOTHFIELD ROAD, MANCHESTER, M22 8AP		
drawing		
SITE AND LOCATION PLAN		
computer file		plot date
C:\Users\NKAR\Documents\NKARC\TN\KARC\NKARC\NKARC\RAGU\2 BOOTHFIELD2 BOOTHFIELD 09.rvt		
project number	scale	
2022.00733.11	As indicated	@A1
drawing number	rev	issue status
A104		

This drawing is to be read in conjunction with all related drawings. All dimensions must be checked and verified on site before commencing any work or producing shop drawings. The originator should be notified immediately of any discrepancy. This drawing is copyright and remains the property of NK Architectural Services.