



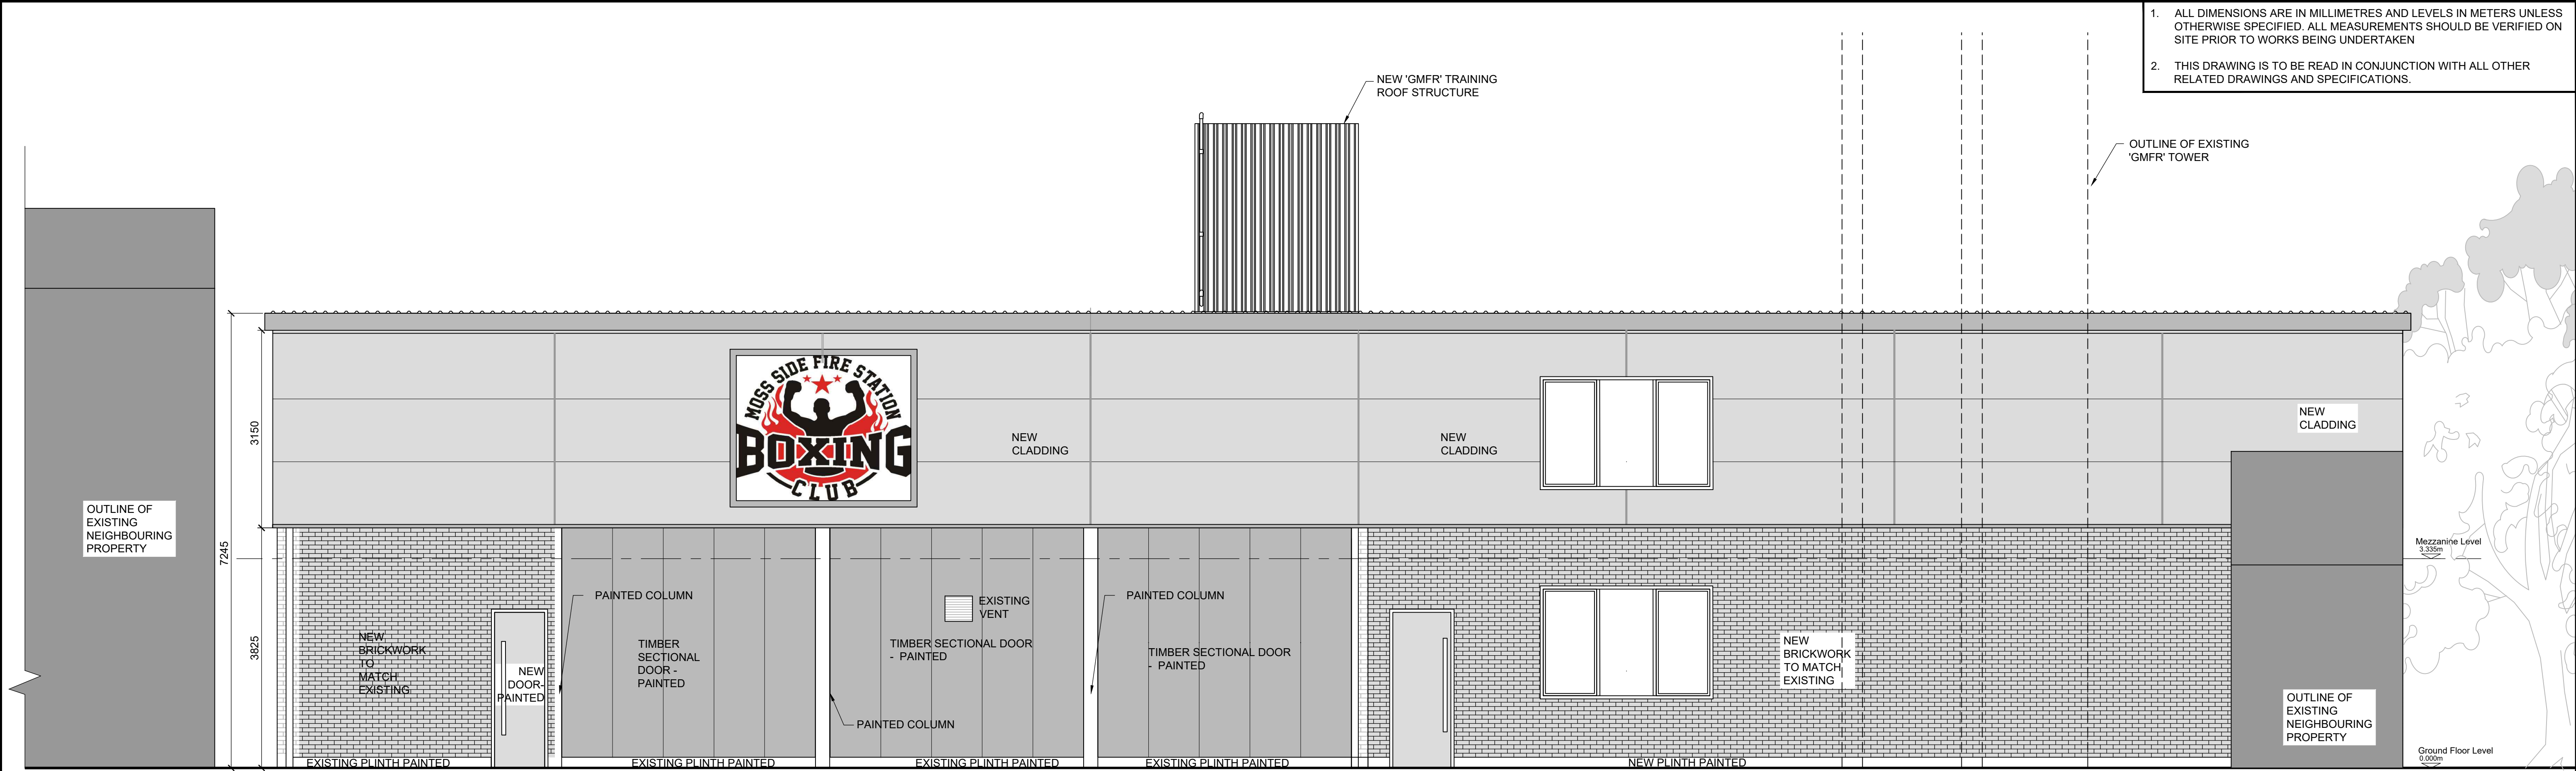



PROPOSED FRONT ELEVATION (BB)

SCALE 1:50

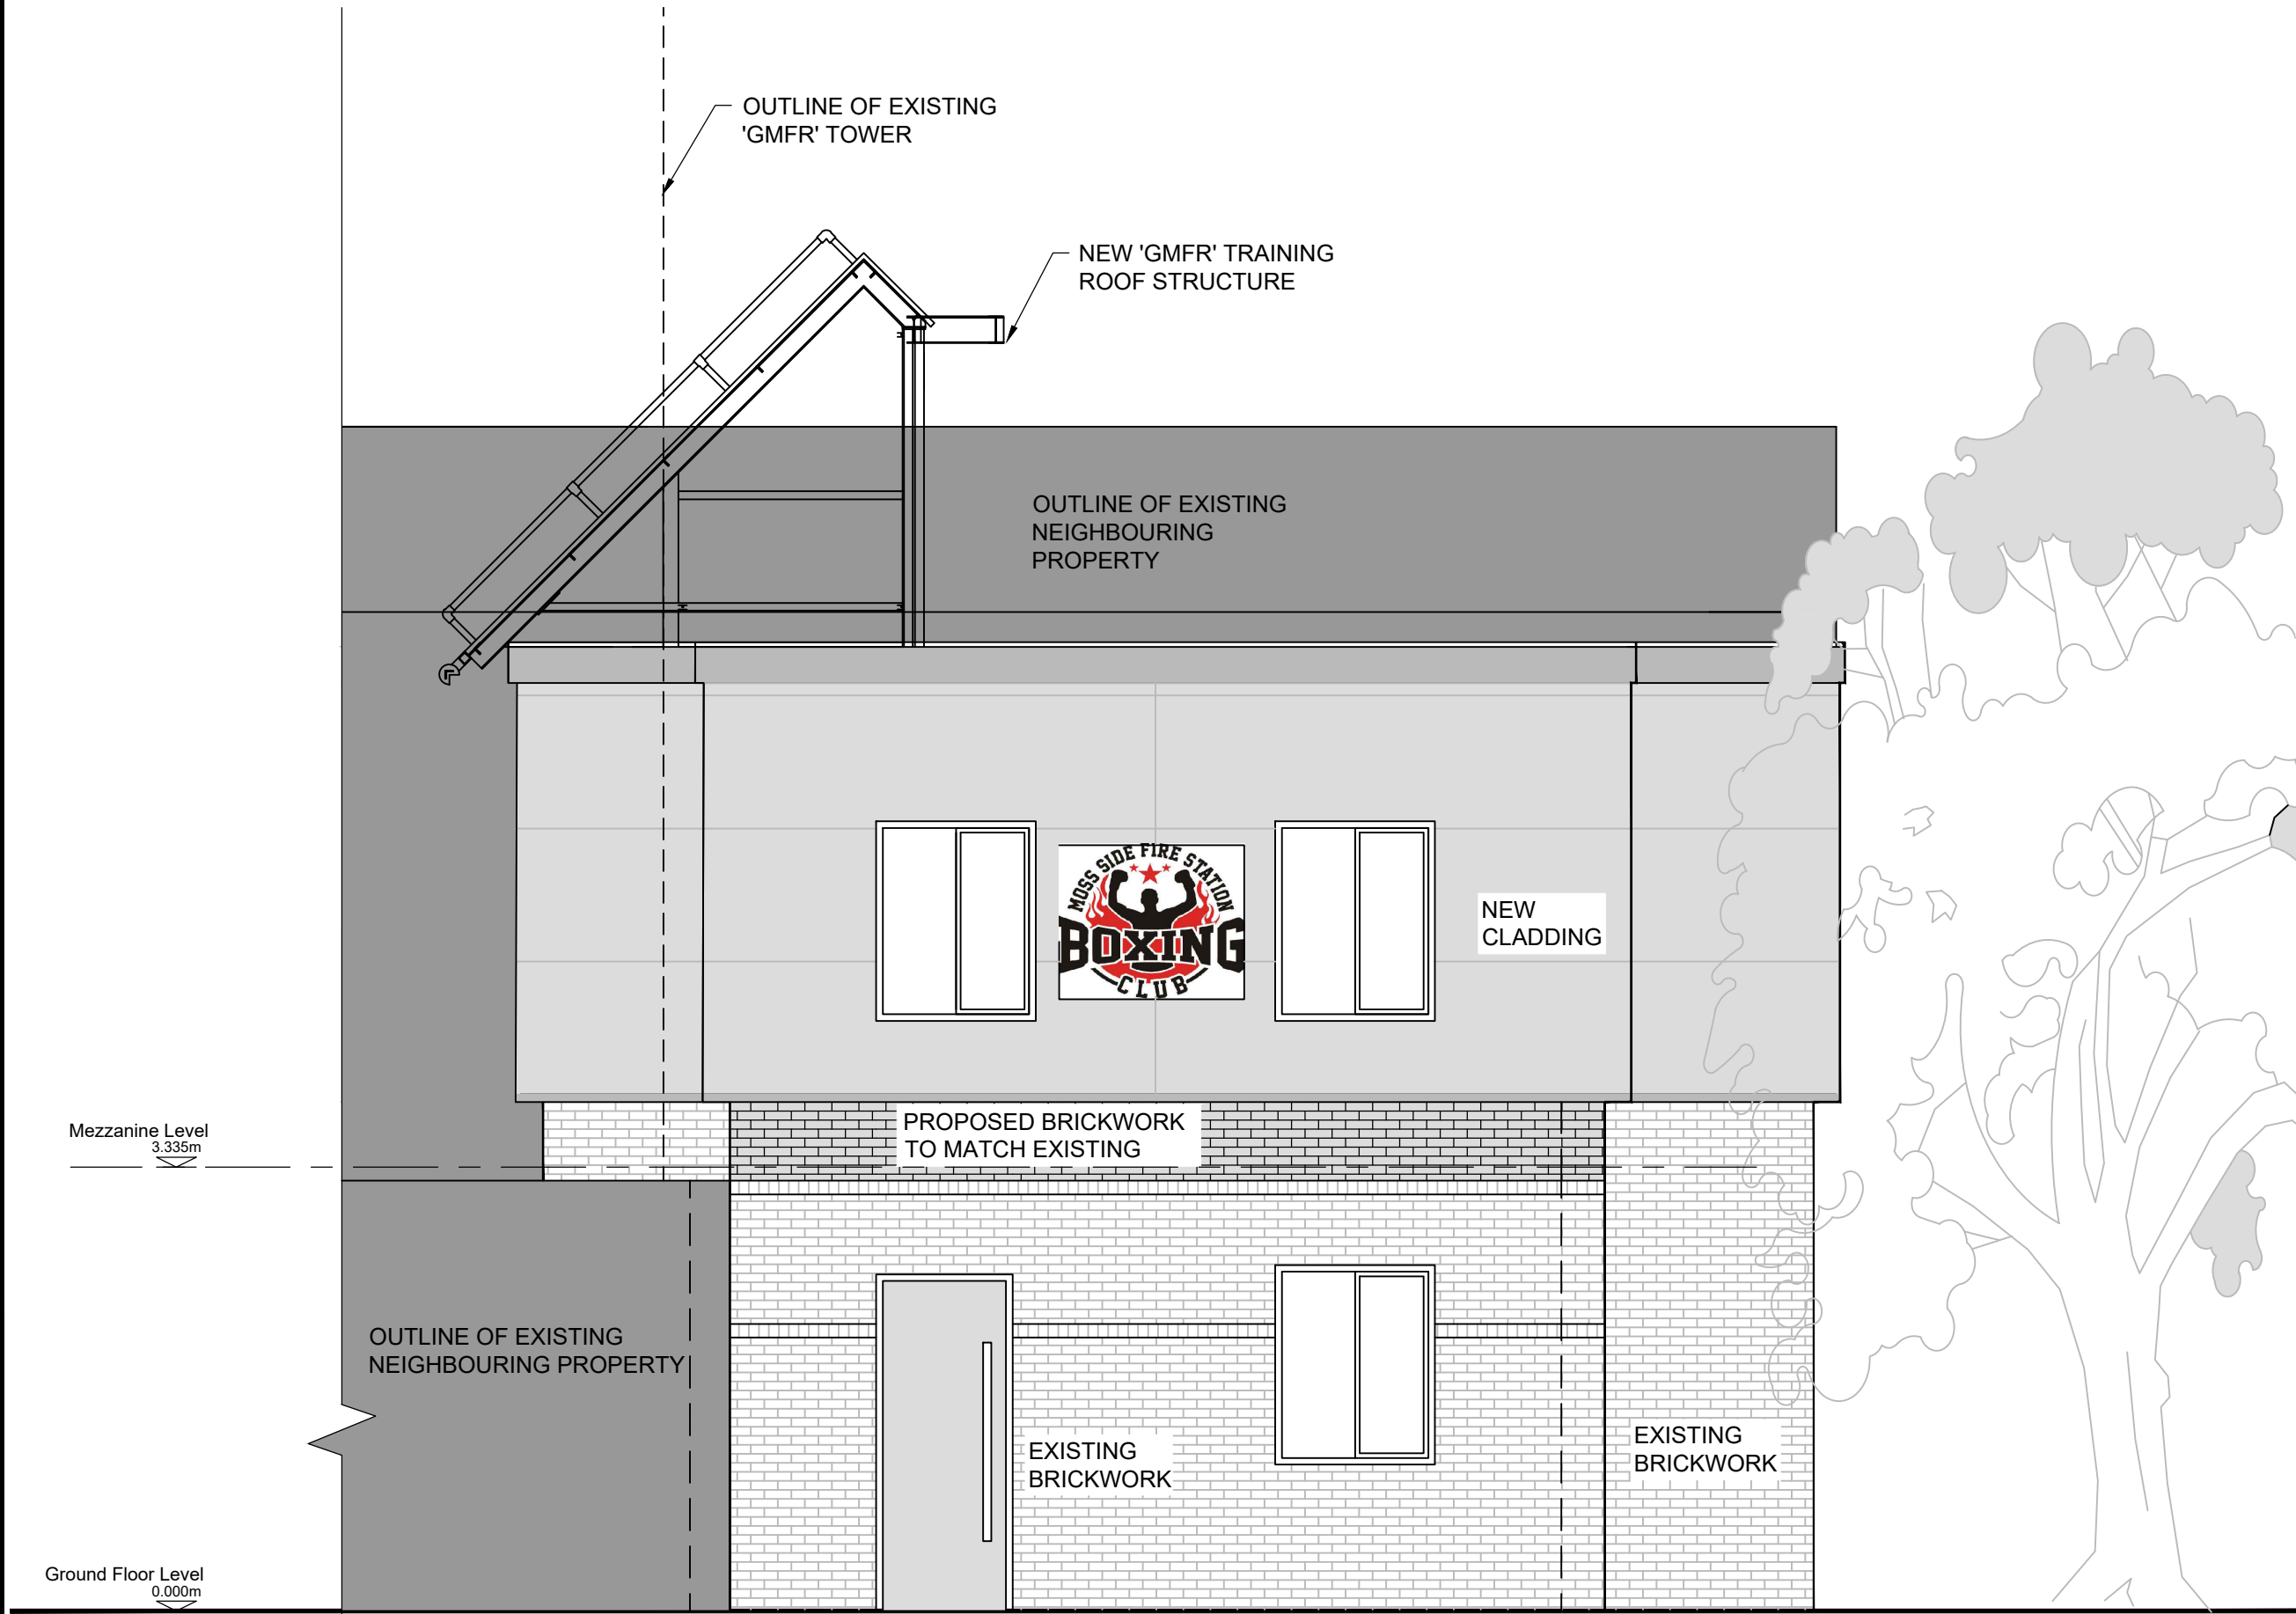



EXISTING SIDE ELEVATION (CC)

SCALE 1:50

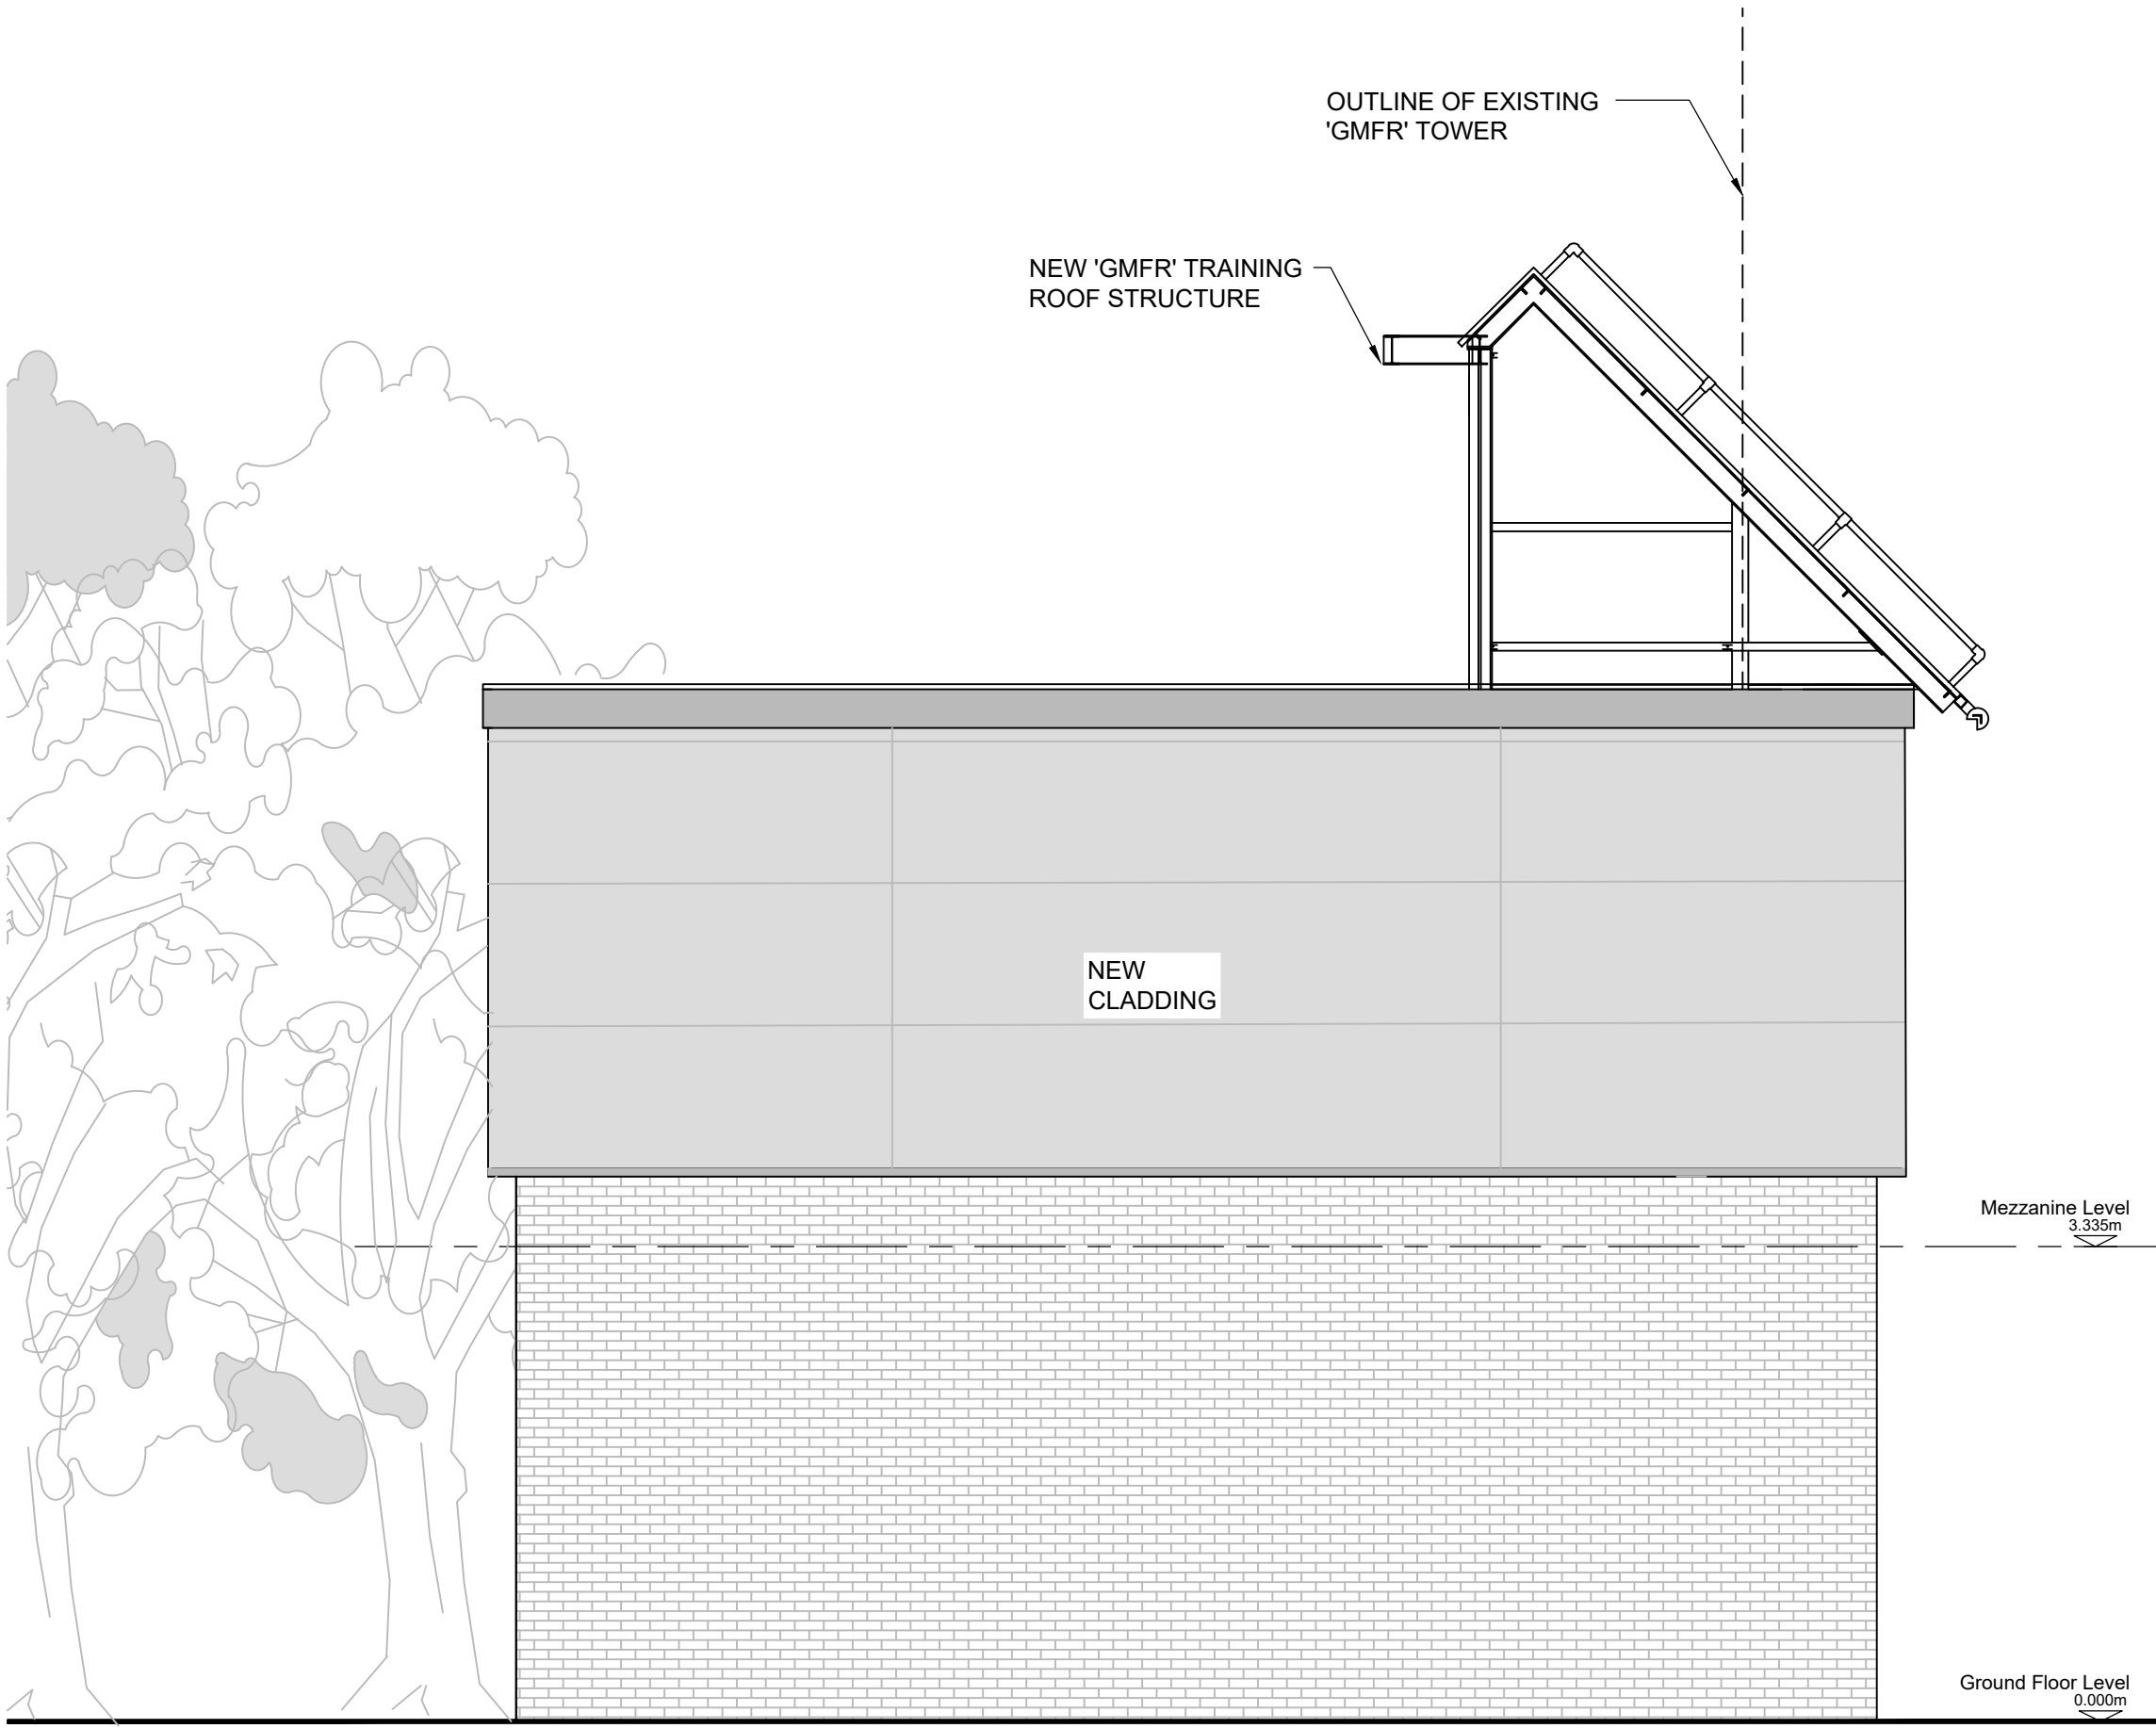 

PROPOSED SIDE ELEVATION (DD)

SCALE 1:50

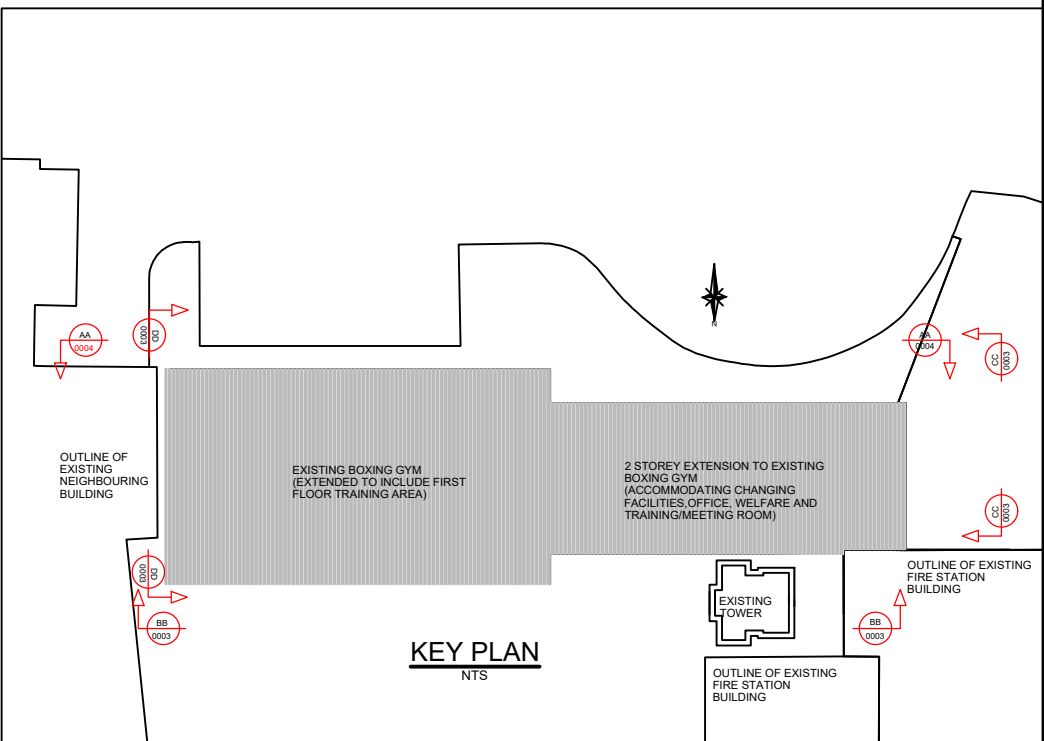 

REV.	DATE	DRAWN	DESCRIPTION	CHKD	APPRD
P01	NOV'21	ES	FIRST ISSUE FOR COMMENTS	SH	SH
STATUS DESCRIPTION					STATUS
FOR PLANNING					S2

HBL Brook House
Weybrook Road,
Manchester M19 2QD
+44 (0)161 432 9977 | www.hbl.ltd
Consulting Civil & Structural Engineers

PROJECT MOSS SIDE FIRE STATION BOXING CLUB					
DRAWING TITLE PROPOSED ELEVATIONS SHEET 1 OF 2					
CLIENT MOSS SIDE FIRE STATION BOXING CLUB					
HBL REF.	5468	SCALE(S)	1:50	DATE	DEC'21
DRAWN	ES	CHECKED	SH	APPROVED	SH
DRAWING No. 5468-HBL-XX-XX-DR-C-1003					REV. P01