
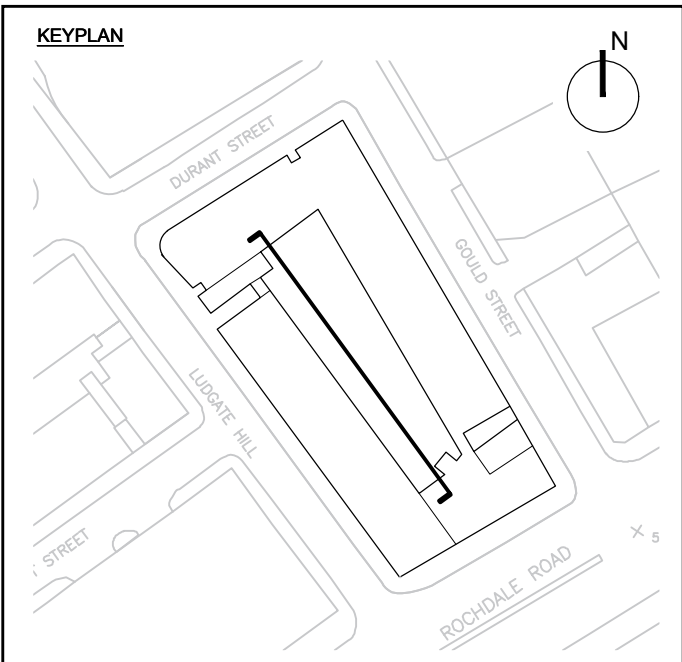


Use Dimensions - DO NOT SCALE
The Contractor is to check all dimensions at all times.
Contractor to check the dimensions & conditions on site before commencing. Subject to professional survey.
All errors and omissions to be reported prior to commencement.
This drawing must be read in conjunction with the relevant specification clauses. This drawing may not be used for purposes other than that for which it is provided. All drawings subject to statutory authority approval.
This Drawing Is Copyright of DMWR Architects LTD

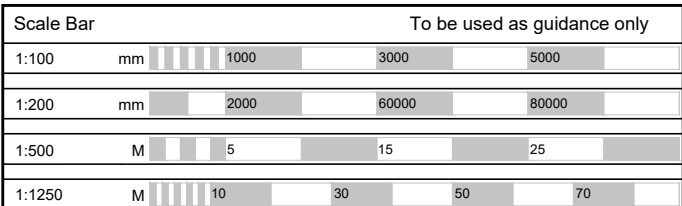


NOTES

ROOF PARAPET TO BE RAISED BY 400mm TO ALLOW FOR NEW
TAPERED INSULATION AND WATERPROOFING SYSTEM TO
MAIN ROOFS


----- DOTTED LINE INDICATES THE EXISTING
PARAPET LEVEL (FOR REFERENCE)

RWP

RWP RAIN WATER PIPES TO THE INTERNAL
COURTYARD ELEVATIONS SHOWN
INDICATIVE. EXACT NUMBER AND POSITION
SUBJECT TO CONFIRMATION WITH THE
SPECIALIST SUB-CONTRACTORS.

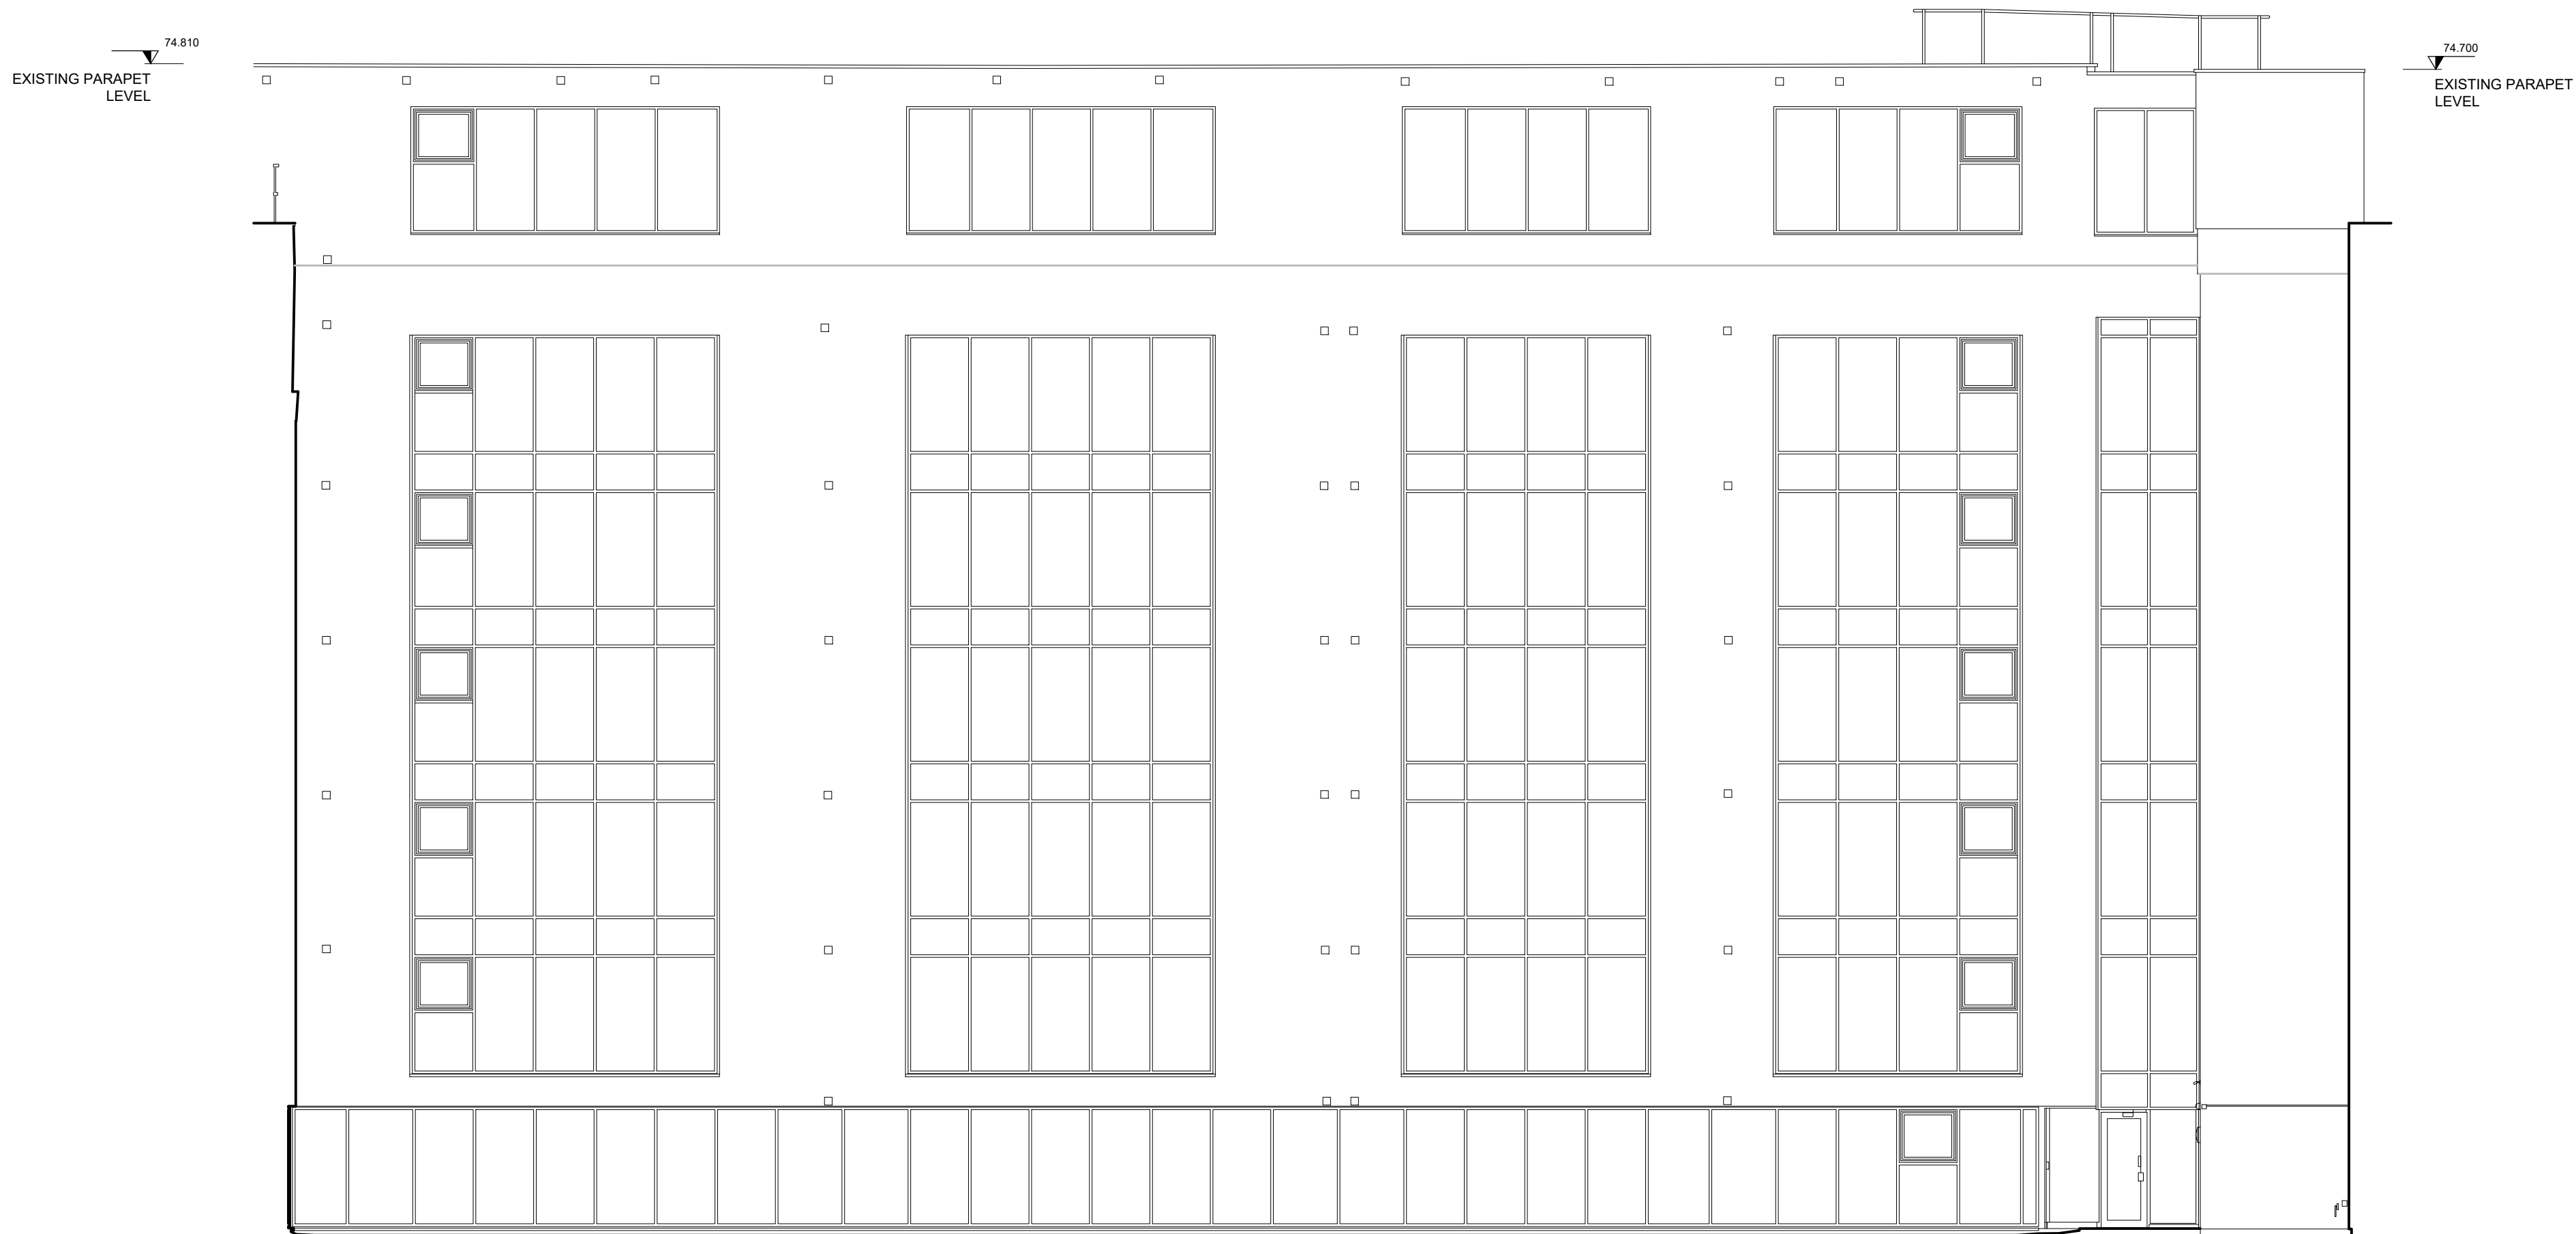


Existing - Courtyard West Elevation

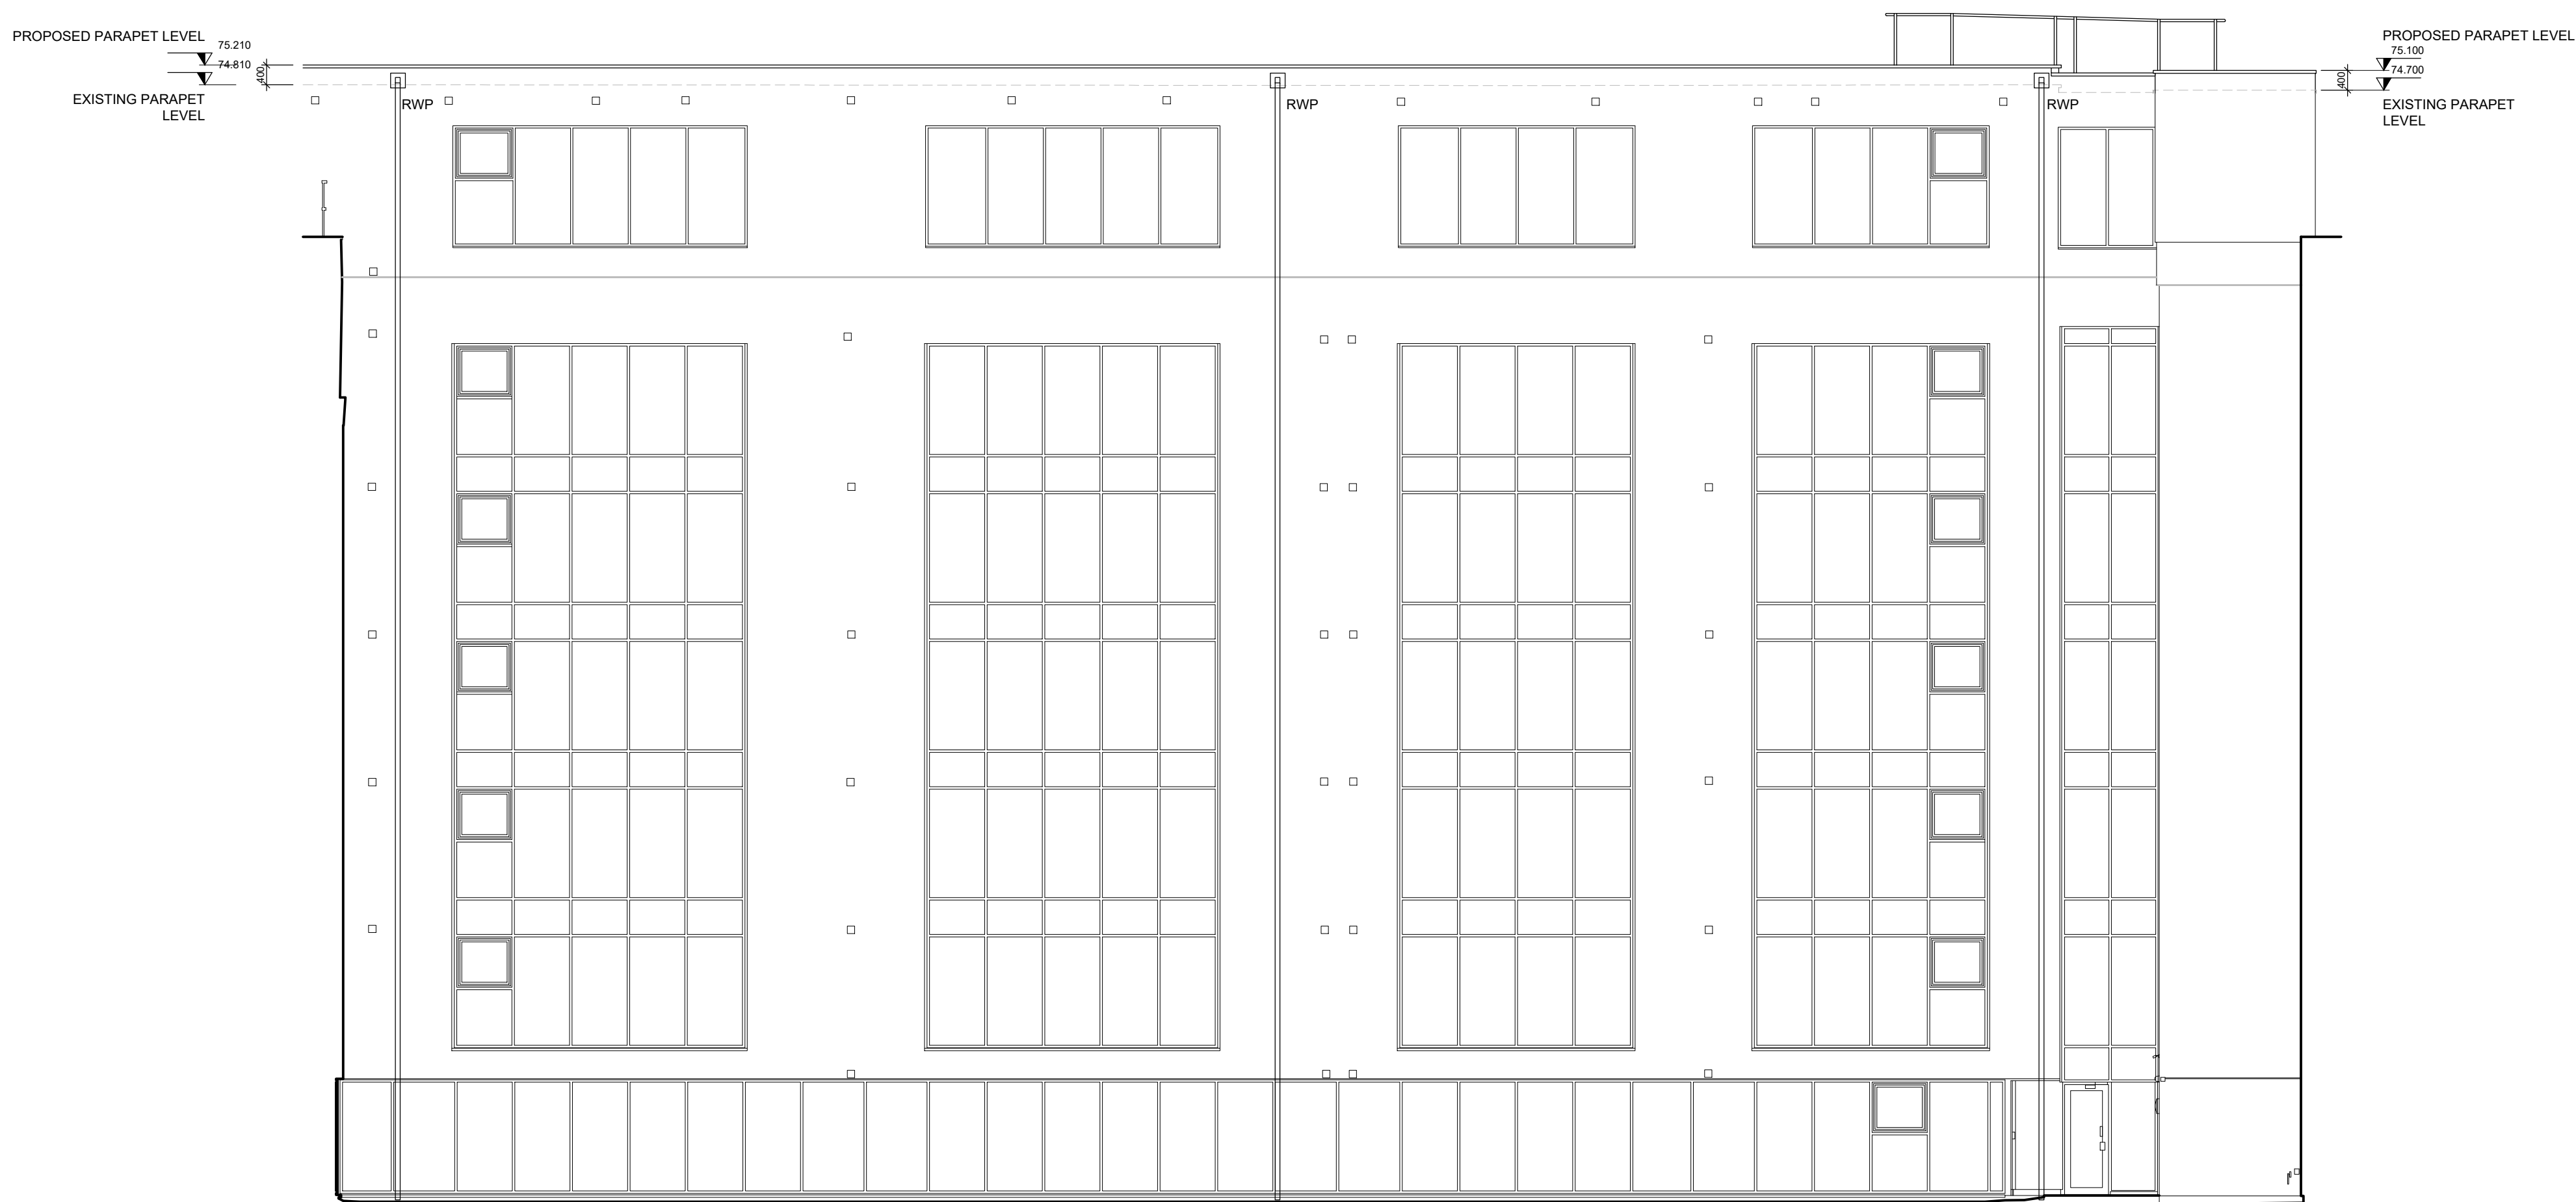

Proposed - Courtyard West Elevation

A	04/11/2021	For Planning	AD	CL
/	19/10/2021	Preliminary First Issue	AD	CL
Rev	Date	Revision Description	Drm	Chk

Project Name Red Building Manchester		North
Client THOMASONS		
Drawing Title Existing & Proposed Courtyard West Elevation (Roof Parapet Line Comparison)		Client Job No Client No DMWR Job No 3832
Drawing Reference. 3832-DR-006		Revision A
Drawn Date 18.10.2021	Scale 1:100 @A1	Drawn By AD
Drawing Status FOR PLANNING		Checked By CL

 

First Floor
 16-18 Hatton Garden
 London EC1 N 8AT

 020 7870 3779
 mail@dmwr.co.uk
 www.dmw.co.uk

Fourth Floor
 41 Spring Gardens
 Manchester M2 2BG

 0161 413 4656
 mail@dmwr.co.uk
 www.dmw.co.uk