




DO NOT SCALE FROM THIS DRAWING
ALL DIMENSIONS MUST BE CHECKED ON SITE BY CONTRACTOR
PRIOR TO CONSTRUCTION

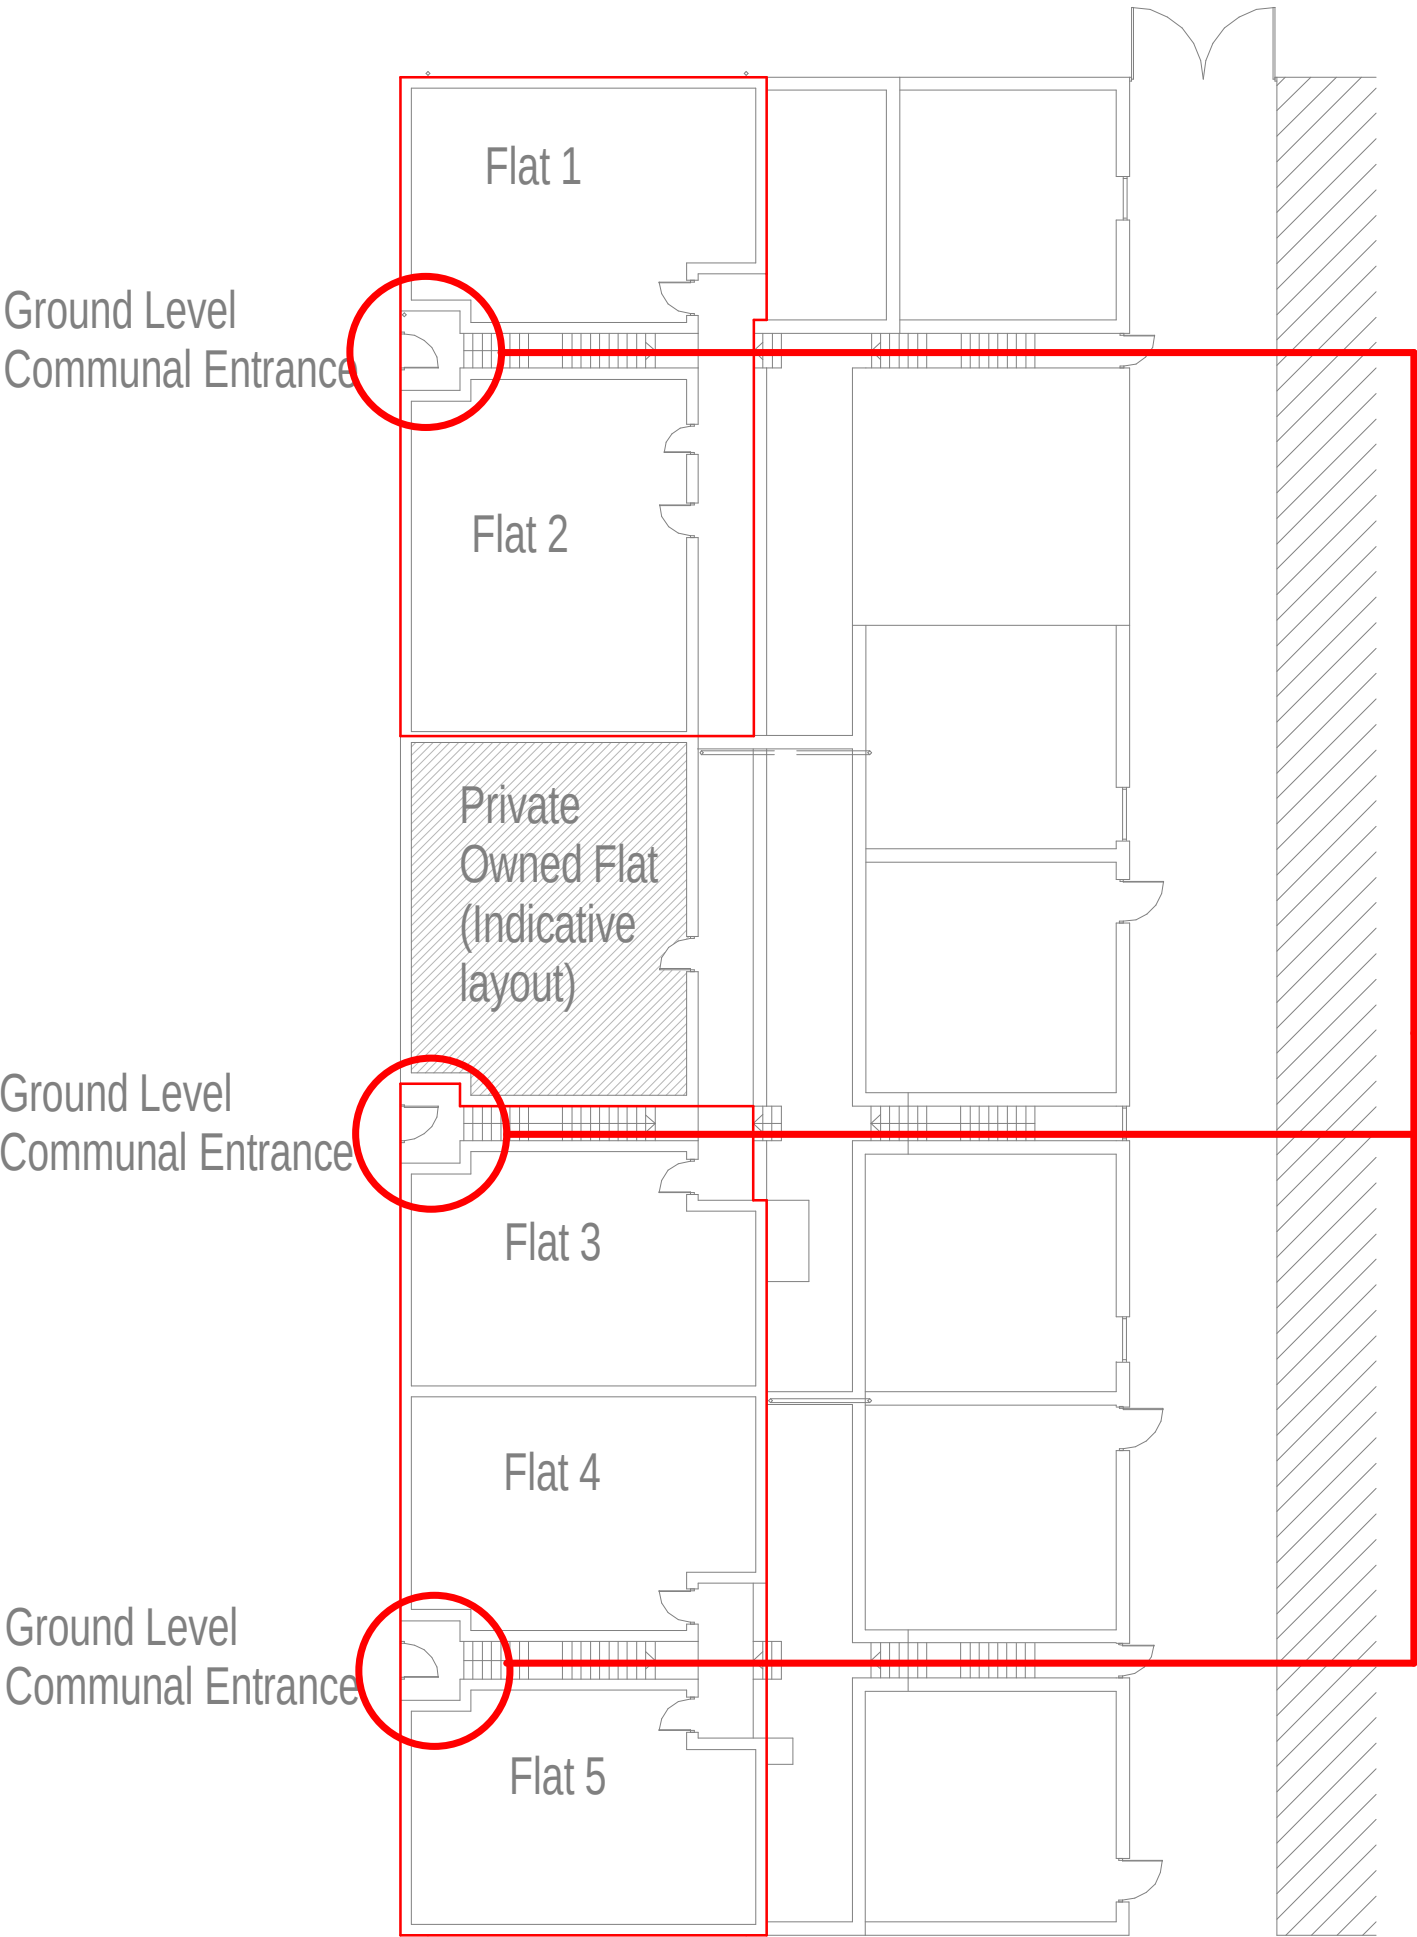

Existing Site Plan
1 : 200

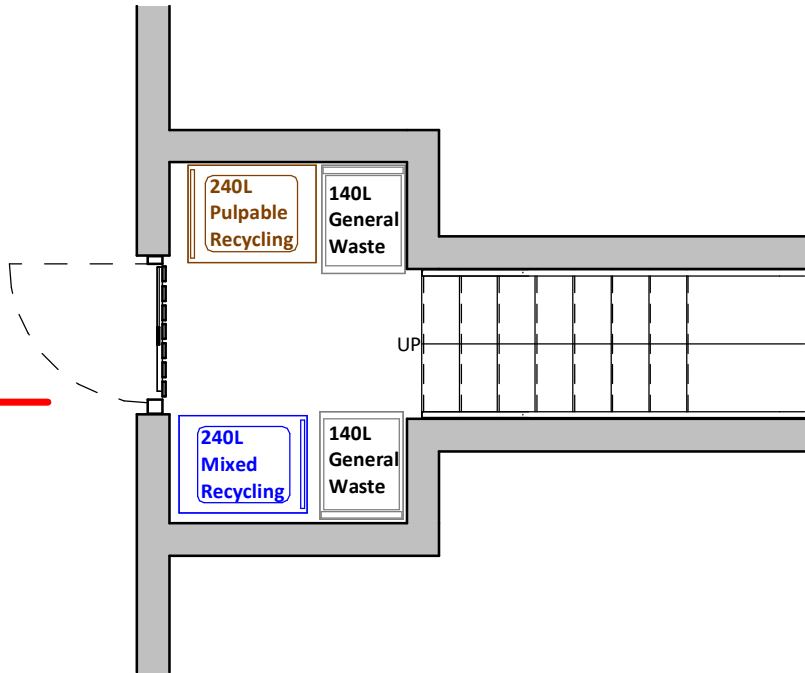

Typical Bin Store Plan
1 : 50

 

Rev	Date	Int	Description
-----	------	-----	-------------

CLIENT:

WCHG

PROJECT:

Hall Lane Shops, Baguley

DESCRIPTION:

Proposed Bin Store

PURPOSE OF ISSUE:

Information

DRAWN BY:	CHECKED BY:	DATE:	SCALE @ A3:
ED	VJS	06.09.21	As indicated

JOB NO:	STATUS CODE:	DRAWING NO:	REV:
3966	S0	106	

FILE IDENTIFIER:

HL-BTP-00-ZZ-DR-A-3966_106