
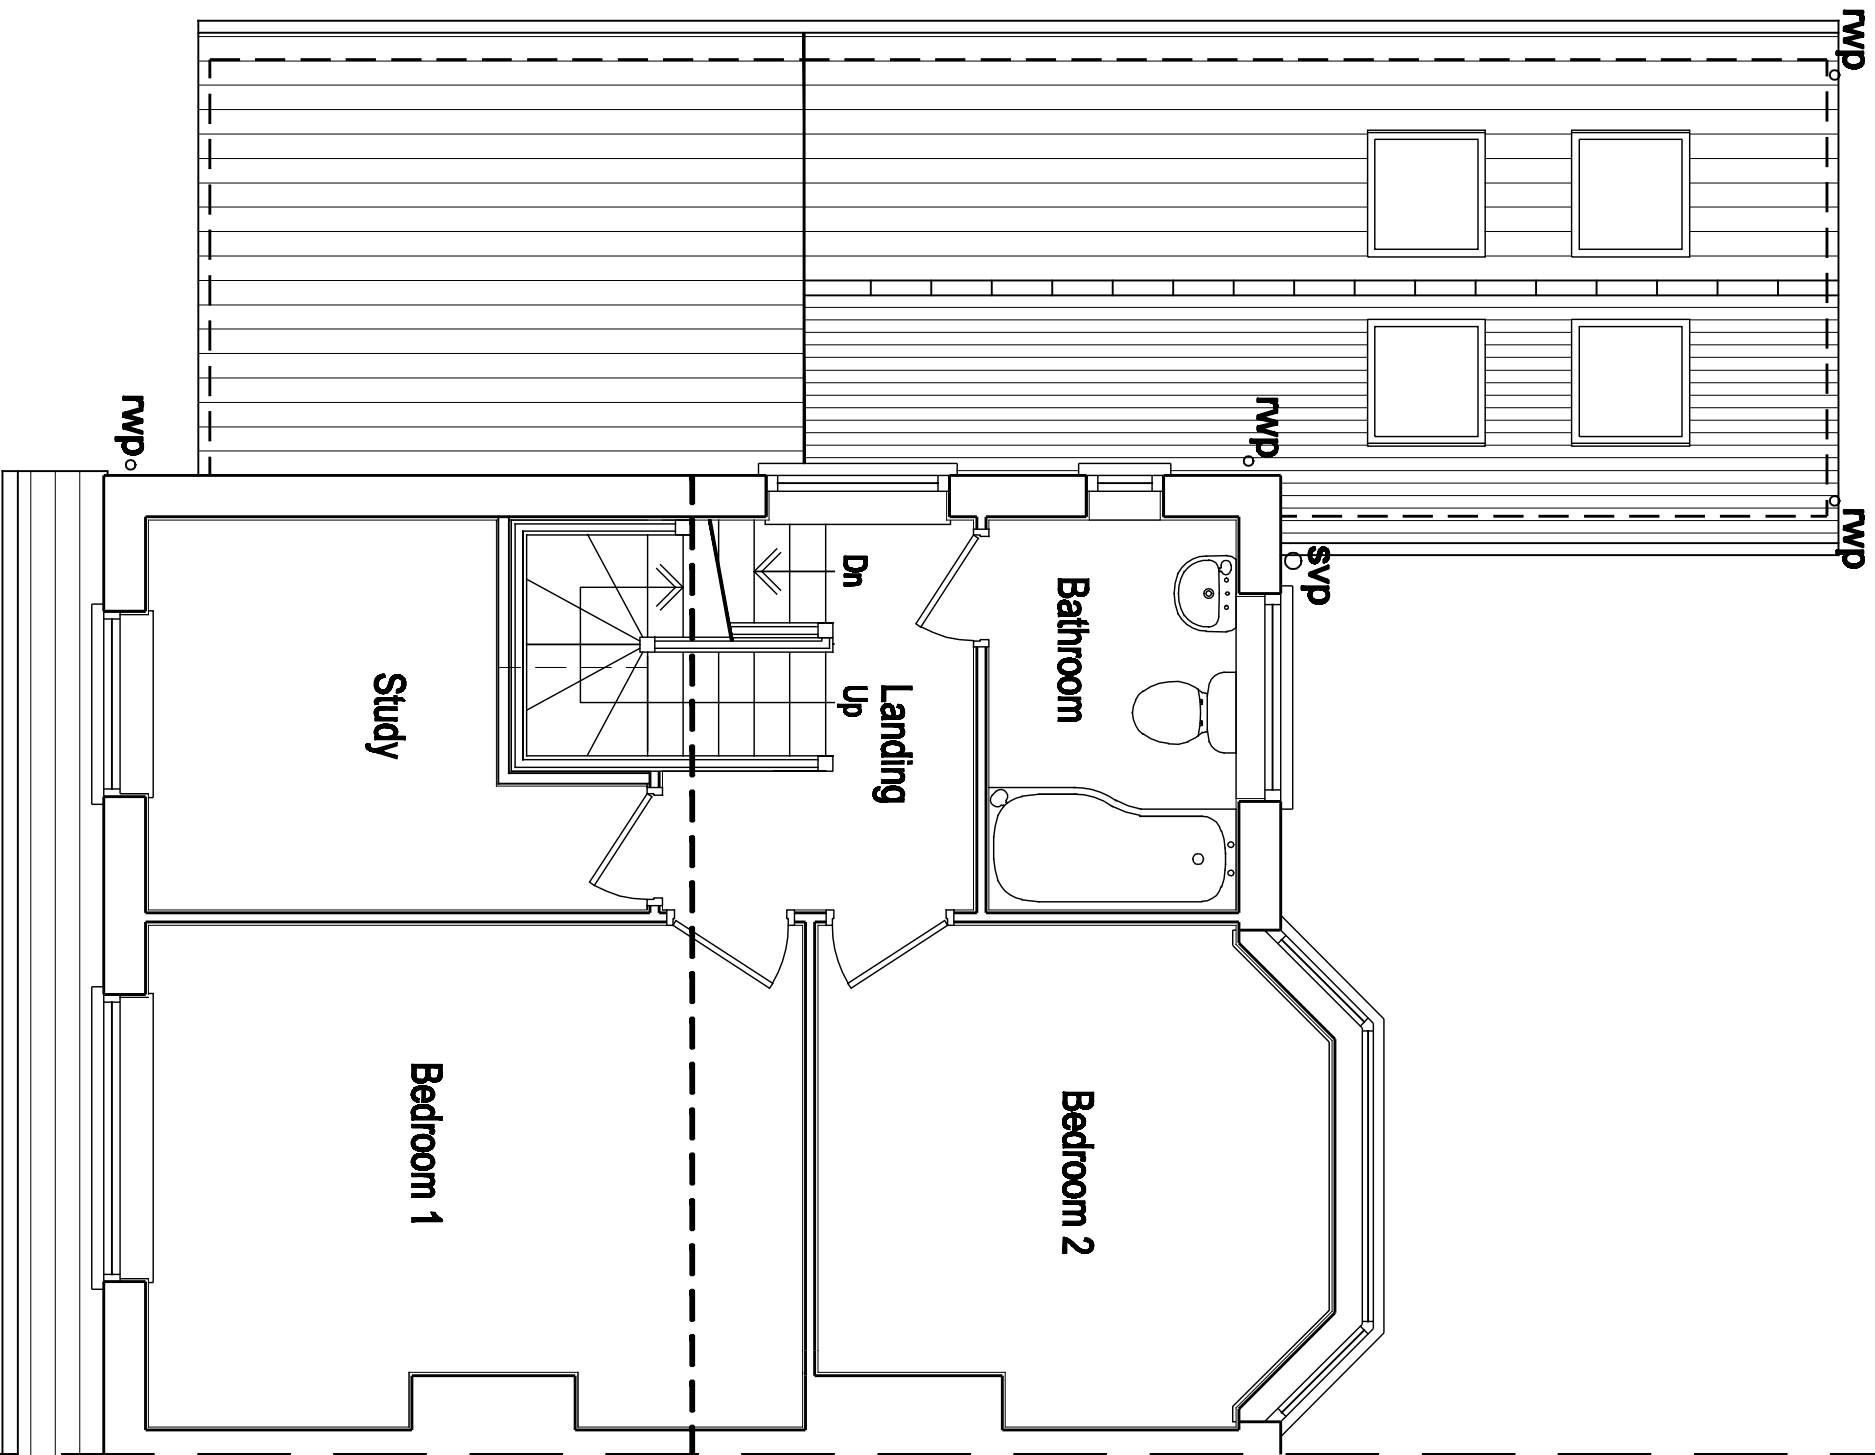


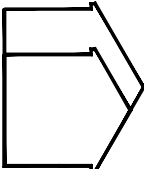

Proposed First Floor Plan

					SCALE		DATE	
					1:50 @ A3		Aug 2021	
Rev		Description		Date	DRAWING No.	SHEET	REV.	
		CLIENT			AUT/08/21/04	4 of 6		
		K. Thayer			 ESSELL PLANNING			
		PROJECT						
		Proposed Rodspace Works at:						
		28 Austin Drive, Didsbury, Manchester: M20 9EG						
		DRAWING						
PROPOSED FIRST FLOOR PLAN								