


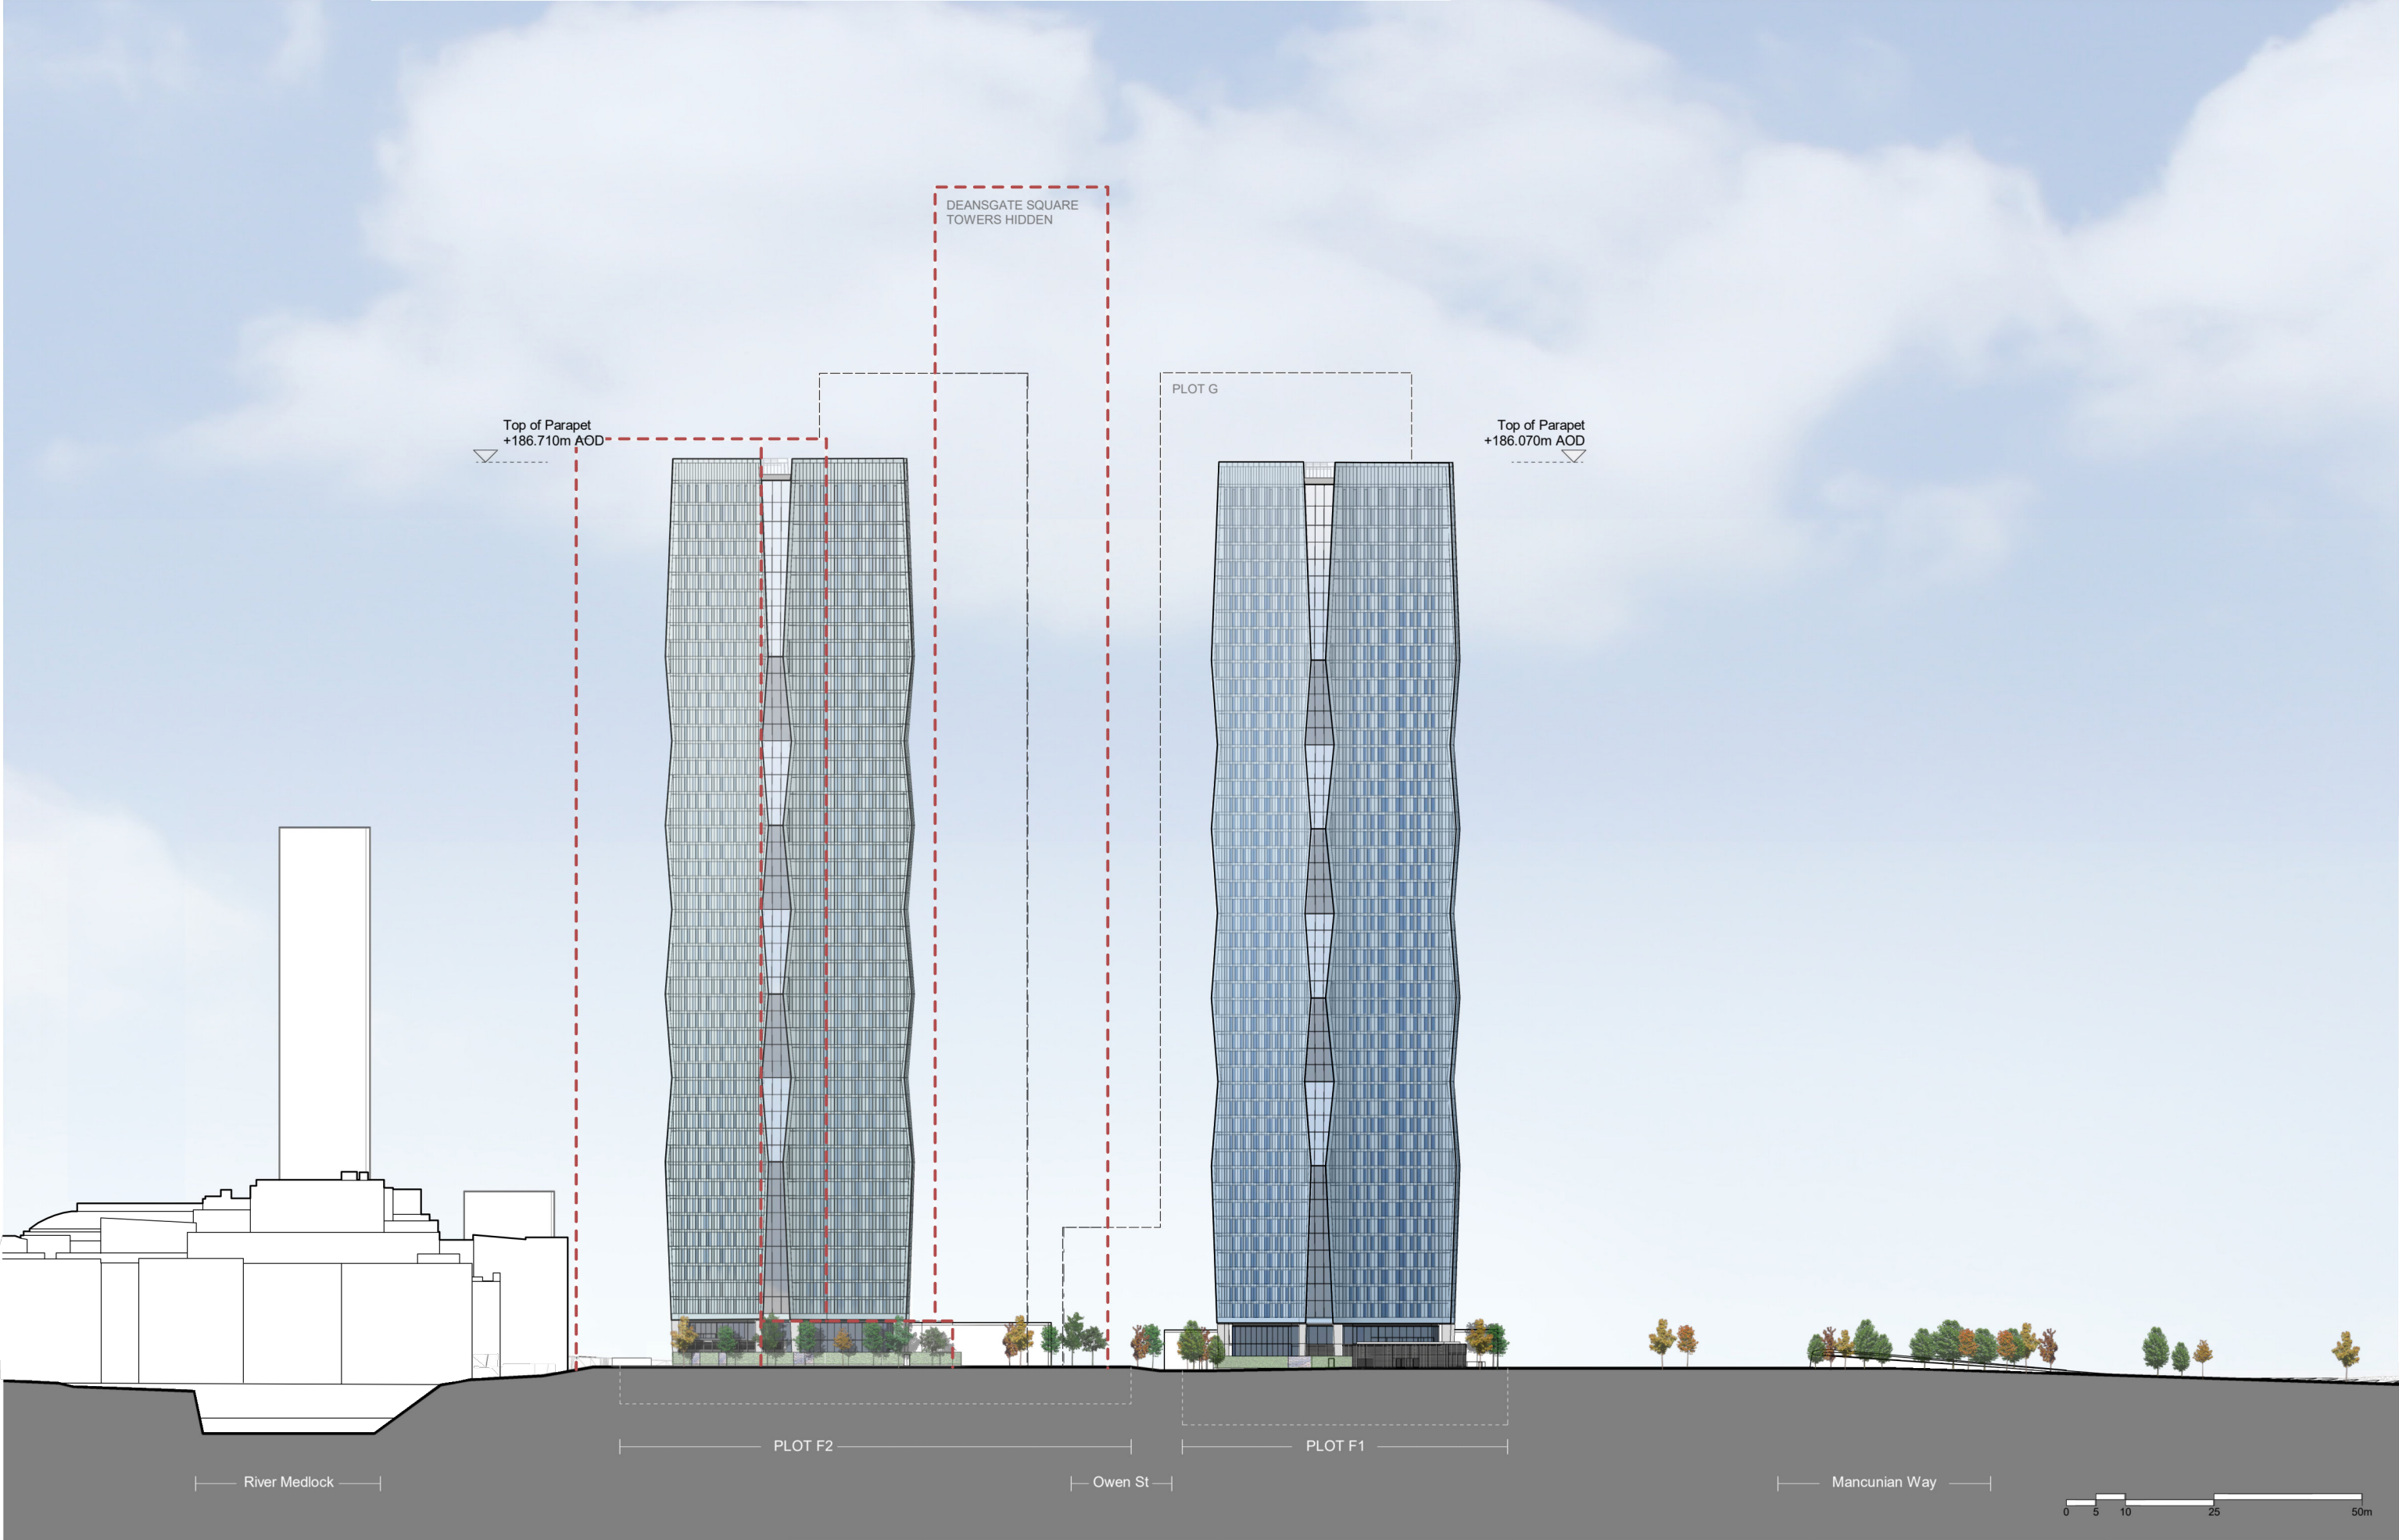

This drawing is copyright
Do not scale off dimensions.
All dimensions to be checked on
site by contractor.
Contractor to report any
dimensional discrepancies,
errors or omissions prior to
commencing on site.

F1

F2

Rev	Date	Description
P01	29-10-2021	Planning Submission

Project Title
Great Jackson Street - Plot F
Manchester

Status
Planning Issue

Drawing Title
Site Wide
North Elevation

Project No
10334

Scale
1:1000 @ A3

SHP Drawing Code
10334-Z1-SHP-G100-EL-XX-B5D801

Revision
P01

simpsonhaugh

Manchester
+44 (0)161 835 2345

London
+44 (0)20 7549 4000

© SimpsonHaugh and Partners 2020