


Plans prepared for
Local Authority approval
All dimensions to be
checked on site

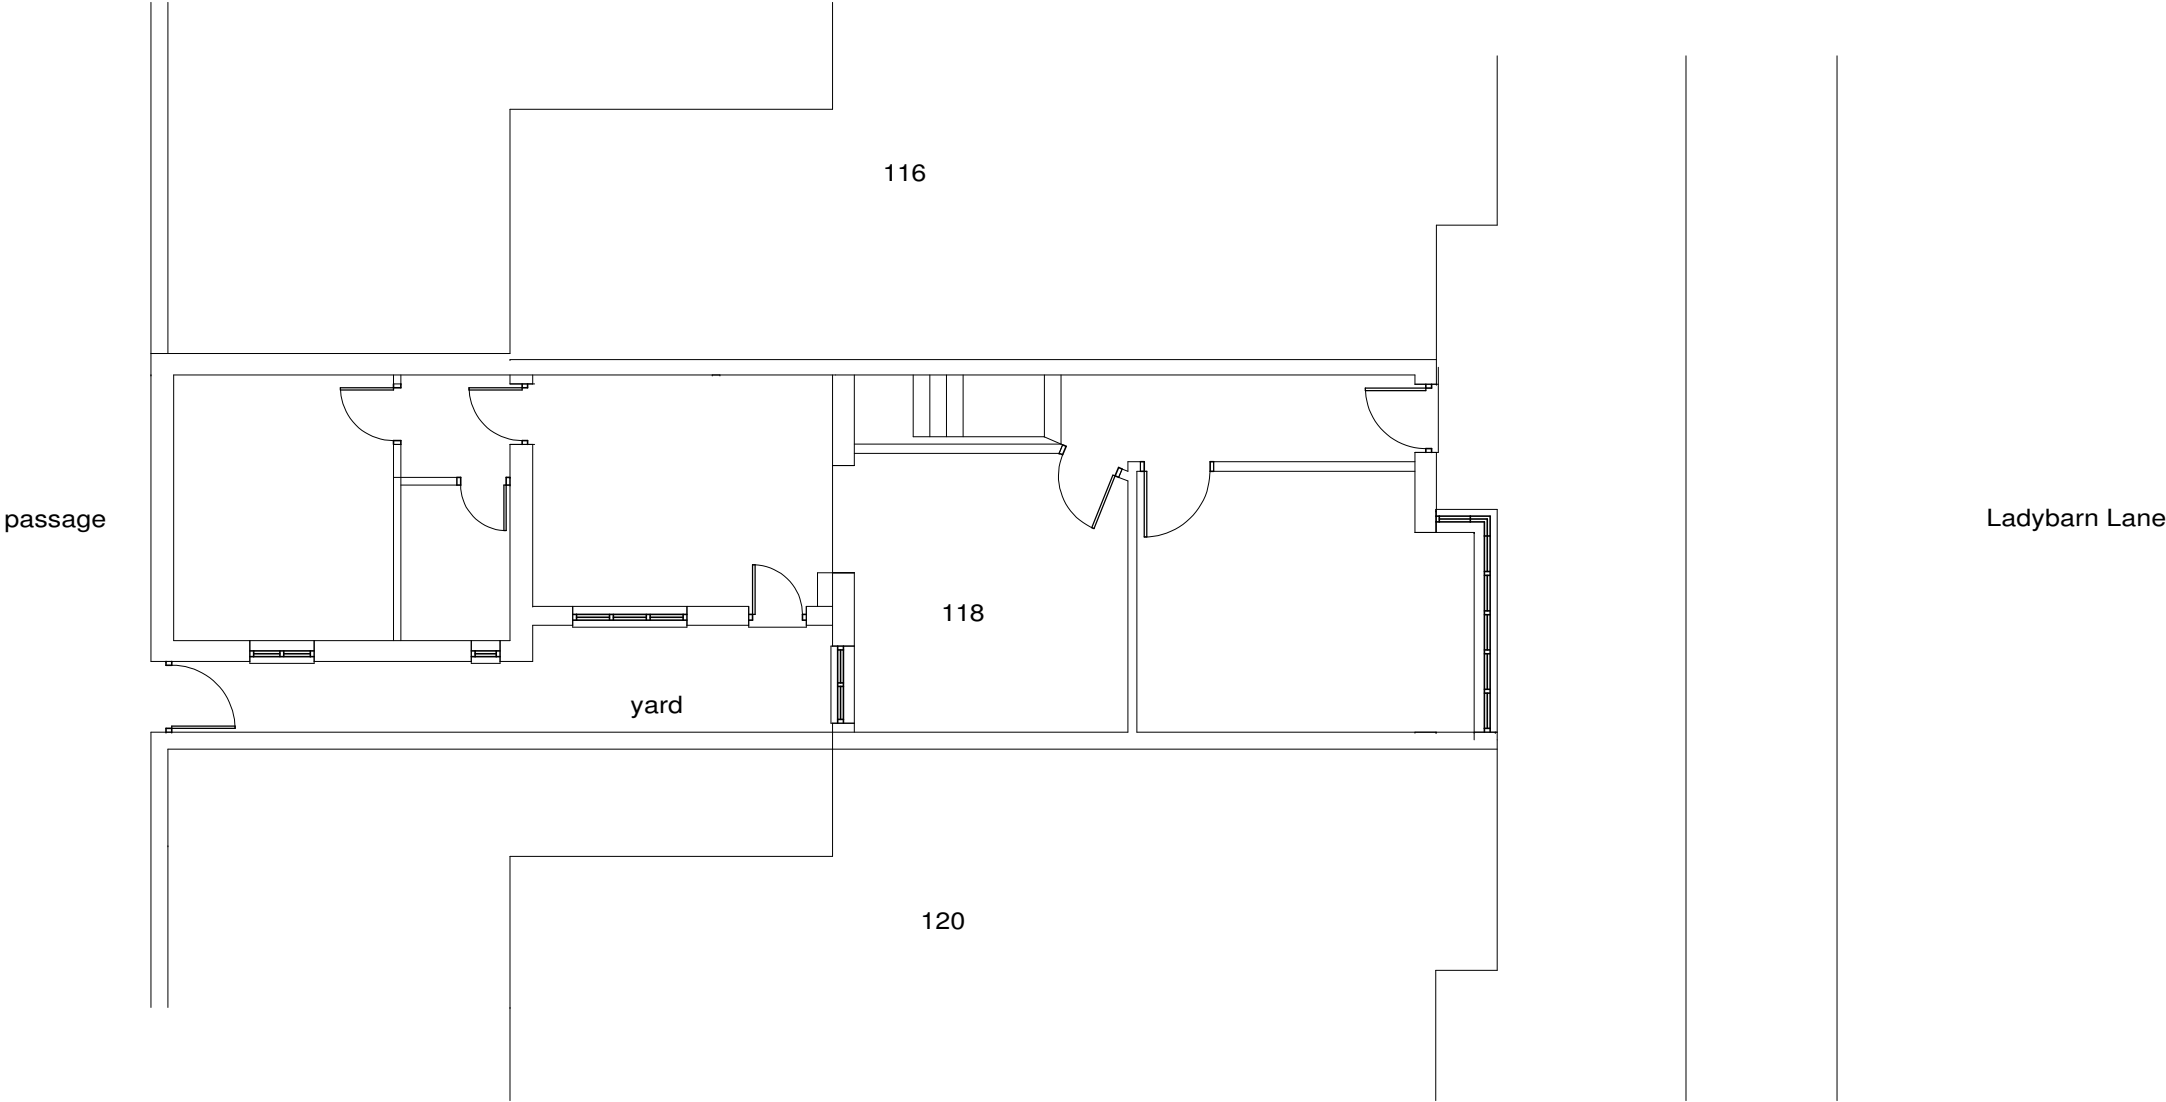

A	-	-
	Date	Revisions

©copyright

Client

Job Title

Proposed Extension at
118 Ladybarn Lane
Manchester M14 6YH

Drawing Title

Site Plan

Scale

1:100 @ A3

Date

Drawn by

Drg No.

Rev.