





Existing Front Elevation
1 : 100

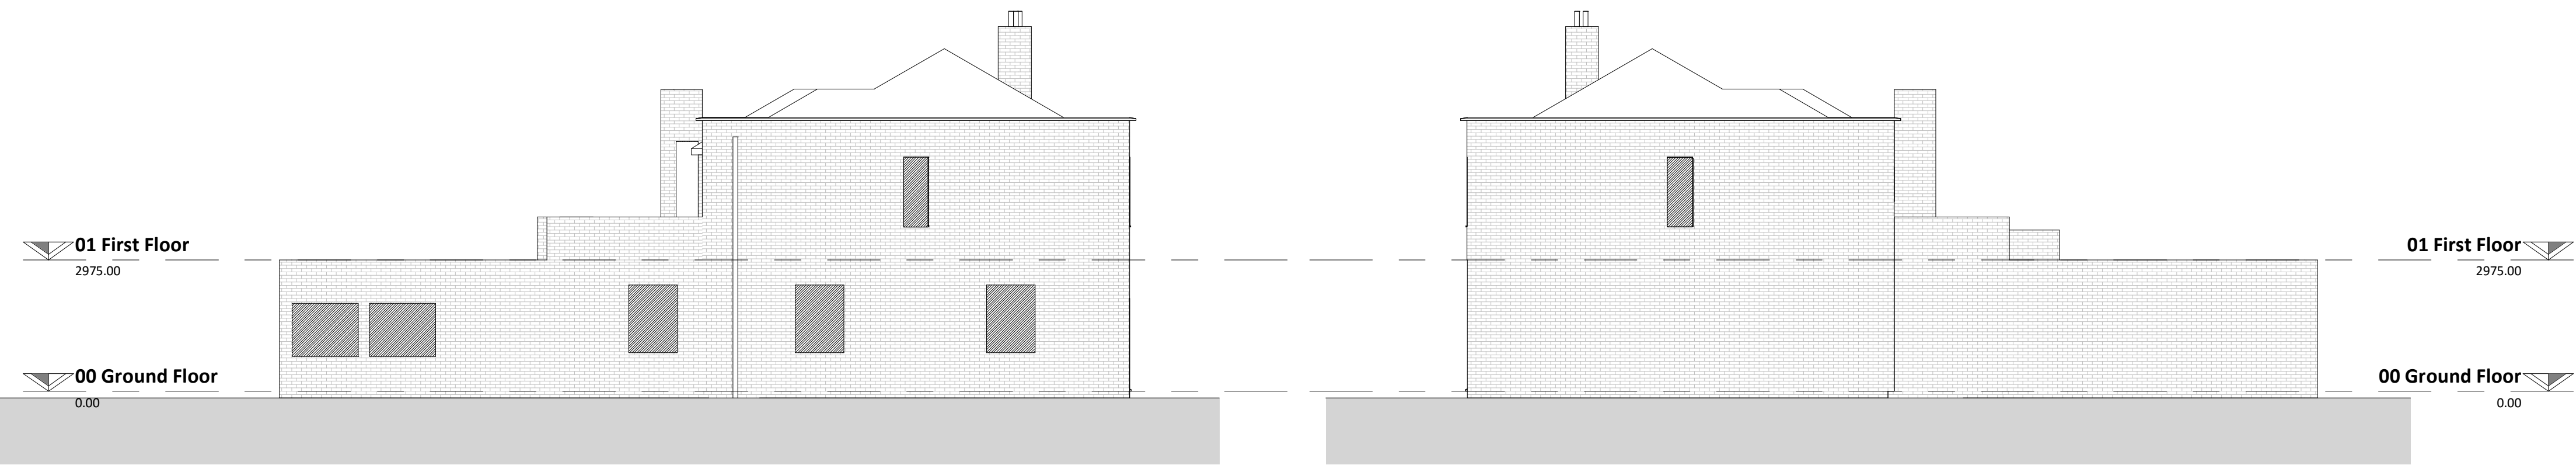


Existing Side Elevation 1
1 : 100

Existing Side Elevation 2
1 : 100

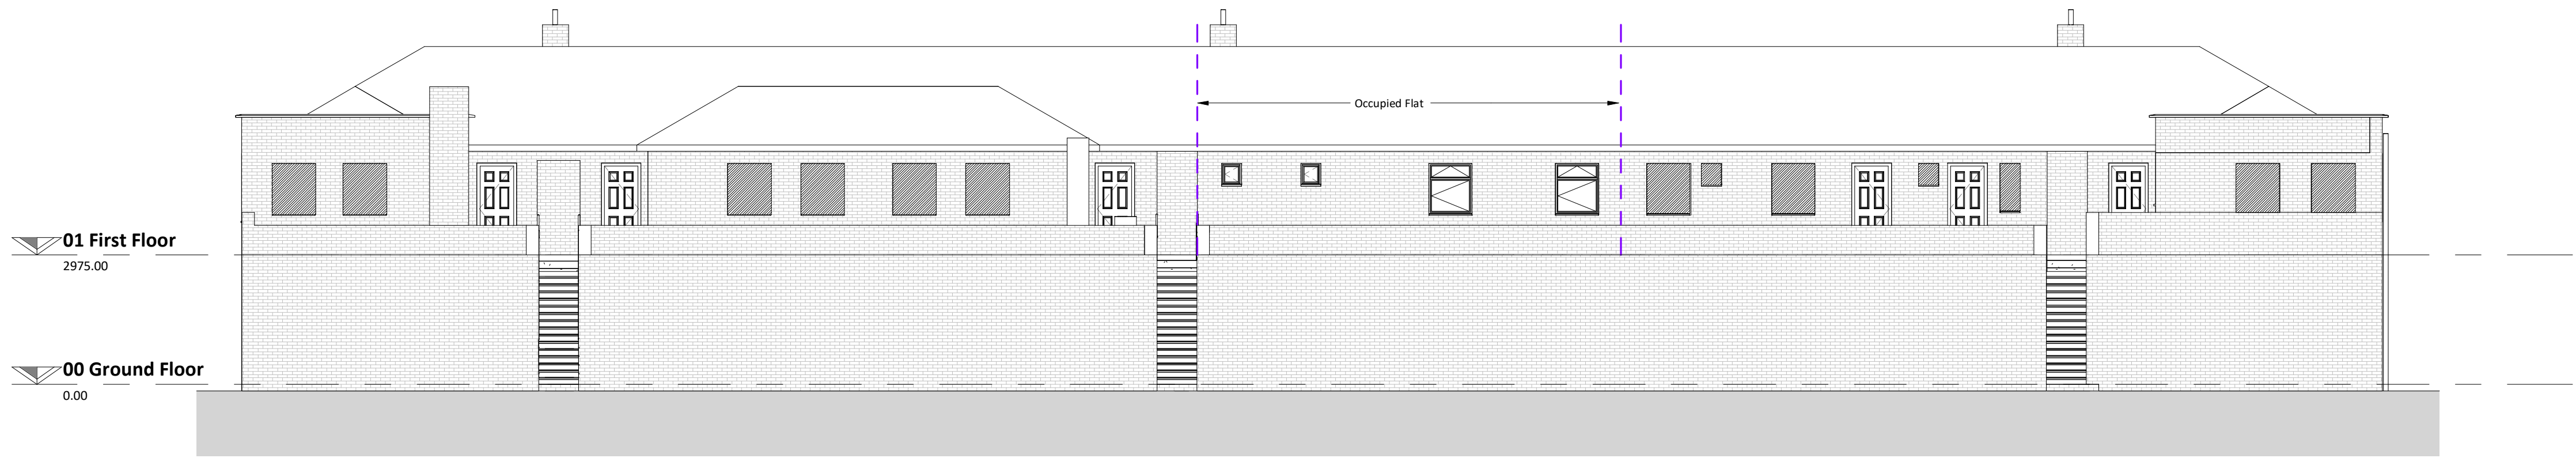

Existing Rear Elevation
1 : 100

 

Rev	Date	Int	Description
-----	------	-----	-------------



CLIENT:
WCHG

PROJECT:
Hall Lane Shops, Baguley

DESCRIPTION:
Existing Elevations

PURPOSE OF ISSUE:
Building Regulations

DRAWN BY:	CHECKED BY:	DATE:	SCALE @ A1:
ED	VJS	17.11.21	1 : 100

JOB NO:	STATUS CODE:	DRAWING NO:	REV:
3966	S2	214	

FILE IDENTIFIER:
HL-BTP-01-E-DR-A-3966_214

Elizabeth House 488 Didsbury Road Heaton Mersey Stockport SK4 3BS
0161 443 1221 info@bernardtaylor.co.uk www.btparchitects.co.uk