


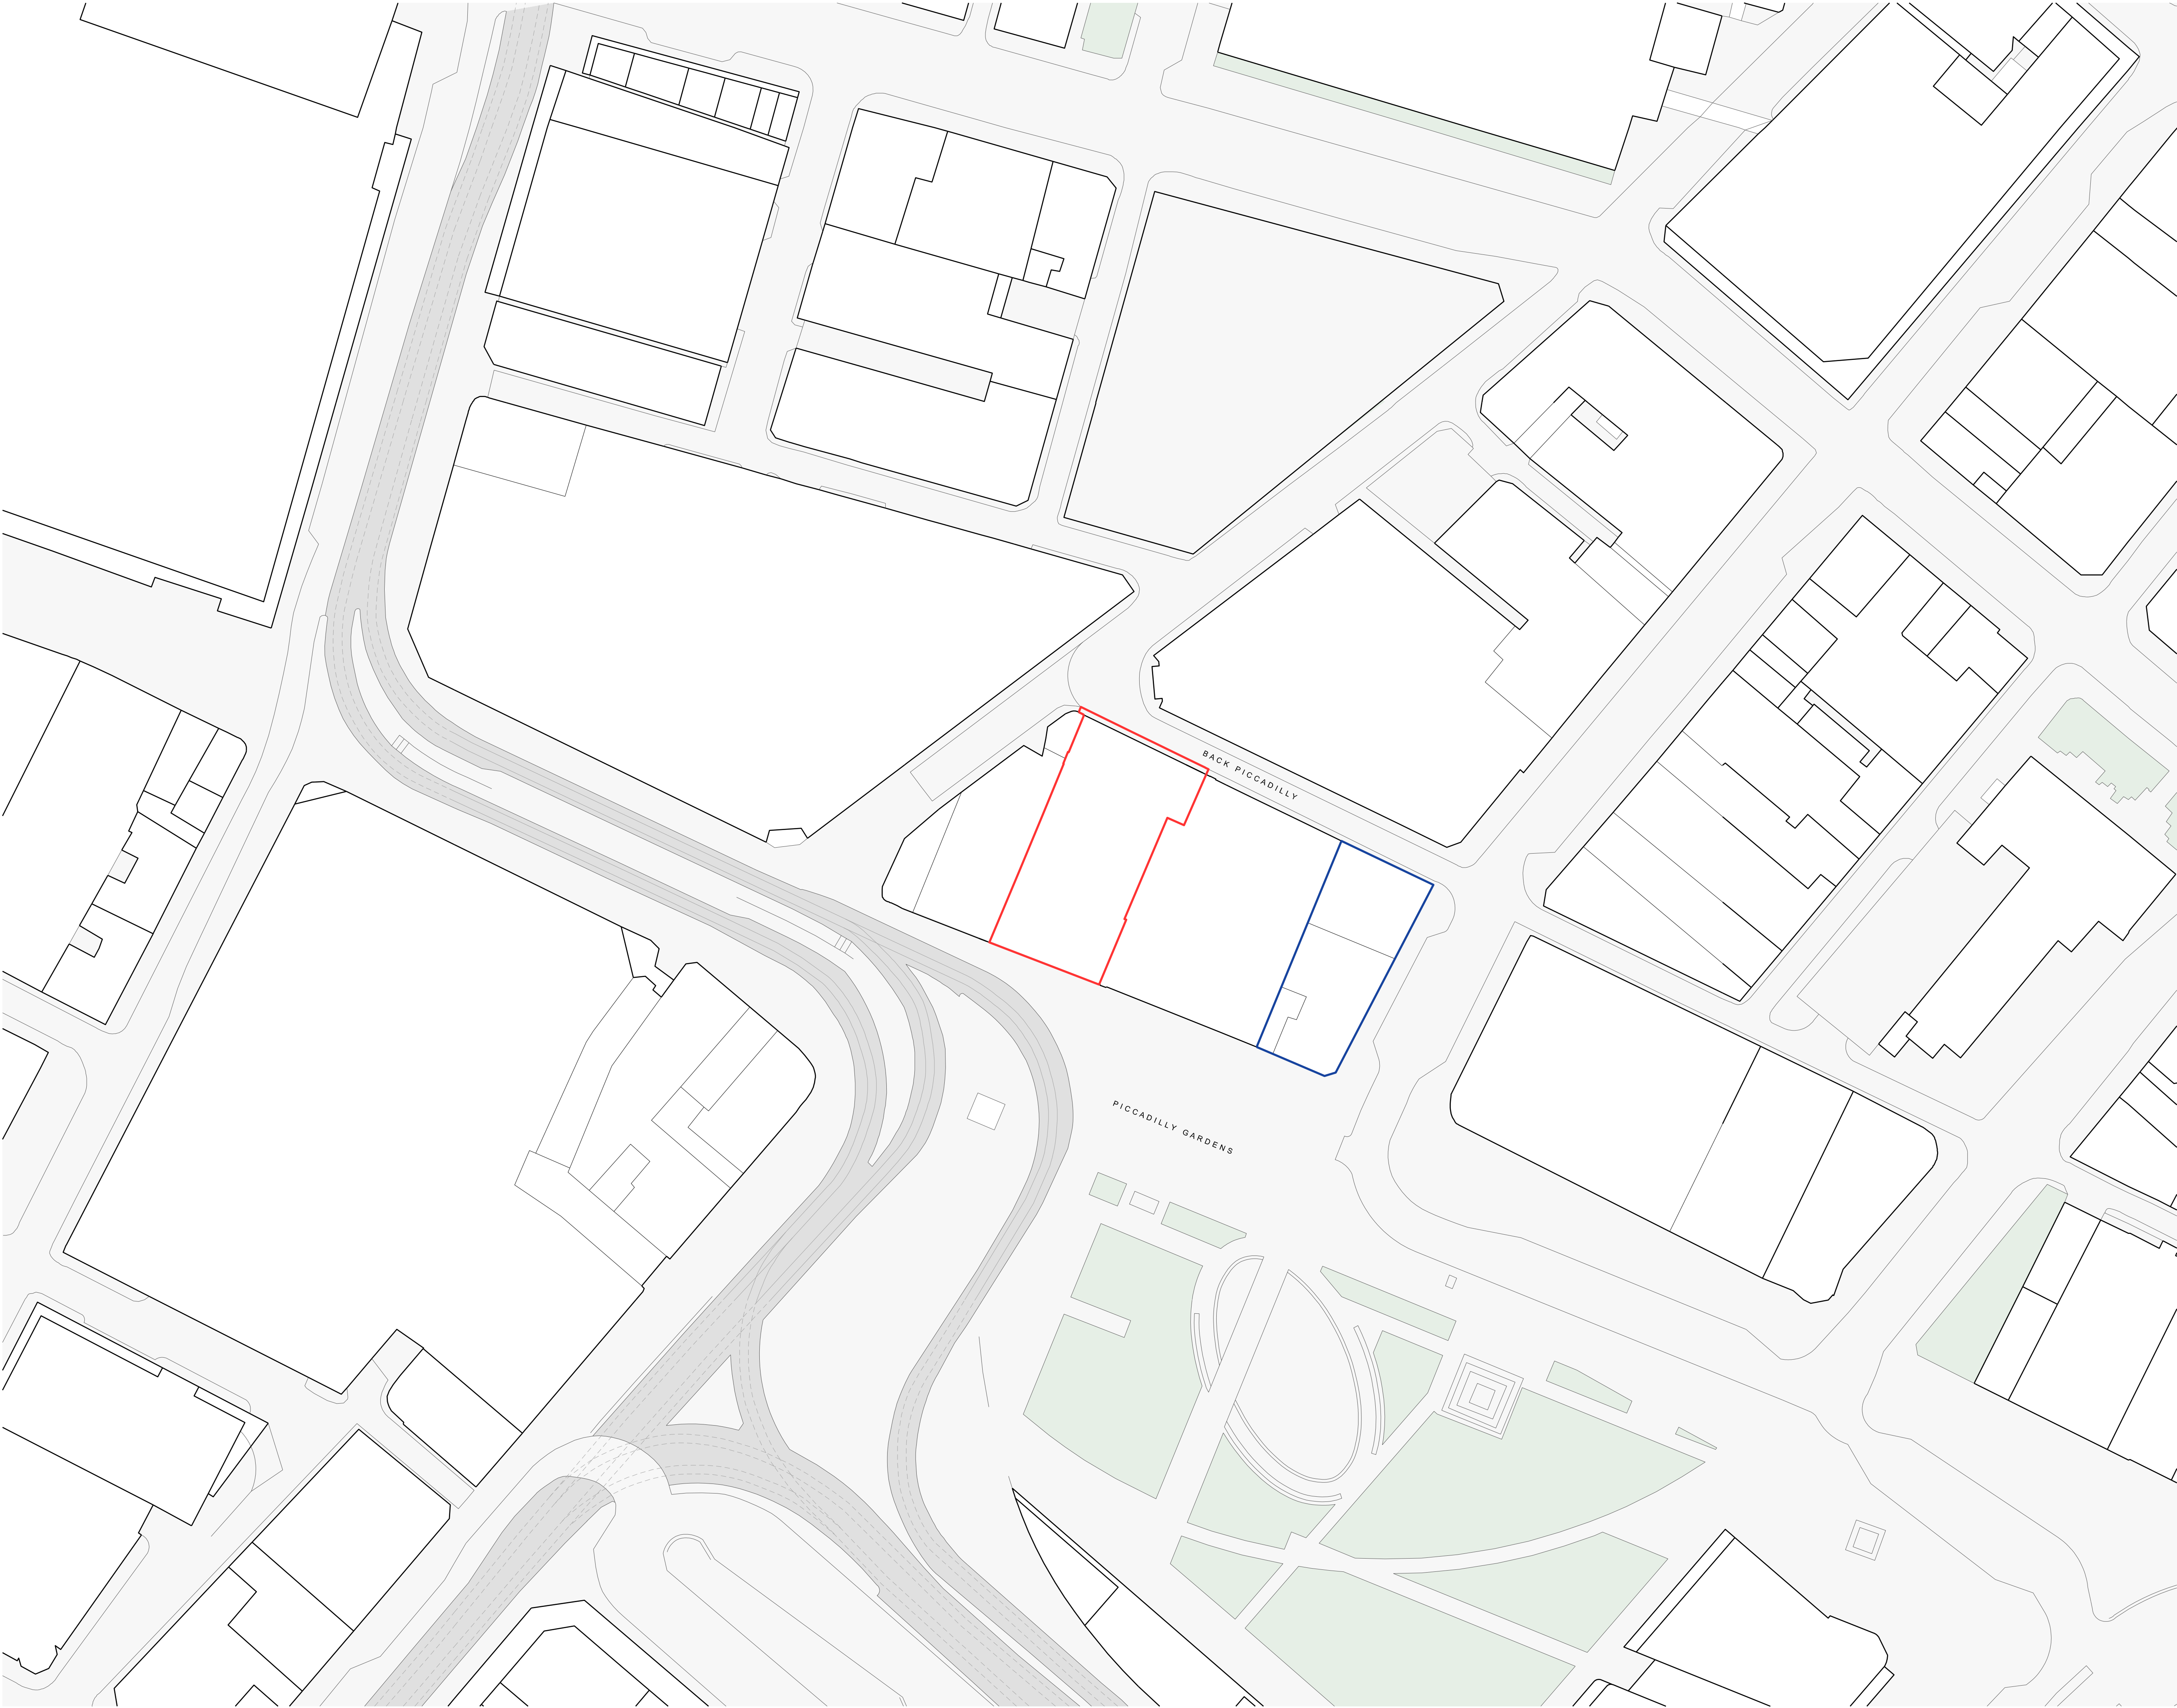

Copyright of this drawing is vested in 5plus Architects and it must not be copied or reproduced without written consent.
Figured observations only are to be taken from this drawing. DO NOT SCALE OFF THIS DRAWING P. IN COURT
A10
All contractors must take the site and be responsible for taking and drawing all dimensions relative to their work.
Notes and details are to be taken from any schedule between drawings and site conditions.
Electronic data drawings based on 'read only' and should not be interpreted for measurement.
All dimensions and levels should be 'read only' from those values stated & not on the drawings

KEY PLAN:

Application Boundary

Land within the applicant's ownership
which is not included in this Planning Application

A 22/12/21 Boundaries updated. Issued for planning.

REV:	DATE:	DETAILS:

4th Floor
The Hive
47 Lever Street
Manchester
M1 1FN
+44 (0)161 228 0211
www.5plusarchitects.com

5plus architects

PROJECT:
7-9 Piccadilly
Manchester

TITLE:
Existing Site Plan
Red Line Boundary

SCALE: 1:500@ A1 ORIGIN DATE: 06/07/21 DRAWN: MS CHECKED: EMcA

STATUS:
Planning

PROJECT DRAWING NO: 05936 _MP_00_0001 REV: A

Architecture | Masterplanning | Interiors | Graphics | Branding