




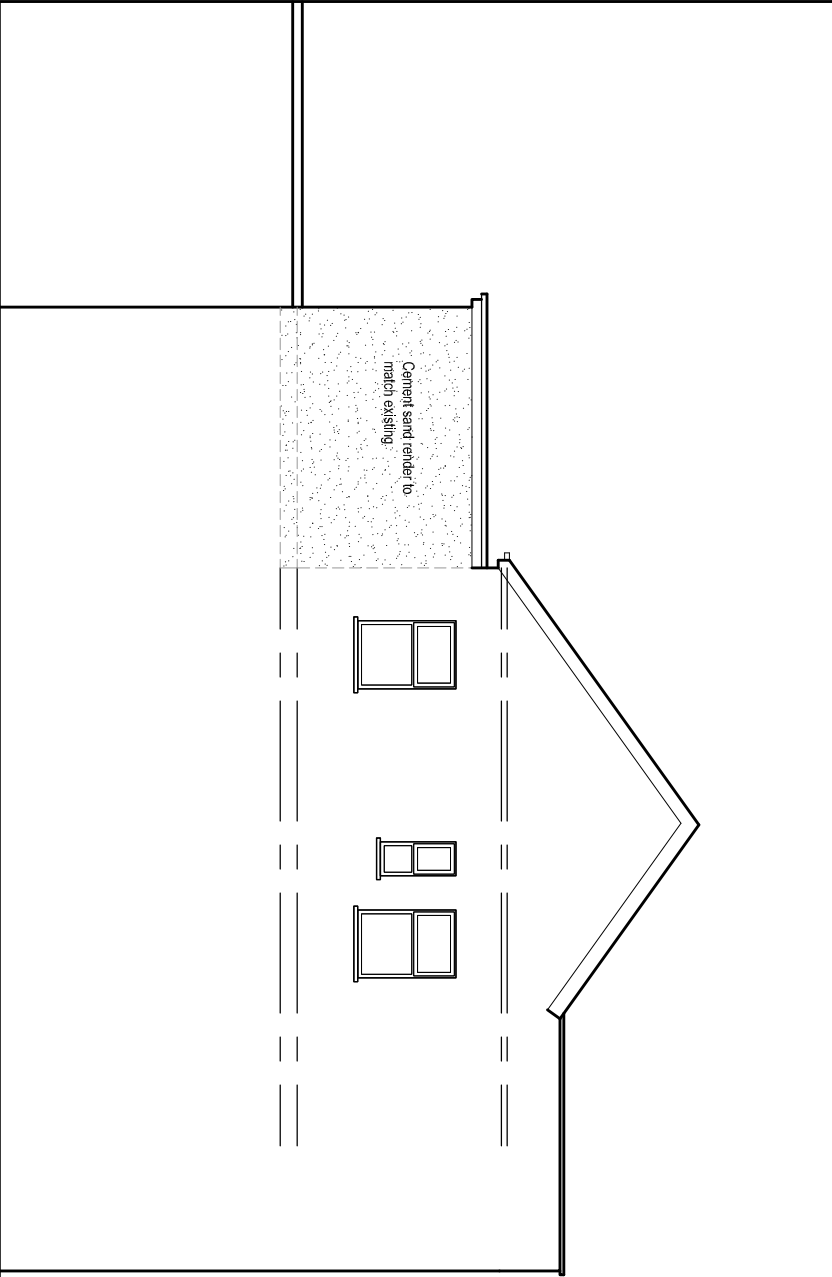

PROPOSED SIDE ELEVATION

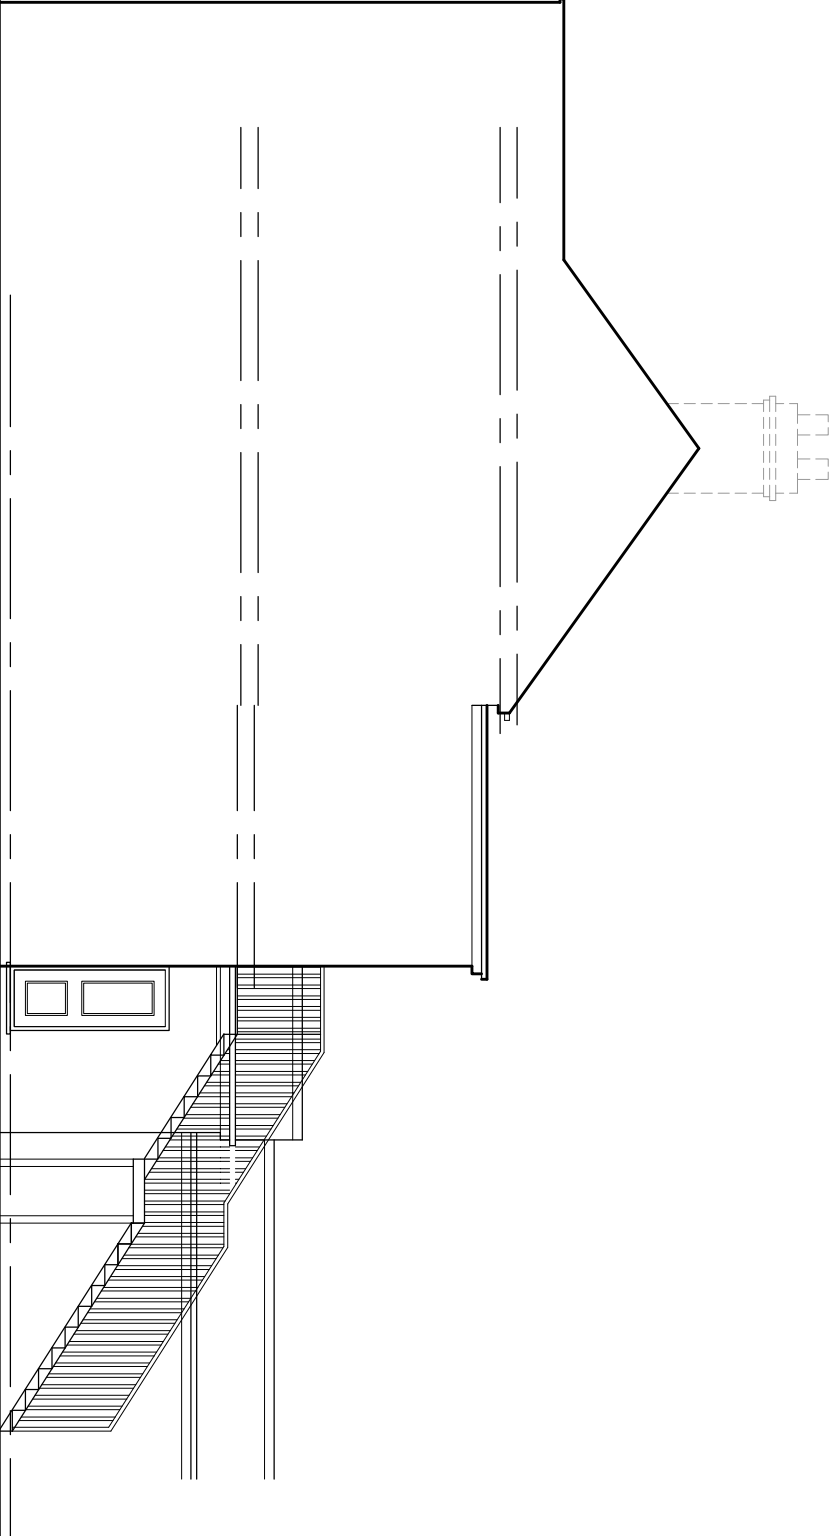

PROPOSED SIDE ELEVATION

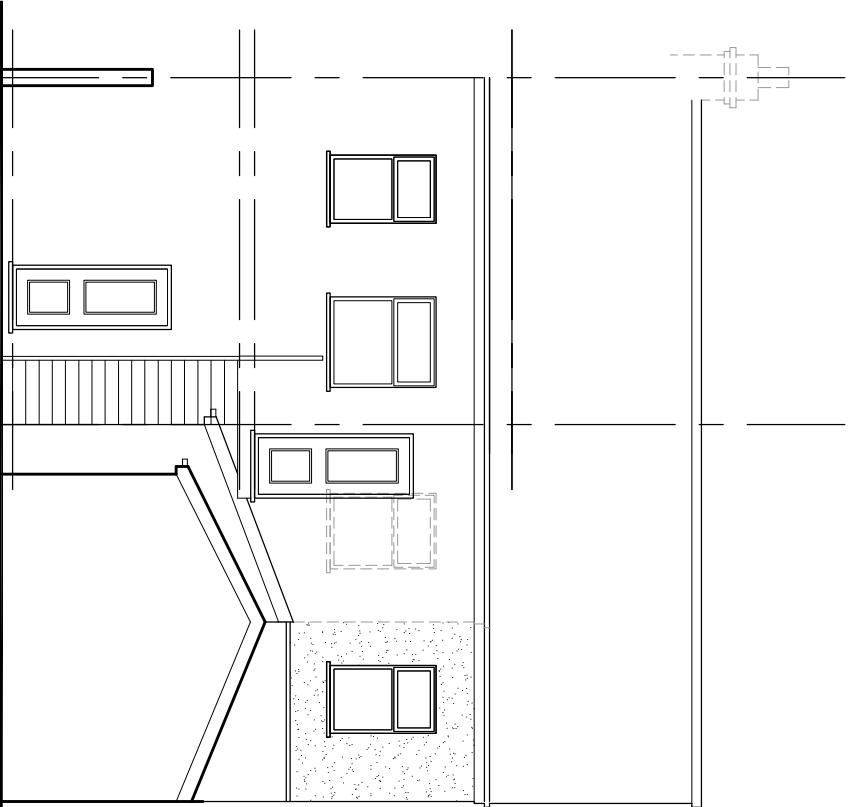

PROPOSED REAR ELEVATION

PROJECT

74/76 Old Church  
Street, Failsworth

CLIENT

Properidge Ltd

DRAWING TITLE

Proposed Elevation

JOB No

NA-P04

SCALE

1:100@A3

DATE

Sep. 2021

REVISION

-

t: 0782 895 3405

e: niamat@hotmail.co.uk