




WEST ELEVATION




NORTH ELEVATION

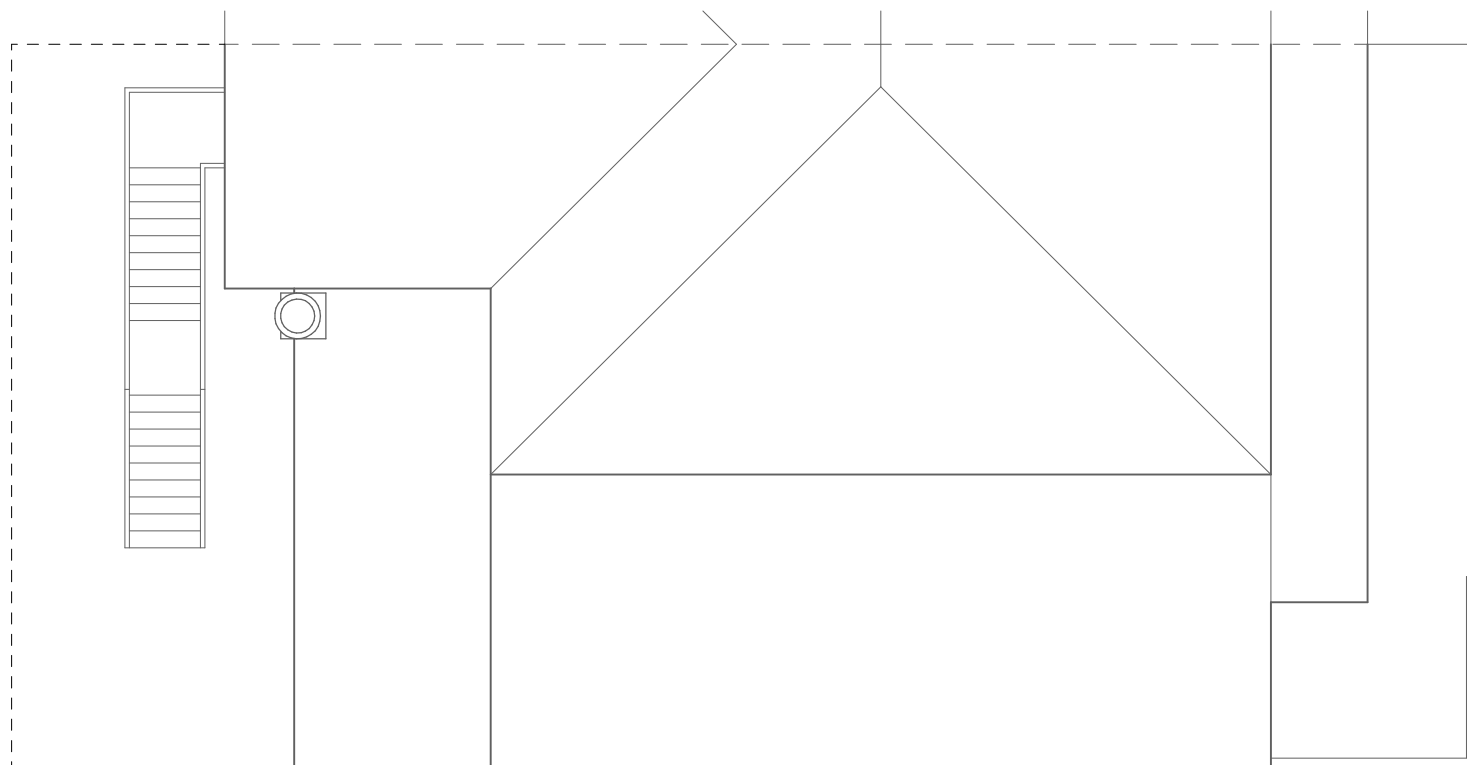

AERIAL VIEW



SOUTH ELEVATION

 

Project: SUBURBAN GREEN BEECH ROAD, CHORLTON M21 9EG			
Title: EXISTING ELEVATIONS AND PLAN			
Date: 20-09-21	Scale: 1:100 @ A3	Drg No: 20510	
ALL DIMENSIONS ARE IN MILLIMETRES UNLESS OTHERWISE STATED peterleetechnicalservices@yahoo.com		Projection:	