


Revision	Description	Author	Checker	Date
P01	First Issue	AWA	PB	13/09/21
P02	Infill brickwork updated to Wienerberger - Langdale. Image of received samples added for clarity.	RG	AWA	21/09/21
P03	Infill brickwork updated to Ash & Lacy - Leicester Grey Stock.	RG	PB	05/01/22




Teaching Wing Elevations
1: 50

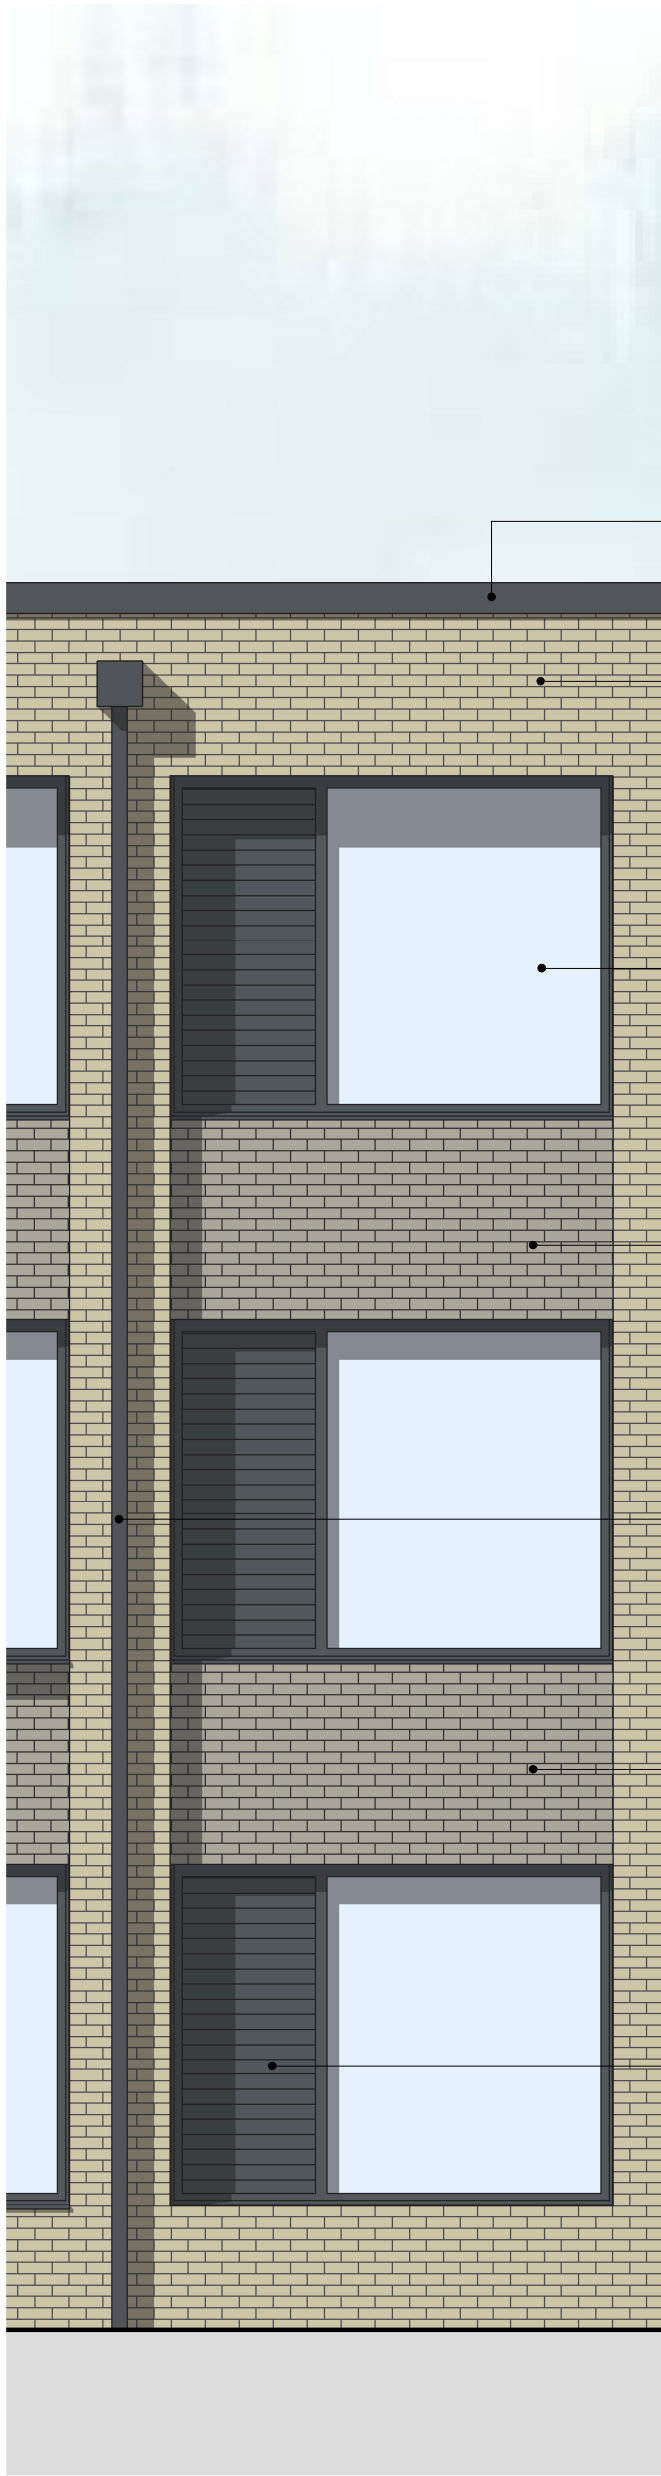


Main Entrance Elevations
1: 50




Main Block Elevations
1: 50

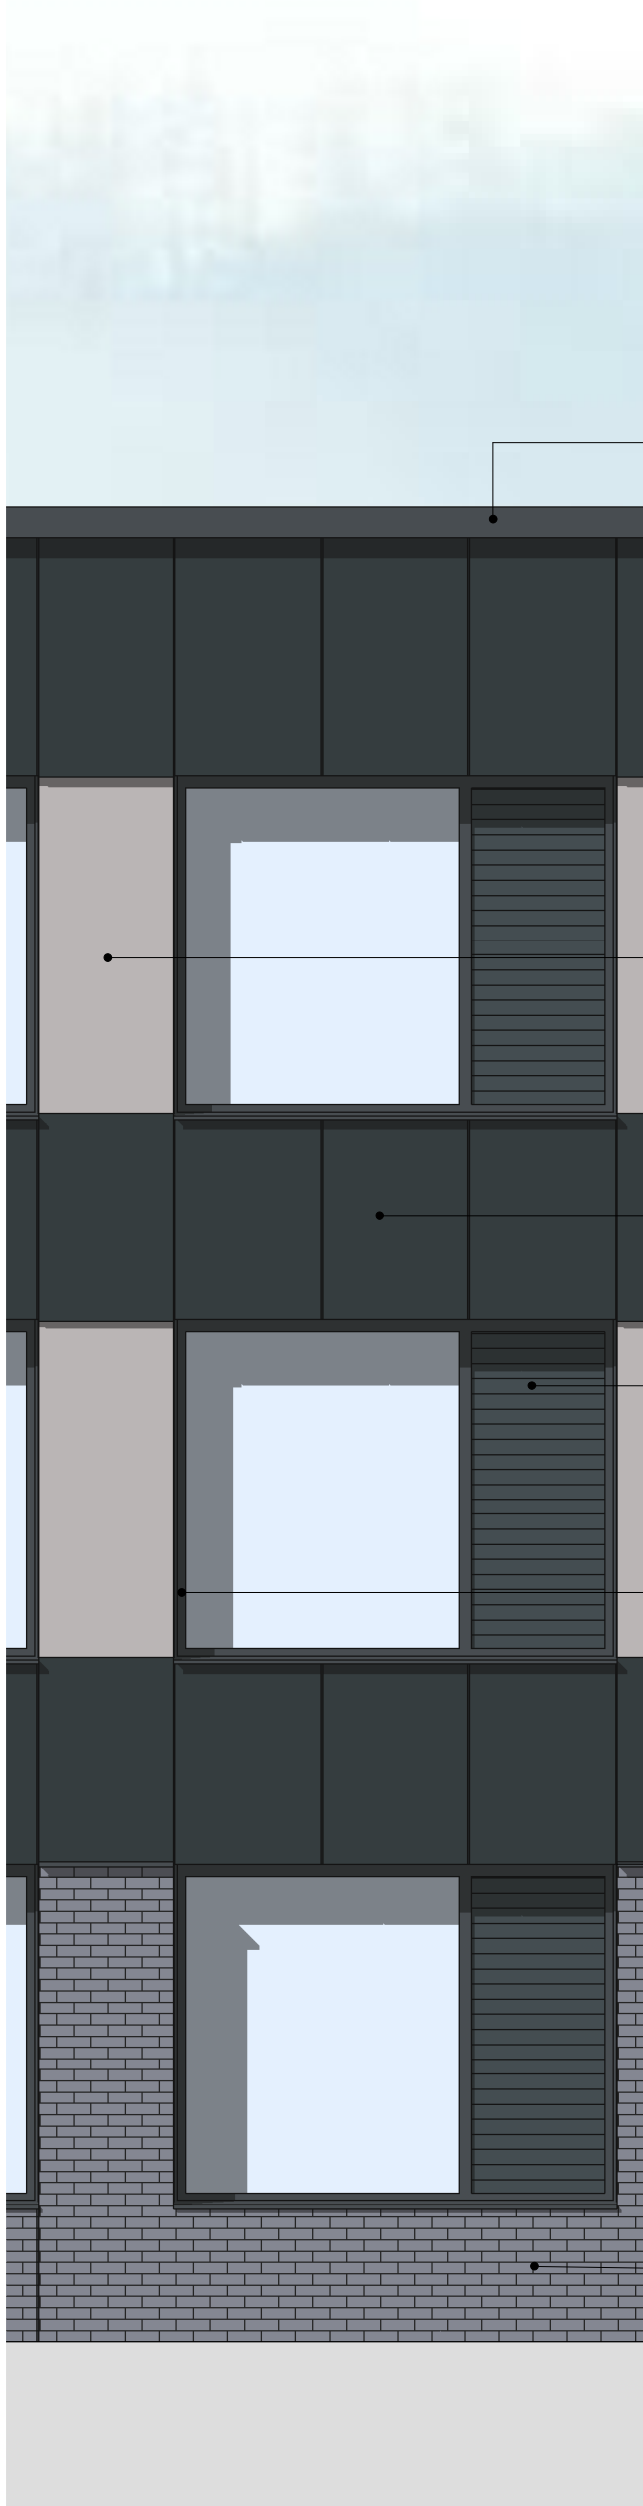

Main Block Rear Elevation
1: 50

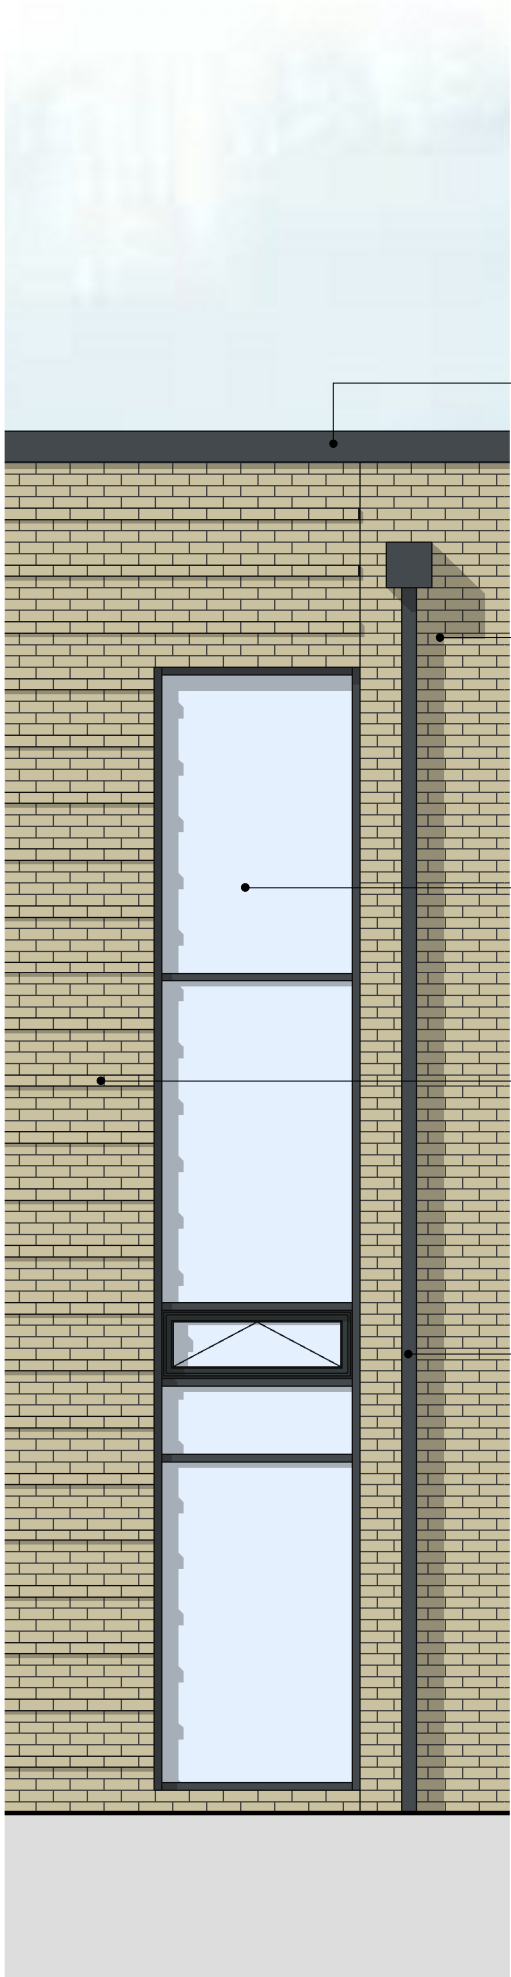

Sports Hall Block
1: 50

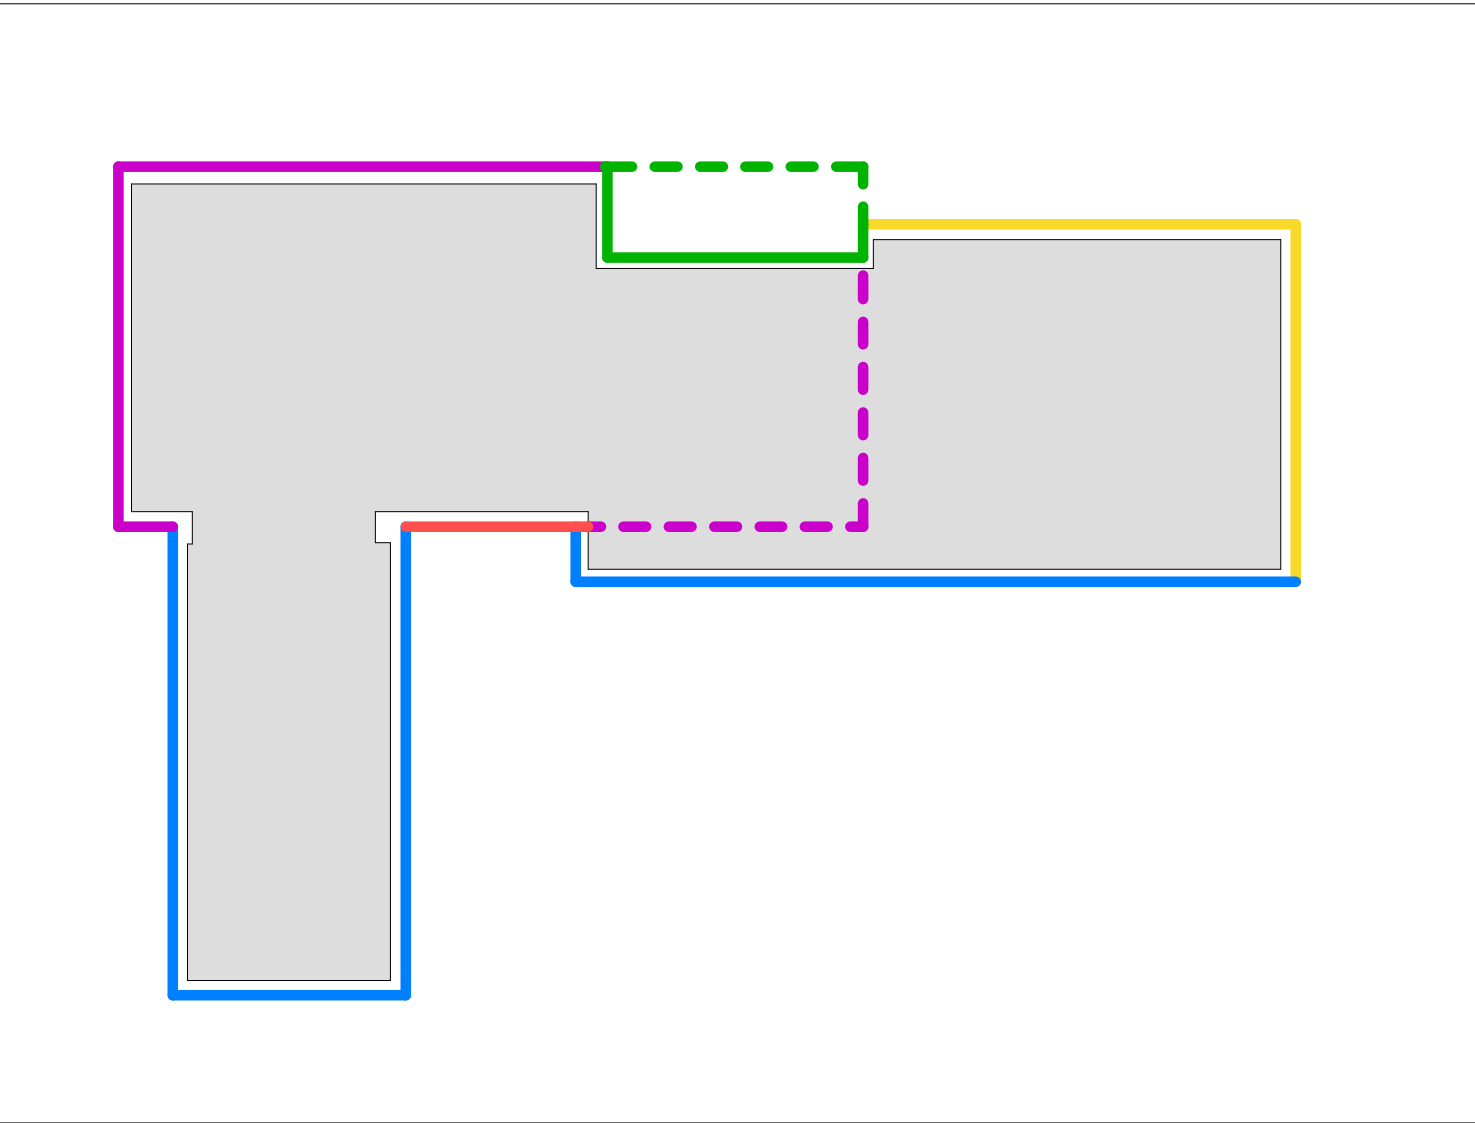

Location Plan
1: 50

Mortar Colour - Mid-Light Grey

Stock Image

Samples Received

Facing Brickwork - Colour Buff Wienerberger - Arizona Yellow

Infill Brickwork Panels (MechSlip) Ash & Lacy - Leicester Grey Stock

Facing Brickwork Main Block - Colour Dark Grey. La Paloma - Timanfaya Blue

Colour of Rainscreen Cladding, windows, doors, curtain walling & RWP's Typically RAL 7016.

Colour of Feature Rainscreen Cladding & Soffit to Main Entrance Typically RAL 1018.

Materials Key
1: 50

NOTE:

All Rainwater Pipes to be RAL 7016

This Drawing shows Typical Elevational Treatments only, Refer to Window, Door, Louvre and curtain walling schedules for full details & colours of individual Elements

Bricks to be F2 rated

DRAWING TO READ IN CONJUNCTION WITH 009433-SPA-01-XX-DR-A-020001 - BUILDING ELEVATIONS.

SPACE

Spaceworks, Benton Park Road, Newcastle upon Tyne, NE7 7LX
T: +44 (0)844 800 6660
www.spacearchitects.co.uk

Sir Robert McALPINE

MANCHESTER CITY COUNCIL

Project Belle Vue Co-op Academy, Manchester				
Drawing Title Elevational Treatments				
Project No. 009433	Drawing No. 01-XX-DR-A-020002	Status P03	Revision 1: 50	Scale at A1
File Reference: 009433-SPA-01-XX-DR-A-020002				