


25 St Werburgh's Rd



ensof
ensof: design - technical
4 Clippers Quay, Salford Quays, Manchester, M50 3BL 07552161958 nitaiedelmann@gmail.com

Site Plan Existing

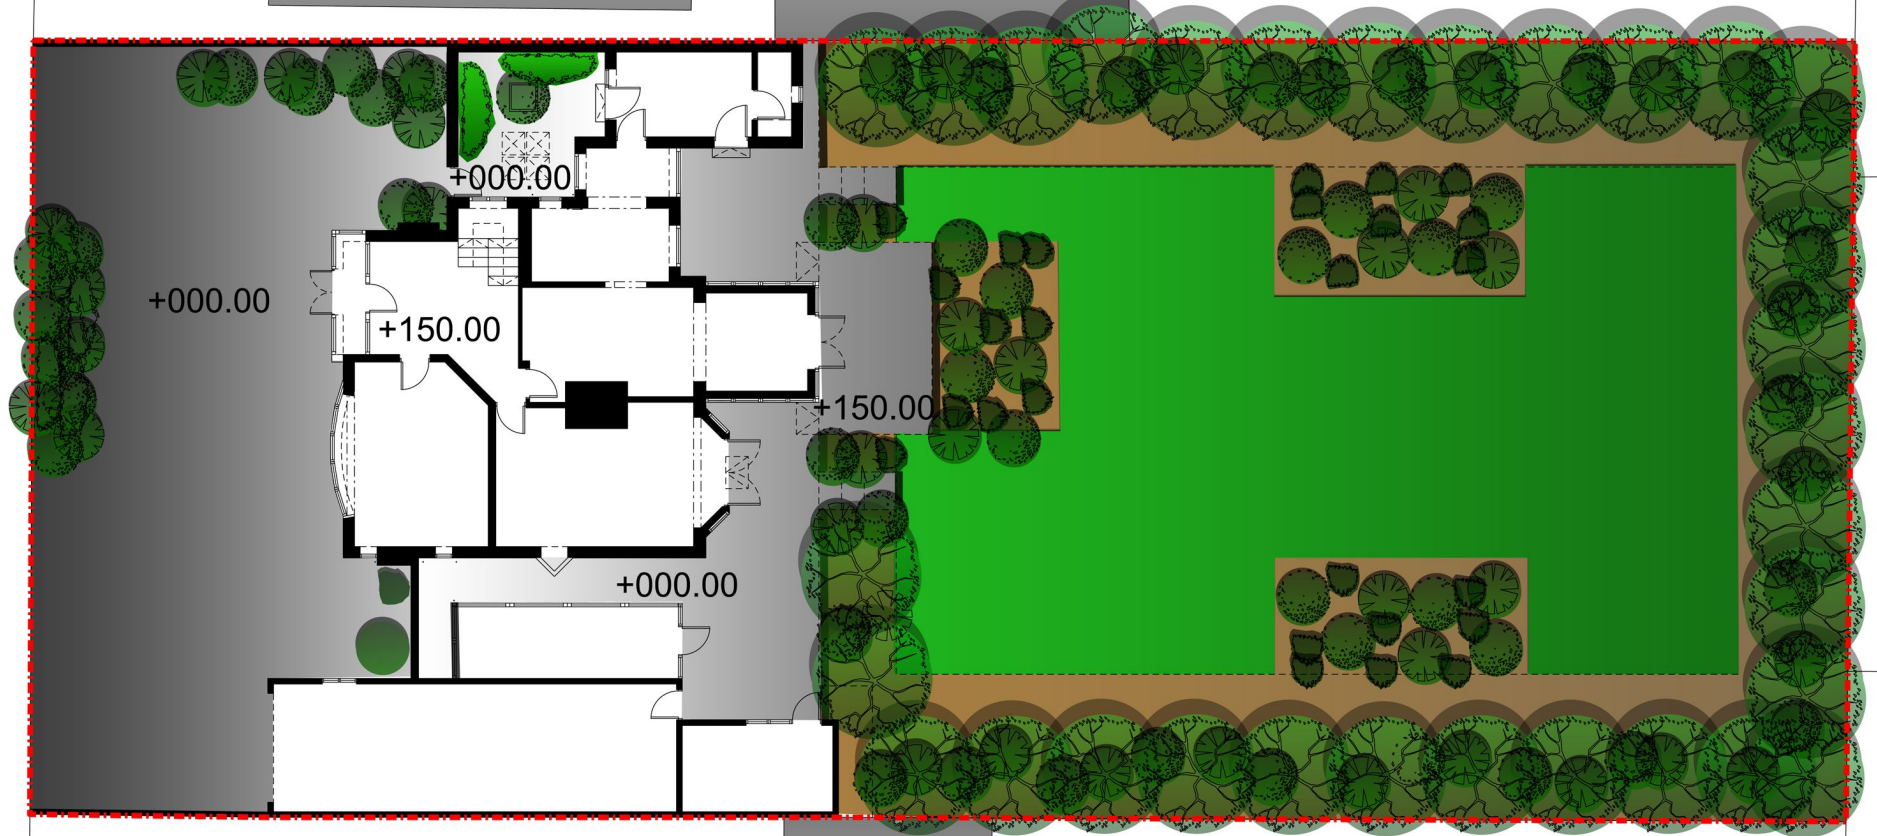

25 St Werburgh's Rd

DRAWING NO. SWR-000

SCALE @ A4 1:200
November 2021
ORIGINATED BY
CHECKED BY NE
AUTHORISED BY

Planning

Home Conversion

FOR ELECTRONIC DATA ISSUE
Electronic data / drawings are issued as "read only"
and should not be interrogated for measurement.
All dimensions and levels should be read,
only from those values stated in text, on the drawing.

DO NOT SCALE FROM THIS DRAWING
The contractor shall check and verify
all dimensions on site and report any
discrepancies in writing to ensaf before
proceeding with work.

FOR ELECTRONIC DATA ISSUE
Electronic data / drawings are issued as "read only"
and should not be interrogated for measurement.
All dimensions and levels should be read,
only from those values stated in text, on the drawing.