


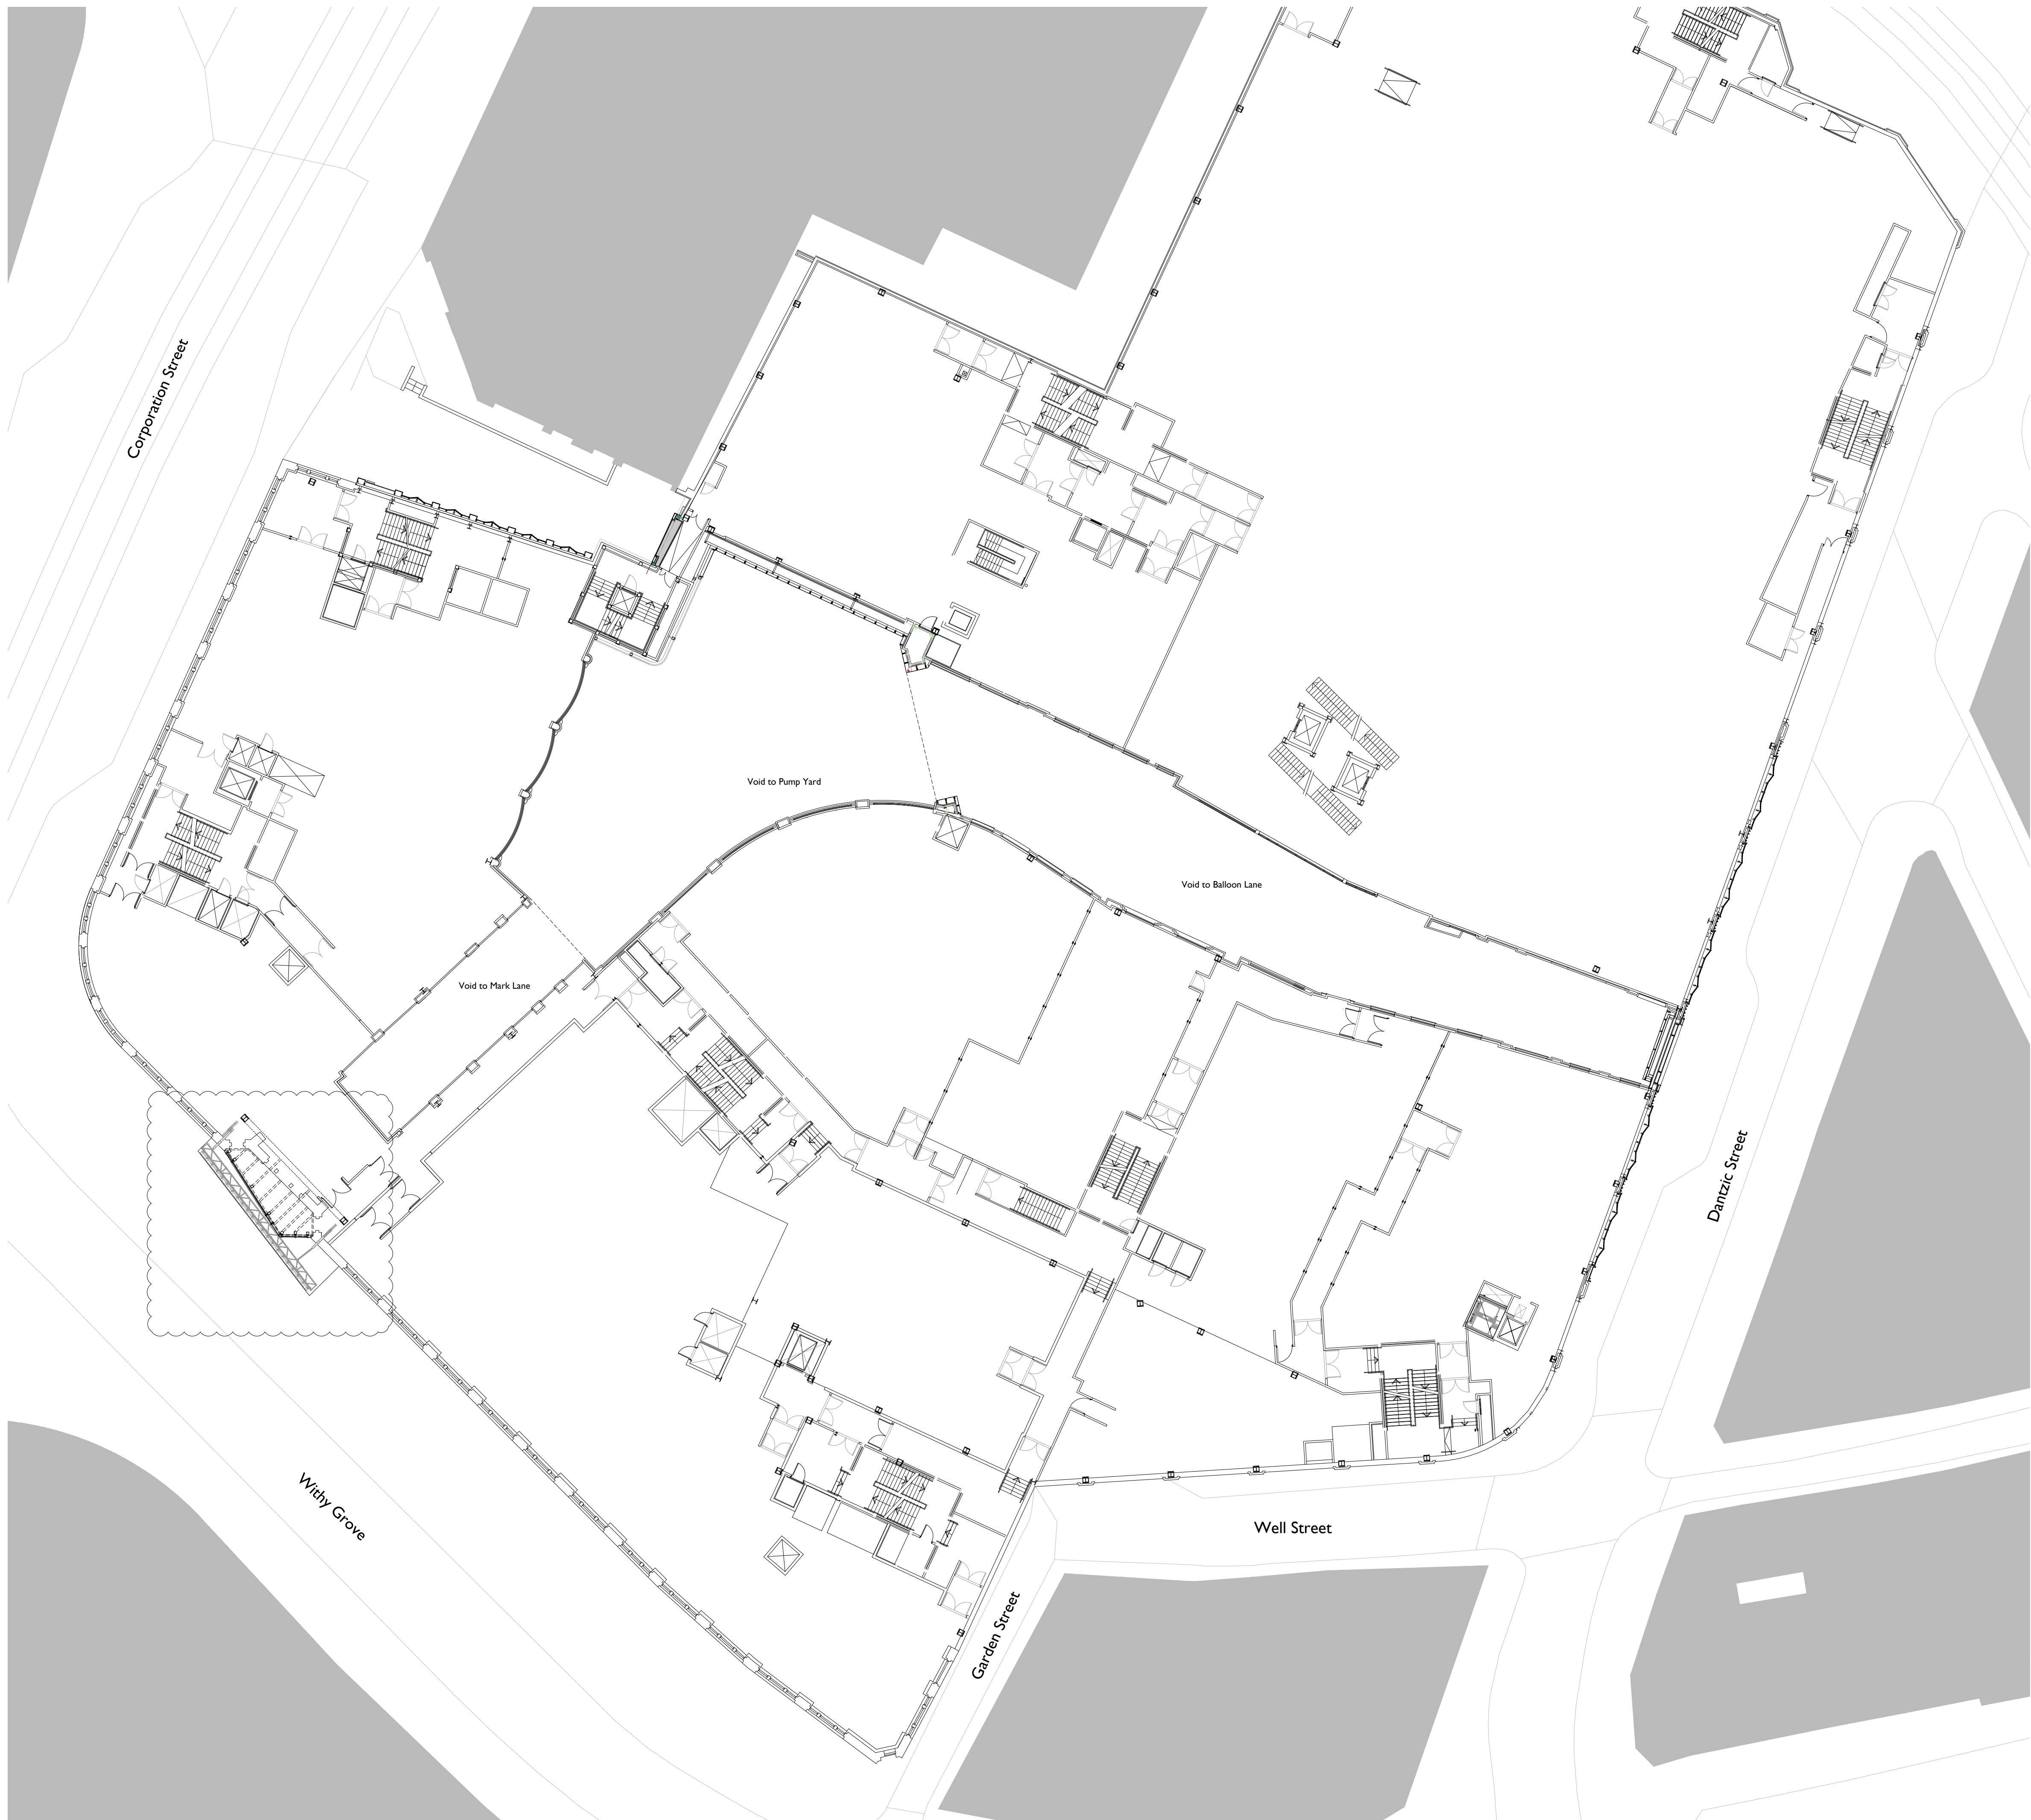

Notes

1. Do not scale off this drawing
2. Drawing to be read in conjunction with the specification and all relevant drawing information
3. Contractor to check all dimensions on site
Comprehensive Design Architects to be advised of any discrepancies between this drawing and site conditions immediately
4. Dimensions are in millimetres unless otherwise stated

Registered Office : Comprehensive Design Architects Limited
16 Moray Place EDINBURGH EH3 6DT
Registered in Scotland : SC311114

© Comprehensive Design Architects Ltd. All rights reserved

CONSTRUCTION (DESIGN AND MANAGEMENT) REGULATIONS 2015

This drawing is to be read in conjunction with CDA's Standard Hazard and Risk Assessment of architectural matters (CDM) series drawings.

Works to be carried out in accordance with the Construction Phase plan prepared by the Principal Contractor.


P2 28.09.21 Corners to Widby Grove replacement screen shown as square			DO	MJ
Rev	Date	Description	drawn	checked
internal job no G1707			revision P2	
drawing no PWM-CDA-01-01-DR-A-PL				



Comprehensive Design Architects

299 West George Street Glasgow G2 4LF
T: 0141 226 2226 www.cda-group.co.uk

client
DTZ INVESTORS

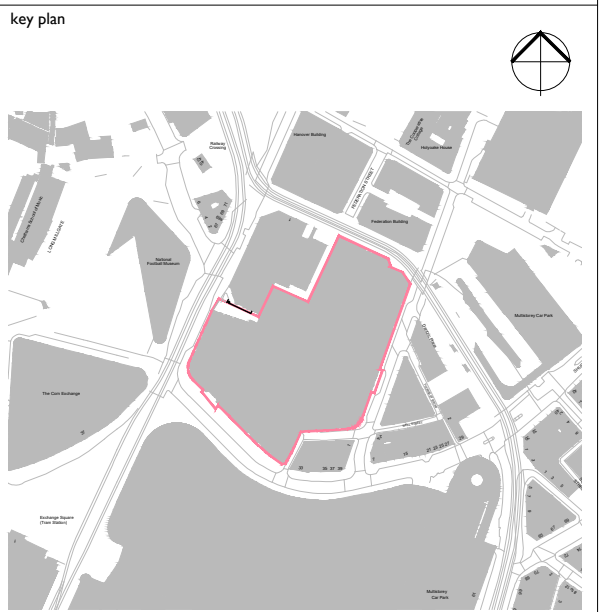

project
PRINTWORKS, MANCHESTER

title
PROPOSED
FIRST FLOOR PLAN

date	scale	drawn by	checked by
20.11.19	1:250@A1	DO	MJ

status
PLANNING

internal job no G1707			revision P2	
drawing no PWM-CDA-01-01-DR-A-PL				