

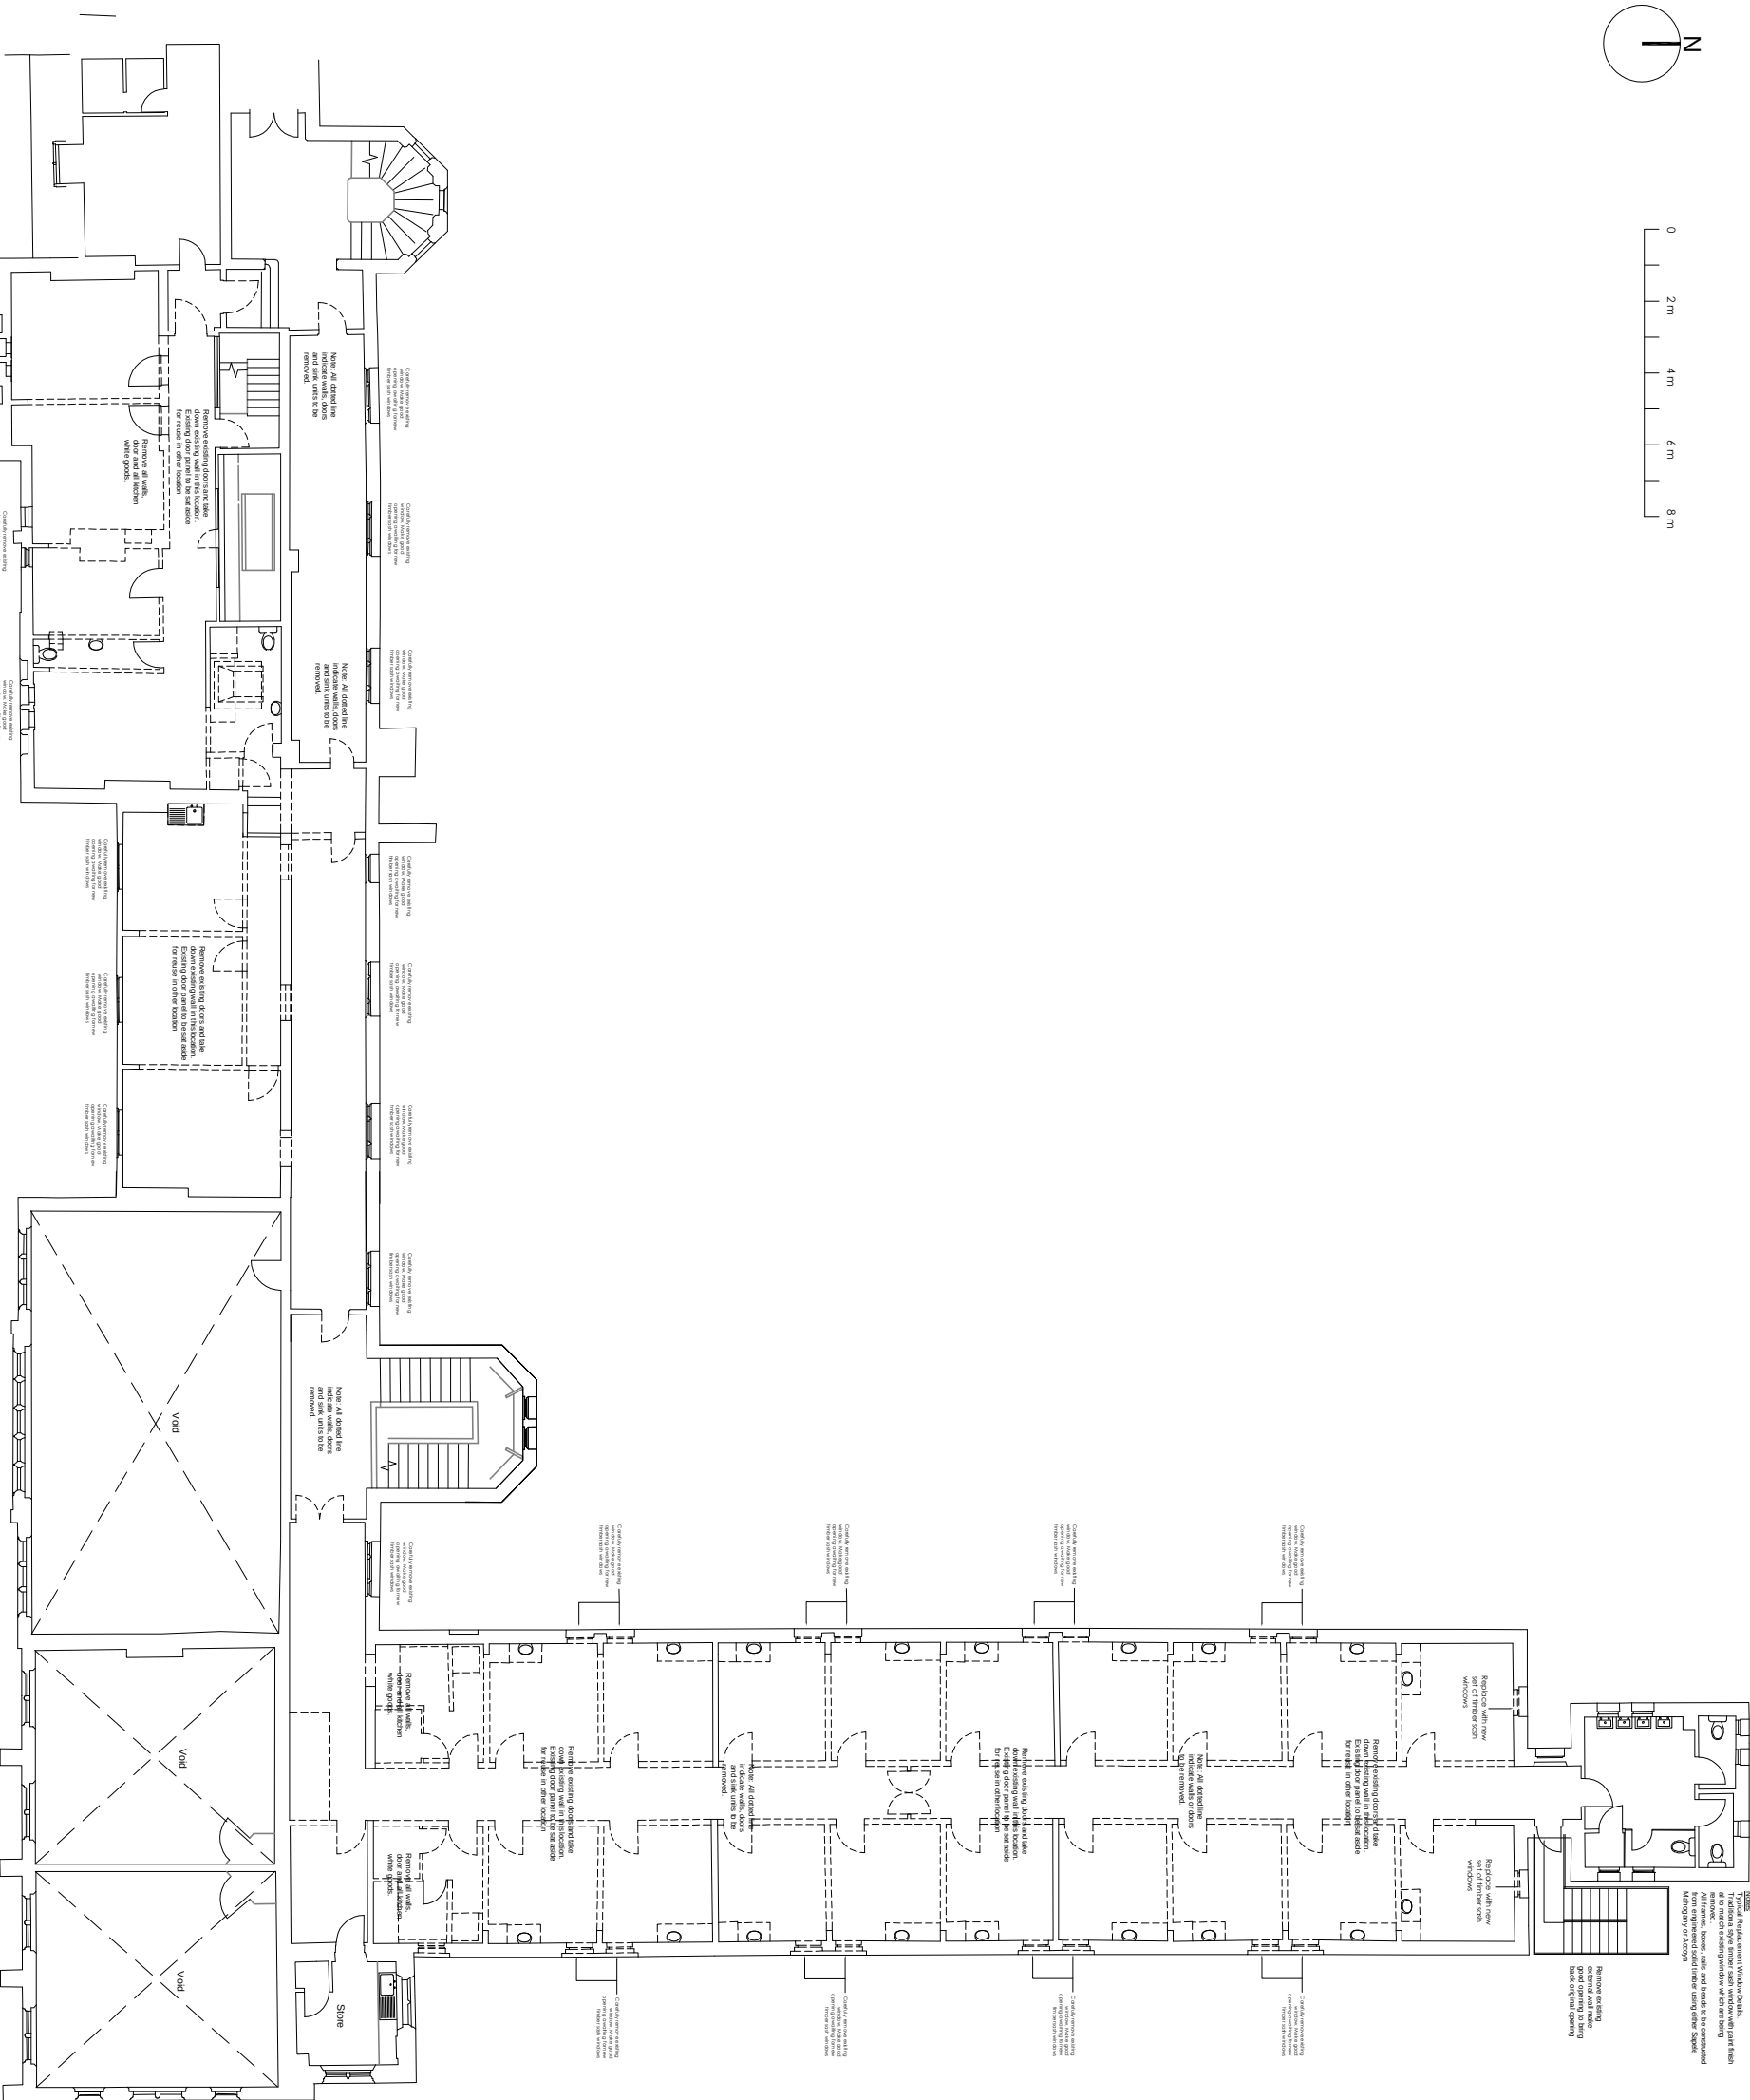
 


 

Proposed Second Floor Plan - North Wing 1:200 @ A3

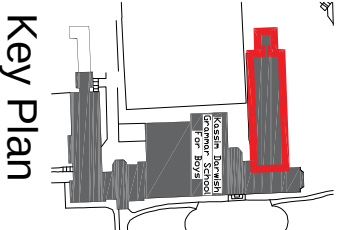

JOB INFORMATION:		DRAWING TITLE:	REVISIONS:	
HARTLEY HALL SCHOOL IMPROVEMENT	Demolition Second Floor Plan	..		
ALL DIMENSIONS ARE GIVEN IN MILLIMETERS.		DATE:	SCALE:	DRAWING REF:
MEASUREMENT SCALING OF THIS DRAWING SHALL ONLY BE PERMITTED IN ITS DIGITAL FORM.		OCTOBER 2021	AS SHOWN	KDG-038-PI-07