



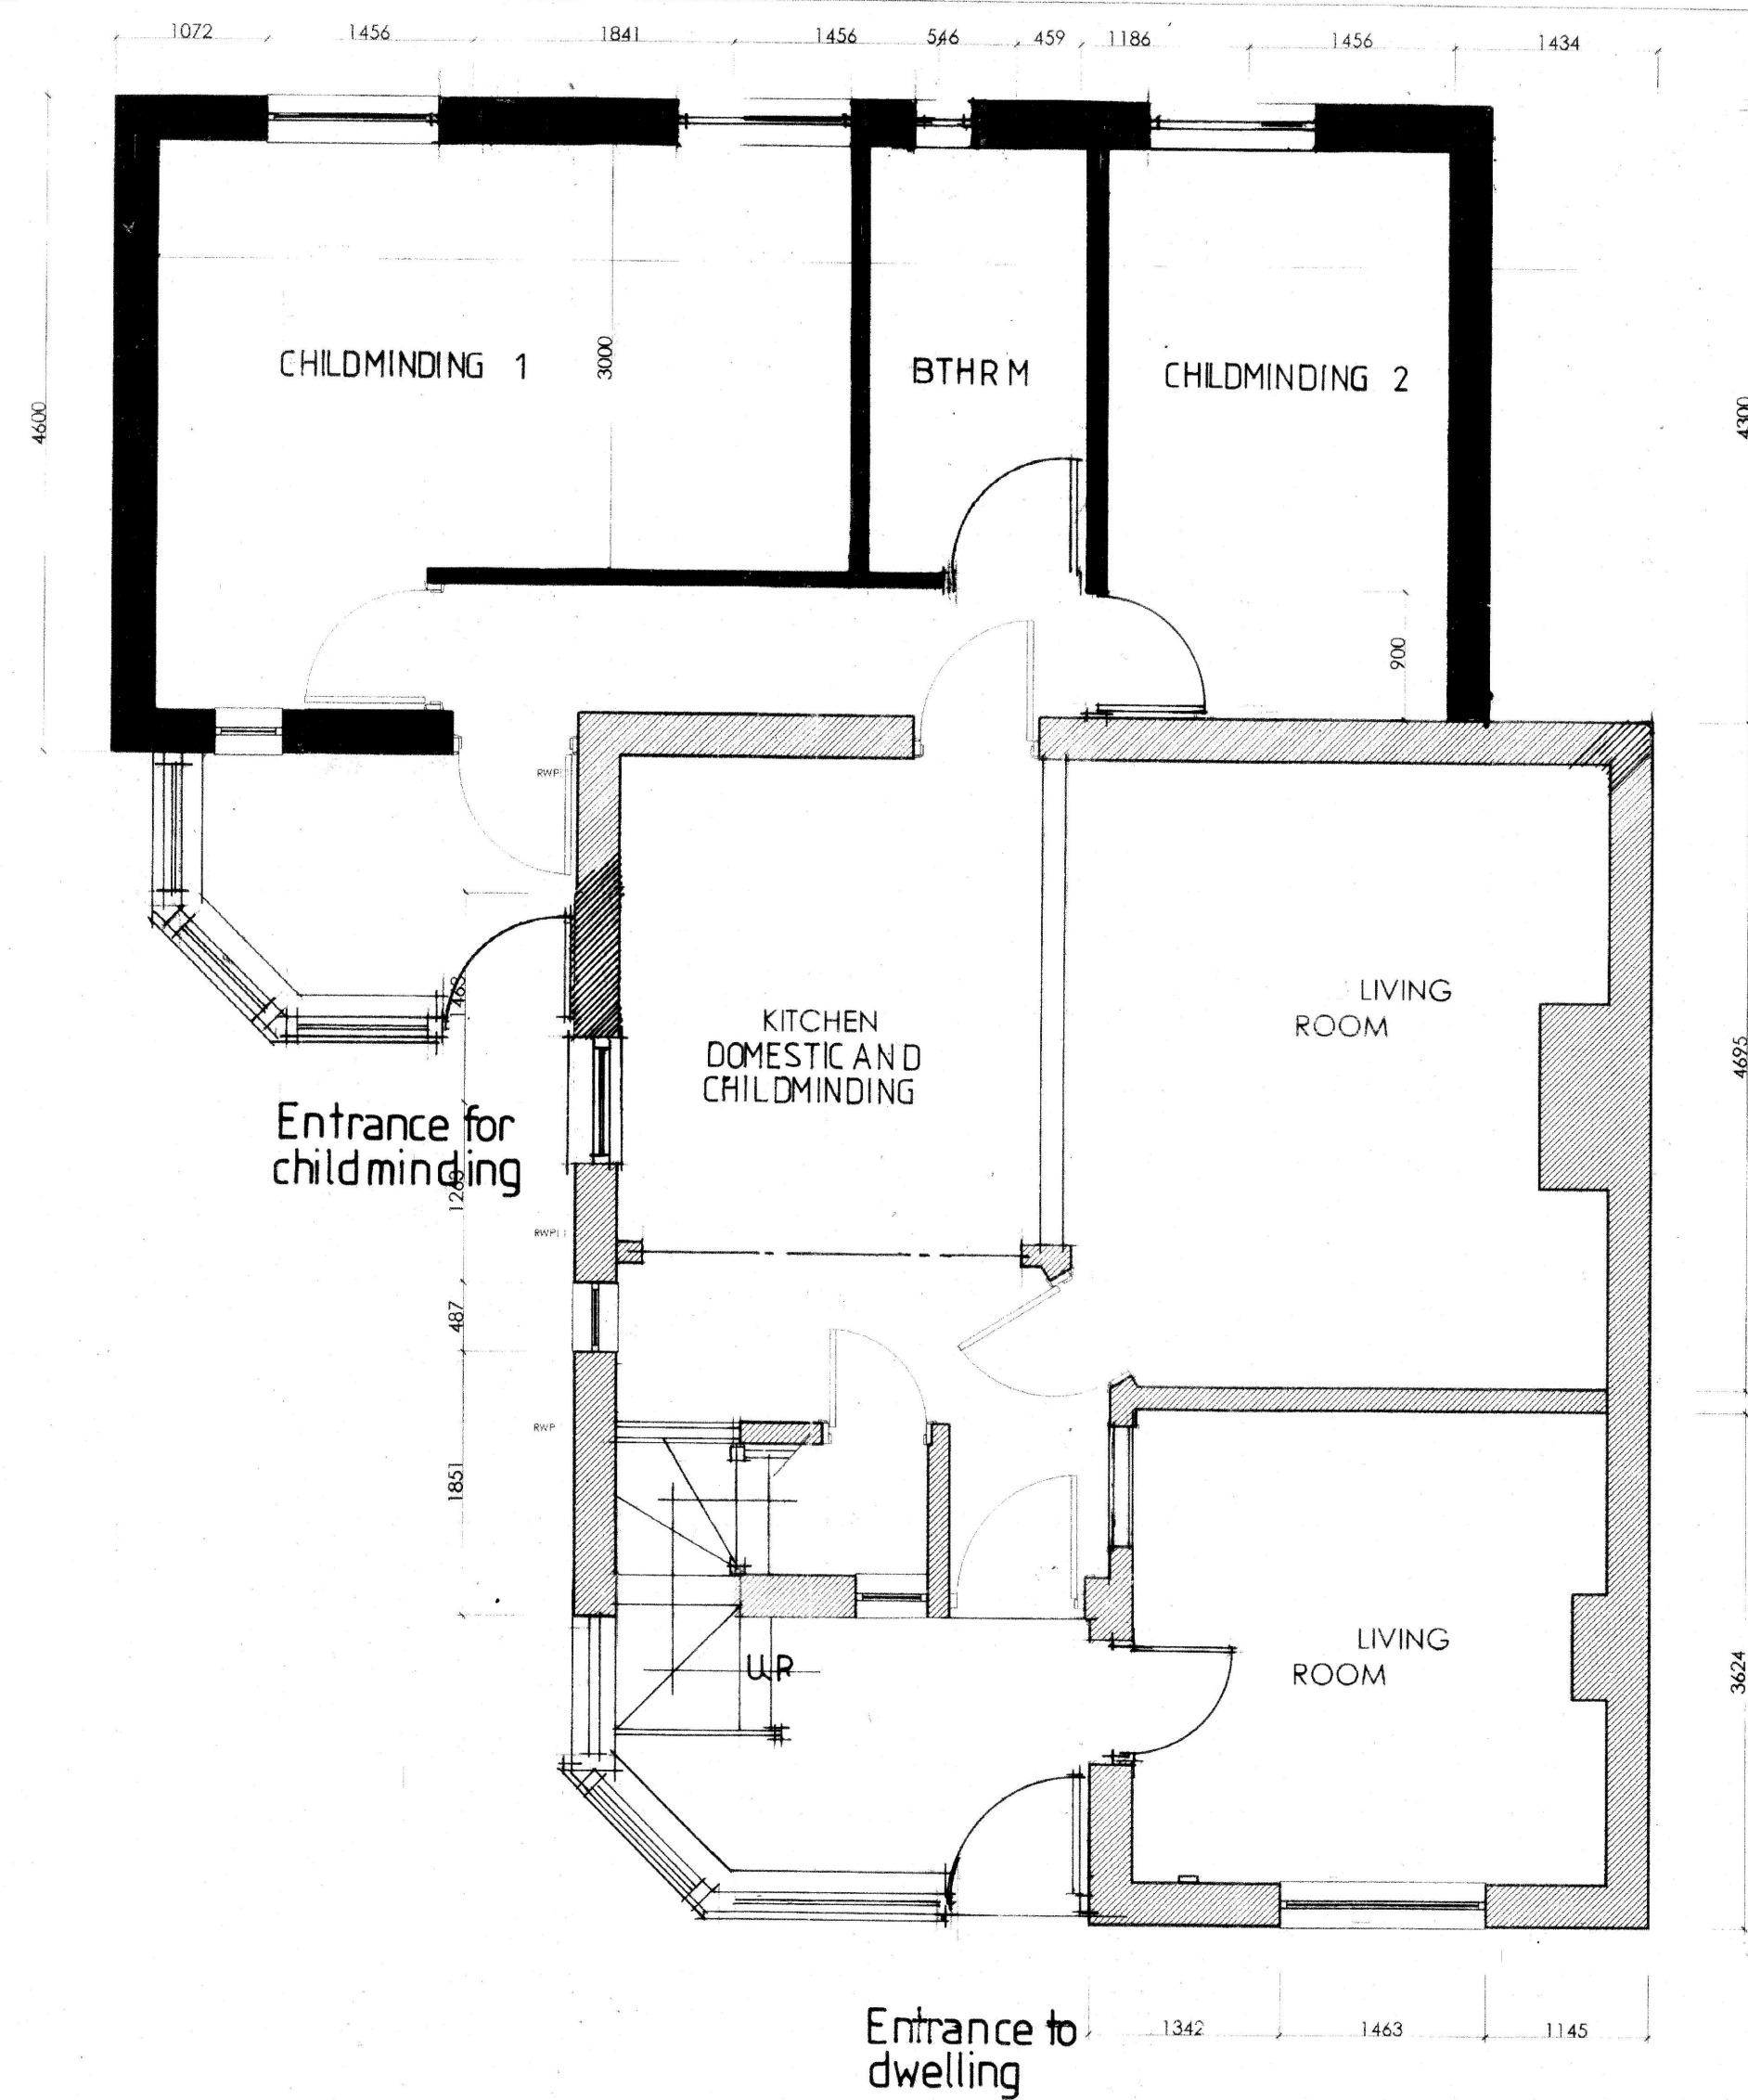

GROUND FLOOR PLAN

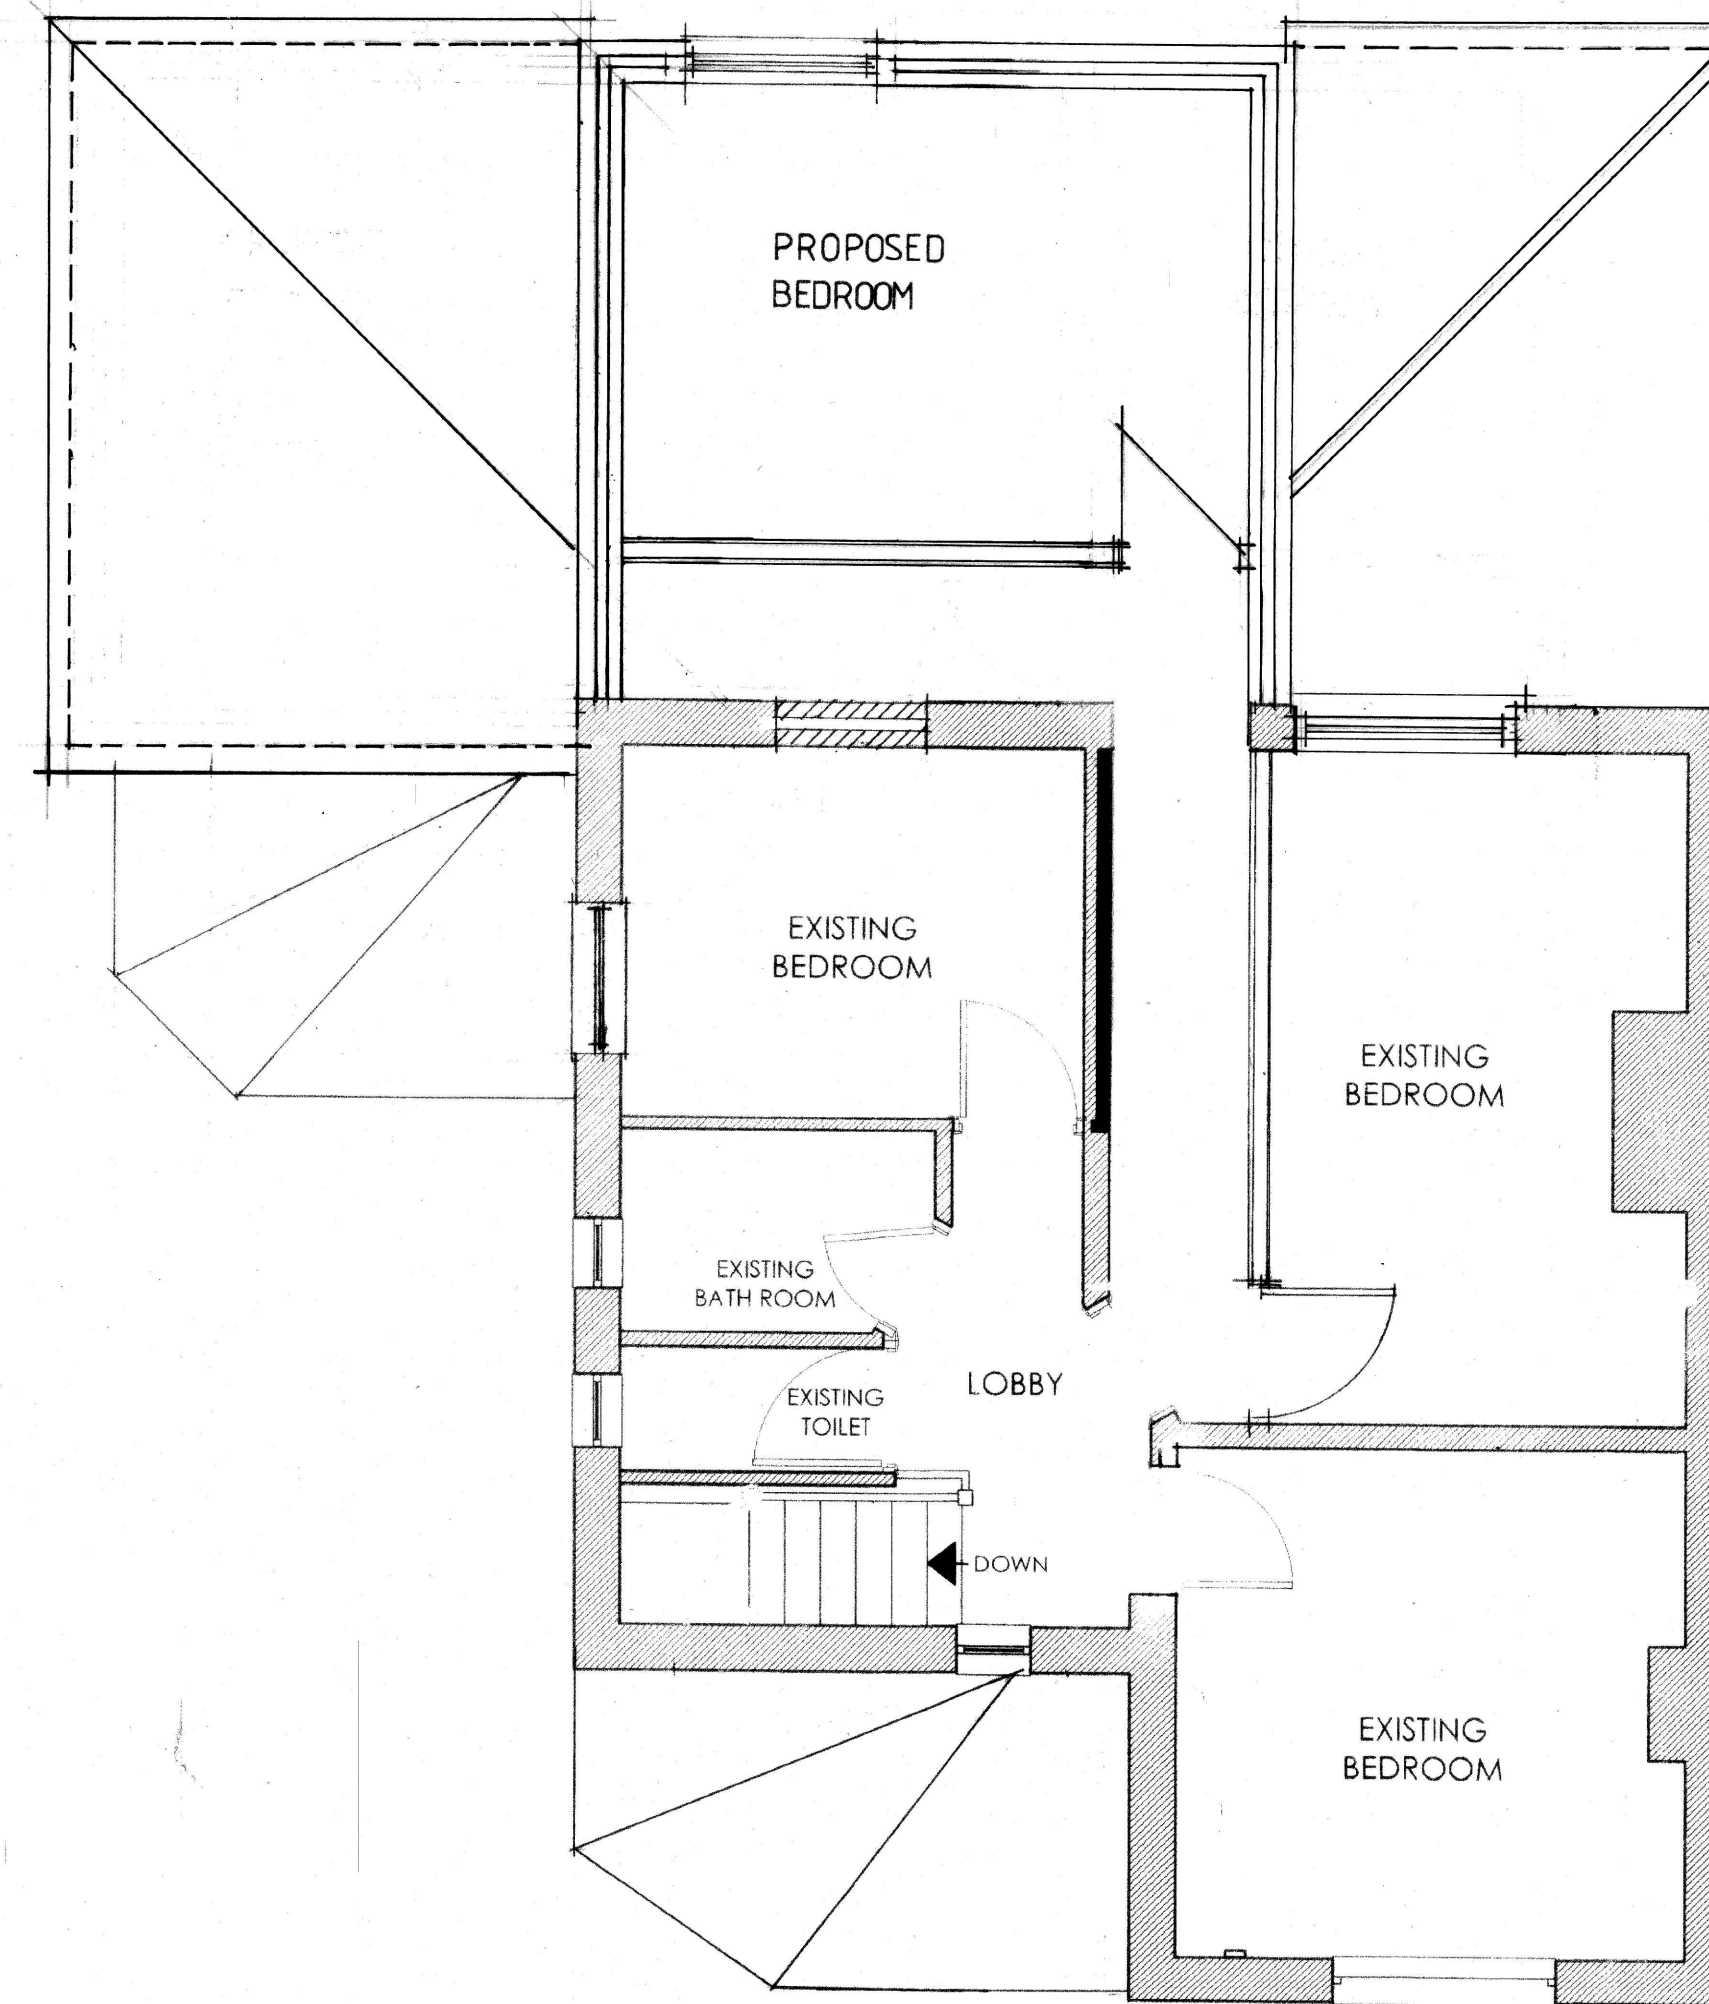

FIRST FLOOR PLAN



FRONT ELEVATION



REAR ELEVATION

NOTES:

FOR PLANNING

Rev : . Date: .
 PROJECT: 249 PLATT LANE
 MANCHESTER
 TITLE: PROPSD PLANS AND ELEVATIONS
 Scale: 1:50
 Date: JULY 21
 Dwg. No: 03

REV	DATE	DESCRIPTION
Rev:	Date:	DESCRIPTION
Rev:	Date:	DESCRIPTION