


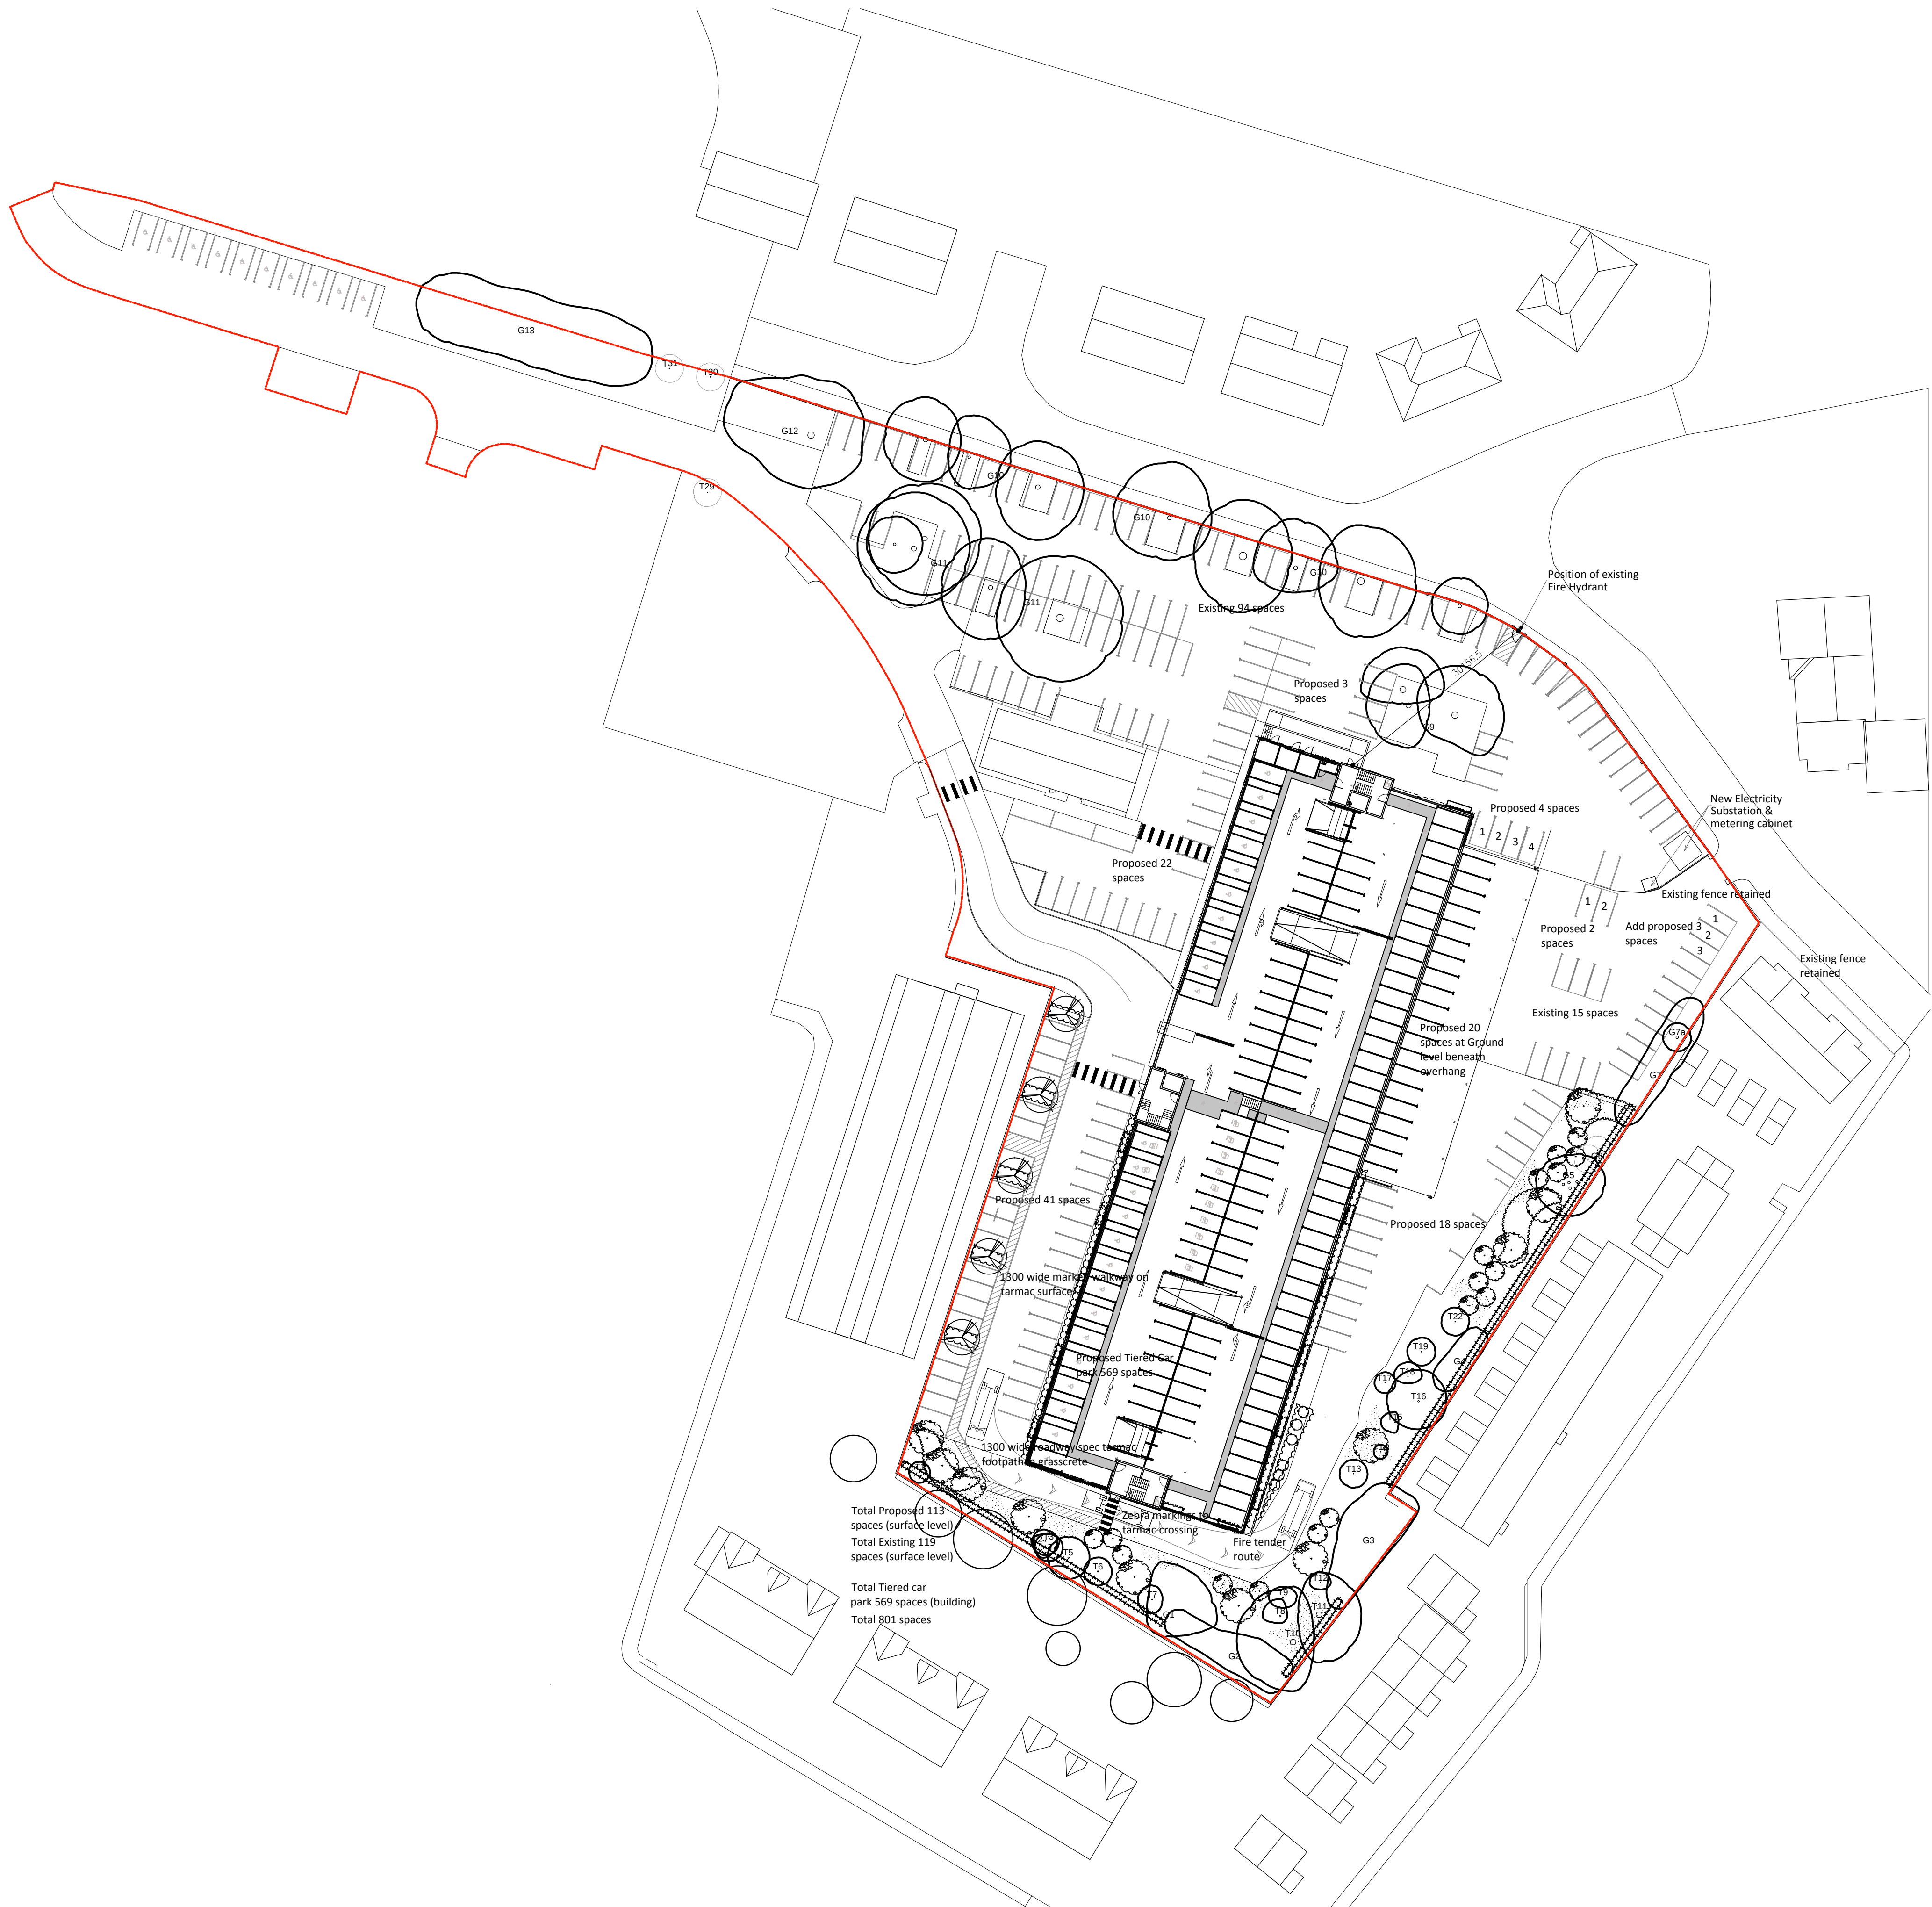

Notes:

- This drawing is copyright.
- Do not scale dimensions from this drawing.
- All discrepancies on this drawing are to be reported to the architect.
- Do not modify any element of this drawing.
- Use drawing only for purpose(s) issued.

North Sign / Key Plan

The following external model files are included within this drawing:

C2	01/12/21	PARKING SPACE HATCHED OUT AT TOP OF RAMPED ESCAPE ROUTE TO STAIR CORE 1		
C1	16/11/21	PURPOSE CHANGED TO FINAL CONSTRUCTION ISSUE		
P13	11/11/21	ACCESS ROAD REALIGNED, SURFACE CAR PARKING OMITTED TO NORTH OF ACCESS ROAD		
P12	09/11/21	EXISTING FIRE HYDRANT POSITION INDICATED		
P11	08/10/21	PARKING SPACES REDISTRIBUTED, AND REVISION CLOUDS ADDED & NUMBERED		
P10	07/10/21	CYCLE SPACES REMOVED, KERB LINE AMENDED & PARKING RECONFIGURED		
P09	06/10/21	ACCESS ROAD TO CAR PARK ENTRANCE REALIGNED & KERB LINE ADJUSTED ADJACENT T16		
P08	30/09/21	SIZE OF METERING CABINET INCREASED		
P07	31/08/21	EXIT ROUTE FROM STAIR CORE 3 INDICATED		
P06	09/07/21	RED LINE BOUNDARY RE-ALIGNED		
P05	05/07/21	SCALE CHANGED TO FIT RED LINE BOUNDARY		
P04	02/07/21	RED LINE BOUNDARY AMENDED		
P03	28/06/21	PARKING SPACES RE-ARRANGED TO ACCOMMODATE REVISED ACCESS ROAD LAYOUT		
P02	21/04/21	DRAWING NUMBER AMENDED & LEVELS ADDED		
P01	07/04/21	TOPO WITH SERVICES ADDED		

Rev	Date	Revision Notes	Dn	Rv
Client / Contractor				

VINCI CONSTRUCTION

UK

IBI

Intelligence Buildings Infrastructure

www.ibigroup.com

Project

CHRISTIE TIERED CAR PARK

Drawing Title

PROPOSED SITE PLAN

Job Number	Date	Scale@A1
124994	01/04/21	1:500
Status	Purpose	
	FINAL CONSTRUCTION ISSUE	

Drawing Number	Revision
TCP-IBI-XX-XX-PL-A-100003	C2