





Existing Rear Elevation
Scale 1 : 50

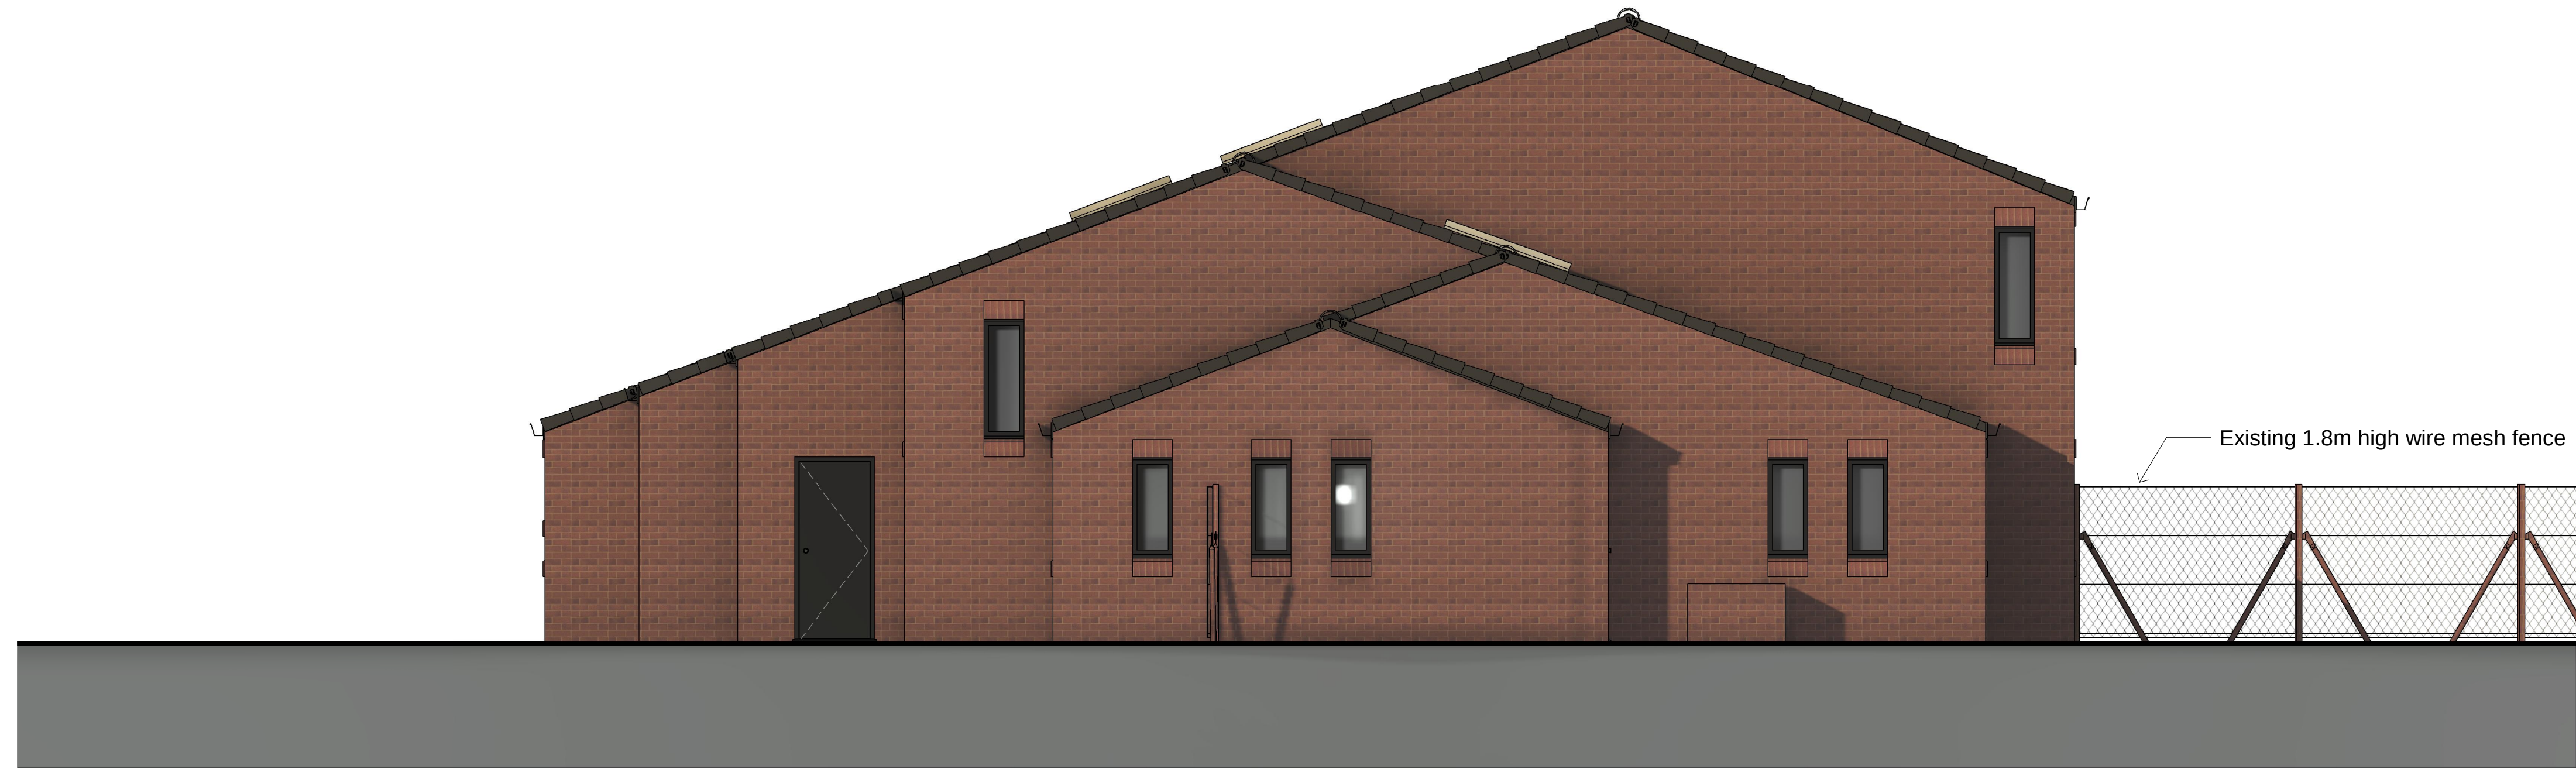

Existing Side Elevation
Scale 1 : 50

 

Scale Bar 1:50 @ A1