




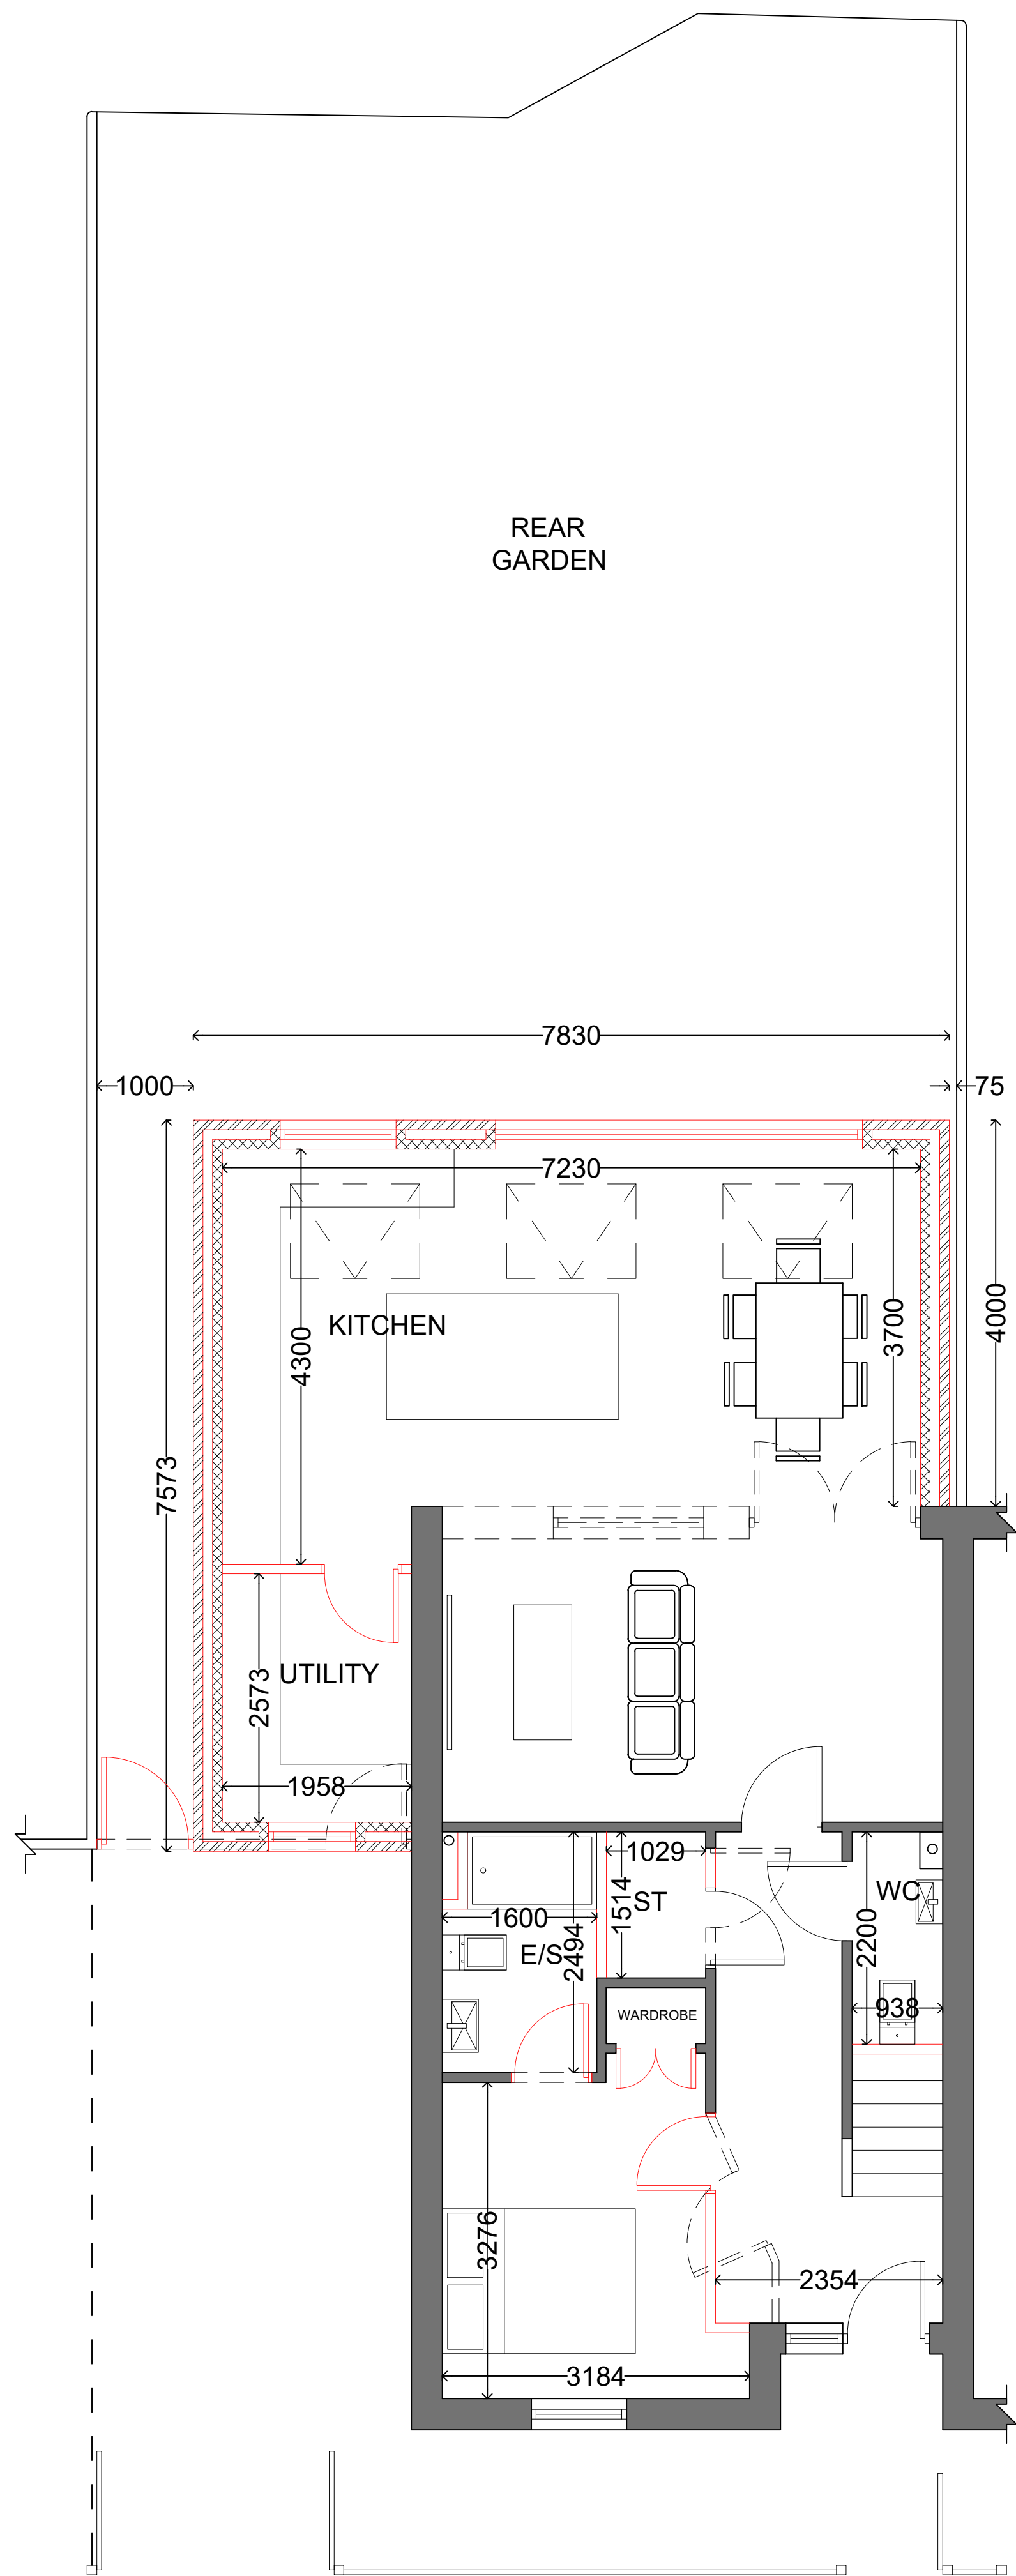

PROPOSED SITE AND
GROUND FLOOR PLAN

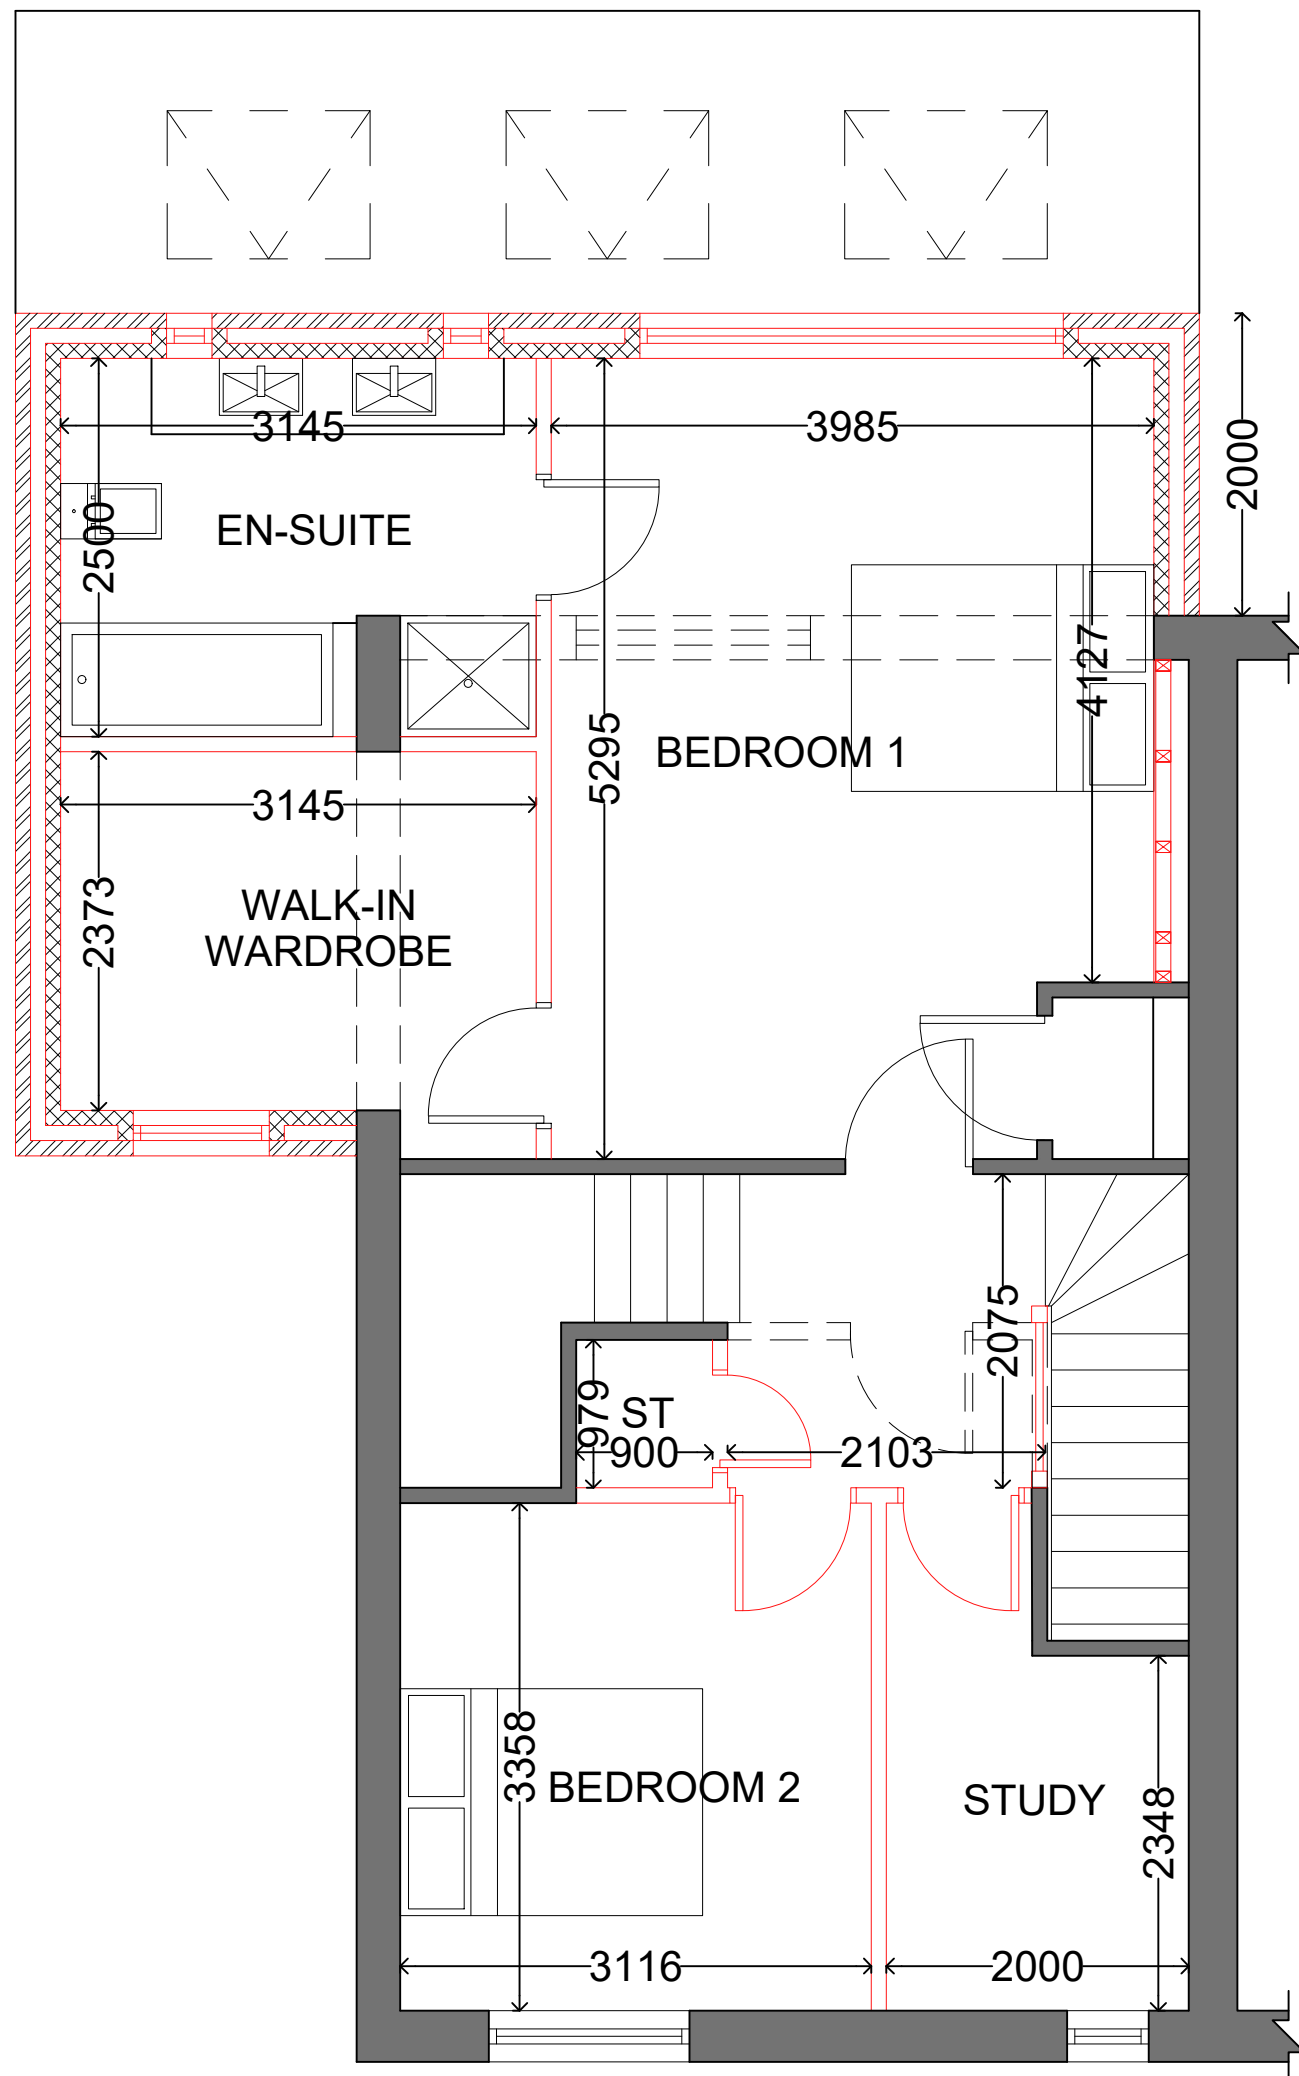

PROPOSED FIRST
FLOOR PLAN

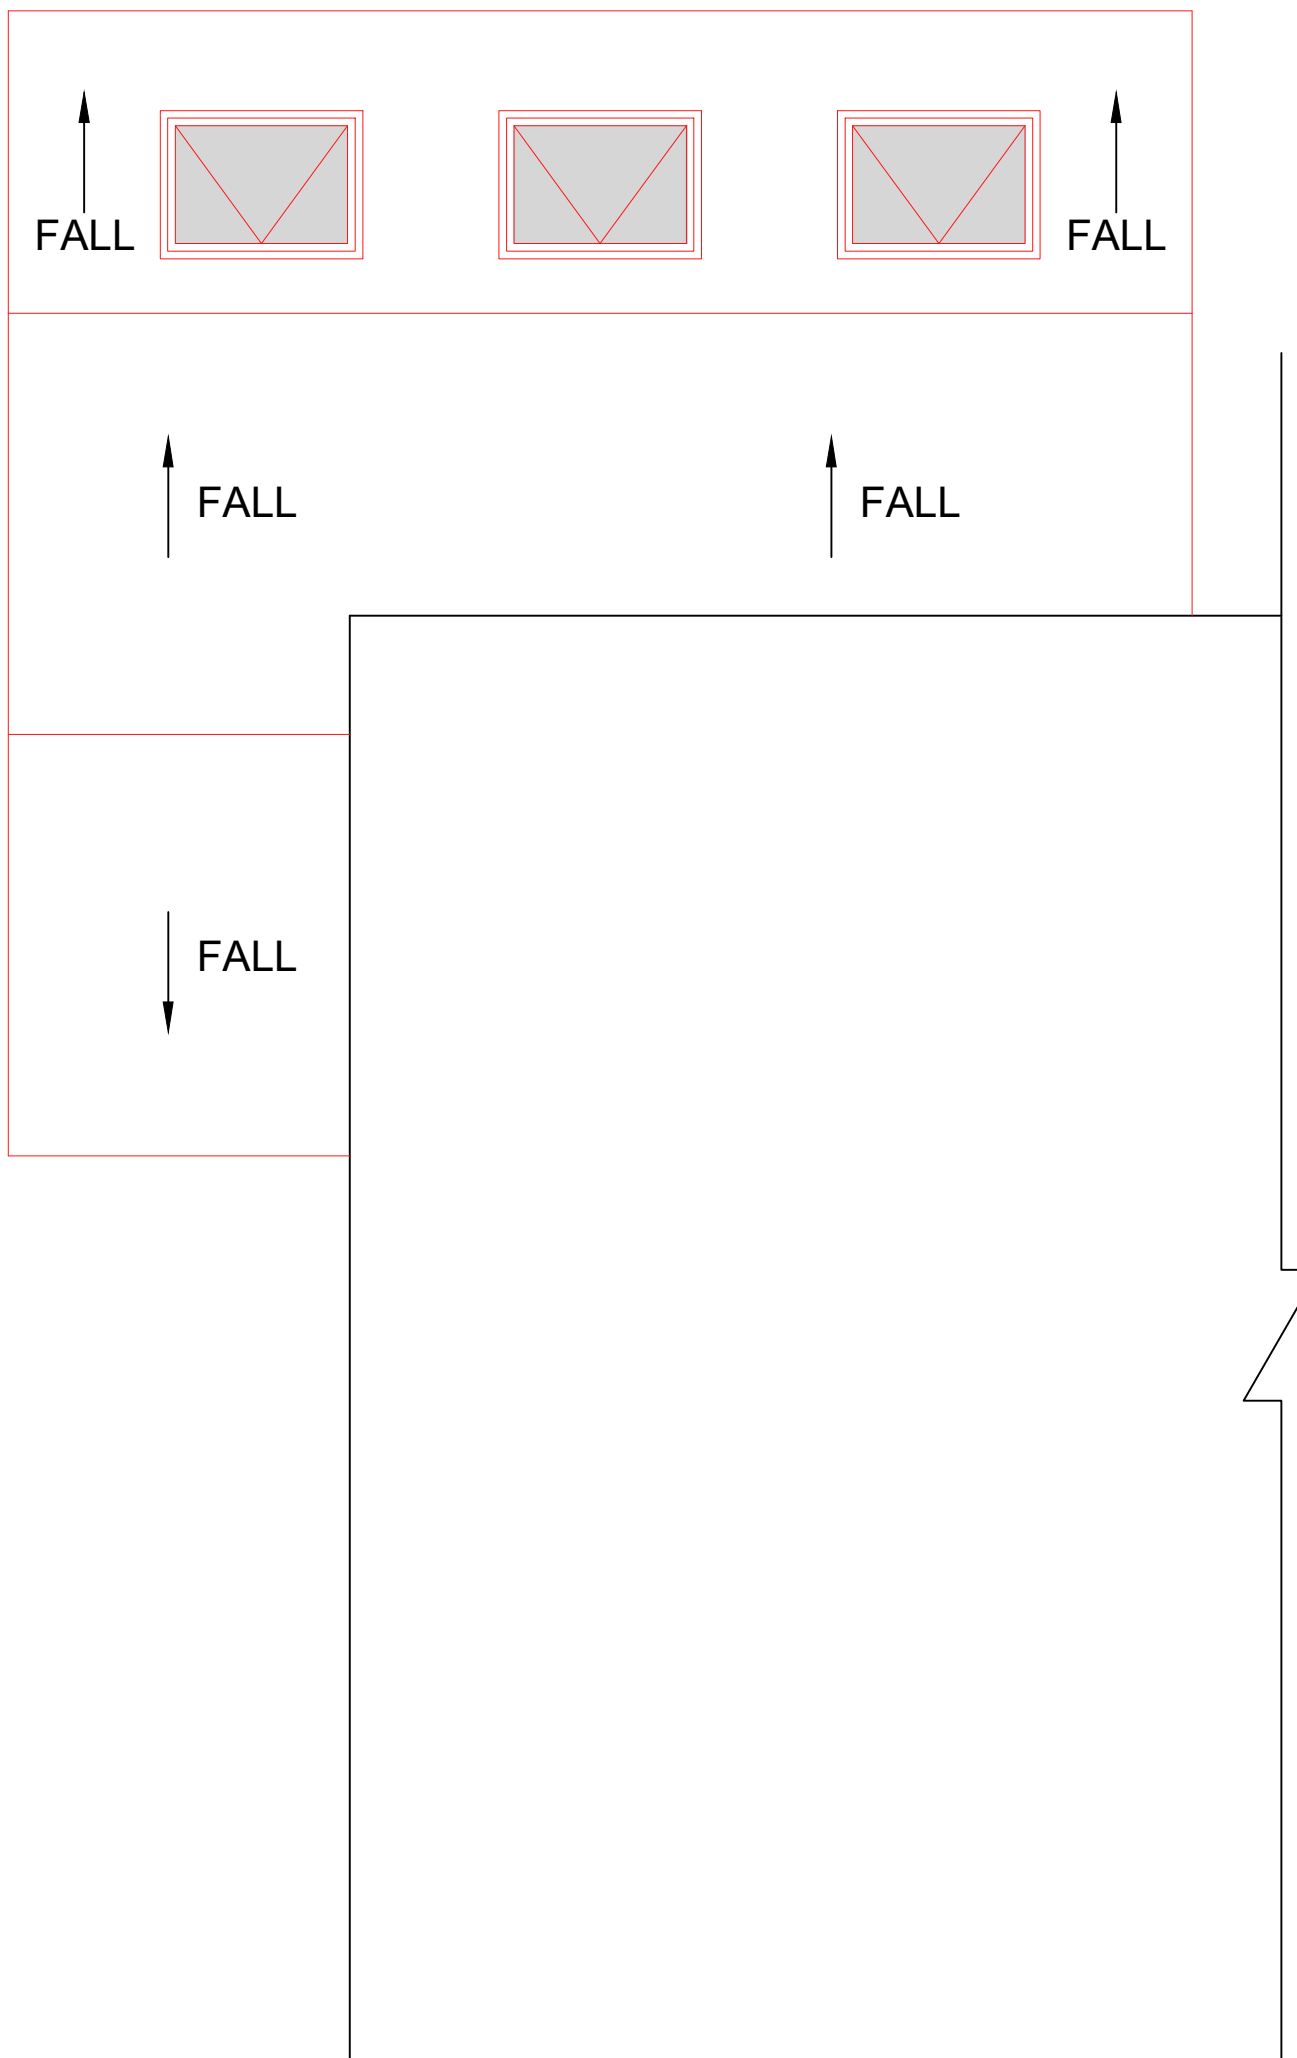

PROPOSED ROOF
PLAN

REV	DESCRIPTION
A	Proposed side elevation windows removed 13.09.21
PROPOSED FLOOR AND ROOF PLANS	
PROPOSED TWO STOREY SIDE AND REAR EXTENSION WITH INTERNAL ALTERATIONS 2D, ALBERT STREET, BESWICK, MANCHESTER, M11 3AU	
CLIENT:	NGHIEM
DWG NO:	PL D013/01
SCALE:	1/50 @ A1
DATE:	09/05/21
REV:	A
DO NOT SCALE FROM THIS DRAWING	