



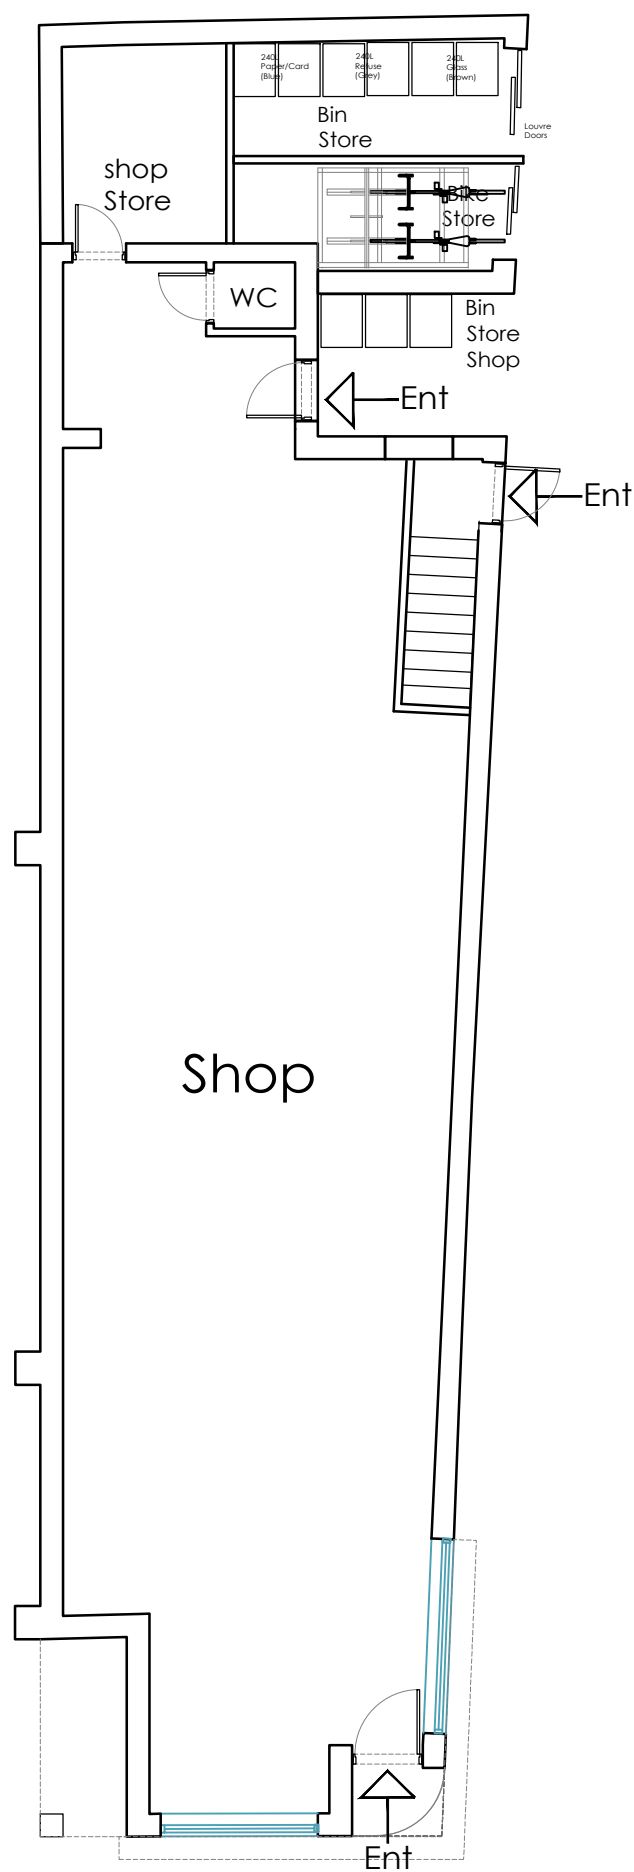

Proposed Ground Floor Plan

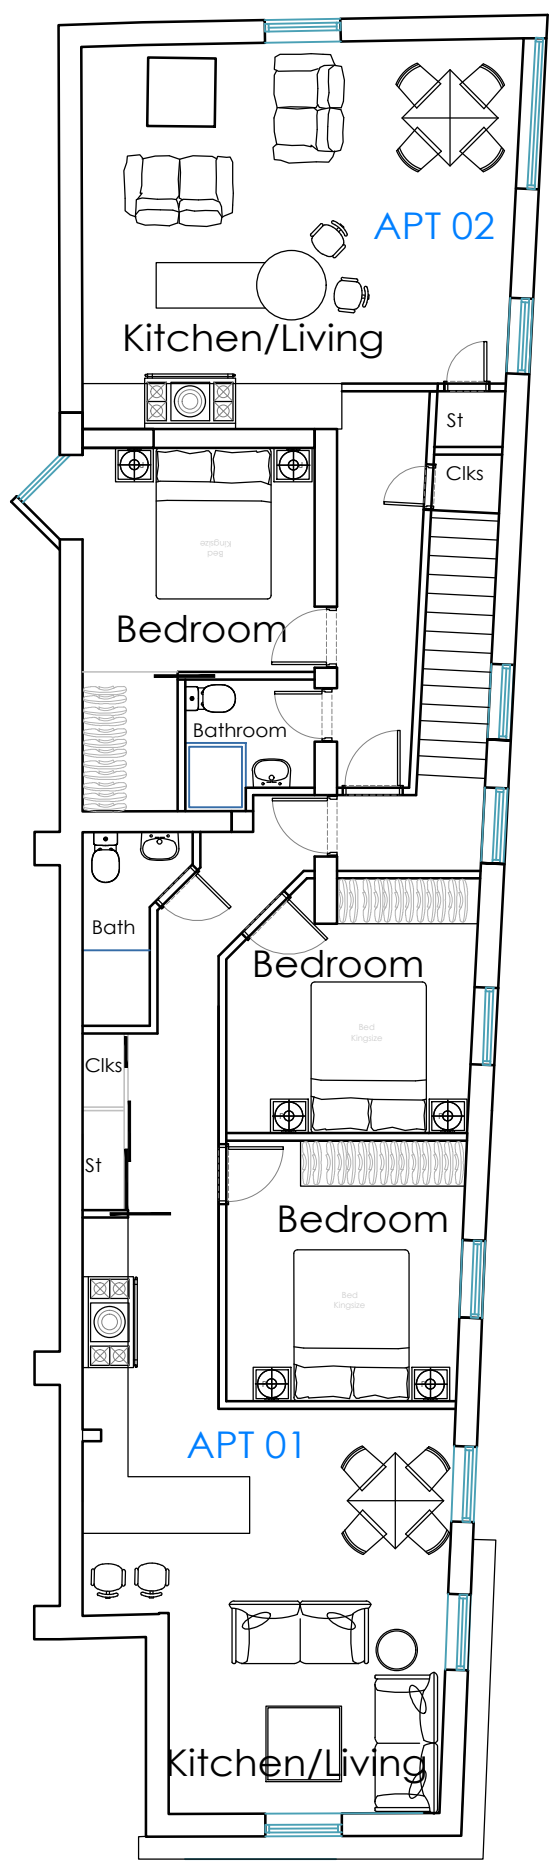

Proposed First Floor Plan

FOB

LIVE

FOB Design (UK) Ltd
72A Water Lane,
Wilmslow, Cheshire, SK9 5BB
01625 251644
office@fob-design.com www.fob-design.com

REV				DATE		DRAWN BY	
Copyright of fob design (UK) Ltd, all rights reserved.							
All information contained within this drawing remains the property of fob design. The information should not be reproduced in whole or part or modified without written consent of fob design. No information within this drawing should be modified or disclosed or passed onto third parties without written consent of fob design. Do not scale from drawing.							
Mr Malik Hanif							
Proposed Redevelopment							
341 Barlow Road, Levenshulme							
Proposed Floor Plans							
Drawn	NP		Status	PL		Date	07.06.21
Checked	DPP		Original	A3		Scale	1:100@A3
14519-PL06						C	