


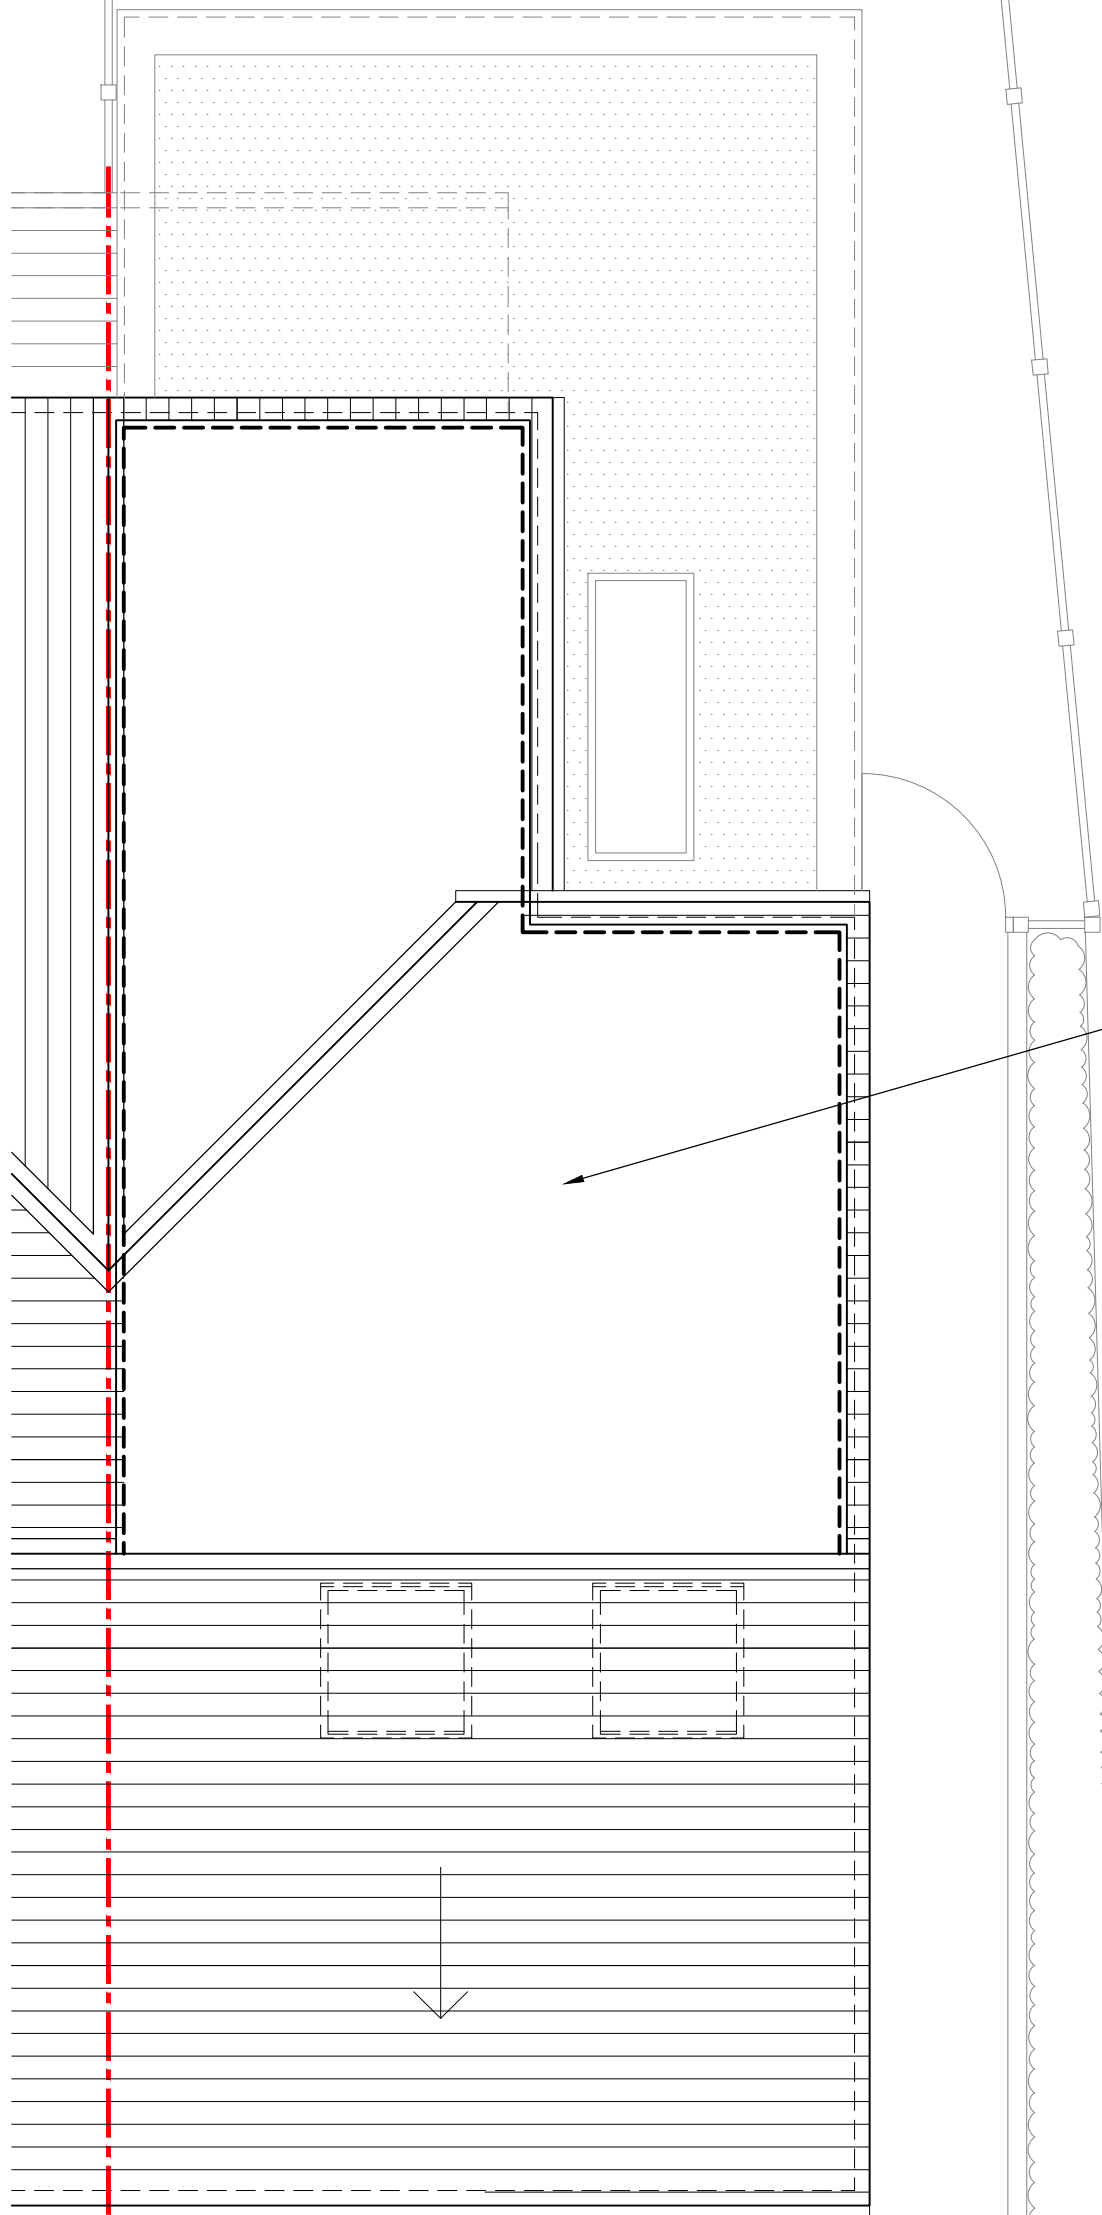

Flat roof dormer as
approved under application
131279/FH/2021

Roof

Revision	Description	Init.	Date
----------	-------------	-------	------

PLANNING

 47A Park Lane Poynton Stockport Cheshire SK12 1RD Tel: 01625 403 516 Fax: 01625 403 516 E-mail: info@pzy-architects.co.uk		Project:	
		6 RUSHOLME GROVE SINGLE STOREY REAR EXTENSION	
Drawing No:		Rev:	
KR657-41-03-PL-206		-	
Drawing Title:		PROPOSED ROOF PLAN	
Drawn By:		Checked:	Scale:
D.J.J.		J. Albutt	1:50@A3
		Date:	14.12.2021