


General Notes

The Architect shall have no responsibility for any use made of this document other than for that which it was prepared and issued.
All dimensions should be checked on site. Do not scale from this drawing. To be read in conjunction with all other Consultant's drawings. The Architect to be immediately notified of any discrepancies.


Copyright on this drawing retained by the Architect.




1 Proposed West Elevation
1 : 100

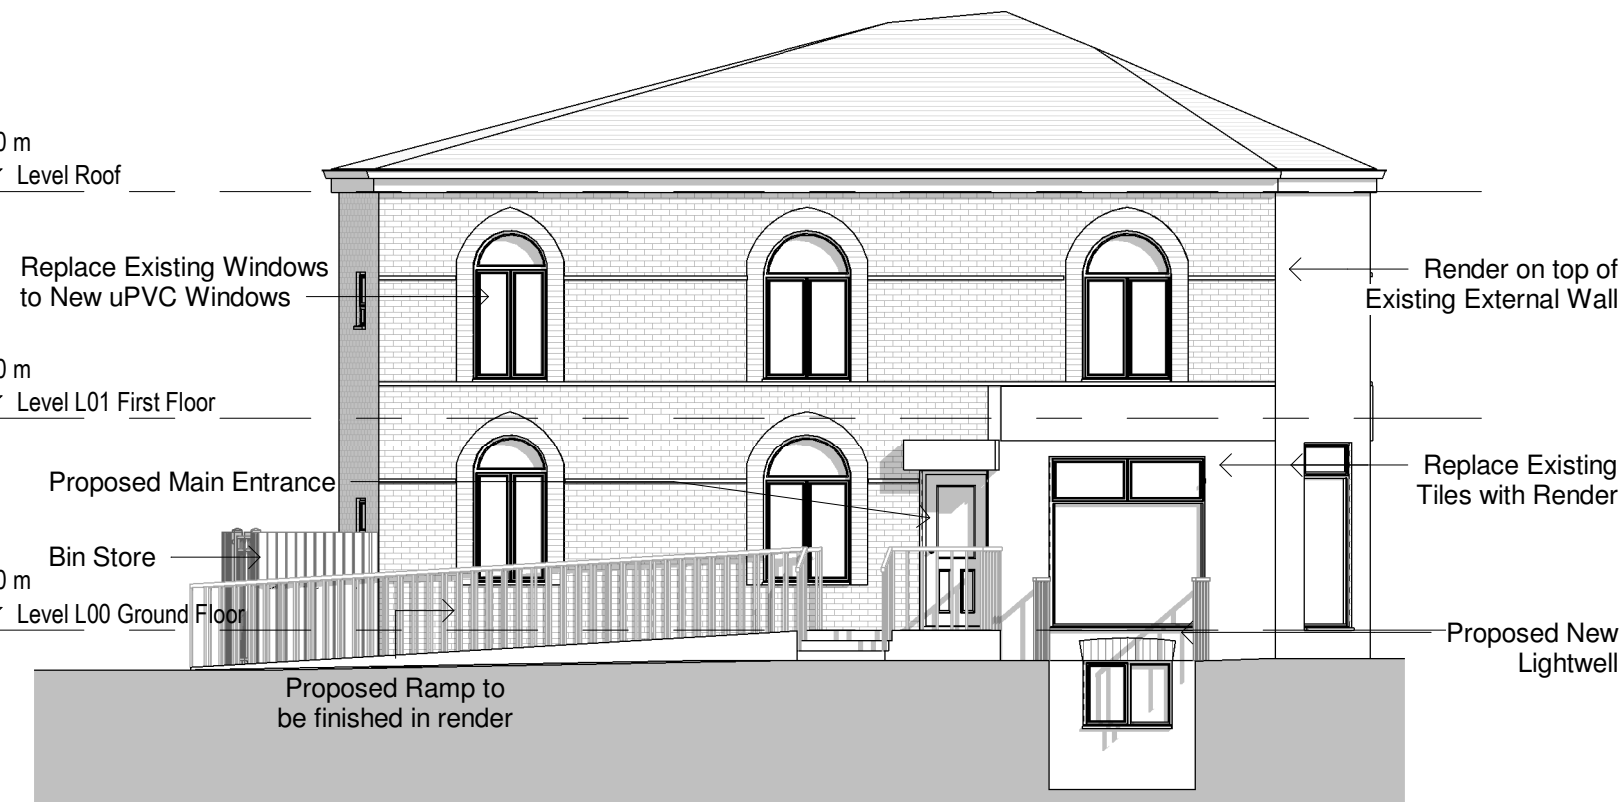

2 Proposed North Elevation
1 : 100

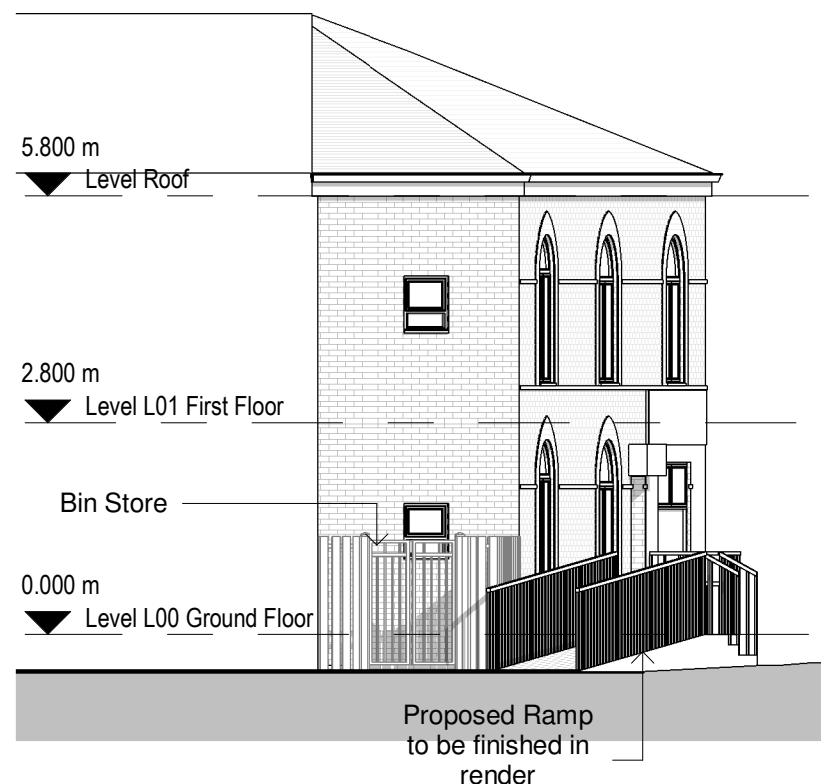

3 Proposed East Elevation
1 : 100

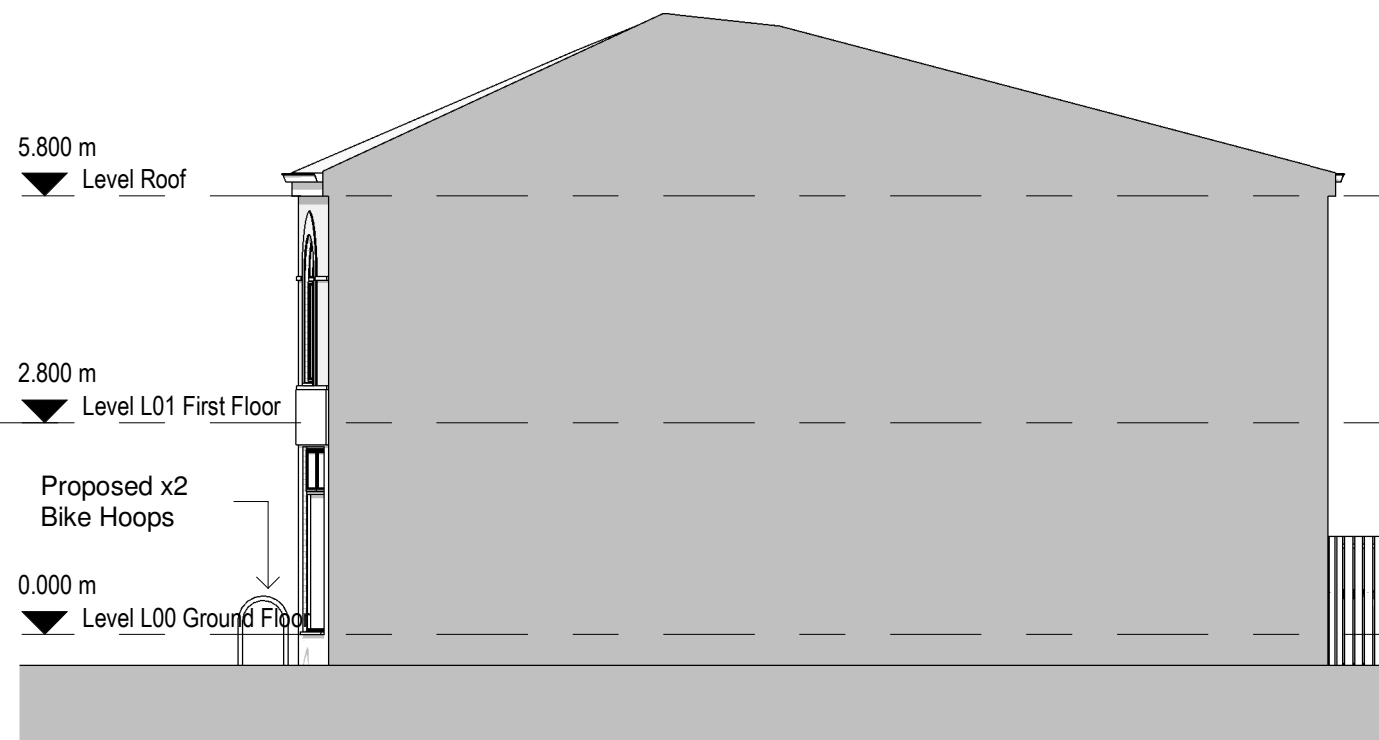

4 Proposed South Elevation
1 : 100

D	14/12/21	HG	SH	Ramp improved to building inspector approval	
C	17/11/21	HG	SH	External material amendment	
B	18/11/19	SA	SH	Amended Project	
A	06/11/19	SA	SH	Amended Project	
-	29/10/19	SA	SH	Initial Issue	
No.	Date	Dwn	Chk	App	Revision or reason for issue

Client

createit studios
Architects & Designers

Create It Studios (NW) Ltd
Universal Square
Devonshire Street North
Manchester M12 6JH
0161 974 6165
www.createitstudios.co.uk
info@createitstudios.co.uk

Project Title
293 Palatine Road, M22 4HH

Scale / North Point
1 : 100

Drawing Title
Proposed Elevations

Drawing Number A1244(02)AP003	Revision D
Drawing Status Preliminary	