




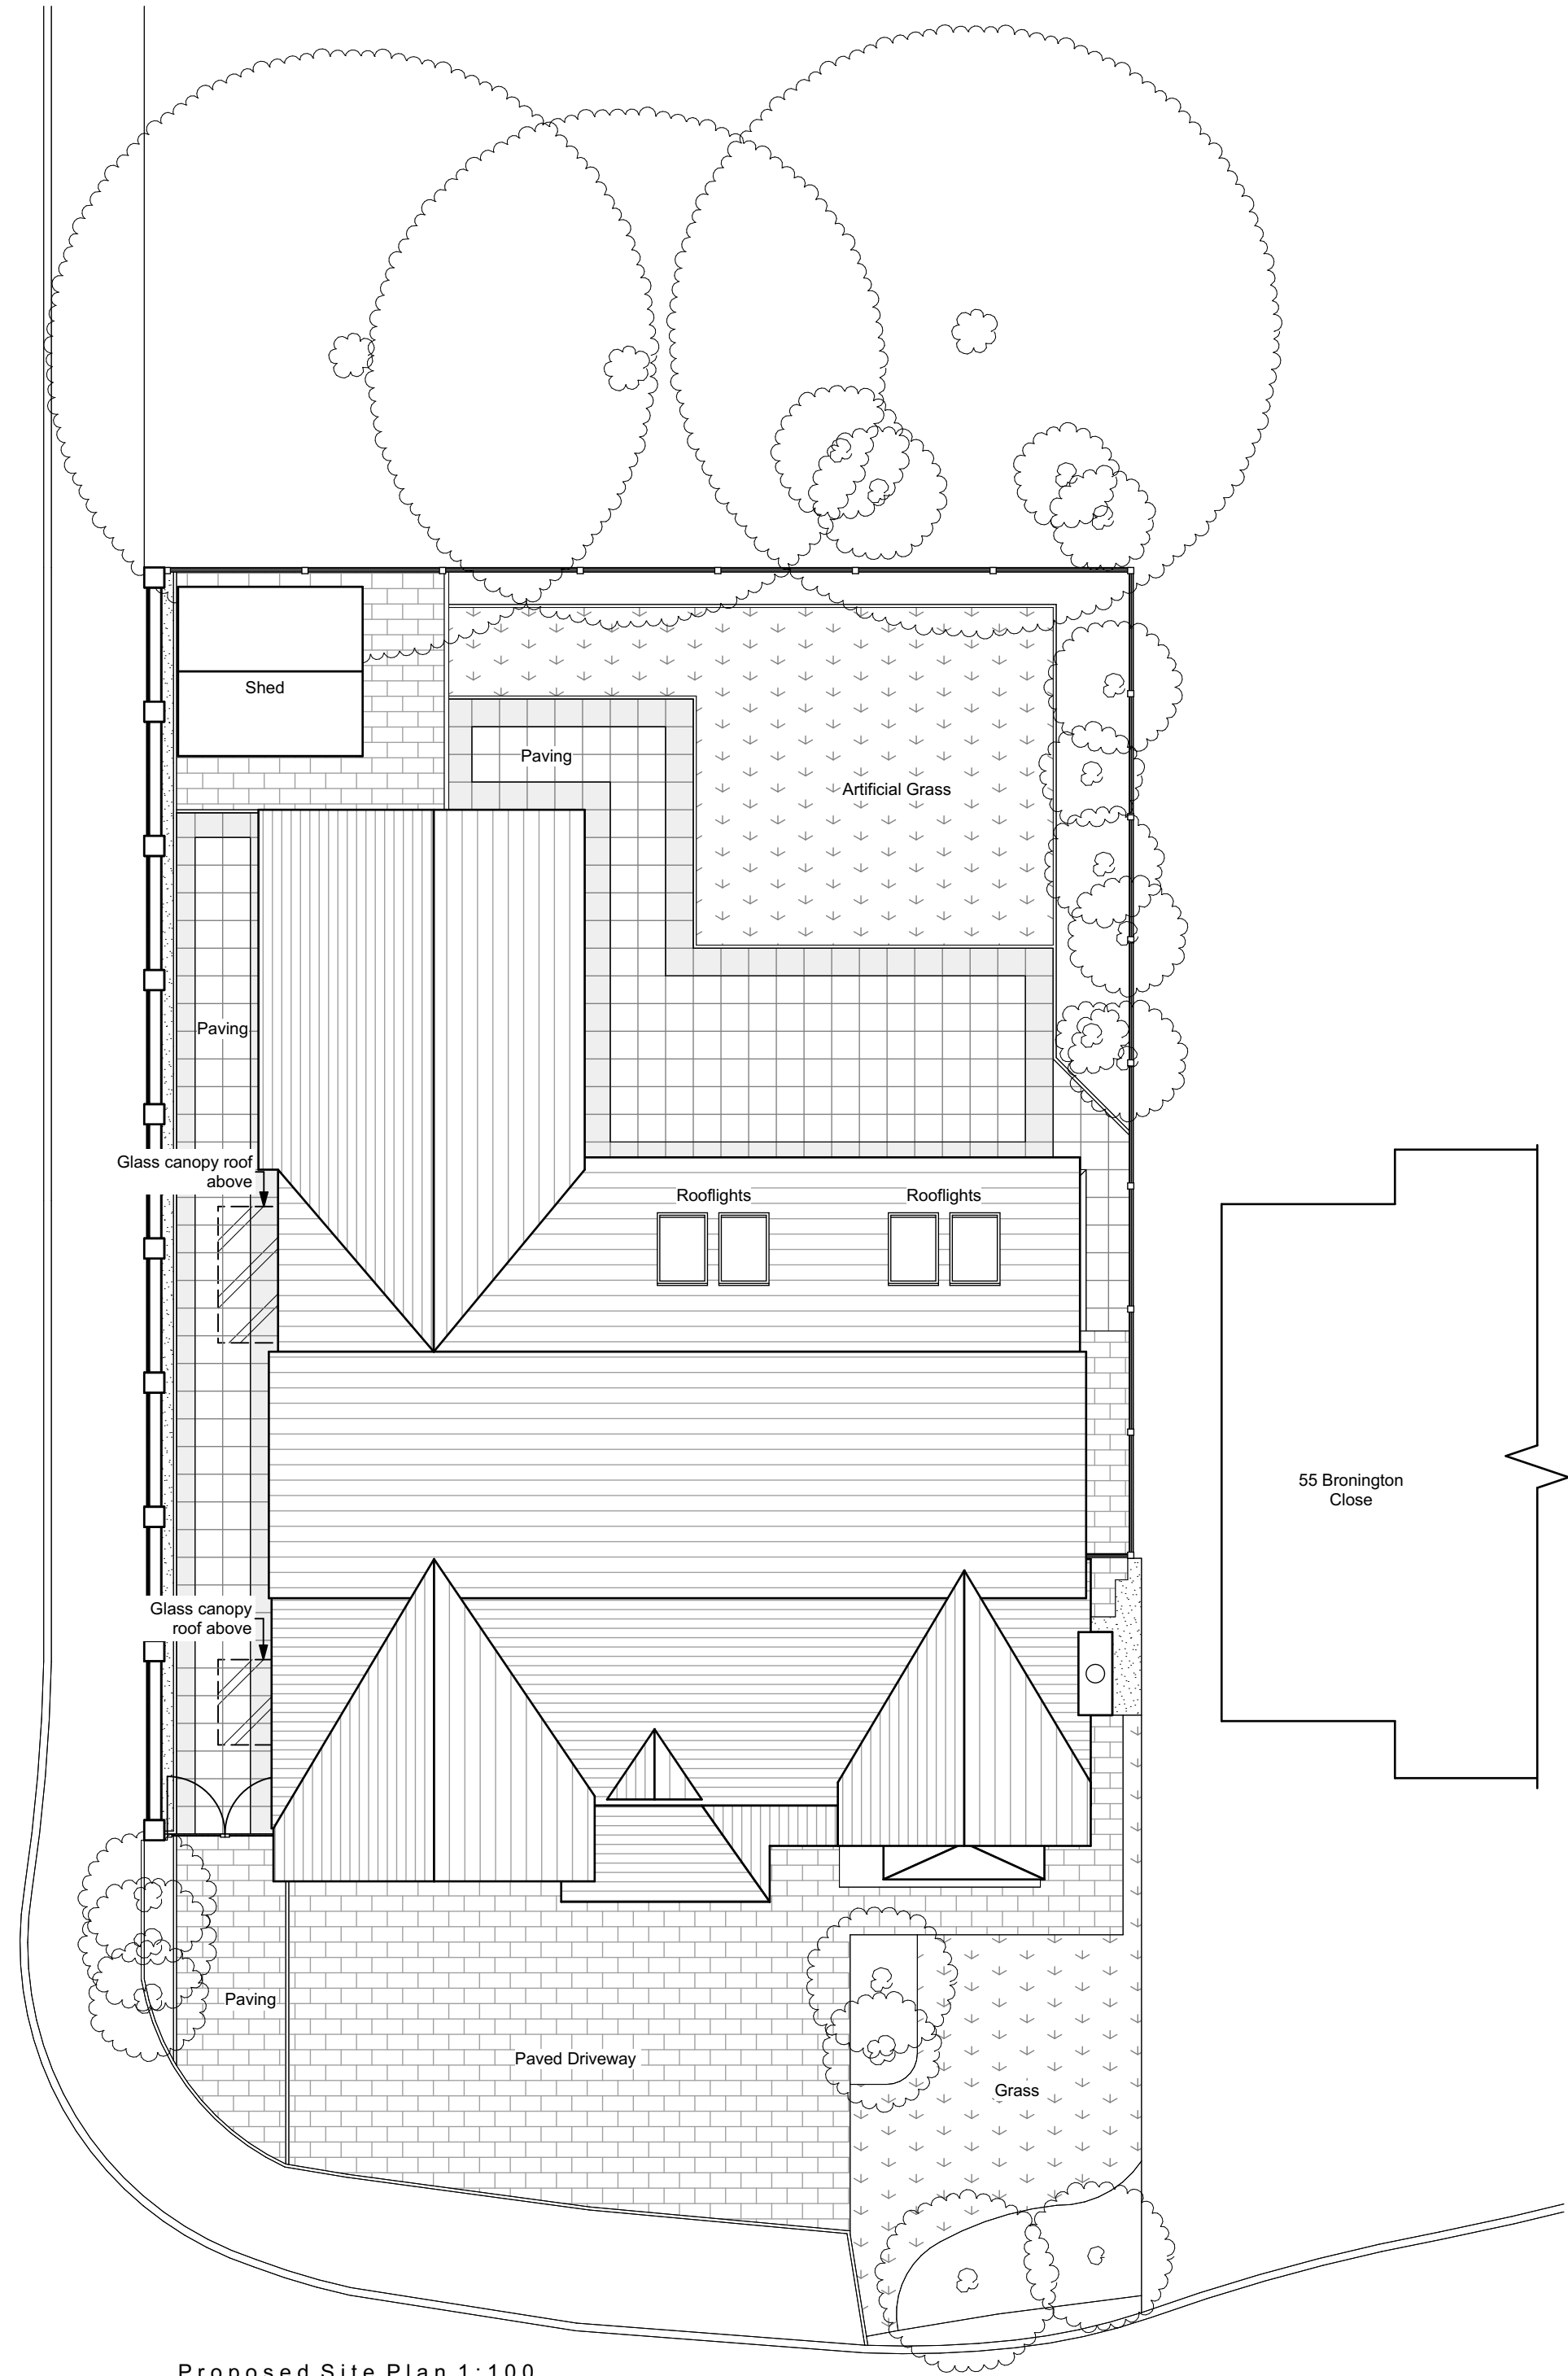

Proposed Site Plan 1:100

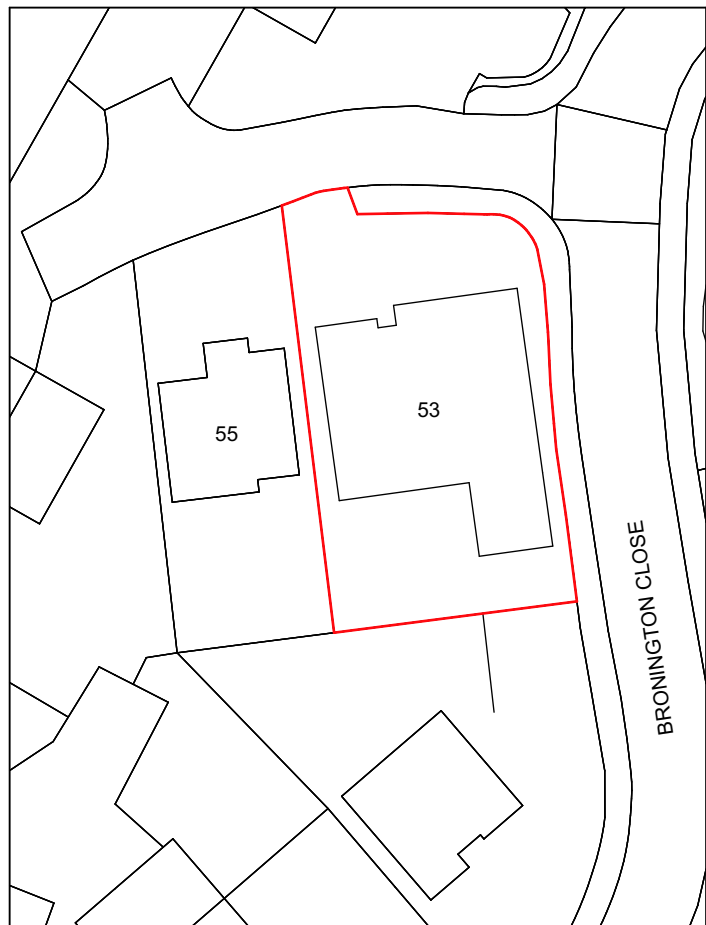

Proposed Site Block Plan 1:500

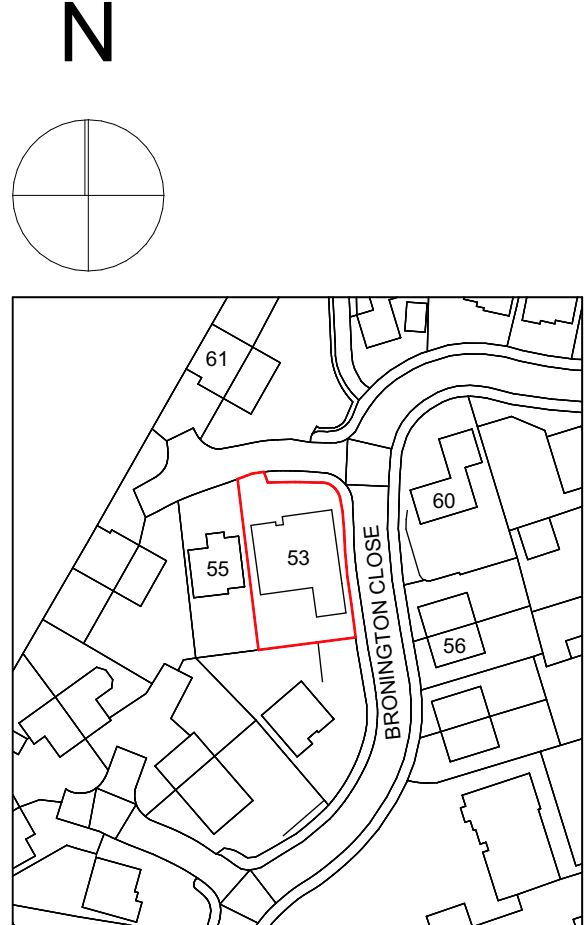

Proposed Site Location Plan 1:1250



Proposed Front Elevation 1:100



Proposed Side 01 Elevation 1:100



Proposed Rear Elevation 1:100



Proposed Side 02 Elevation 1:100

Contractor must verify all dimensions on site before commencing any work or shop drawings. If this drawing exceeds the quantities taken in any way, the building designers are to be informed before the work is initiated. Only figured dimensions to be taken from this drawing. Do not scale off this drawing. Drawing based on Ordnance Survey and/or existing record drawings - design and drawing content subject to Site Survey, Structural Survey, Site Investigations, Planning and Statutory Requirements and Approvals. All drainage layouts are schematic and invert levels must be established prior to construction.

Material Key:

Red brickwork.

Grey rooftiles.

Note:
All grey fascias and soffits.
All black gutters & downpipes.
All grey windows and doors.

Project Status: PLANNING ONLY

Transform
ARCHITECTS

4 Rushmead Court, Ossett, WF5 0NZ
tel: 01924 275 594
web: www.transformarchitects.co.uk email: info@transformarchitects.co.uk

Project Address: 53 Bronington Close, Northenden, Manchester, M22 4ZQ

Client: Miss Scarlett Harris

Drawing Title: Prop Site Plan & Elevations A1

Scale: 1:100, 1:500, 1:1250

Date: 06/10/2021

Drawn By: MNB

Drawing Number: T1144 - PL03

Revision: Nil