




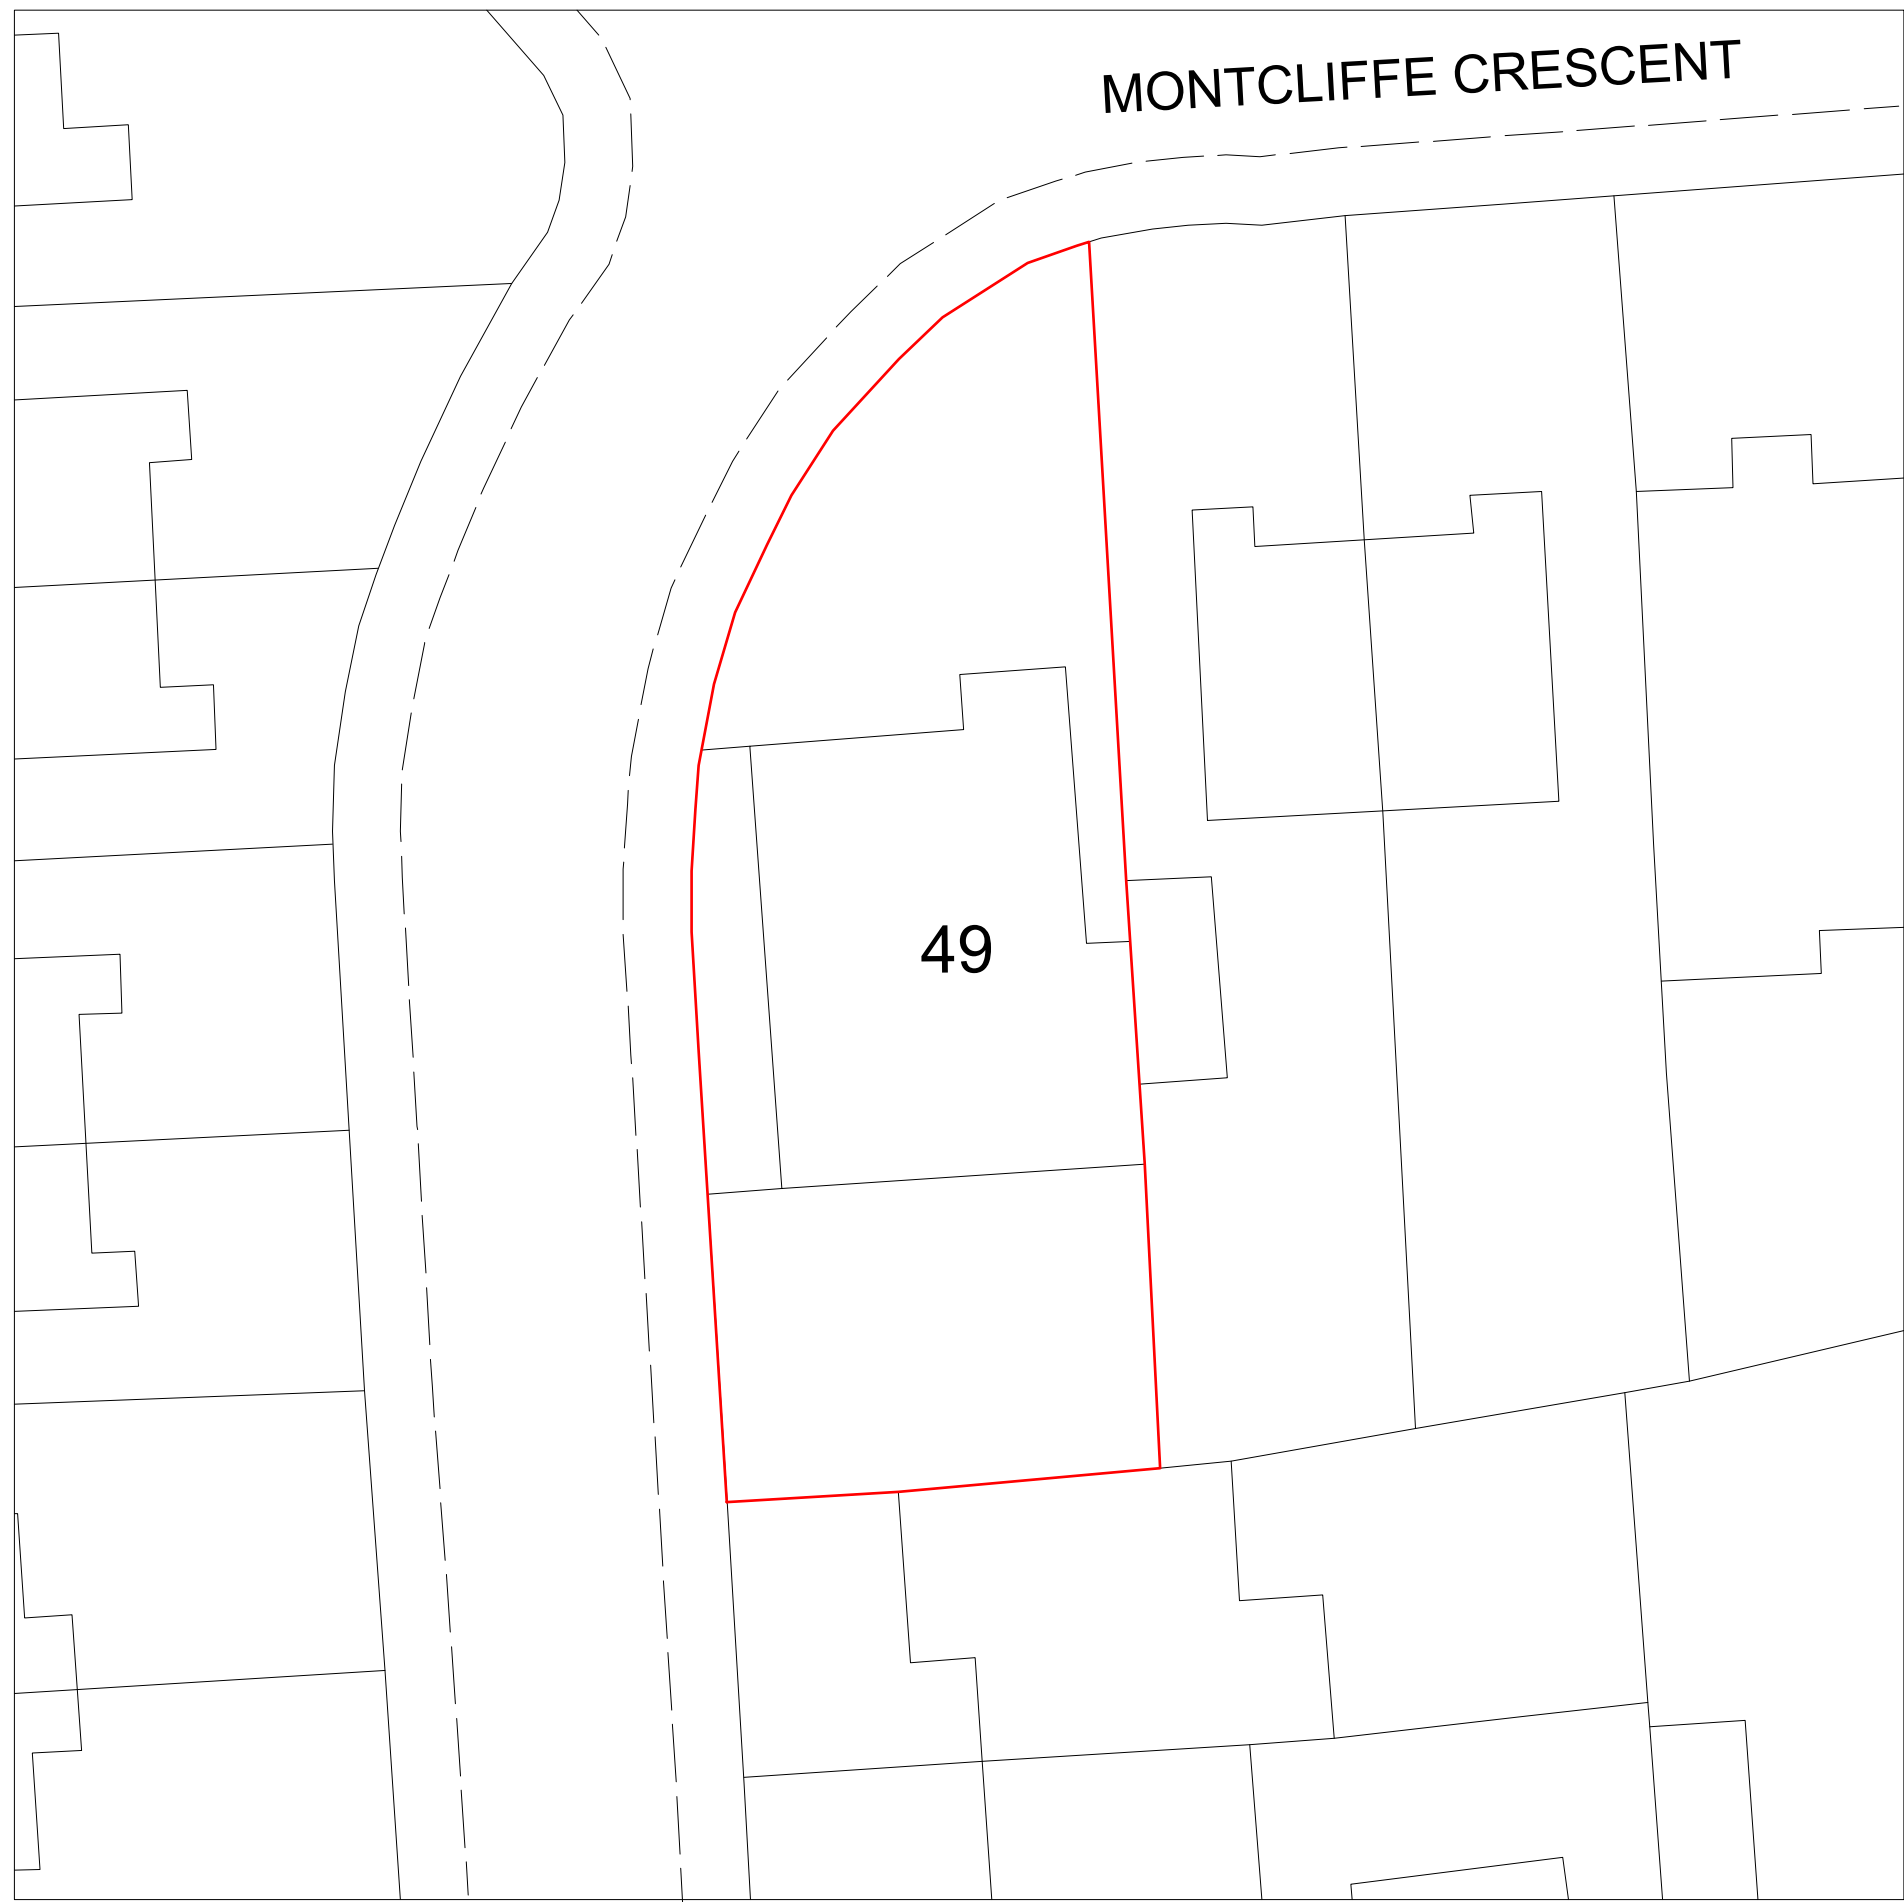

EXISTING

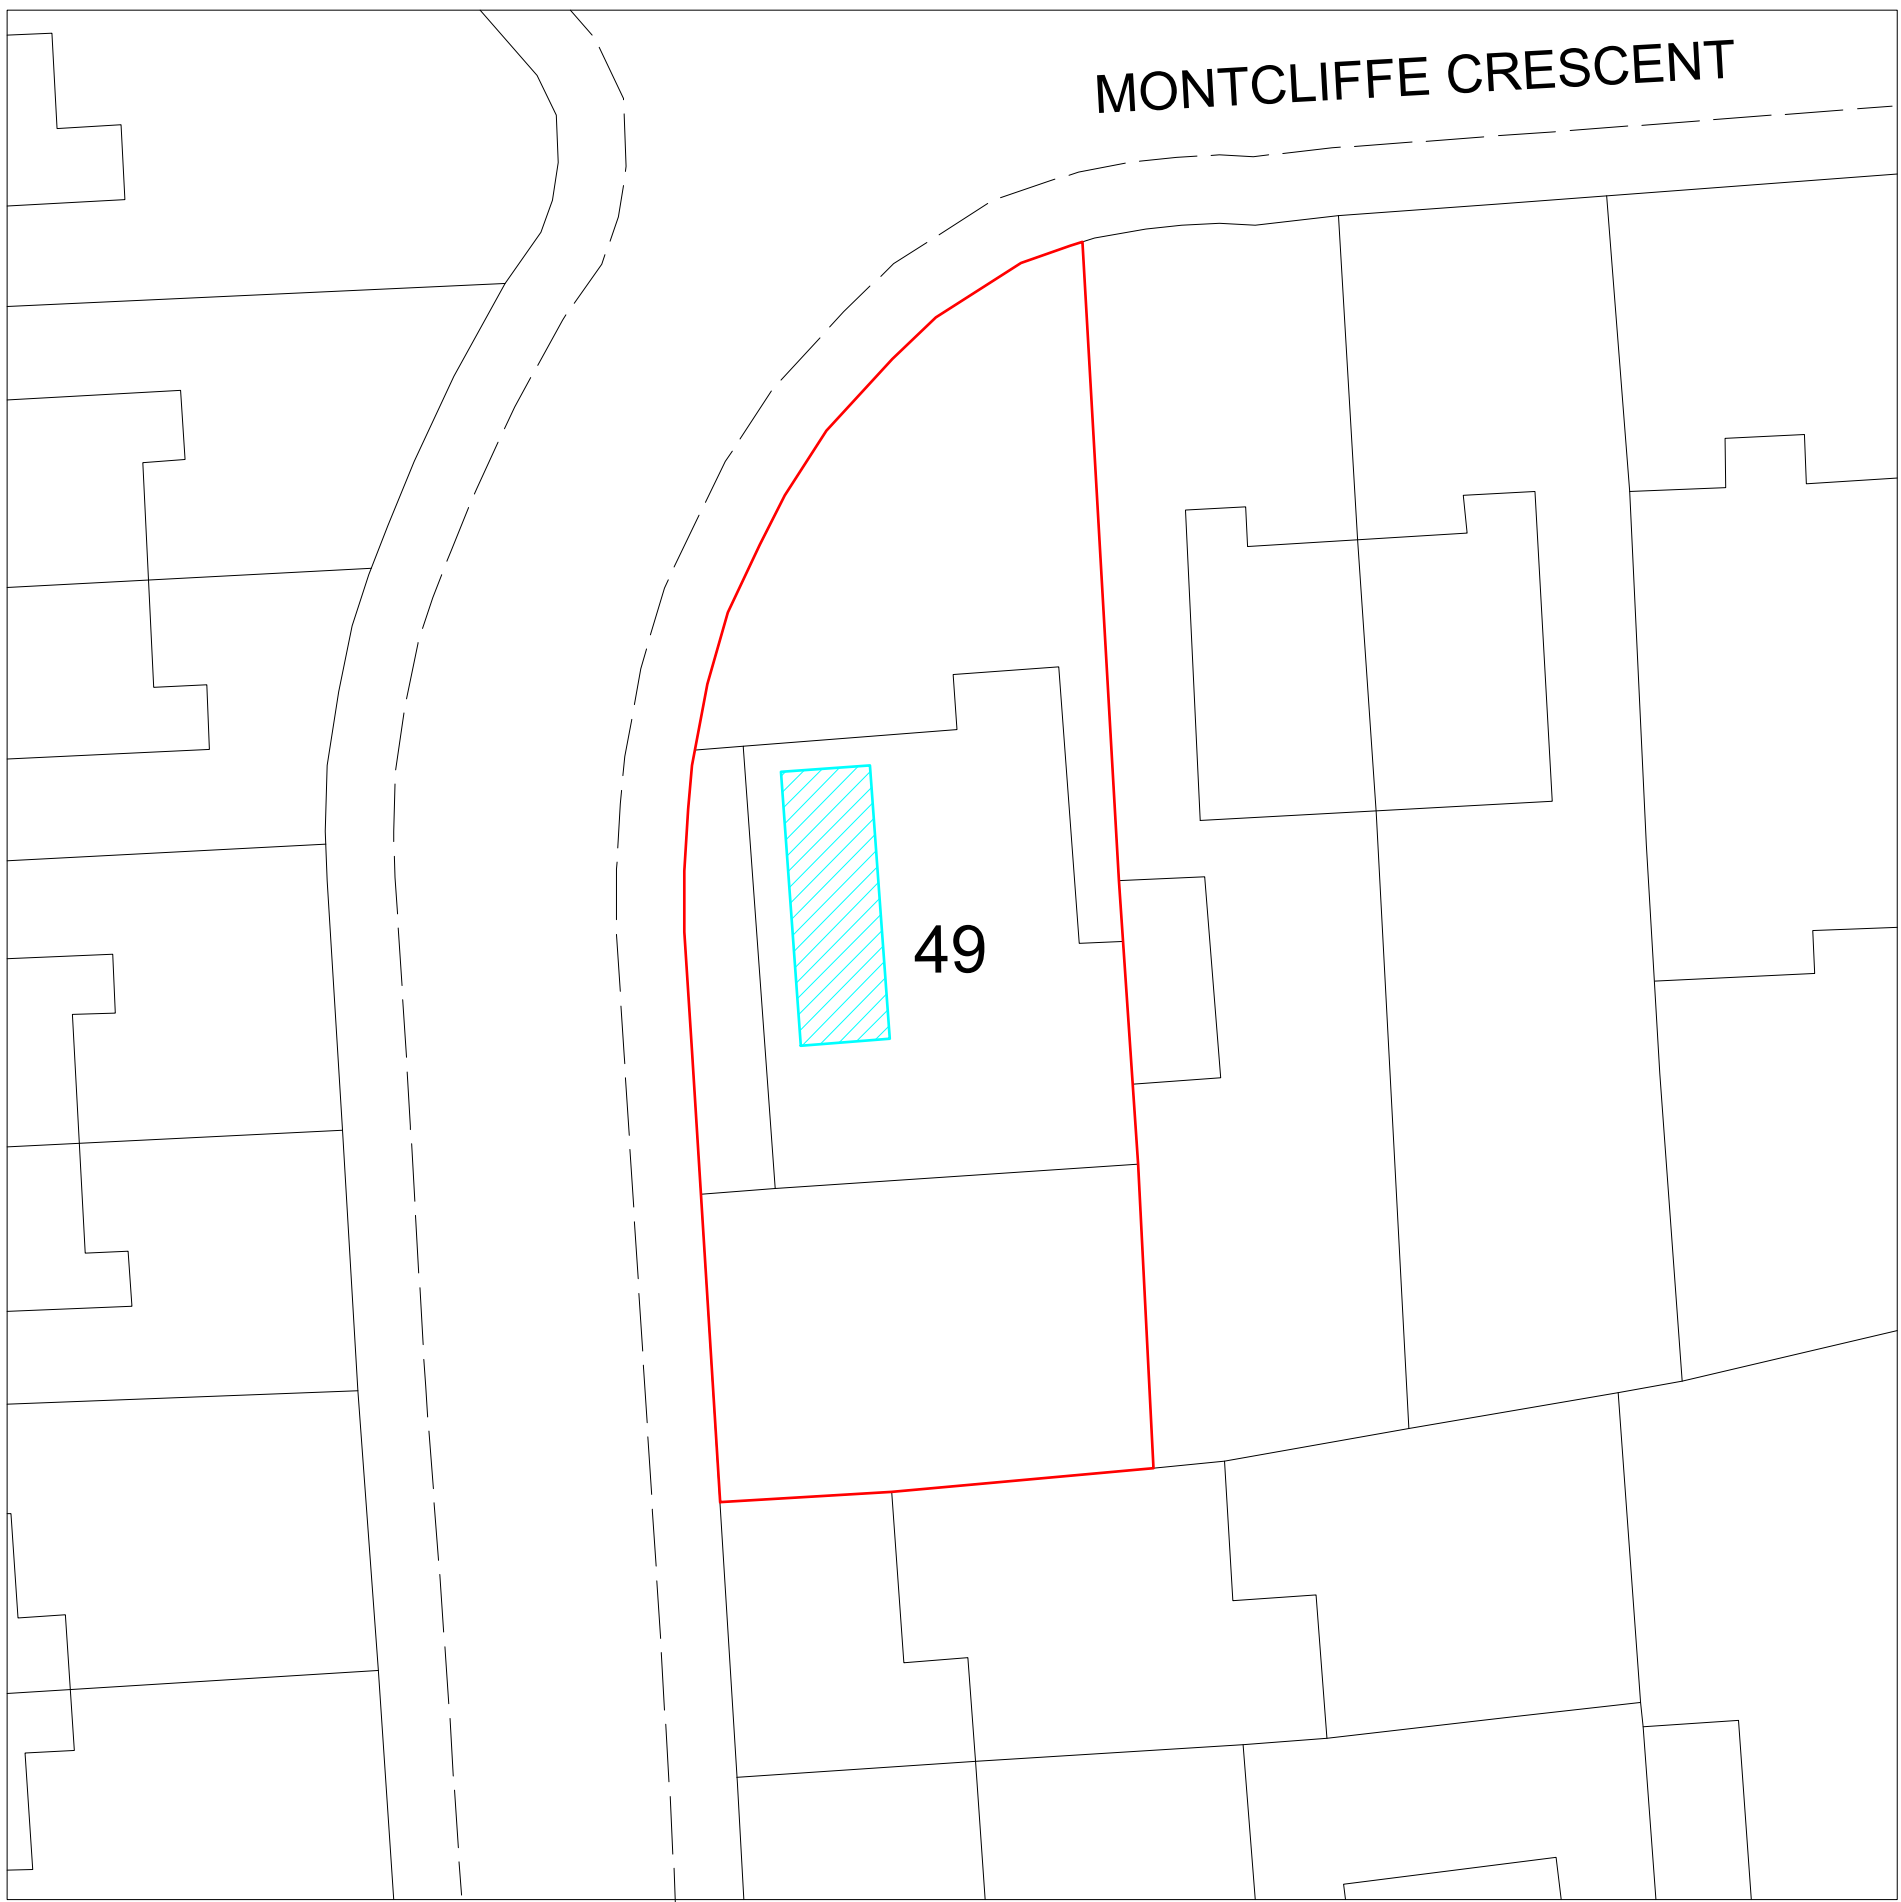

PROPOSED

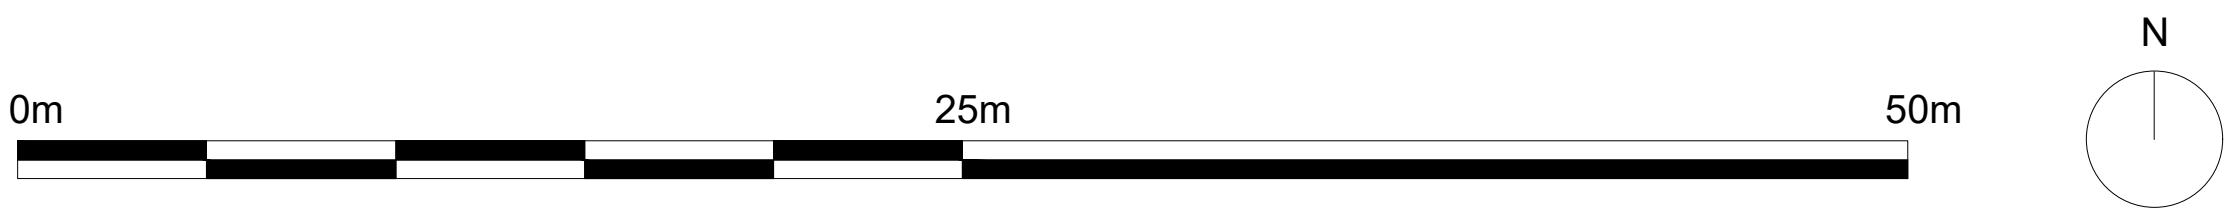

REV:	DESCRIPTION:	BY:	DATE:
STATUS: PLANNING			
STUDIOKAZAAD			
CLIENT: SAKIB AHMED			
SITE: 14 MONTCLIFFE CRESCENT MANCHESTER			
TITLE: EXISTING AND PROPOSED SITE PLANS			
SCALE: AT: 1:200 @ A1	DATE: 06/09/21	DRAWN: KO	CHECKED: SA
PROJECT NO: M16 8GR01	DRAWING NO: SA001	REVISION:	