




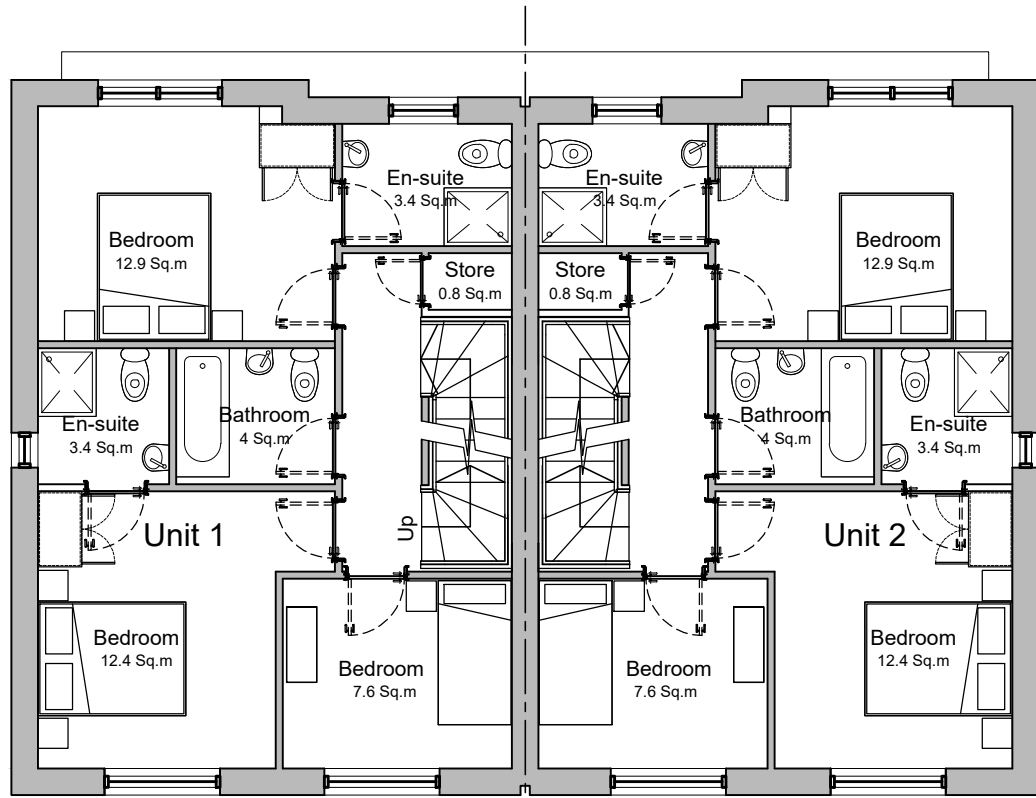


Proposed First Floor Plan

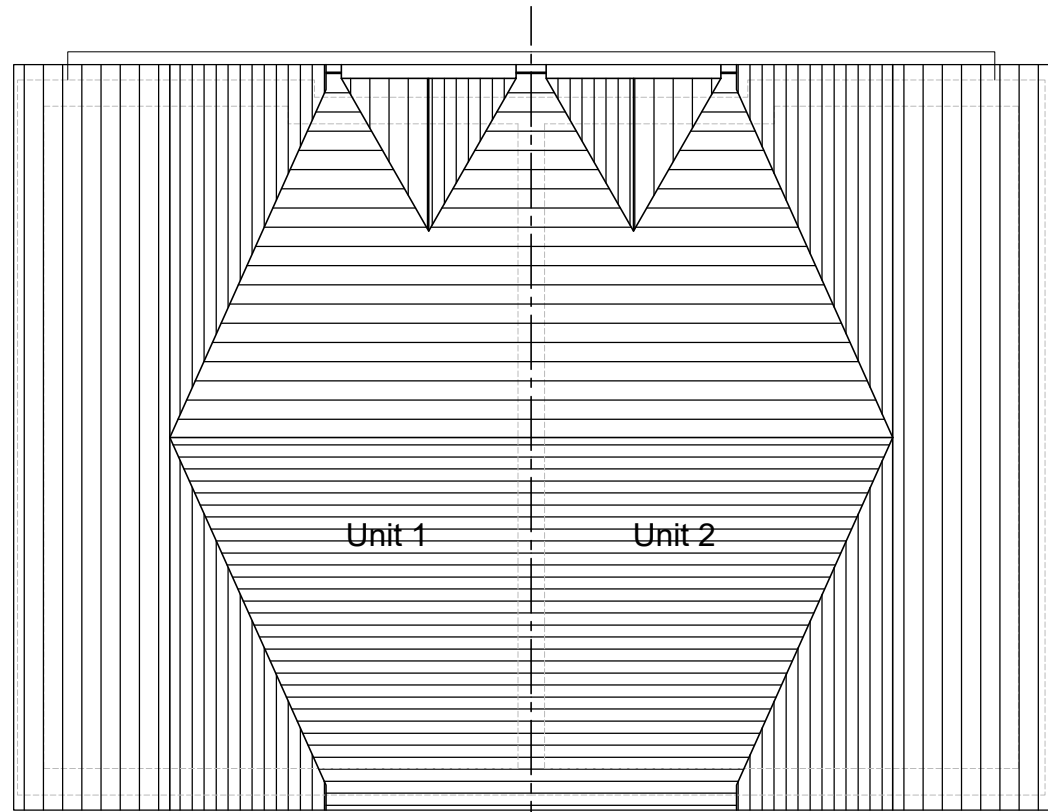


Proposed Roof Plan

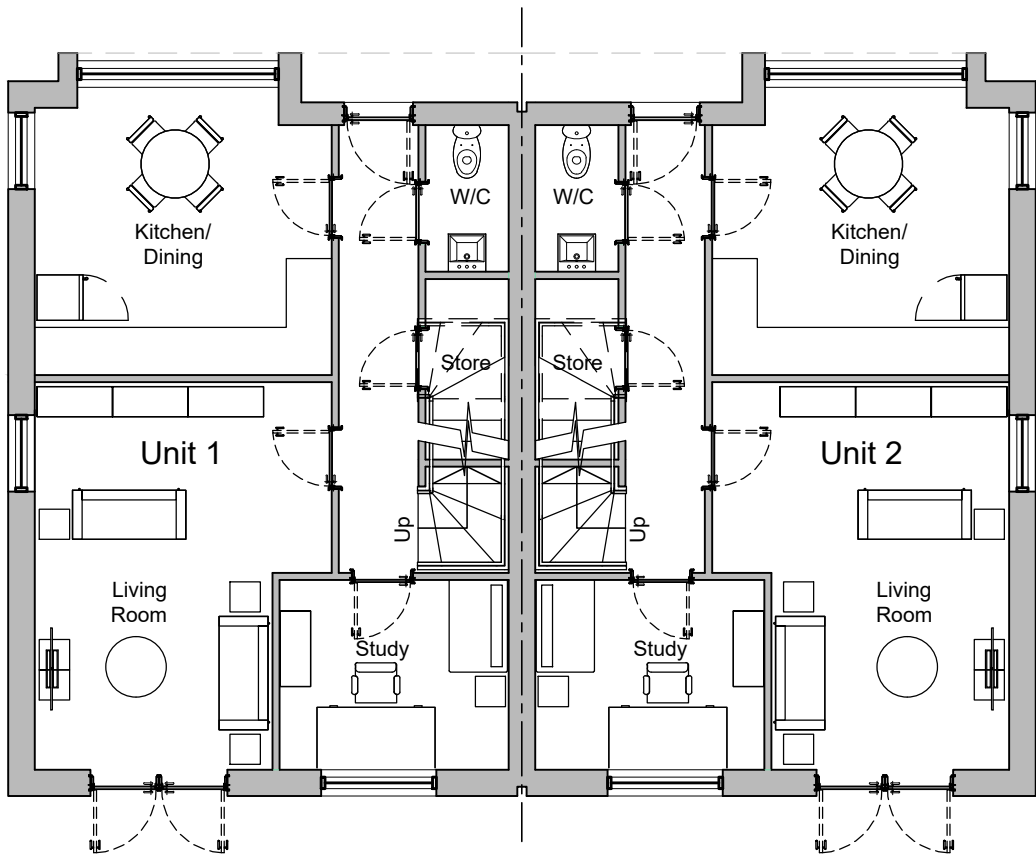

Proposed Ground Floor Plan

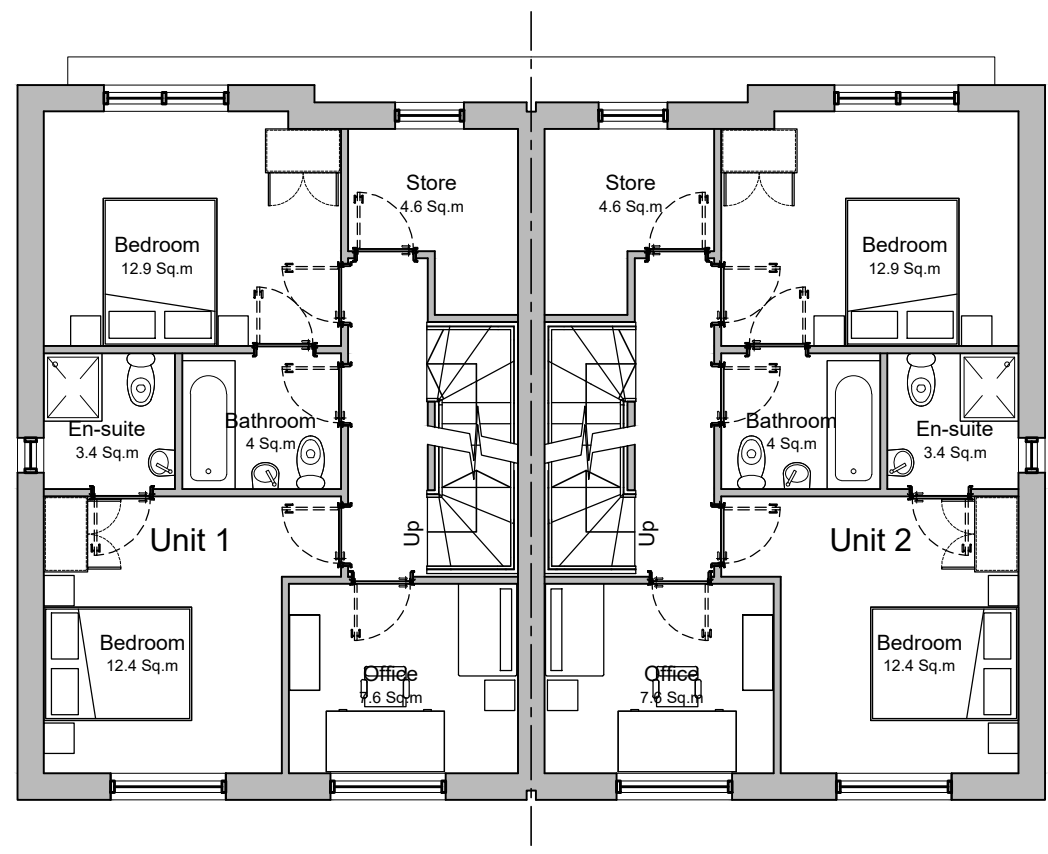

Proposed Second Floor Plan

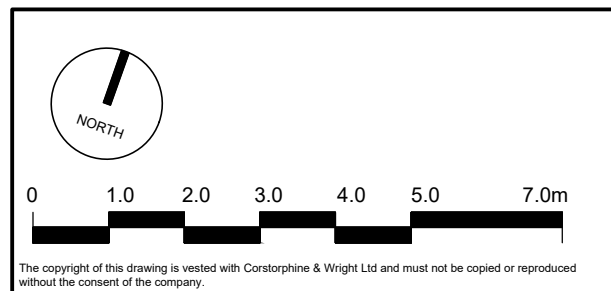

The copyright of this drawing is vested with Corstorphine & Wright Ltd and must not be copied or reproduced without the consent of the company.

Rev.	Description	Date	Drawn	Chk.

Client
ZENO LIMITED

Project
DICKENSON ROAD
MANCHESTER

Drawing Title
PROPOSED FLOOR PLANS
UNITS 1 & 2

Drawing Status
PLANNING

Corstorphine & Wright

Manchester Studio
The Stables, Paradise Wharf, Ducie Street, Manchester, M1 2JN
0161 272 8100
corstorphine-wright.com

Drawing No.
19584-0304

Drawn JAS	Checked LM	Paper Size A3	Scale 1:100	Date 17.02.2021	Revision P-04
--------------	---------------	------------------	----------------	--------------------	------------------