


NOTES

Do not Scale; it is essential that this drawing is read in conjunction with the specification and that all works are included for.


The Contractor must visit site, so as to satisfy himself as to the local conditions, access, etc. and to include for these in his costs for the works.

The Contractor is responsible for the verification of all dimensions, levels etc., on site.


EXISTING FRONT
ELEVATION (Scale 1:50)

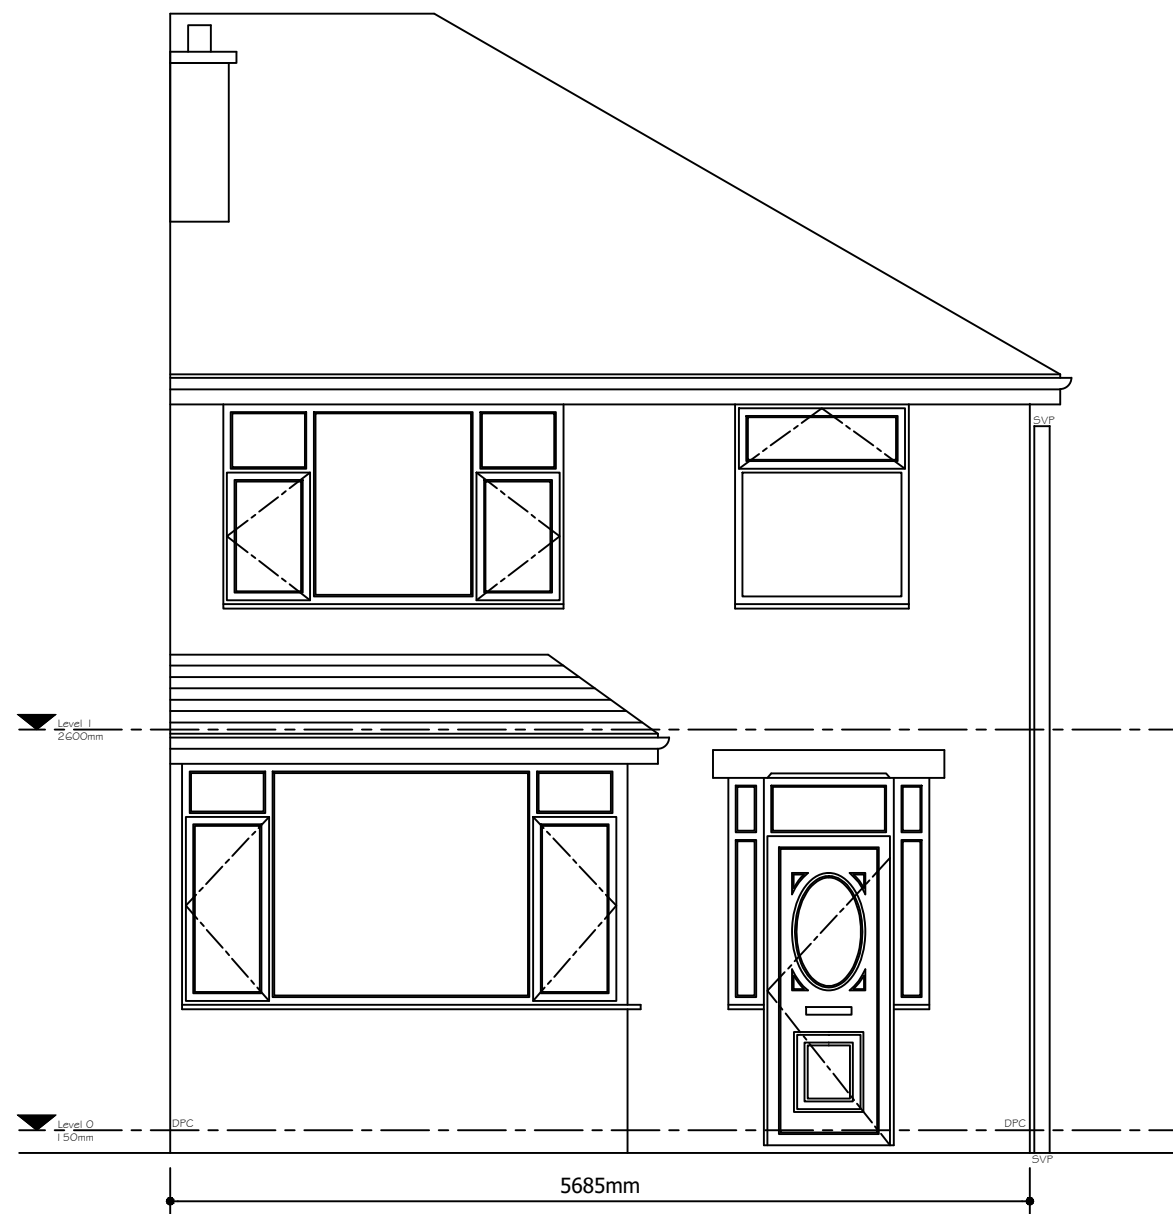


EXISTING GABLE
ELEVATION (Scale 1:50)

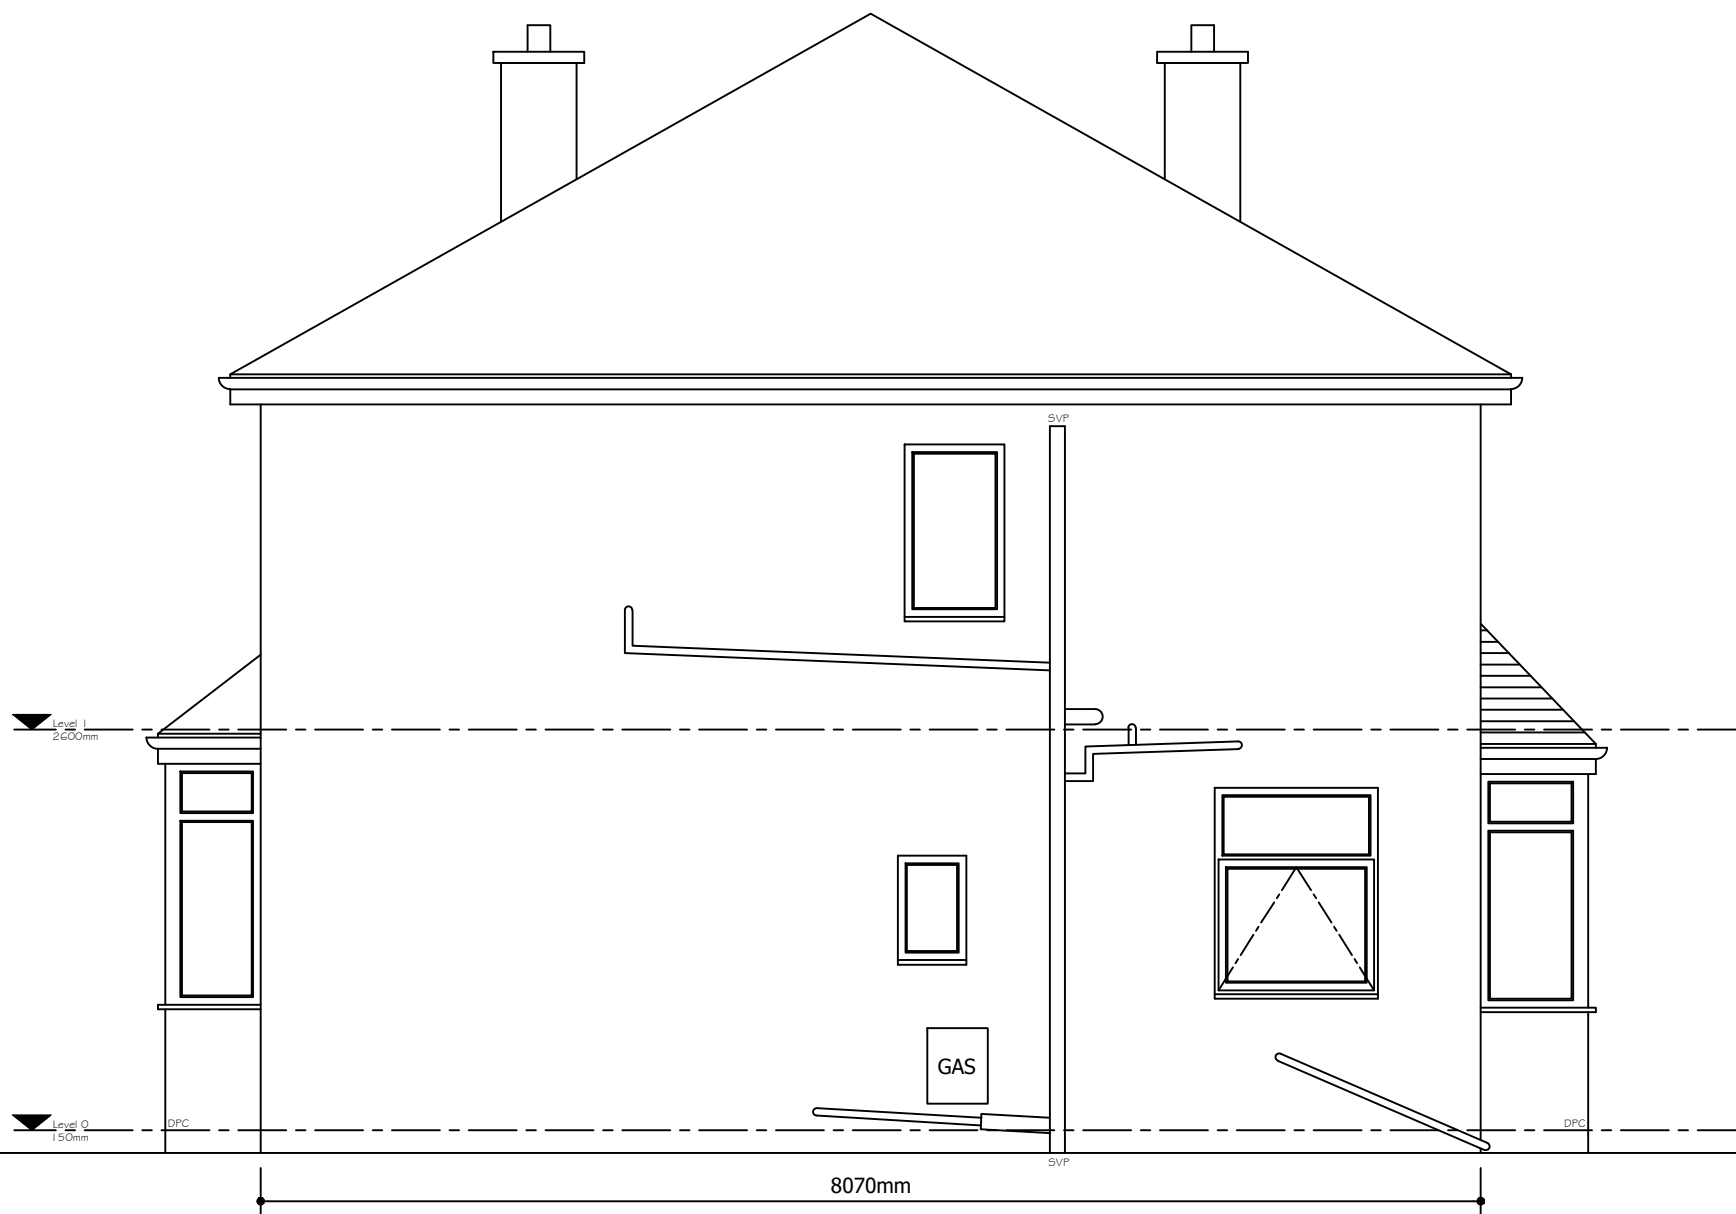


EXISTING REAR
ELEVATION (Scale 1:50)

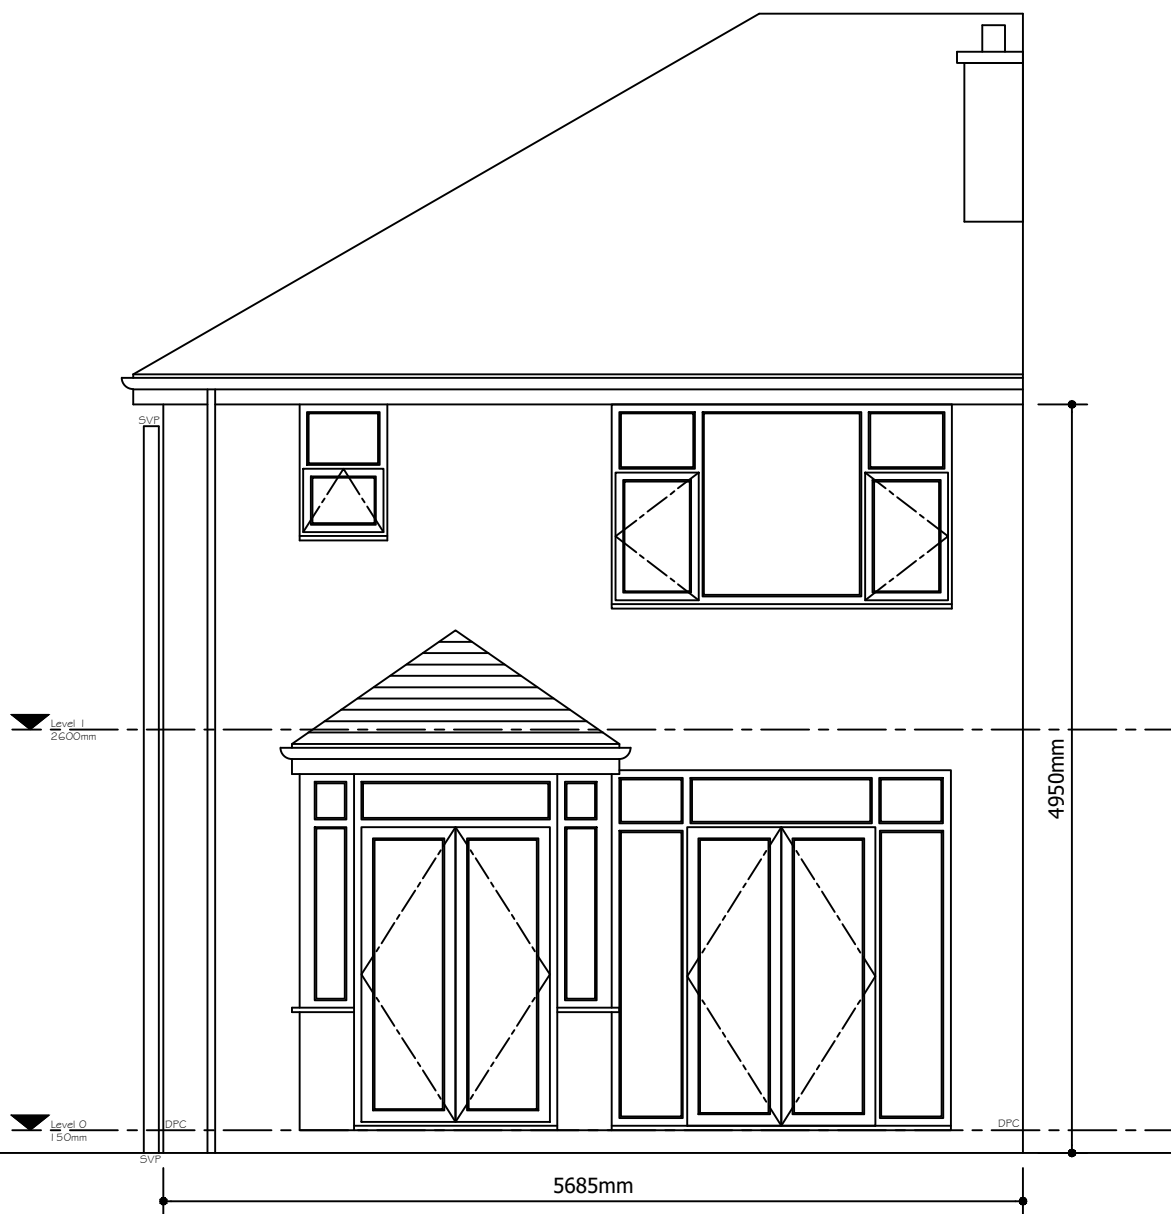


EXISTING SITE
PLAN (Scale 1:100)

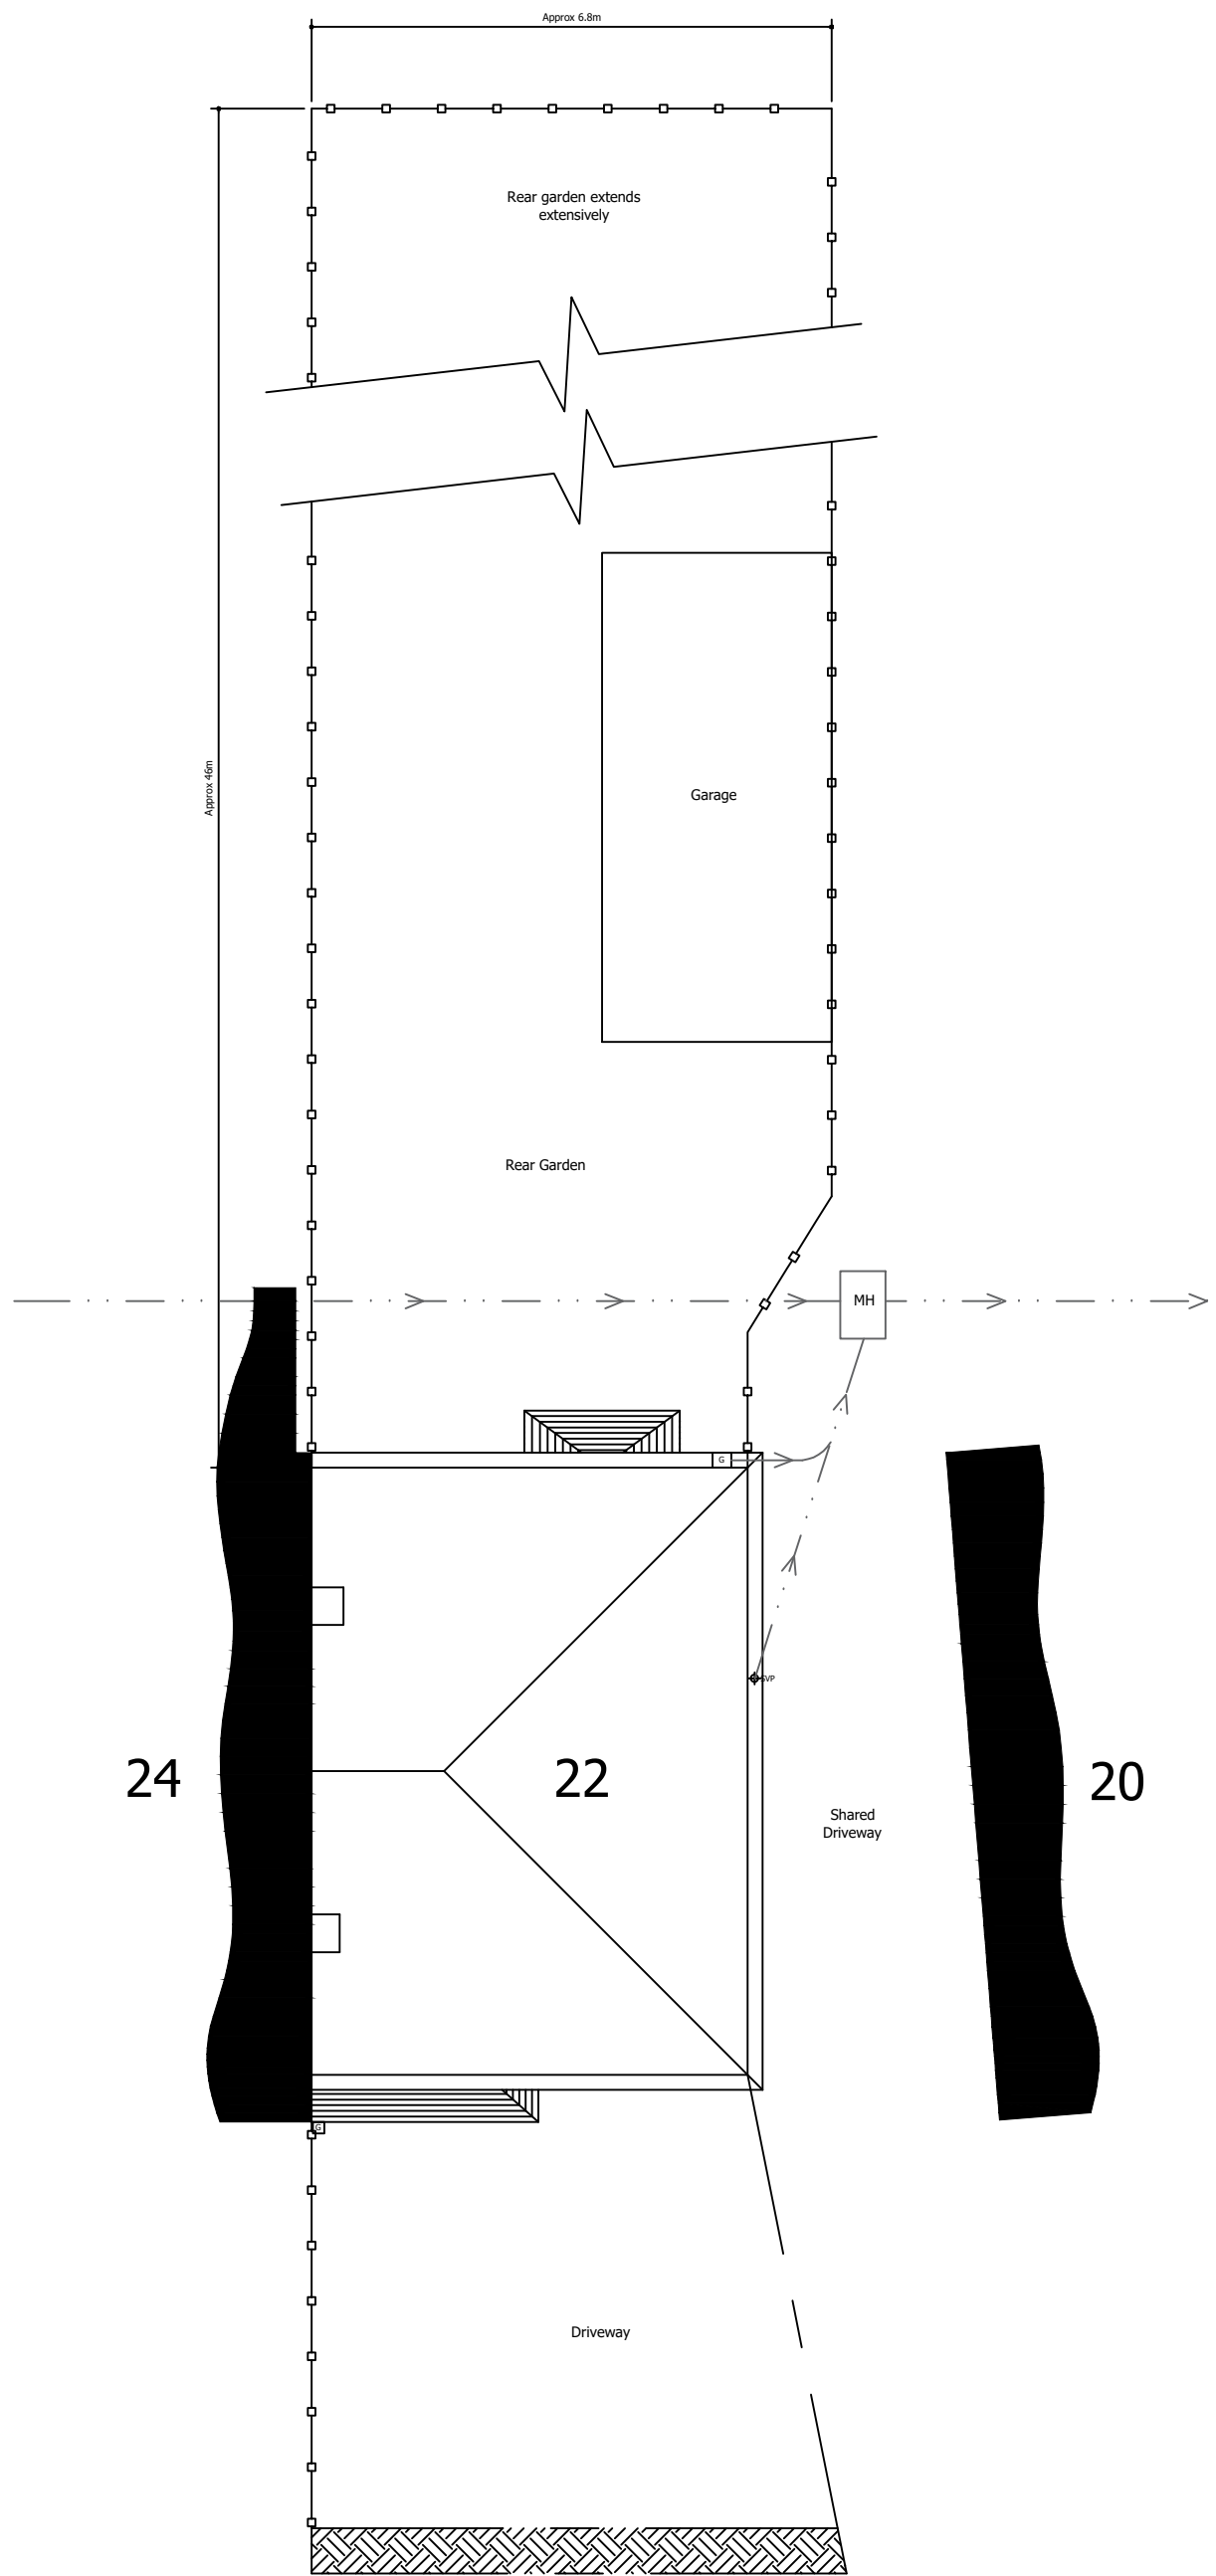


EXISTING GROUND
FLOOR PLAN (Scale 1:50)

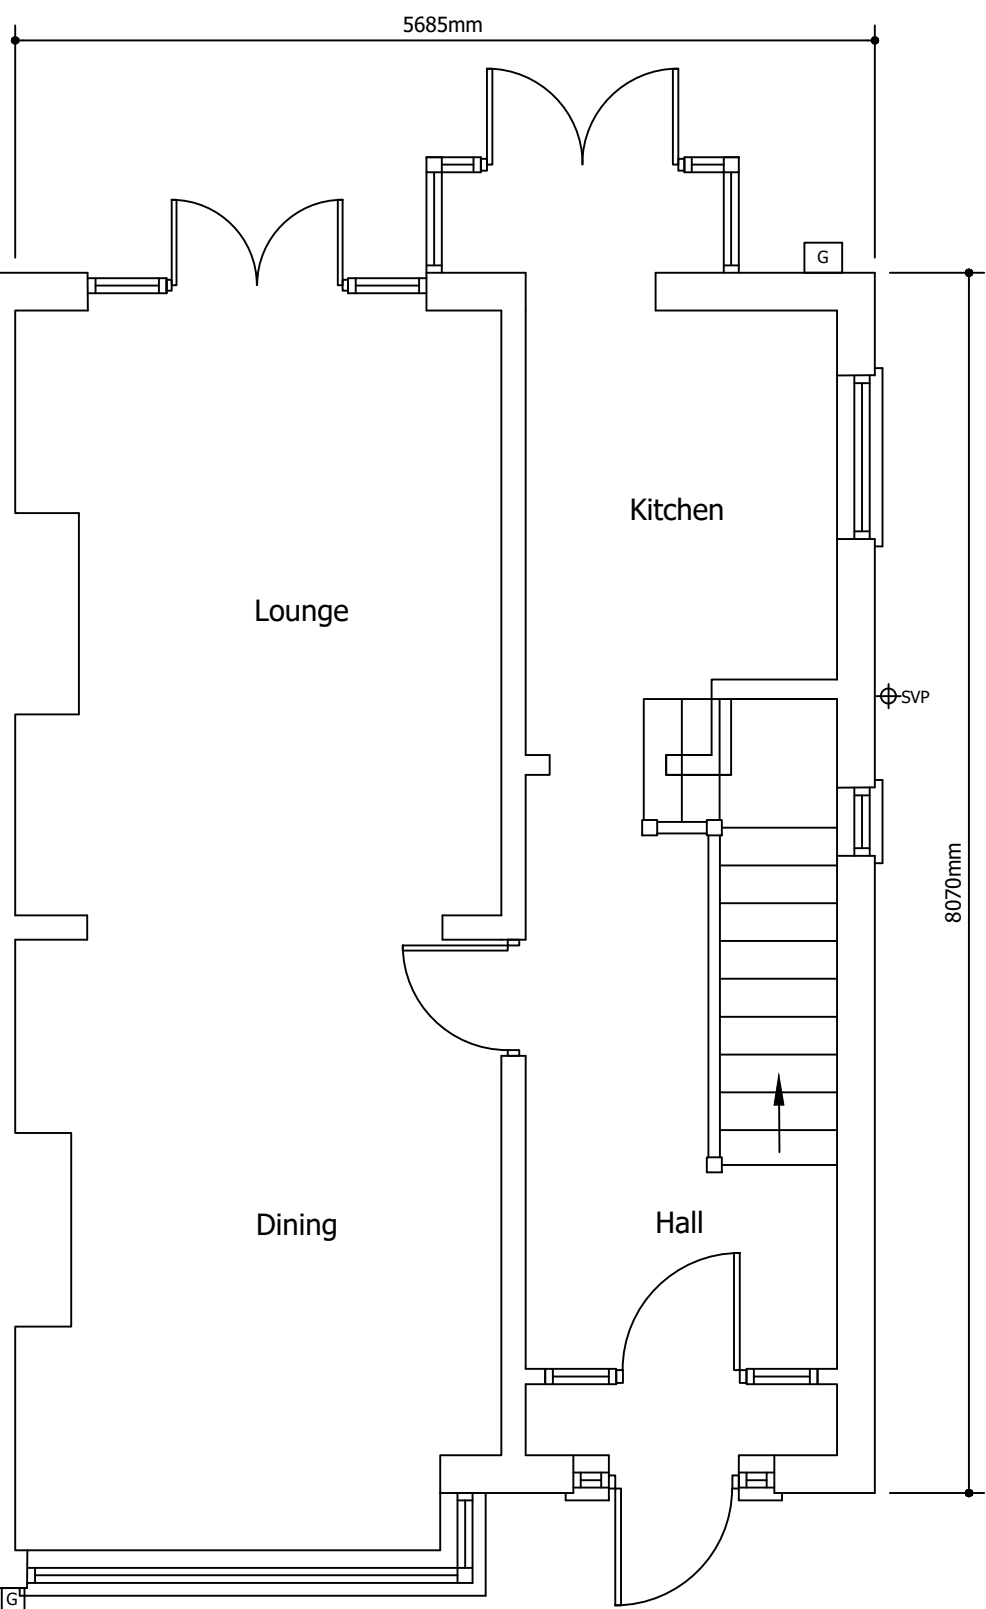

EXISTING FIRST
FLOOR PLAN (Scale 1:50)

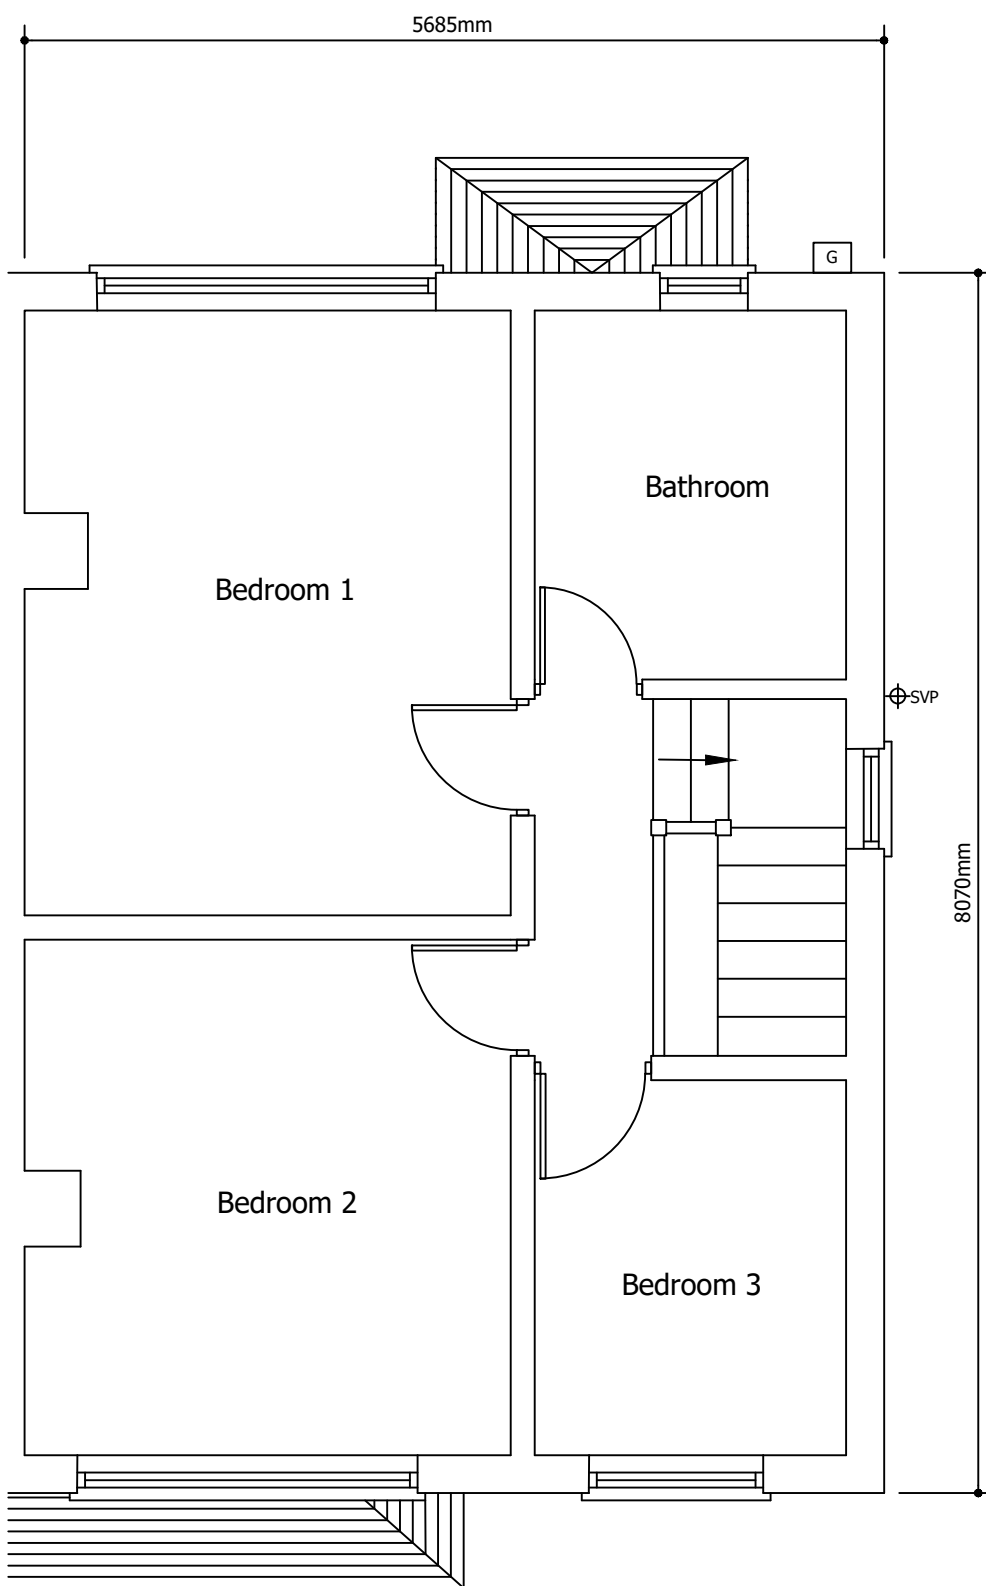

EXISTING ROOF
PLAN (Scale 1:50)

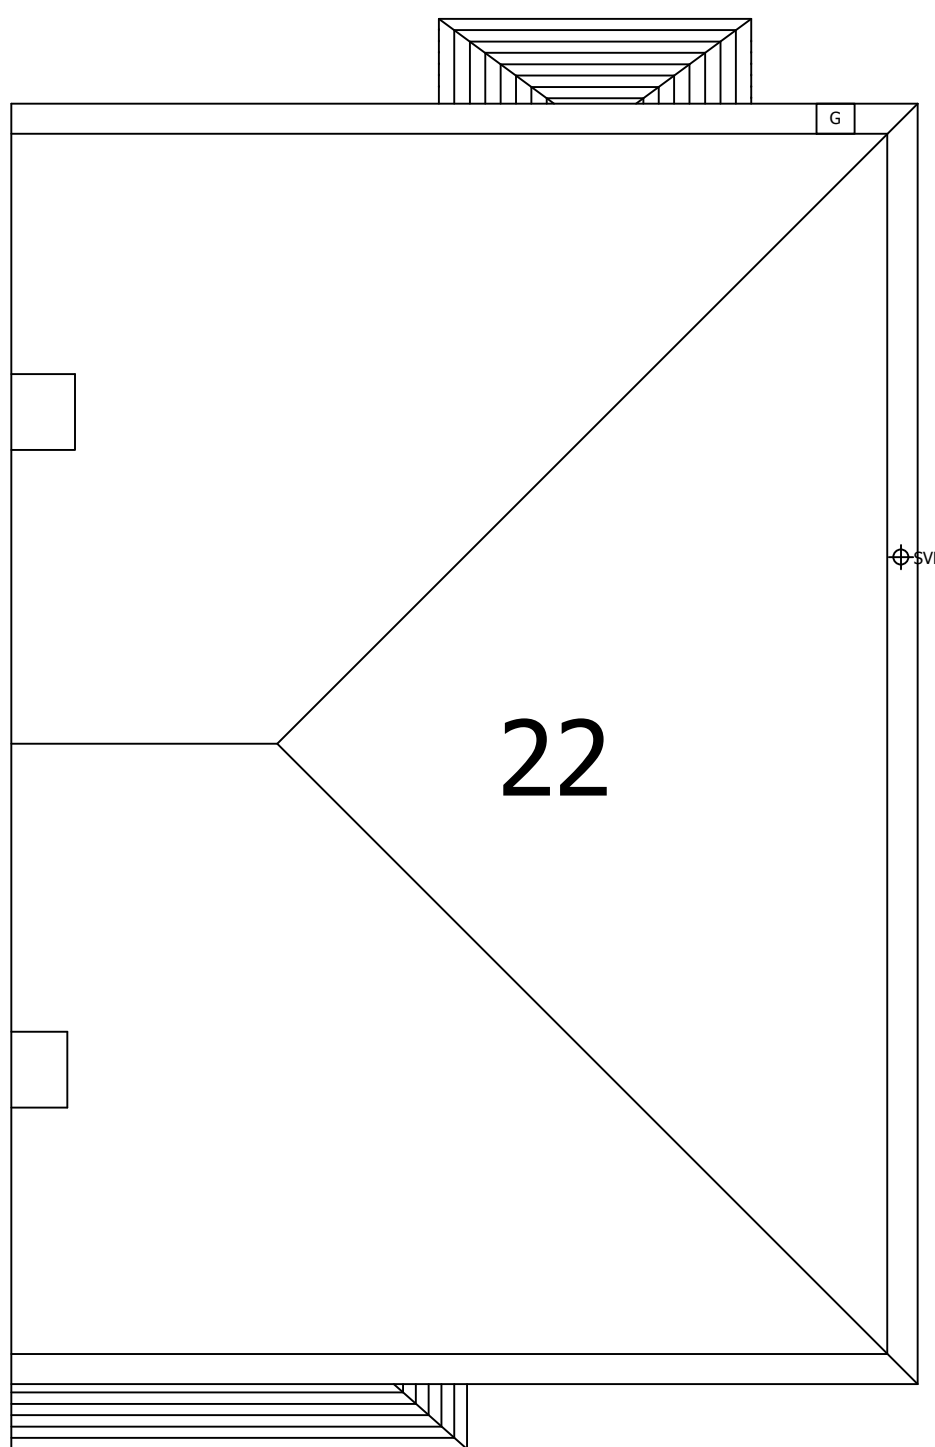

Drainage Note
Assumed drainage location and direction of flow to be investigated and confirmed by awarded contractor on site prior to the works commencing.

Revisions	Notes	Dates
Client 22 WALMERSLEY ROAD, NEW MOSTON, MANCHESTER		
Project title REAR SINGLE STOREY EXTENSION		
Drawing title EXISTING ELEVATIONS AND SITE PLAN		
Date Nov 21	Scale On dwg	Job No. Dwg. No. 01