


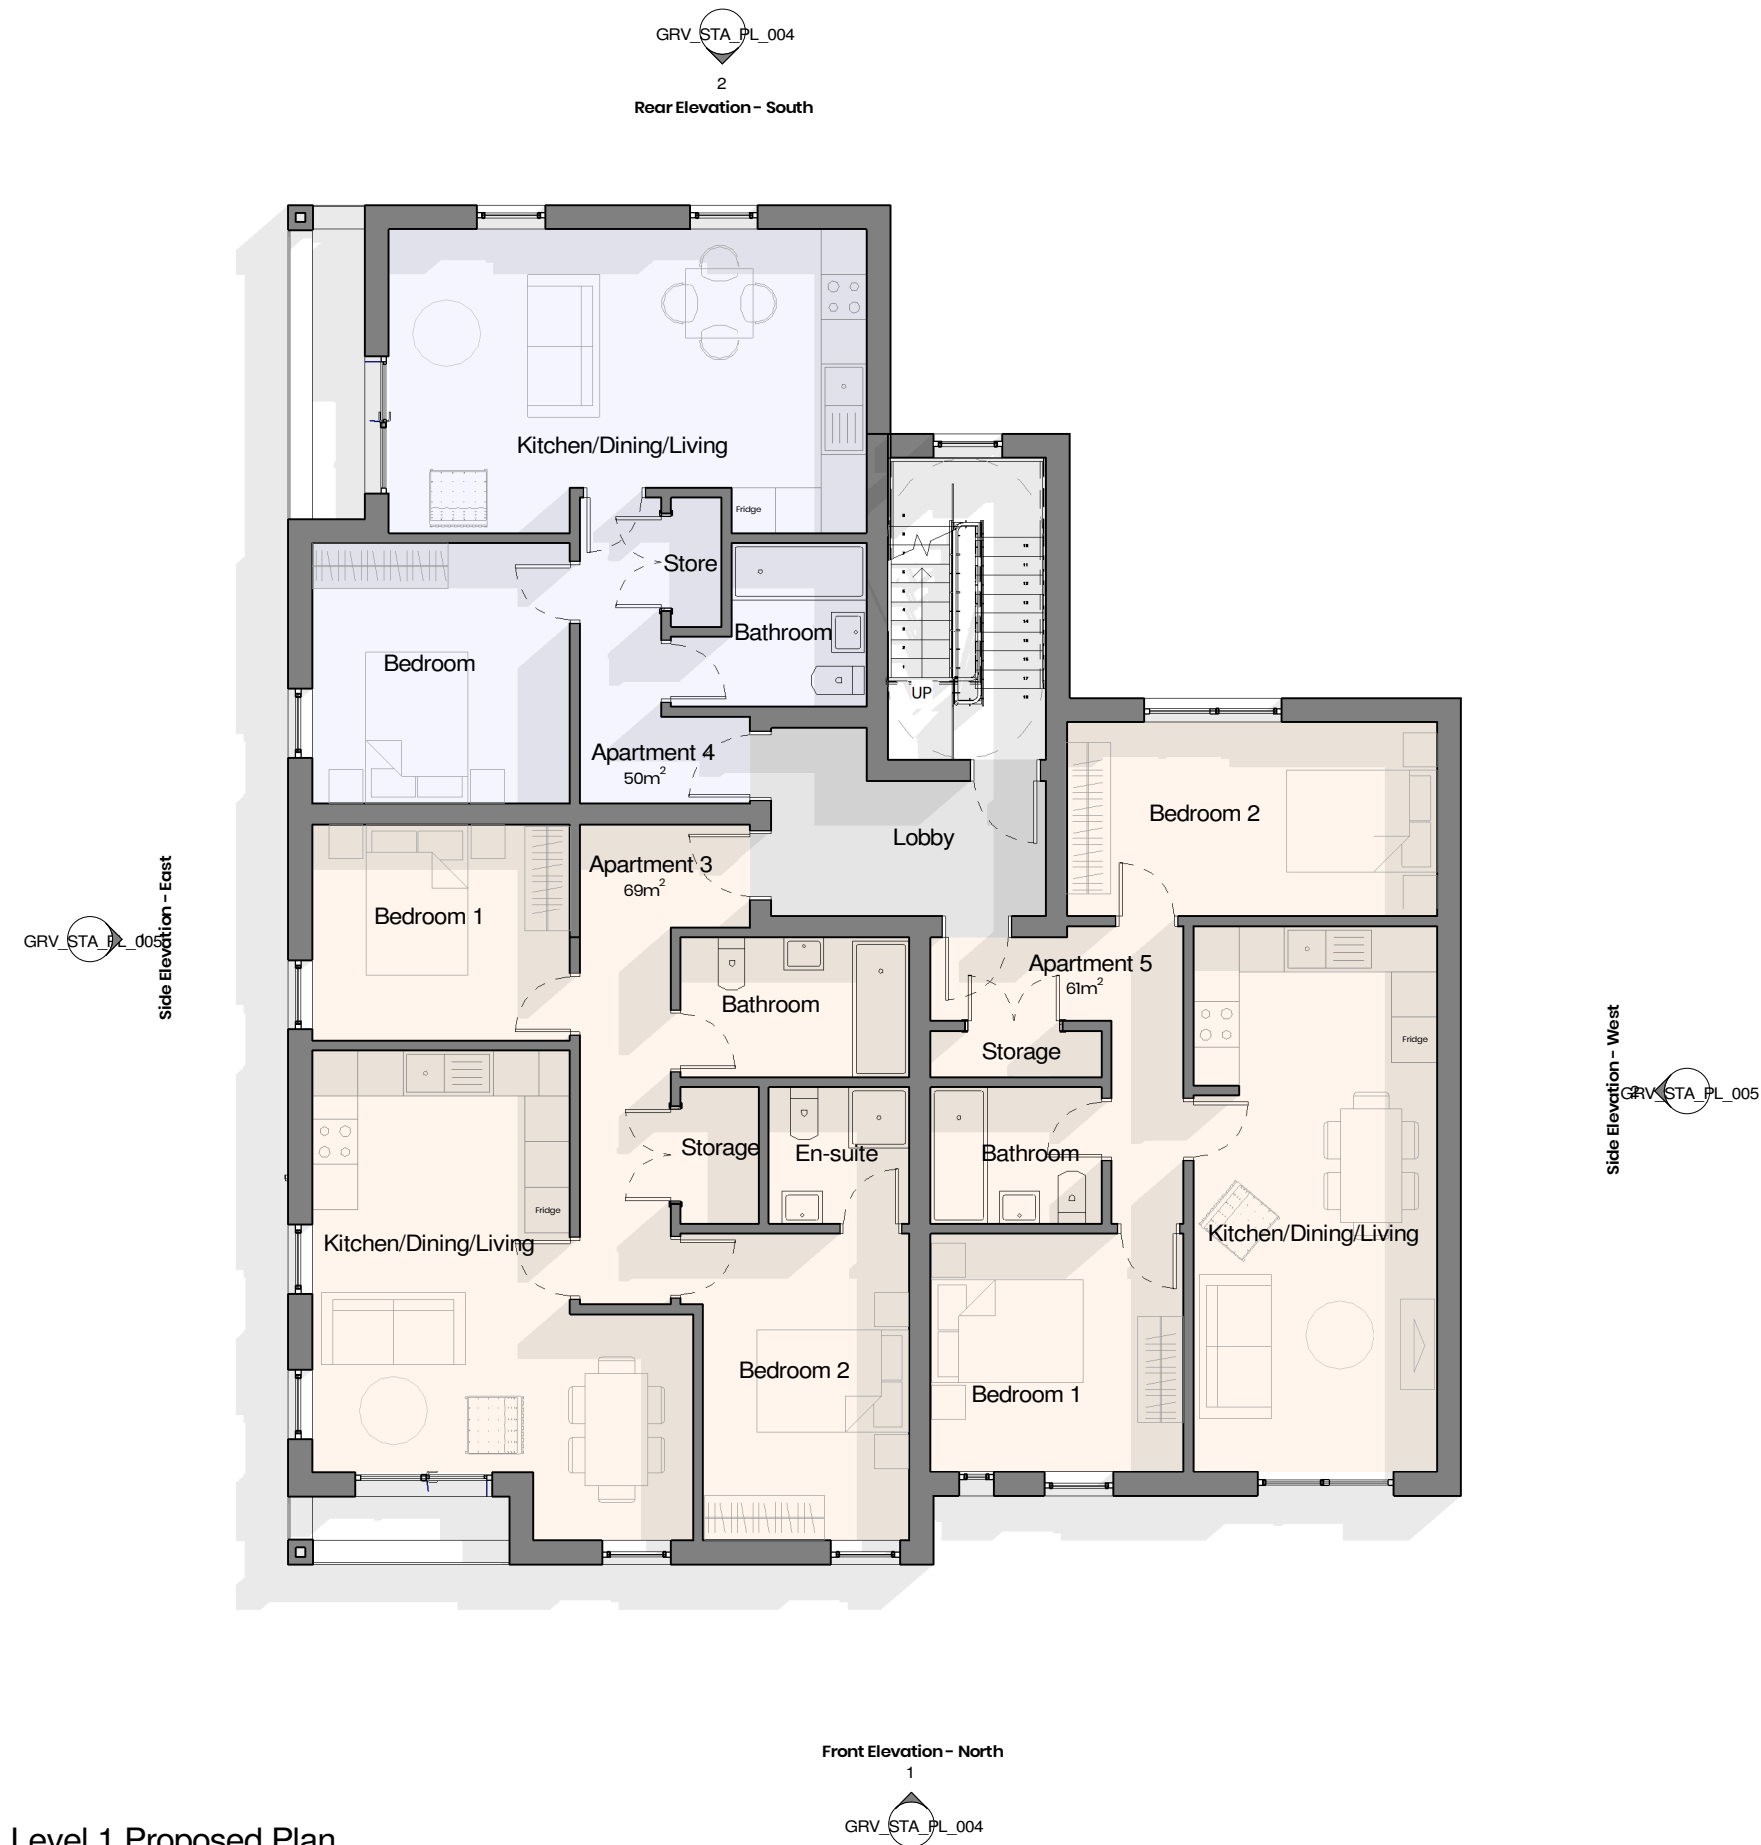

Level 1 Proposed Plan

1 : 100

GENERAL NOTES:

All site dimensions shall be verified by the Contractor on site prior to commencing any works.

Do not scale from this drawing.

Design intent drawing only. Construction to comply with latest building regulation requirements.

This drawing is the property of "Studio Tashkeel Architecture Ltd." and copyright is reserved by them. The drawing is not to be copied or disclosed by or to any unauthorised persons without the prior written consent of Studio Tashkeel Architecture Ltd.



Floor Level	GIA
Ground Floor	170.5 m ²
First Floor	211 m ²
Second Floor	211 m ²
Total Area	592.5 m ²

Rev	Description	Date	Dr by	App by
original by Author	date created 02/03/20	approved by Approver		



STUDIO TASHKEEL ARCHITECTURE LTD.
89 Princess Street, Manchester M1 4HT, UK
+44(0)161 694 6375
info@studiotashkeel.com | www.studiotashkeel.com

client name Noble Properties Ltd		
project Park Grove		
drawing GA Proposed Fist Floor Plan		
computer file D:\AcD\STA\Projects\1908101 - Park Grove\11.00 - BIM\11.00 WIP Data\GRV_STA_XX_M3_AR_CENTRAL.rvt	plot date	
project number 1908101	scale As indicated	@A3
drawing number GRV_STA_PL_002	rev	issue status PLANNING

This drawing is to be read in conjunction with all related drawings. All dimensions must be checked and verified on site before commencing any work or producing shop drawings. The originator should be notified immediately of any discrepancy. This drawing is copyright and remains the property of Studio Tashkeel Architecture Ltd.