



- Drawing Status**
- ☐ PRELIMINARY FOR APPROVAL
 - ☐ AGREED LAYOUT - SIGNED OFF
 - ☒ PLANNING DRAWING
 - ☐ BUILDING CONTROL DRAWING
 - ☐ TENDER DRAWING
 - ☐ CONTRACT DRAWING
 - ☐ CONSTRUCTION DRAWING
 - ☐ AS-BUILT DRAWING


- ① Existing White UPVC Components
- ② Existing Brickwork Finish
- ③ Existing Black Fascia's & Soffitt's
- ④ Existing Grey Slate Tile Finish

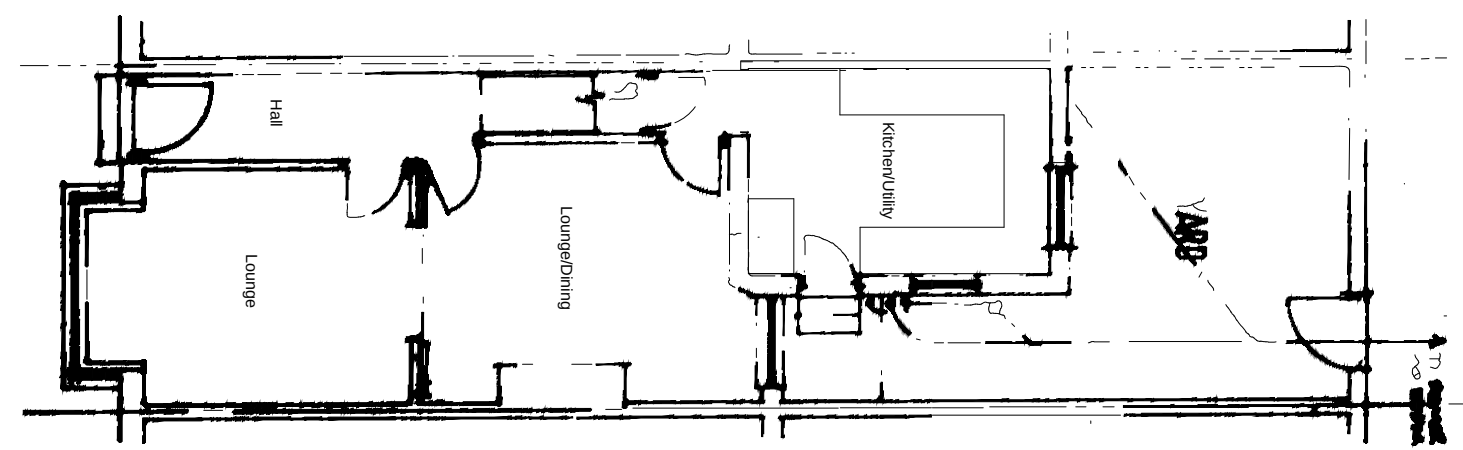

EXISTING GROUND FLOOR PLAN
SCALE - 1:50@A1

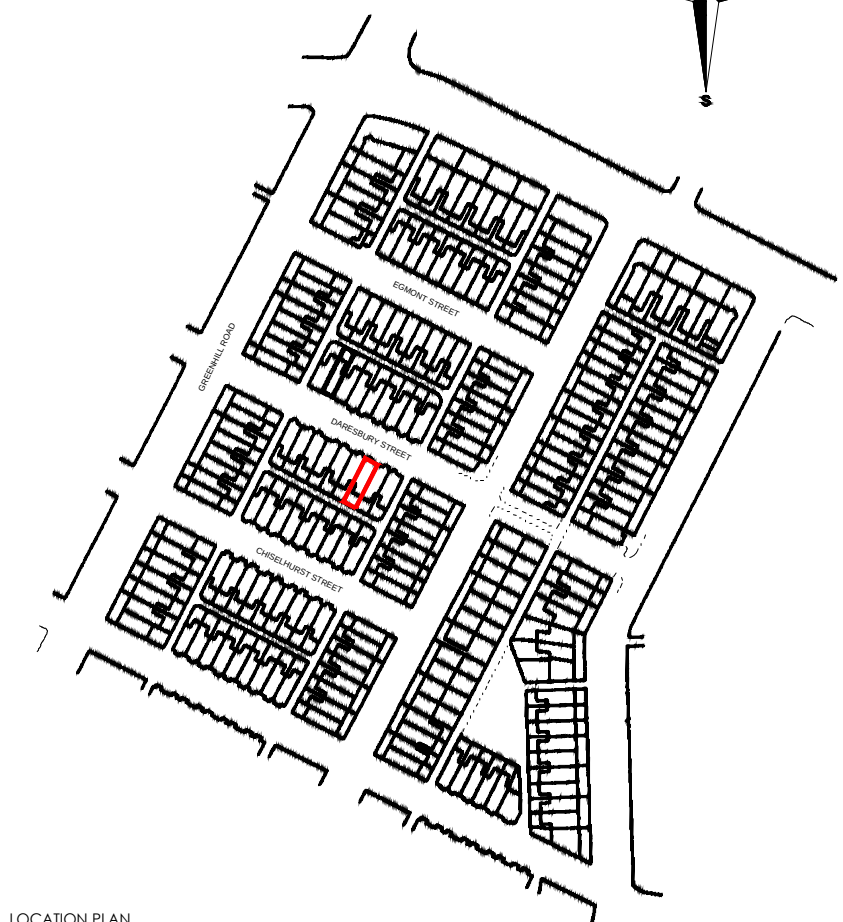


LOCATION PLAN
SCALE - 1:1250@A1

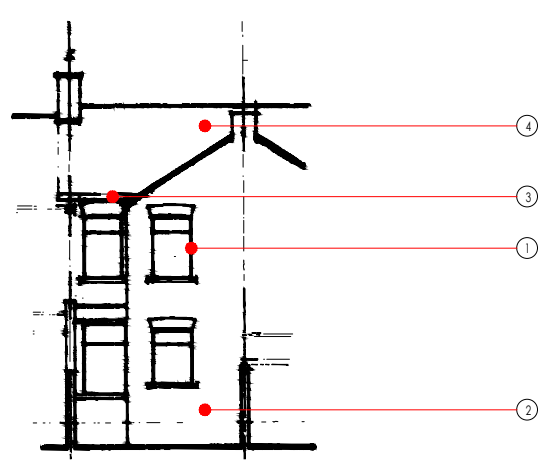


REAR ELEVATION

EXISTING ELEVATIONS
SCALE - 1:100@A1

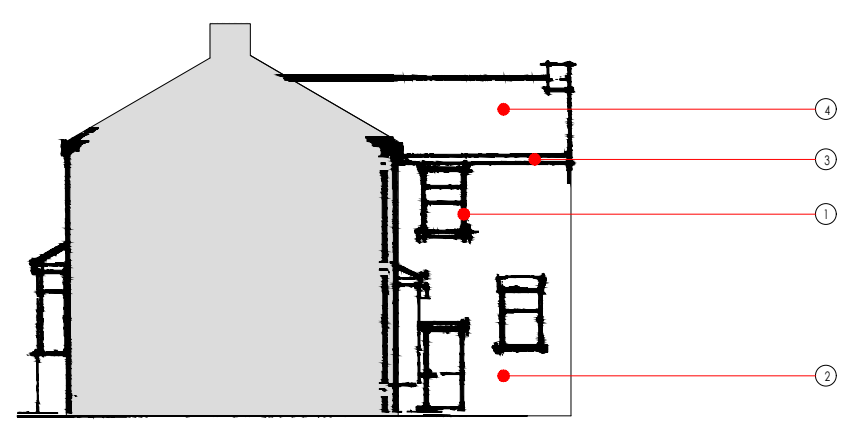

SIDE & PARTY WALL ELEVATION

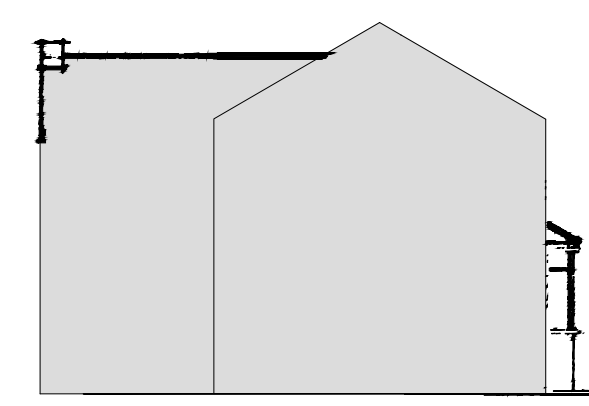

PARTY WALL ELEVATION

RJS DESIGN

Date:	Revision:	Dr:
Drawing Issue:		
PLANNING		
Project:		
23 DARESBUY STREET		
Drawing Title:		
EXISTING		
Scale:	Drawing No:	
1:100 (A1)	RJS_PL_001	
Revision:	Drawn:	Authorised by:
1	DR	RJS
		Date:
		SEP 2018

Tel: 07875 095563
Email: info@rjs-design.co.uk
Web: www.rjs-designs.co.uk