



Existing and Proposed First Floor Plan

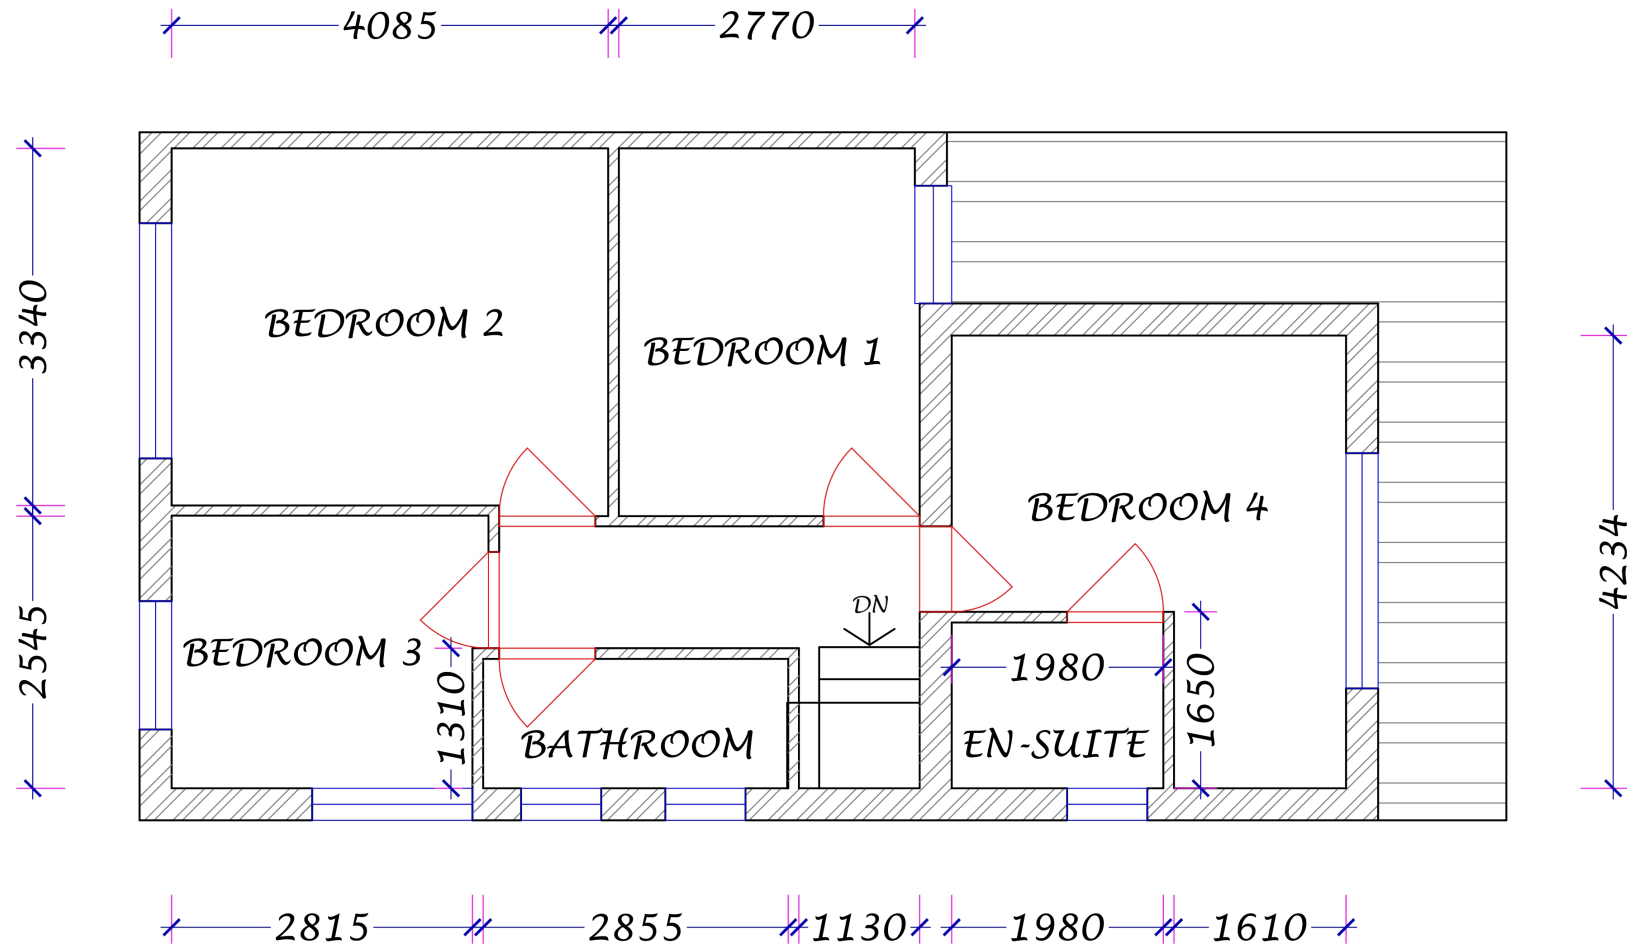

FIRST FLOOR PLAN

SCALE BAR 1:50

 

PRINT SCALE: 1:50

PAPER: A3

PRINT DATE: 12/12/2021