



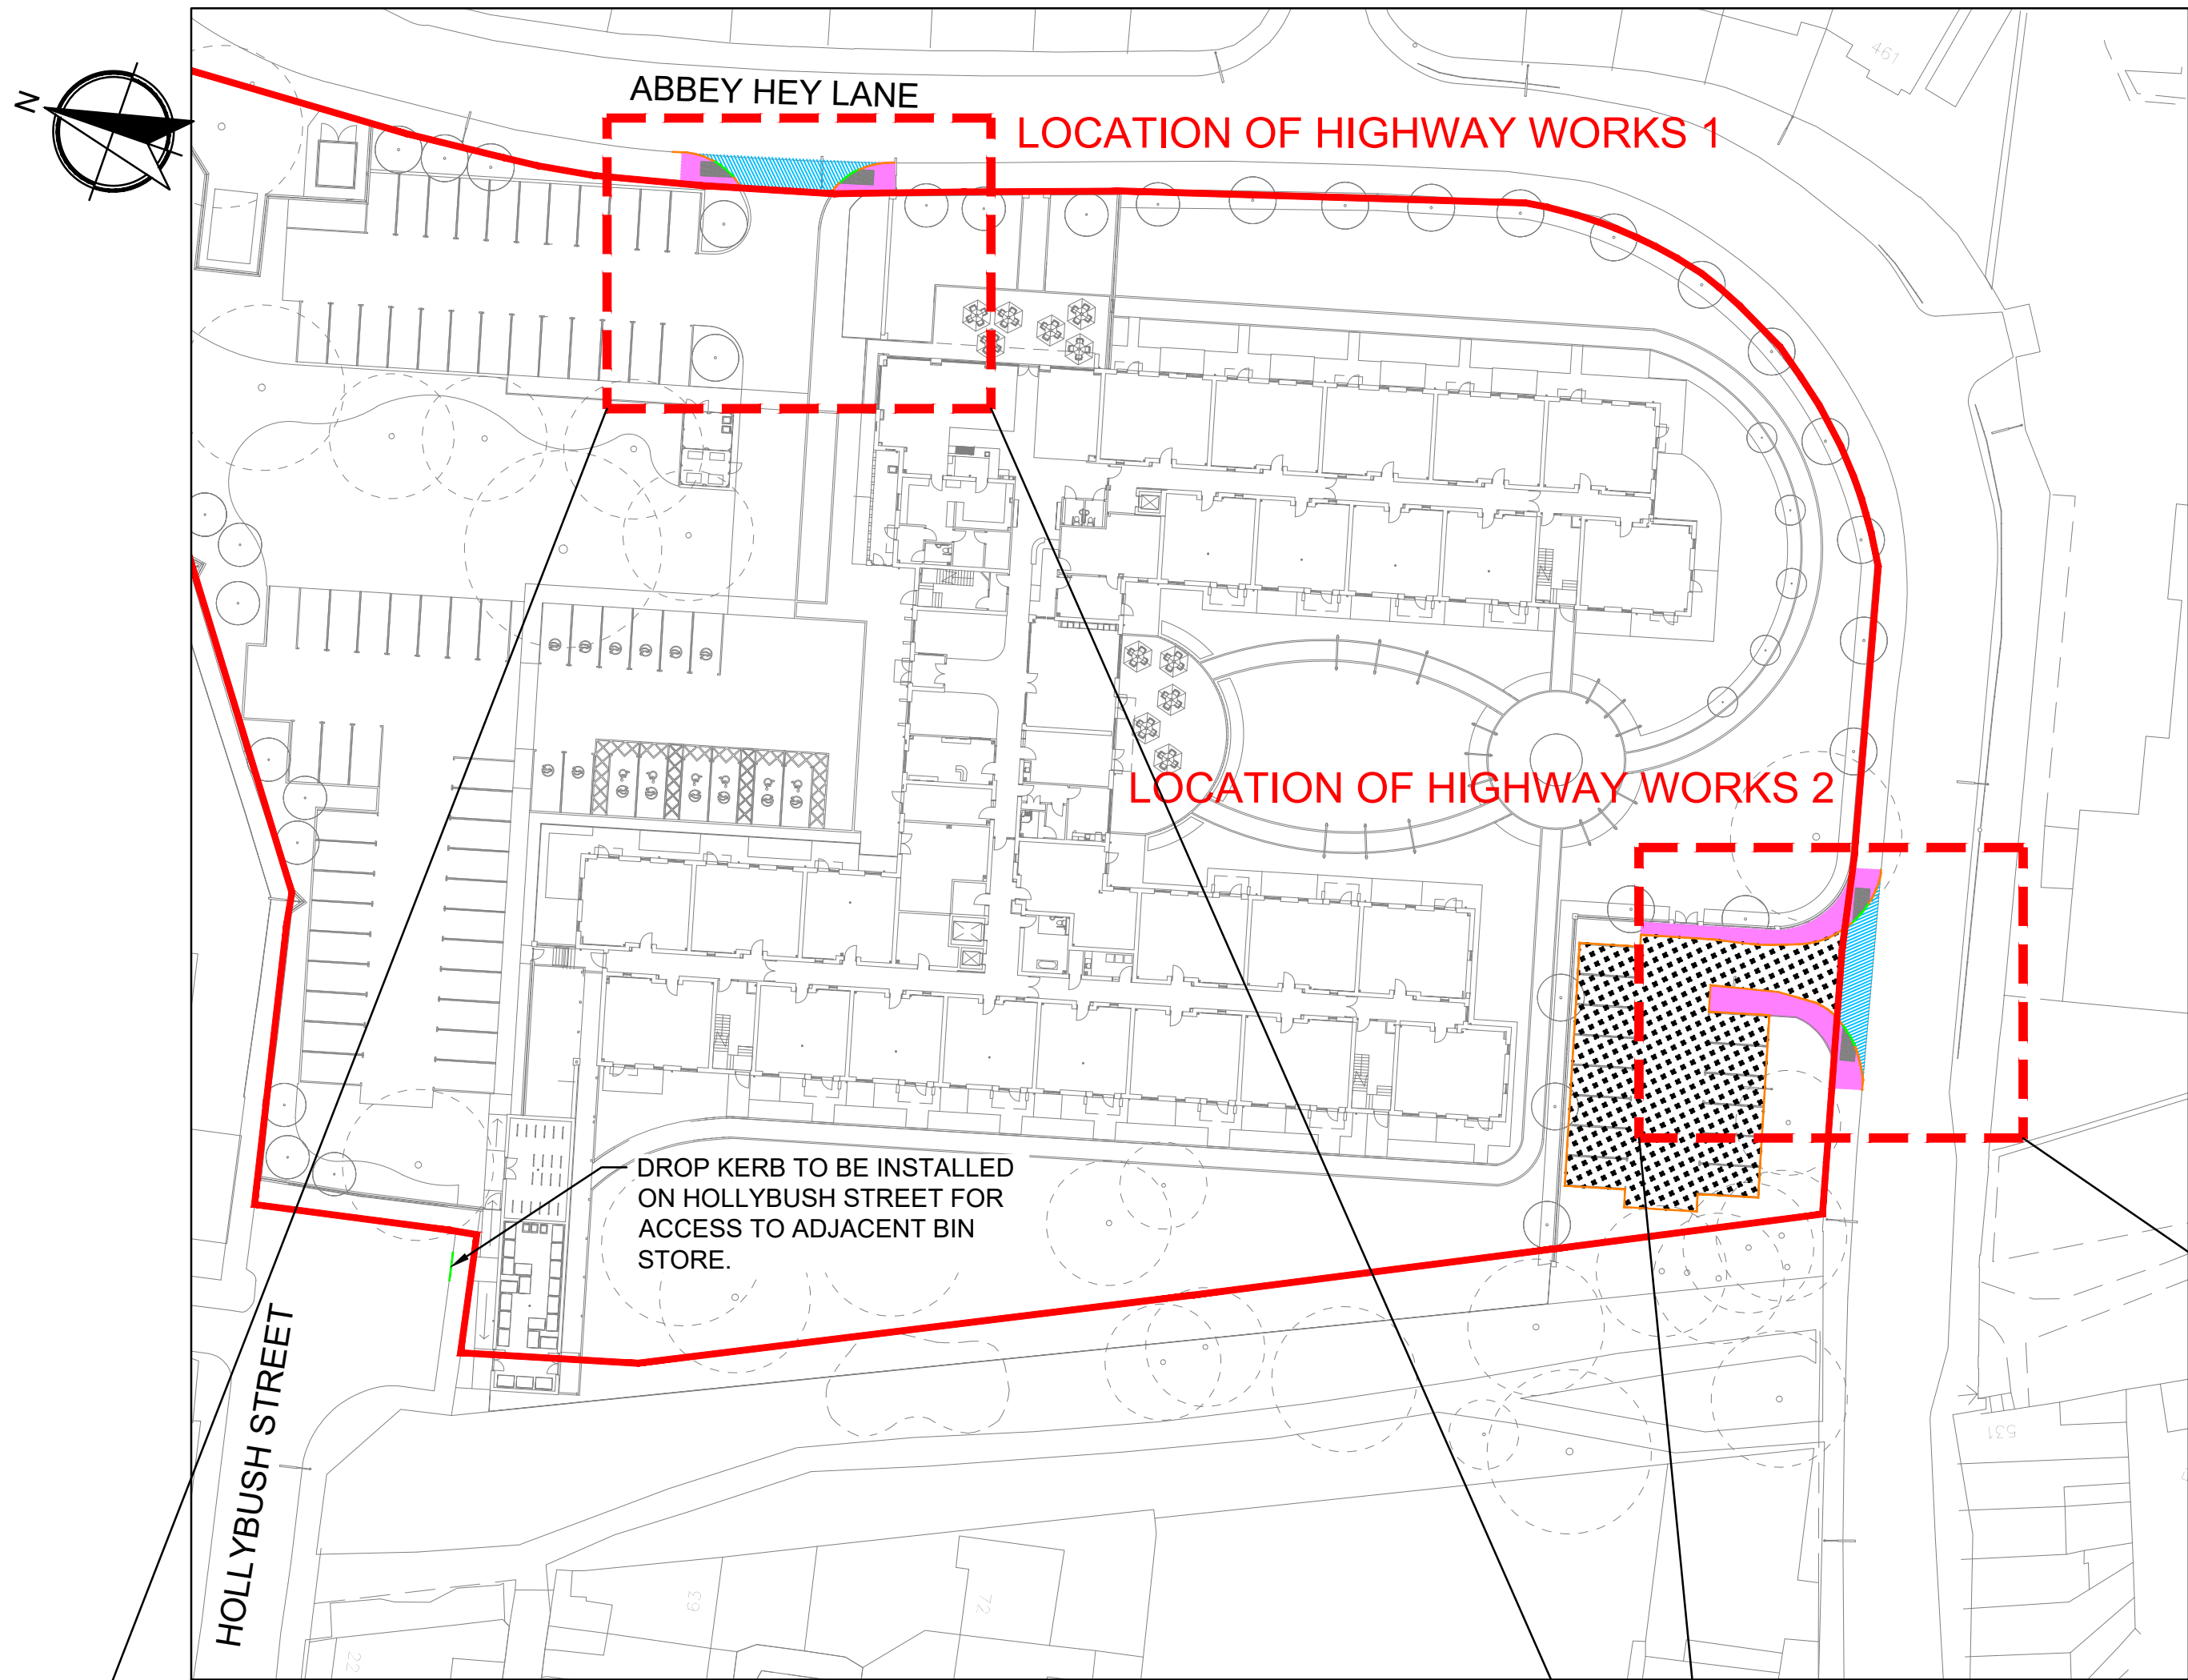


SITE PLAN
SCALE 1:500

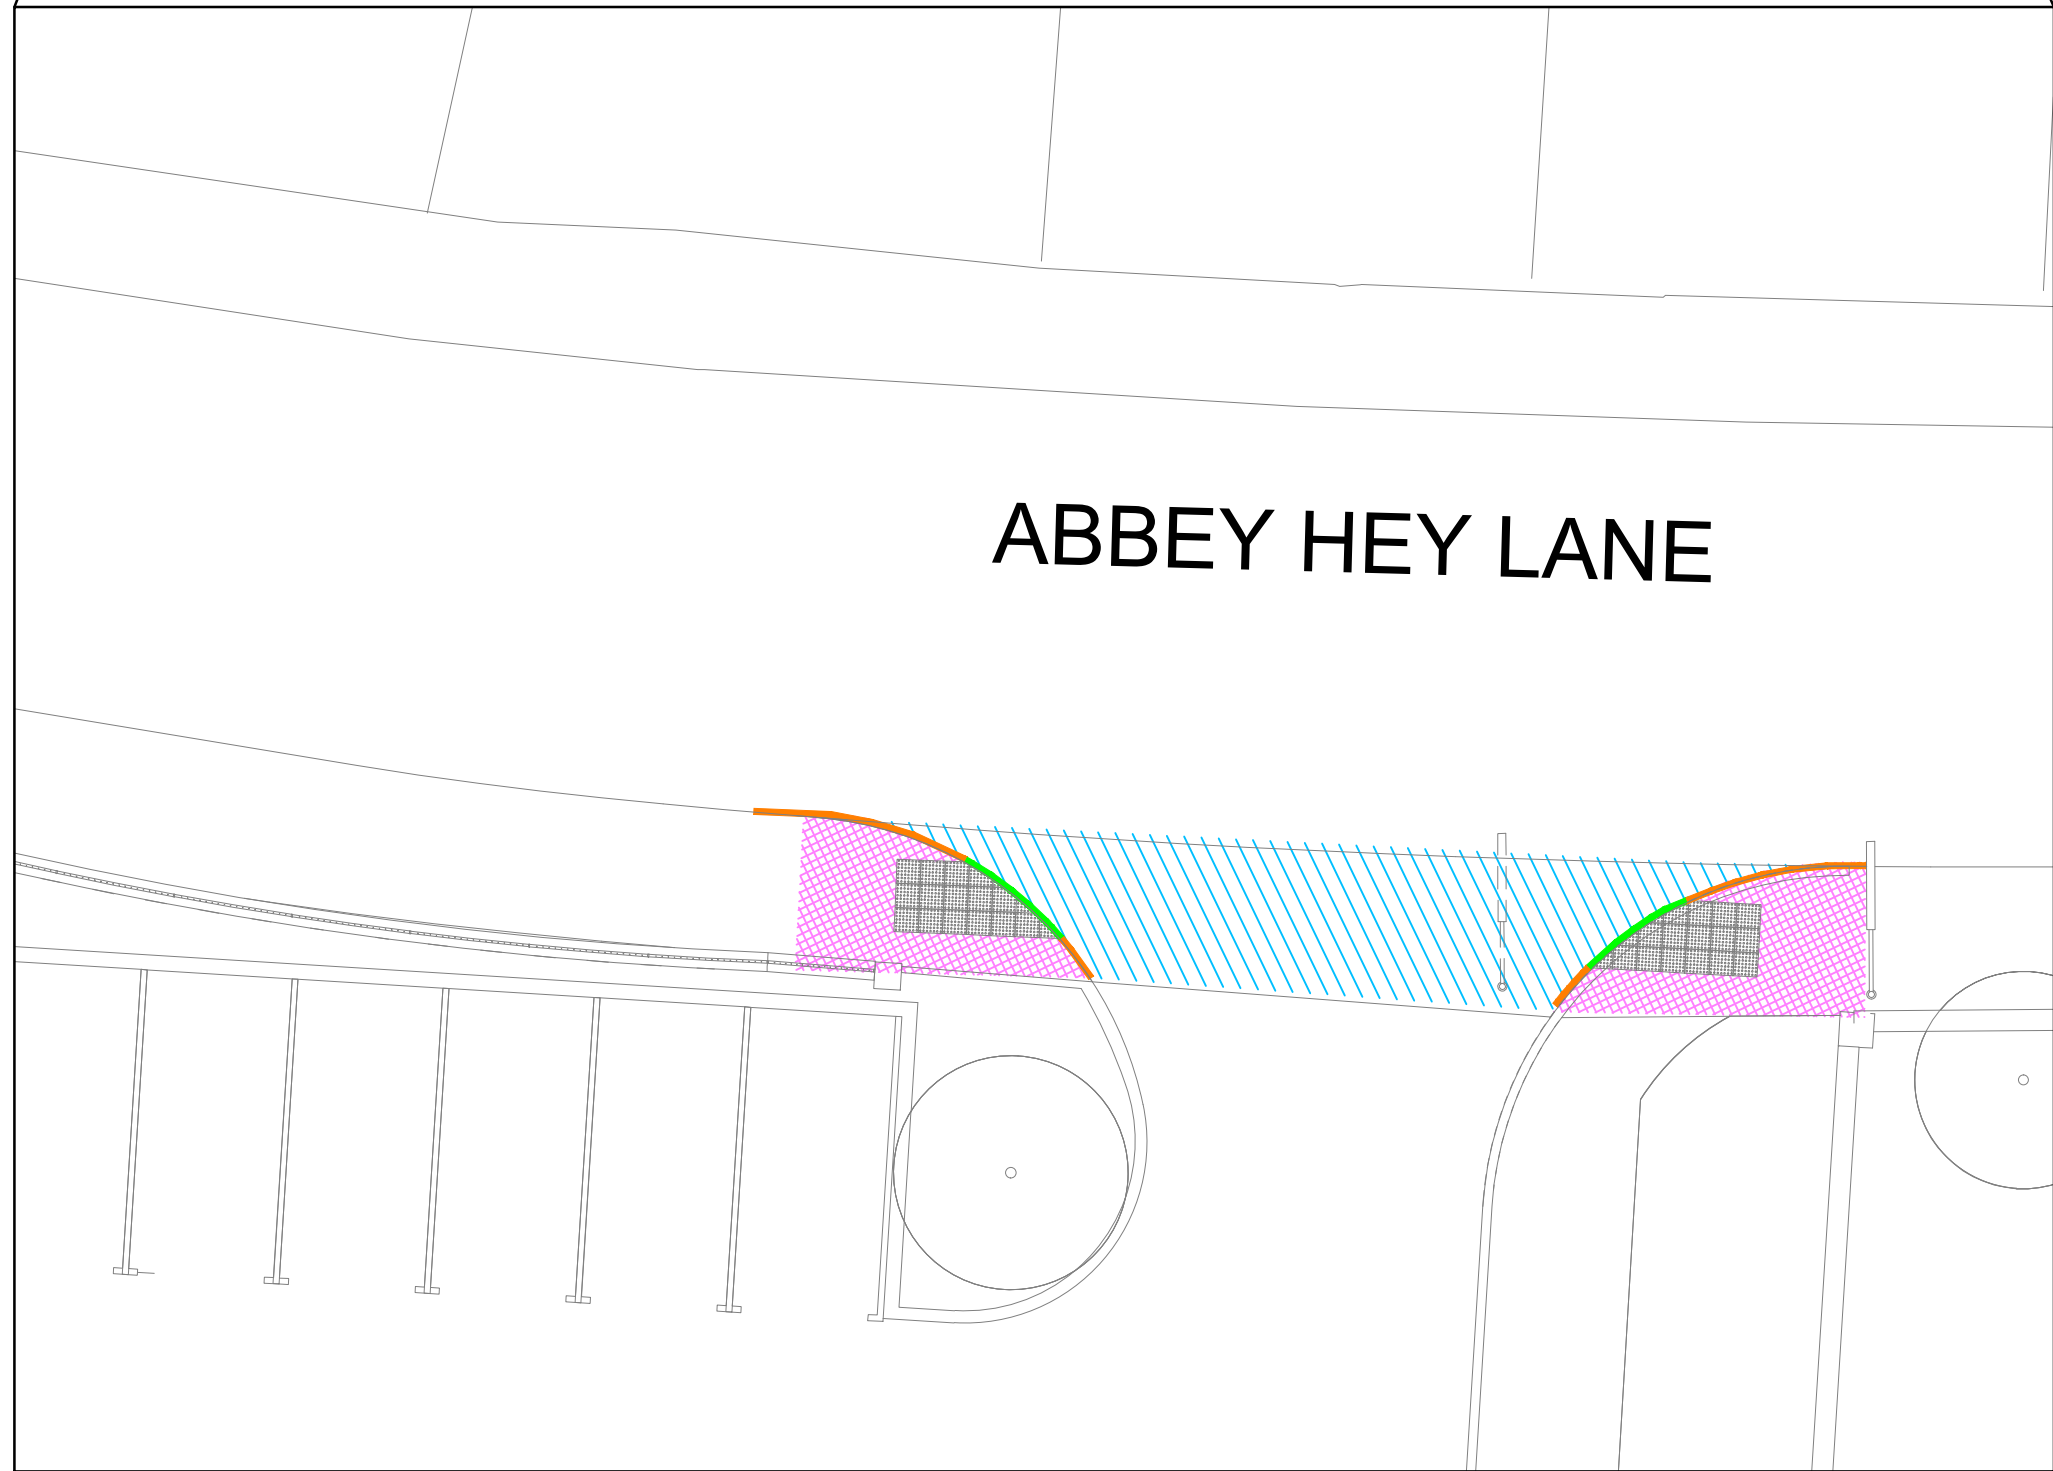

PROPOSED ENTRANCE 1 ARRANGEMENT
SCALE 1:125



PROPOSED ENTRANCE 2 ARRANGEMENT
SCALE 1:125

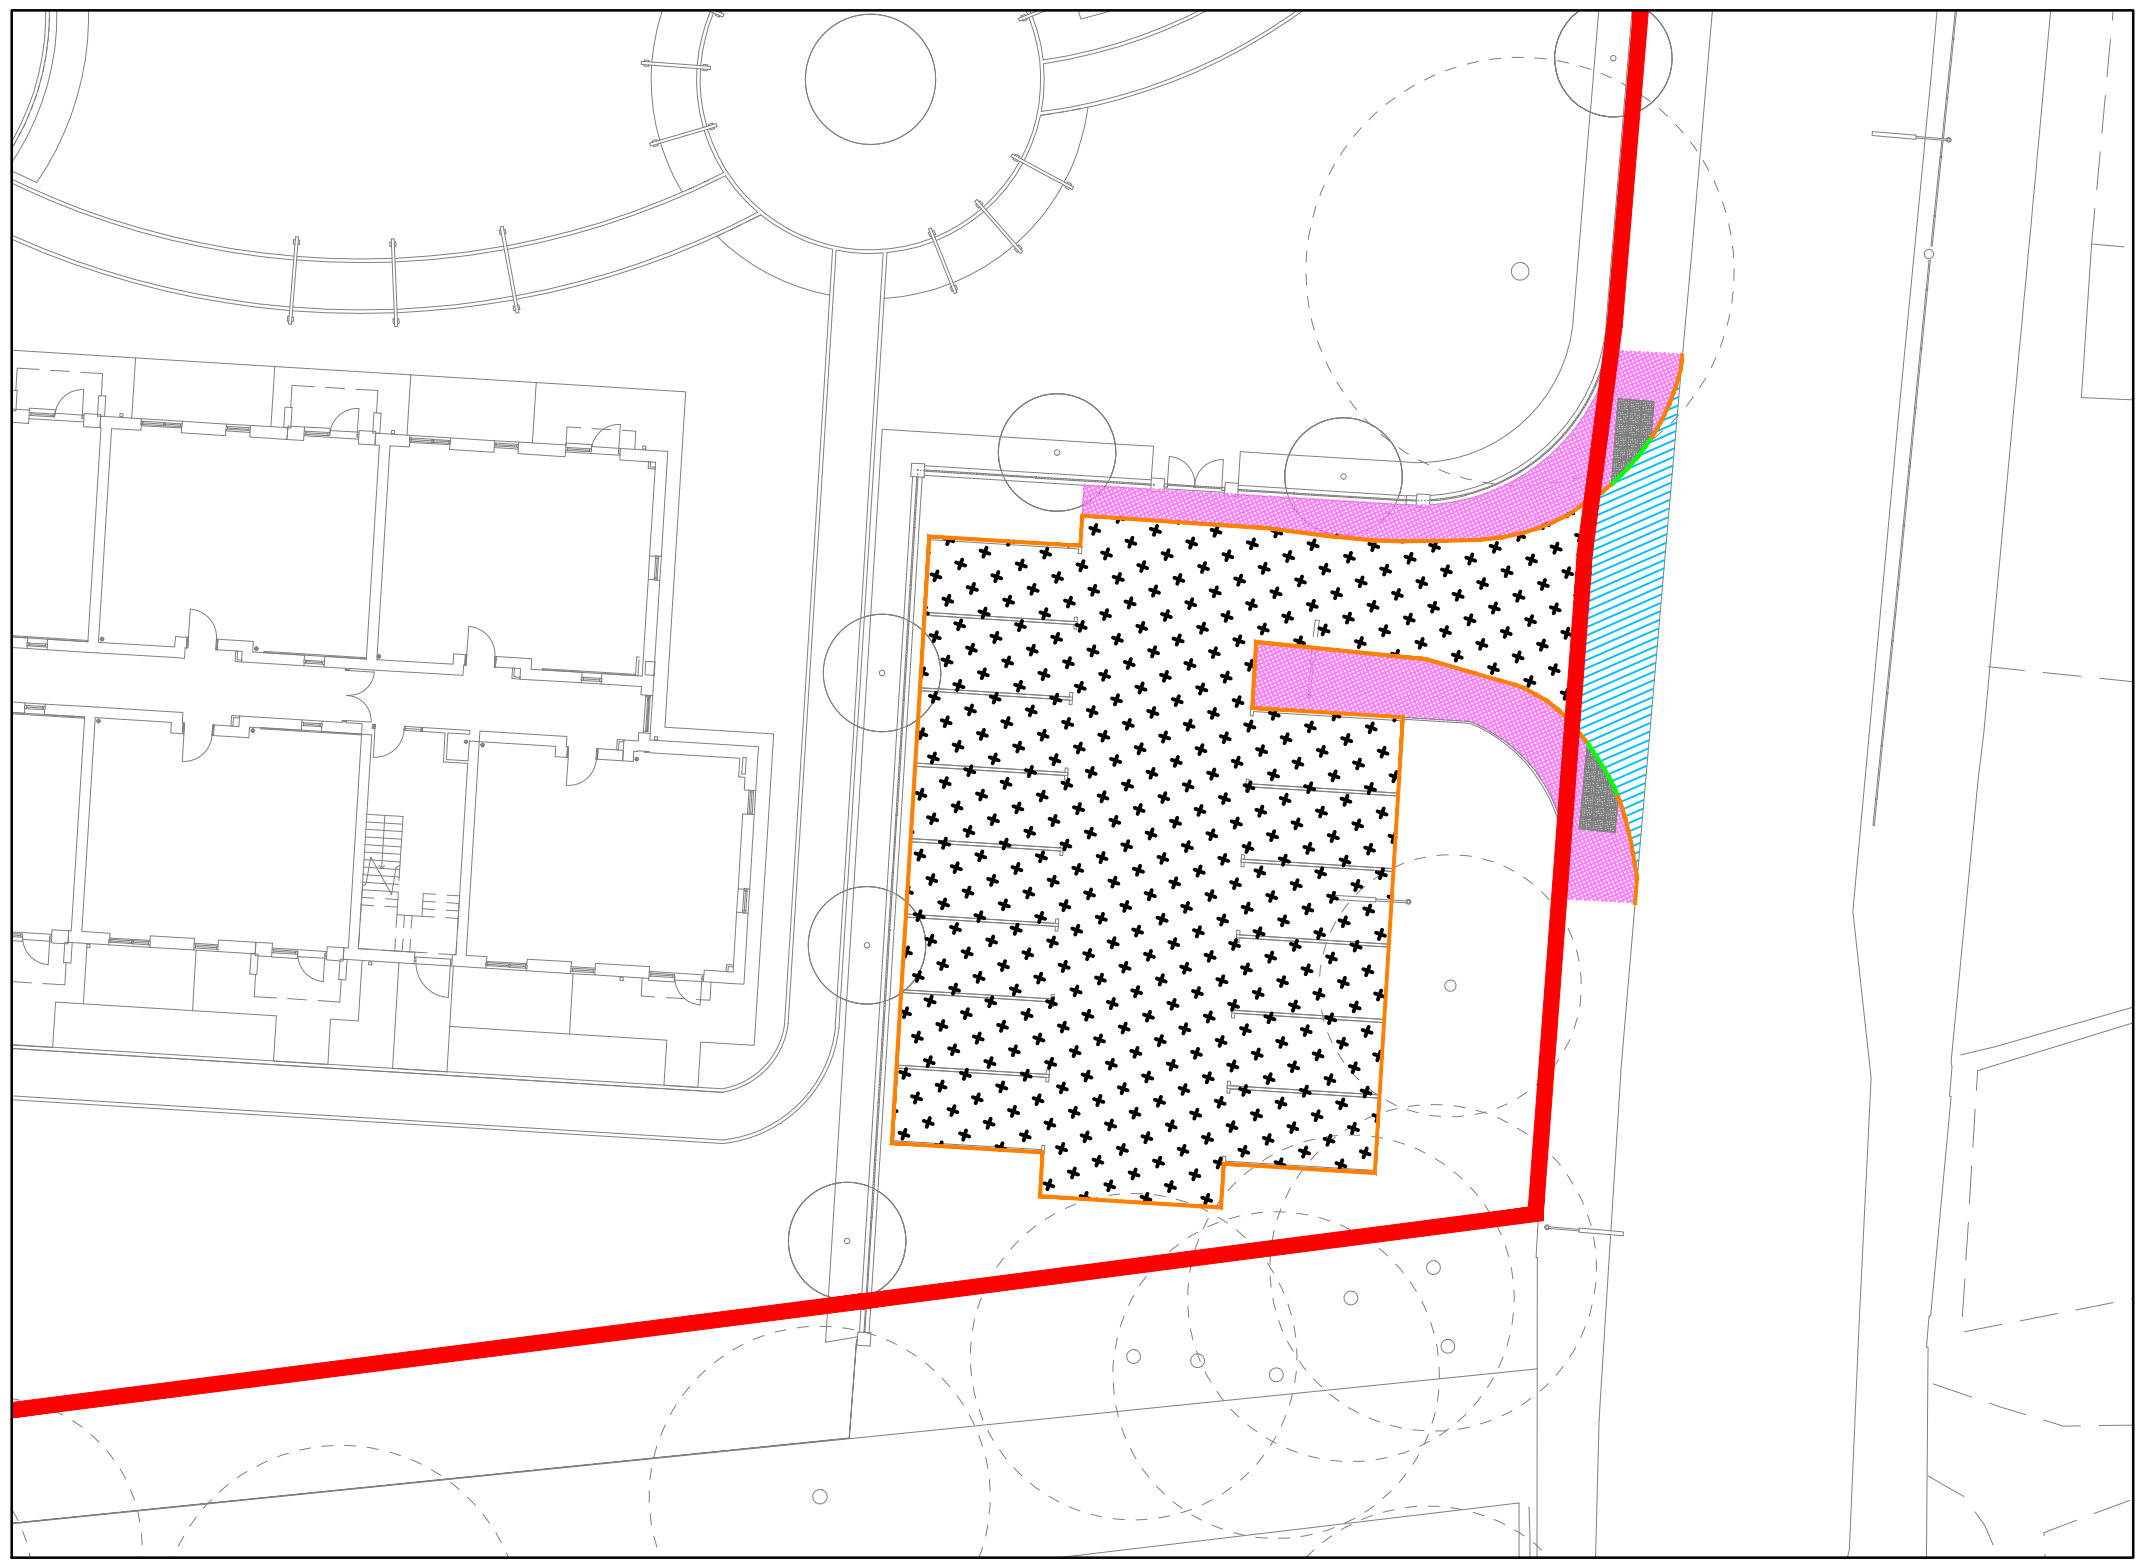

CAR PARK
SCALE 1:250

SURFACING KEY

TARMAC FOOTPATH

- 20mm CLOSE GRADED SURFACE COURSE WITH 6mm AGGREGATE: AC 6 DENSE SURF 100/150 EN 13108-1
- 50mm THICK DENSE BINDER COURSE WITH 20mm AGGREGATE: AC 20 DENSE BIN 100/150 BS EN 13108-1
- 150mm THK TYPE 1 GRANULAR SUB BASE MATERIAL TO CLAUSE 803 OF THE SPECIFICATION FOR HIGHWAY WORKS.

TARMAC ROAD

- 40mm THK CLOSE GRADED SURFACE COURSE WITH 10mm AGGREGATE: AC 10 CLOSE SURF 40/60
- 60mm THICK DENSE BINDER COURSE WITH 20mm AGGREGATE: AC 20 DENSE BIN 100/150 BS EN 13108-1
- 90mm THICK DENSE, HEAVY DUTY BASE COURSE WITH 32mm AGGREGATE: AC 32 DENSE BASE 100/150 BS EN 13108-1
- 150mm THK TYPE 1 GRANULAR SUB BASE MATERIAL TO CLAUSE 803 OF THE SPECIFICATION FOR HIGHWAY WORKS
- 450mm THK 6F2 CAPPING MATERIAL (ASSUMED CBR OF 2% BUT SUBJECT TO IN-SITU CBR TESTING.)

LIGHT DUTY CAR PARKING

- 40mm THK CLOSE GRADED SURFACE COURSE WITH 10mm AGGREGATE: AC 10 CLOSE SURF 40/60
- 60mm THICK DENSE BINDER COURSE WITH 20mm AGGREGATE: AC 20 DENSE BIN 100/150 EN 13108-1
- 250mm THK TYPE 1 GRANULAR SUB BASE MATERIAL TO CLAUSE 803 OF THE SPECIFICATION FOR HIGHWAY WORKS.


KERBING KEY

- HB2 KERB (125mm)
- DROP KERB

SURFACING SPECIFICATION TO BE AGREED WITH HIGHWAYS AUTHORITY

GENERAL NOTES

1. DRAWINGS ARE TO BE READ IN CONJUNCTION WITH ALL RELEVANT SPECIFICATIONS, ENGINEERS, ARCHITECTS & SERVICES DRAWINGS, INCLUDING APPROVED BUILDERS WORK DRAWINGS. CONTRACTOR TO NOTIFY ENGINEER OF DISCREPANCIES BETWEEN STRUCTURAL DRAWINGS AND SPECIFICATIONS OR OTHER DRAWINGS.
2. ALL DIMENSIONS ARE IN MILLIMETRES UNLESS NOTED OTHERWISE.
3. DO NOT SCALE FROM THIS DRAWING. WORK TO DIMENSIONS OR CO-ORDINATES PROVIDED. ALL LEVELS ARE IN METRES AND ALL DIMENSIONS ARE IN MILLIMETRES, UNLESS OTHERWISE NOTED. ANY AMBIGUITIES, OMISSIONS AND ERRORS ON DRAWINGS, SHALL BE BROUGHT TO THE ENGINEERS ATTENTION IMMEDIATELY.
4. INFORMATION CONTAINED ON THIS DRAWING IS TENDER DESIGN ONLY. FURTHER DETAILED DESIGN AND CO-ORDINATION WITH THE CONTRACTOR, DESIGN TEAM AND APPROPRIATE SUB-CONTRACTORS WILL BE REQUIRED TO FULLY DEVELOP AND DETAIL THE FINAL CONSTRUCTION DETAILS. CONTRACTOR TO USE THEIR EXPERIENCE AND JUDGEMENT TO MAKE SUFFICIENT ALLOWANCES FOR DETAILED DESIGN DEVELOPMENT.

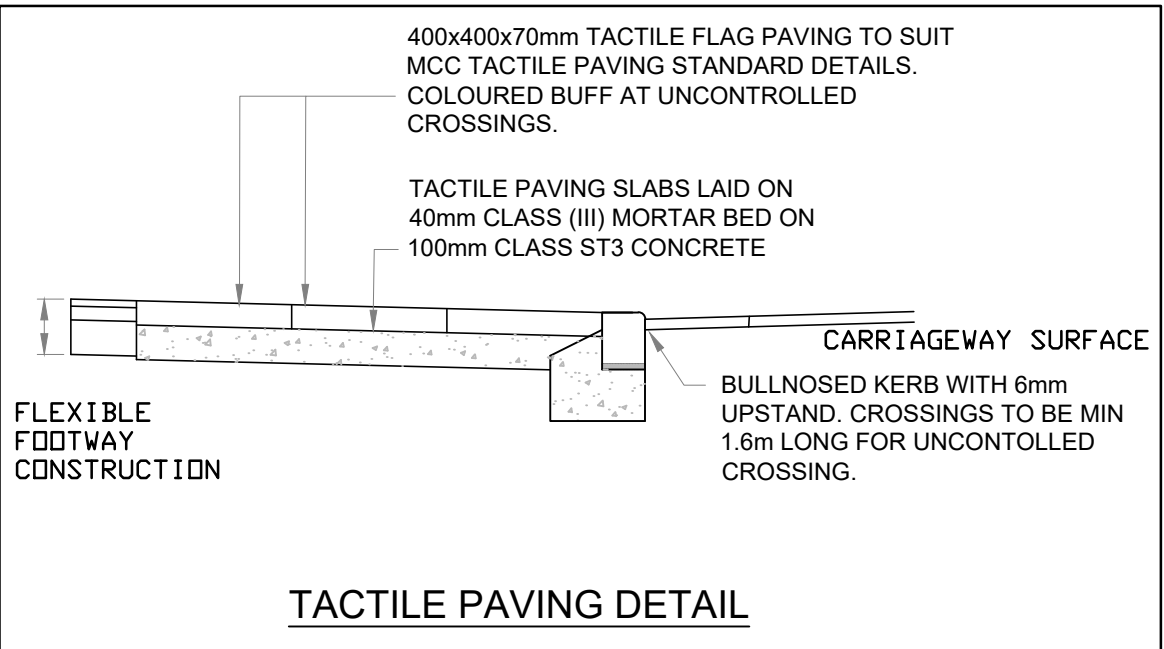

TACTILE PAVING DETAIL

P4	05.02.21	AS	PG	GENERAL AMENDMENTS
P3	15.05.19	JS	PG	GENERAL AMENDMENTS
P2	16.04.19	JS	PG	GENERAL AMENDMENTS
P1	03.08.18	JS	PG	TENDER ISSUE
No	DATE	DRAWN	REV'D ENG.	AMENDMENT

STATUS	PURPOSE OF ISSUE
D2	TENDER

COPYRIGHT:
The concepts and the information contained in this document are the copyright of Scott Hughes Design Ltd. Use or copying of the document in whole or in part without written permission of Scott Hughes Design Ltd. constitutes and infringement of copyright.

 Scott Hughes Design Ltd. The Flint Glass Works, 64 Jersey Street, Manchester M4 6JW t. 0161 605 0831 f. 0161 605 0832 e.mail@scotthughesdesign.co.uk Reg No. 4899745	
CLIENT	SOUTHWAY HOUSING TRUST
PROJECT	GORTON EXTRA CARE, ABBEY HEY LANE
DRAFTER	JS
ENGINEER	PG
TITLE	S38 & S278 HIGHWAY WORKS- KERBING AND SURFACING
SCALE	AS NOTED
SHEET	A1
DRAWING No	3384-SHD-00-ZZ-DR-C-0202
REV	P4