

General Notes

The Architect shall have no responsibility for any use made of this document other than for that which it was prepared and issued.
All dimensions should be checked on site. Do not scale from this drawing. To be read in conjunction with all other Consultant's drawings. The Architect to be immediately notified of any discrepancies.

Copyright on this drawing retained by the Architect.

LEGEND

Site Boundary

D	08/09/21	SA	SH	Windows to dormer removed	
C	18/08/21	SA	SH	Updated First & Loft	
B	29/06/21	SA	SH	Updated site boundary line	
A	09/06/21	SA	SH	Amended Proposed	
-	11/05/21	SA	SH	Initial Issue	
No.	Date	Dwn	Chk	App	Revision or reason for issue

Client
Barlow Moor Property Ltd

createitstudios
Architects & Designers



Create It Studios (NW) Ltd
Universal Square
Devonshire Street North
Manchester M12 6JH
0161 974 6165
www.createitstudios.co.uk
info@createitstudios.co.uk

Project Title
347 Barlow Moor Road, Manchester
M21 7QH


Scale / North Point
1 : 200

Drawing Title
Proposed Site Plan


Drawing Number A1340(02)001	Revision D
Drawing Status Preliminary	

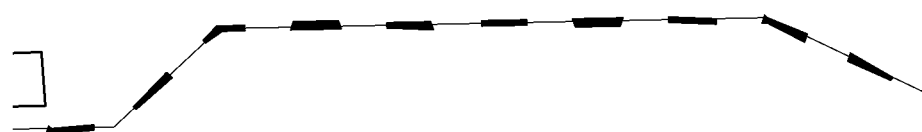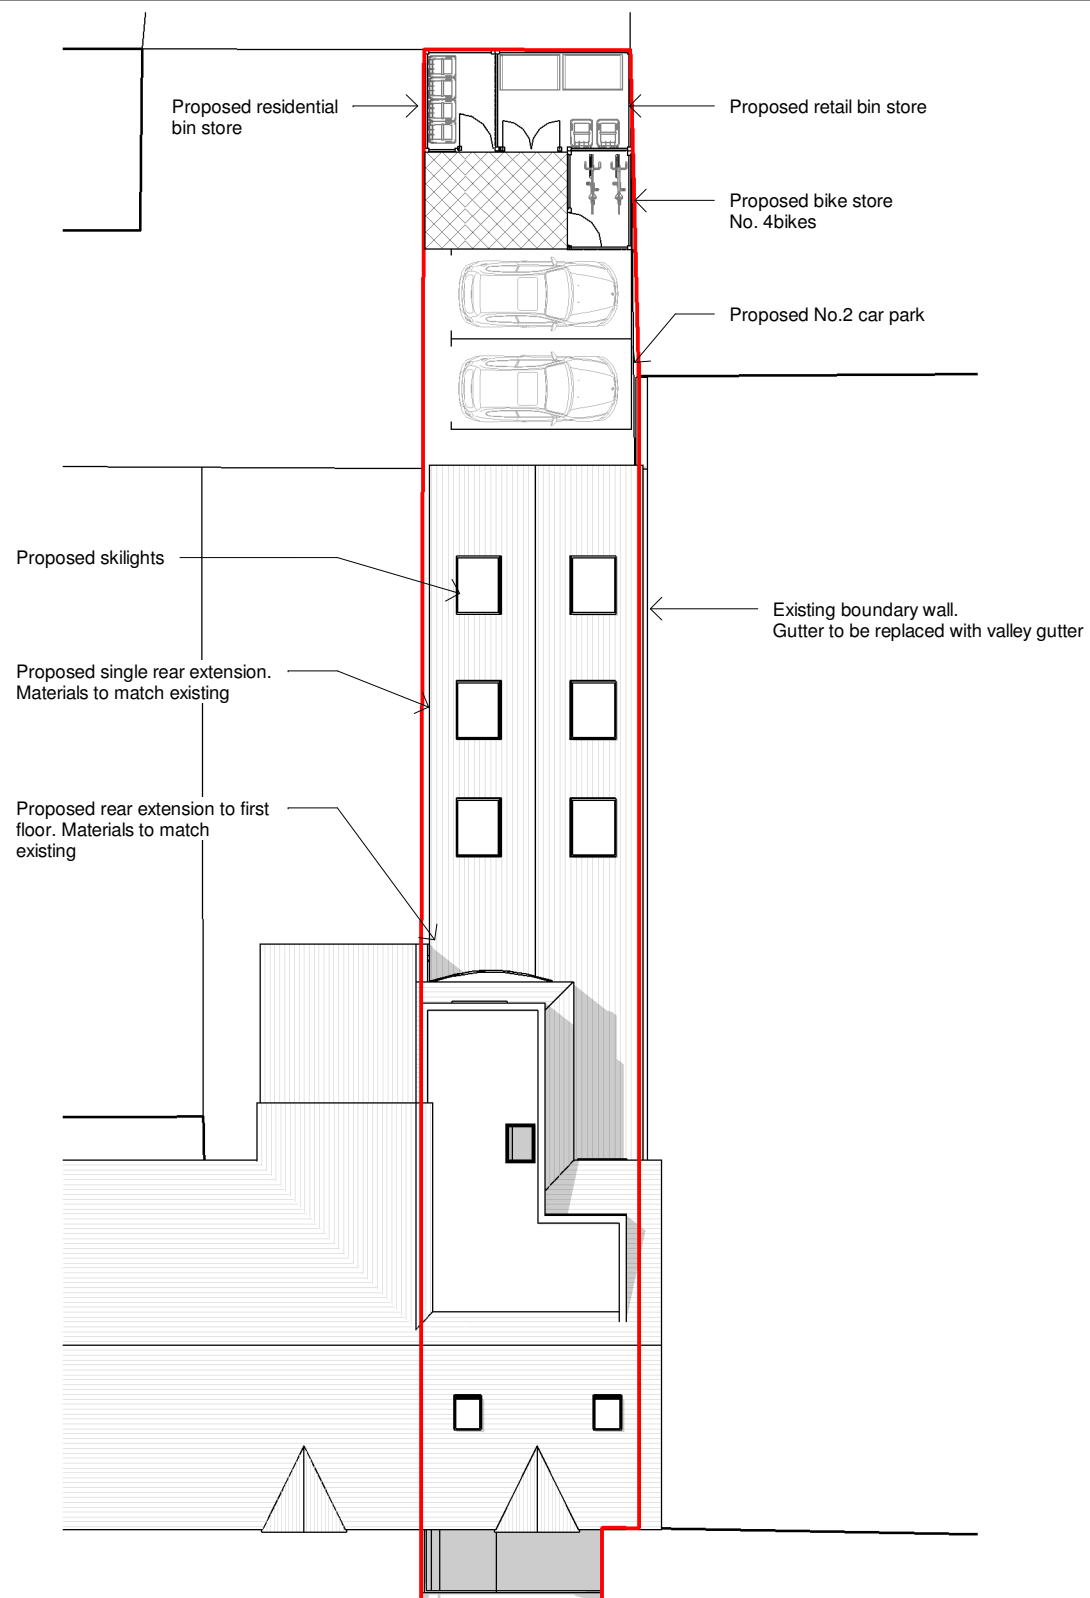

BARLOW MOOR ROAD

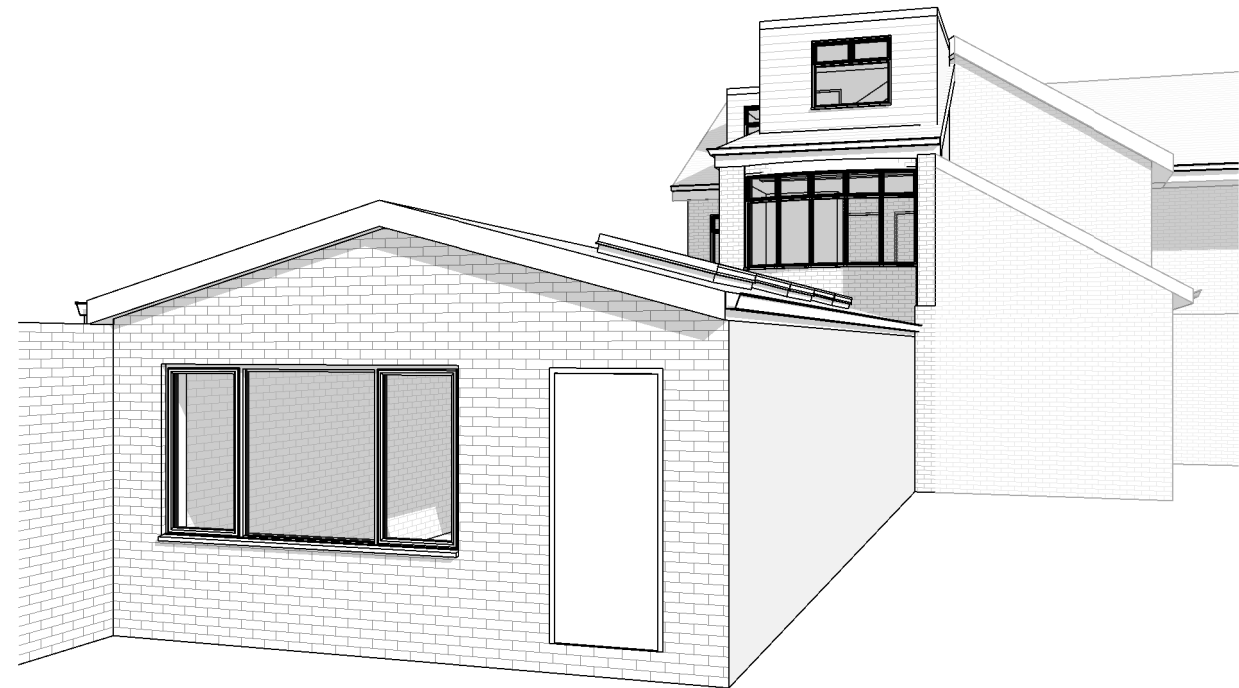

2 Proposed Rear View

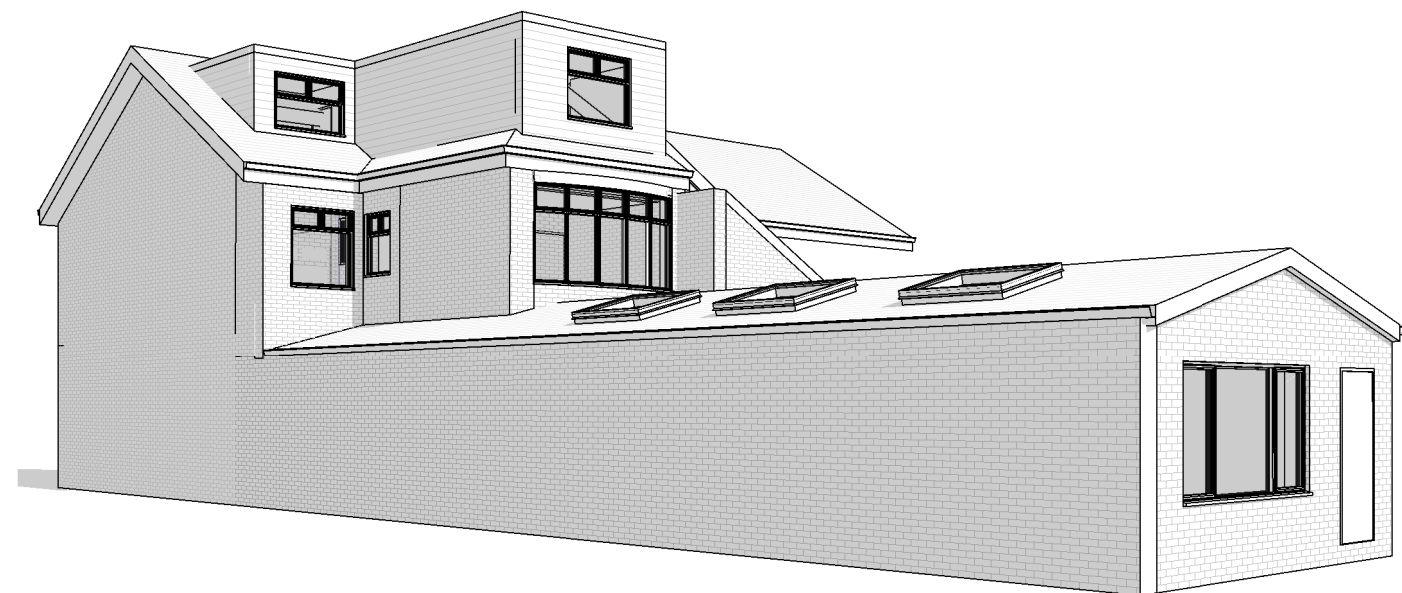

3 Proposed Side View