


0 0.51m 2m 5m
1:100



Front Elevation
As Proposed



Side Elevation
As Proposed

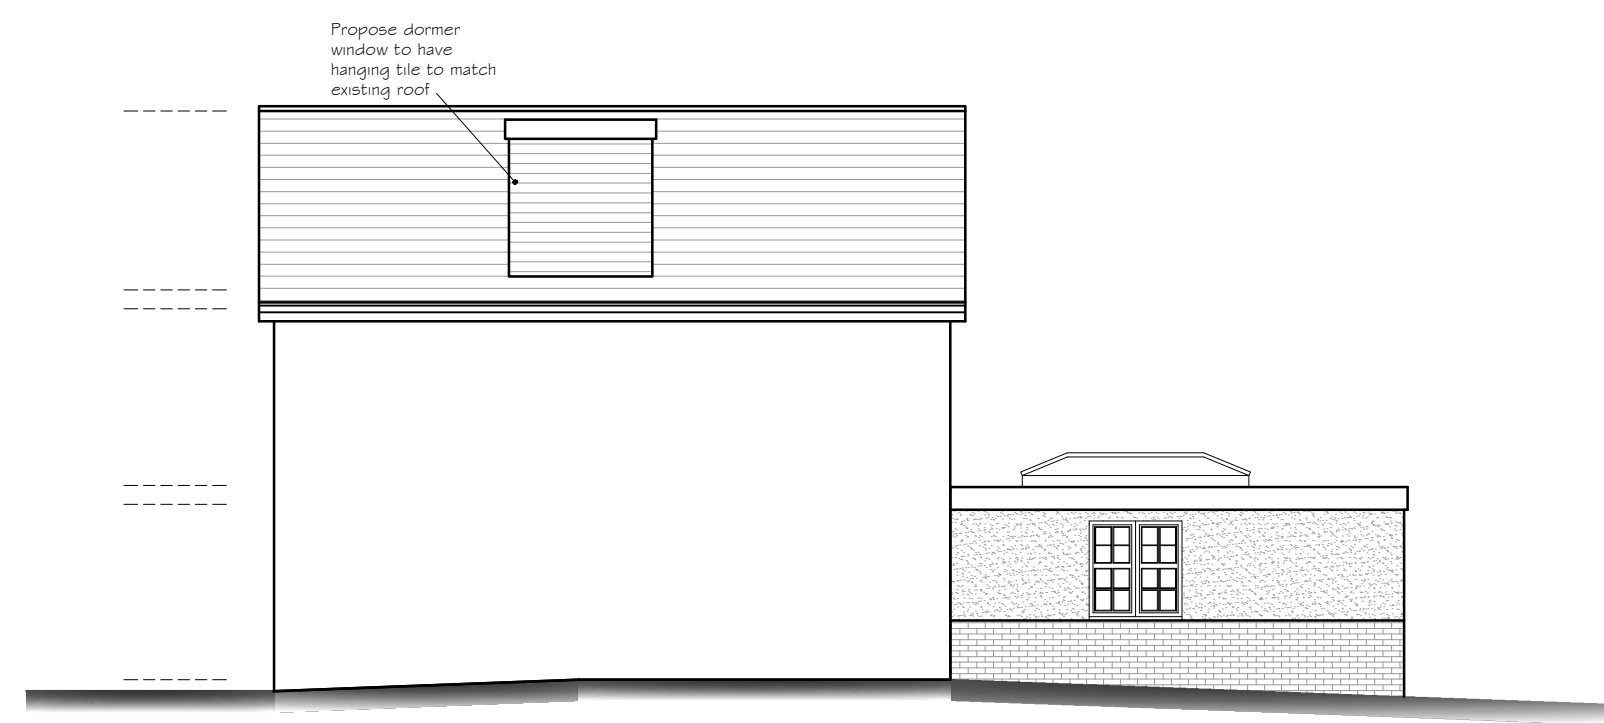


Rear Elevation
As Proposed




Side Elevation
As Proposed


0 0.5m 1m 2m 5m
1:50

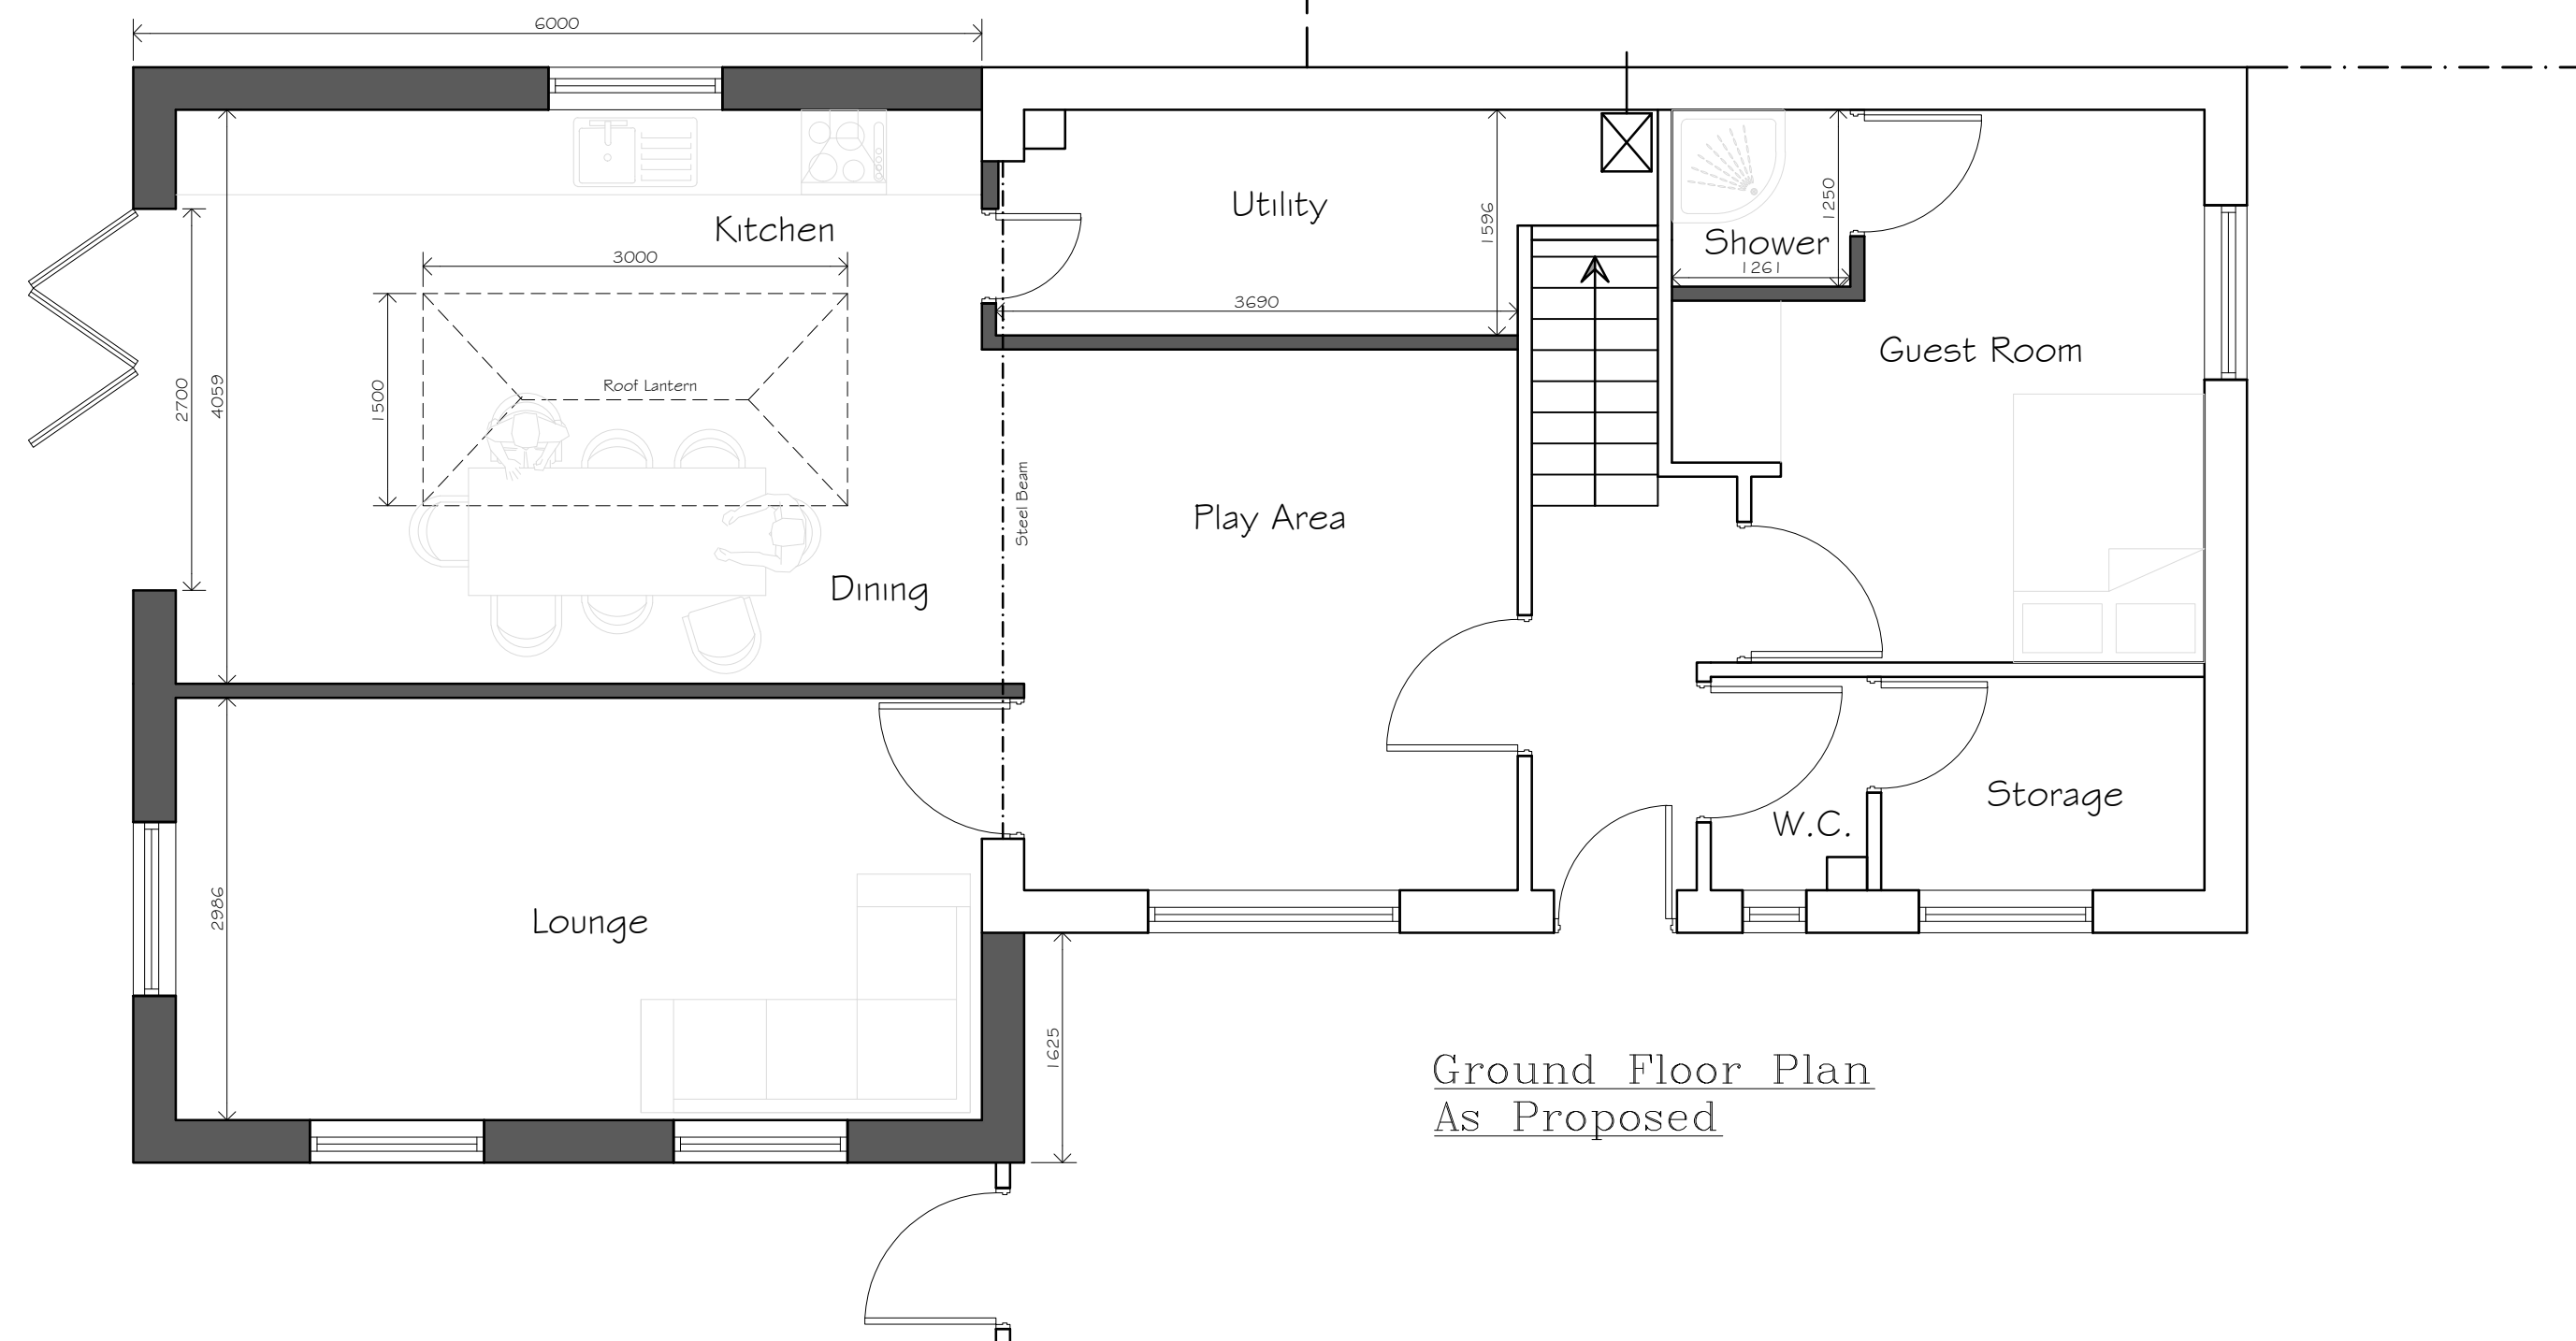


Ground Floor Plan
As Proposed

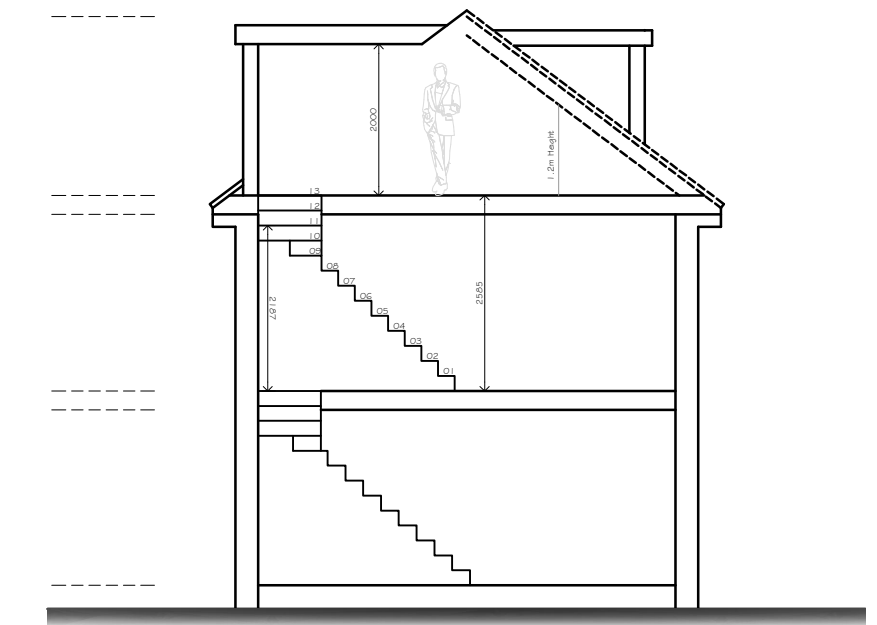


Section A-A
As Proposed

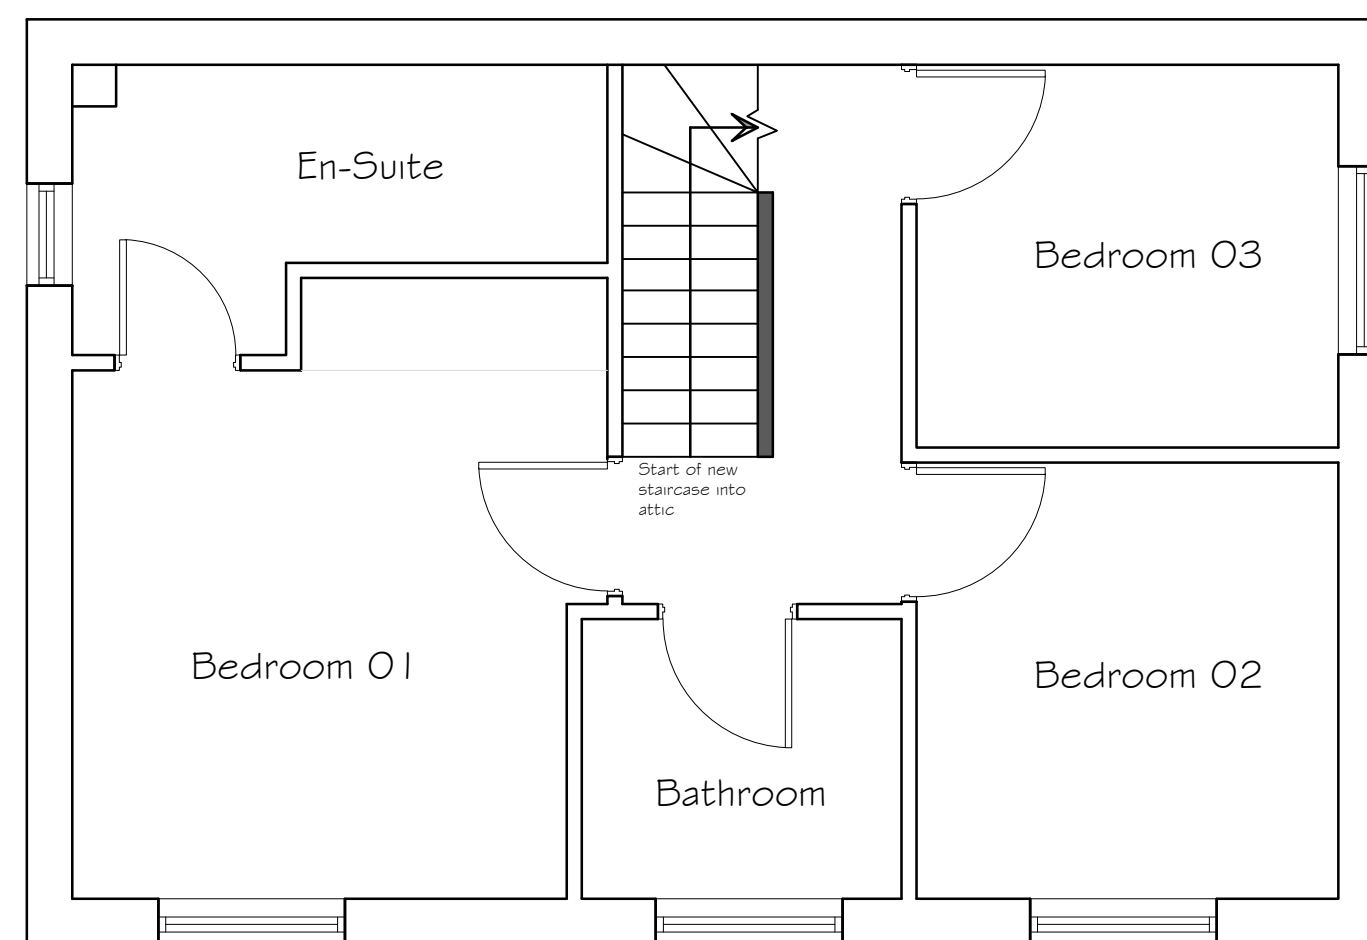

First Floor Plan
As Proposed

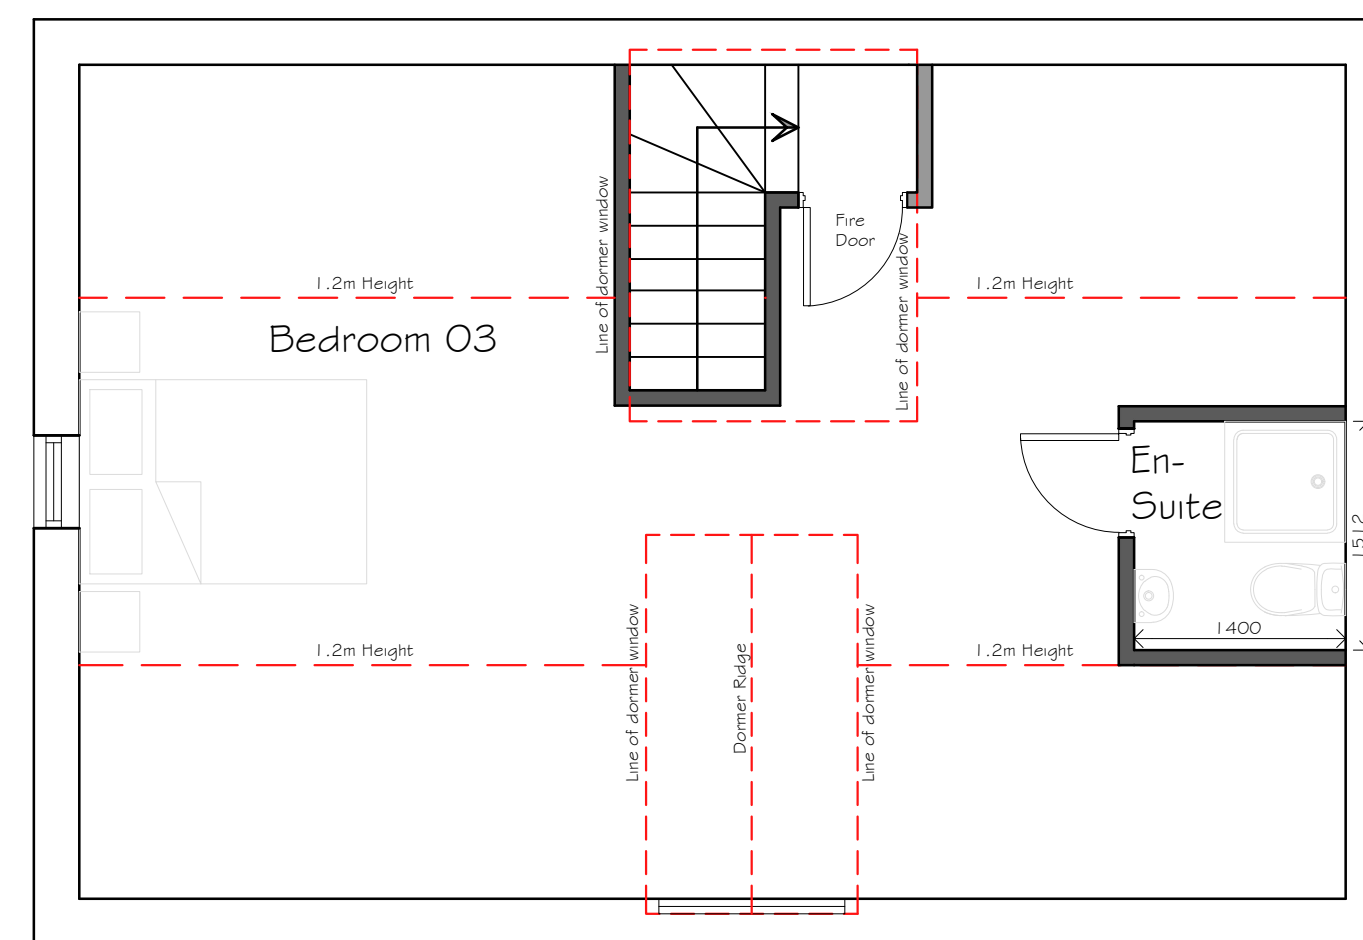

Attic Floor Plan
As Proposed

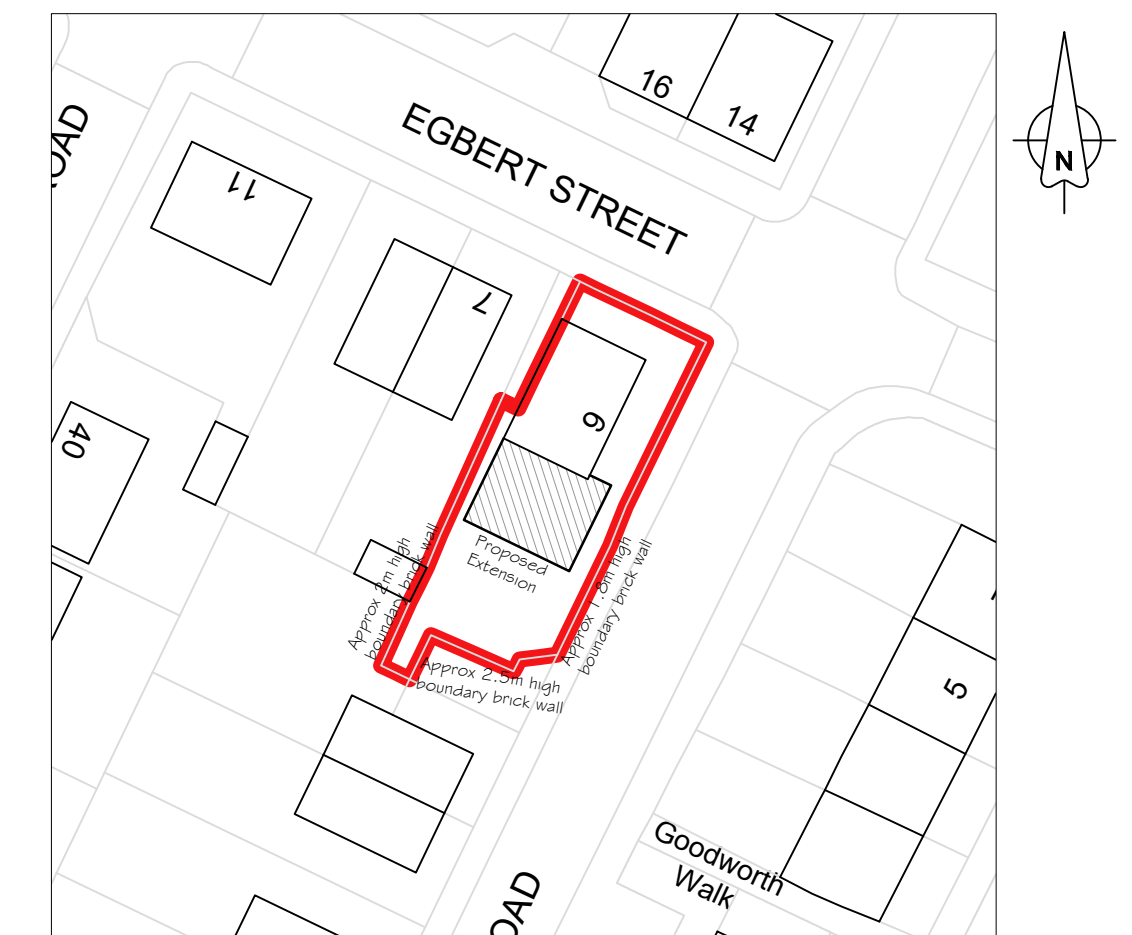

Site Block Plan as Proposed

0 5m 10m 20m
1:500



Phone: 0161 359 5016 Email: info@cka.design www.ckarchitecturalmanchester.co.uk

PROJECT TITLE Proposed Single Storey Extension & Attic Conversion		CLIENT Stephen Alabi 9 Hanson Road, Manchester, M40 5ET		
DRAWING STAGE Planning	SCALE Varies @ A1	CHK JG	DRAWN BY CS	
SHEET TITLE Plans as Proposed	PROJECT NUMBER M40-2696	STAGE PLN	REV B	SHT 002

DATE	NOTES	BY	REV
14/10/21	Planning Submission	CS	A
01/11/21	Planning Amendments	JD	A
10/12/21	Planning Amendments	CS	B