


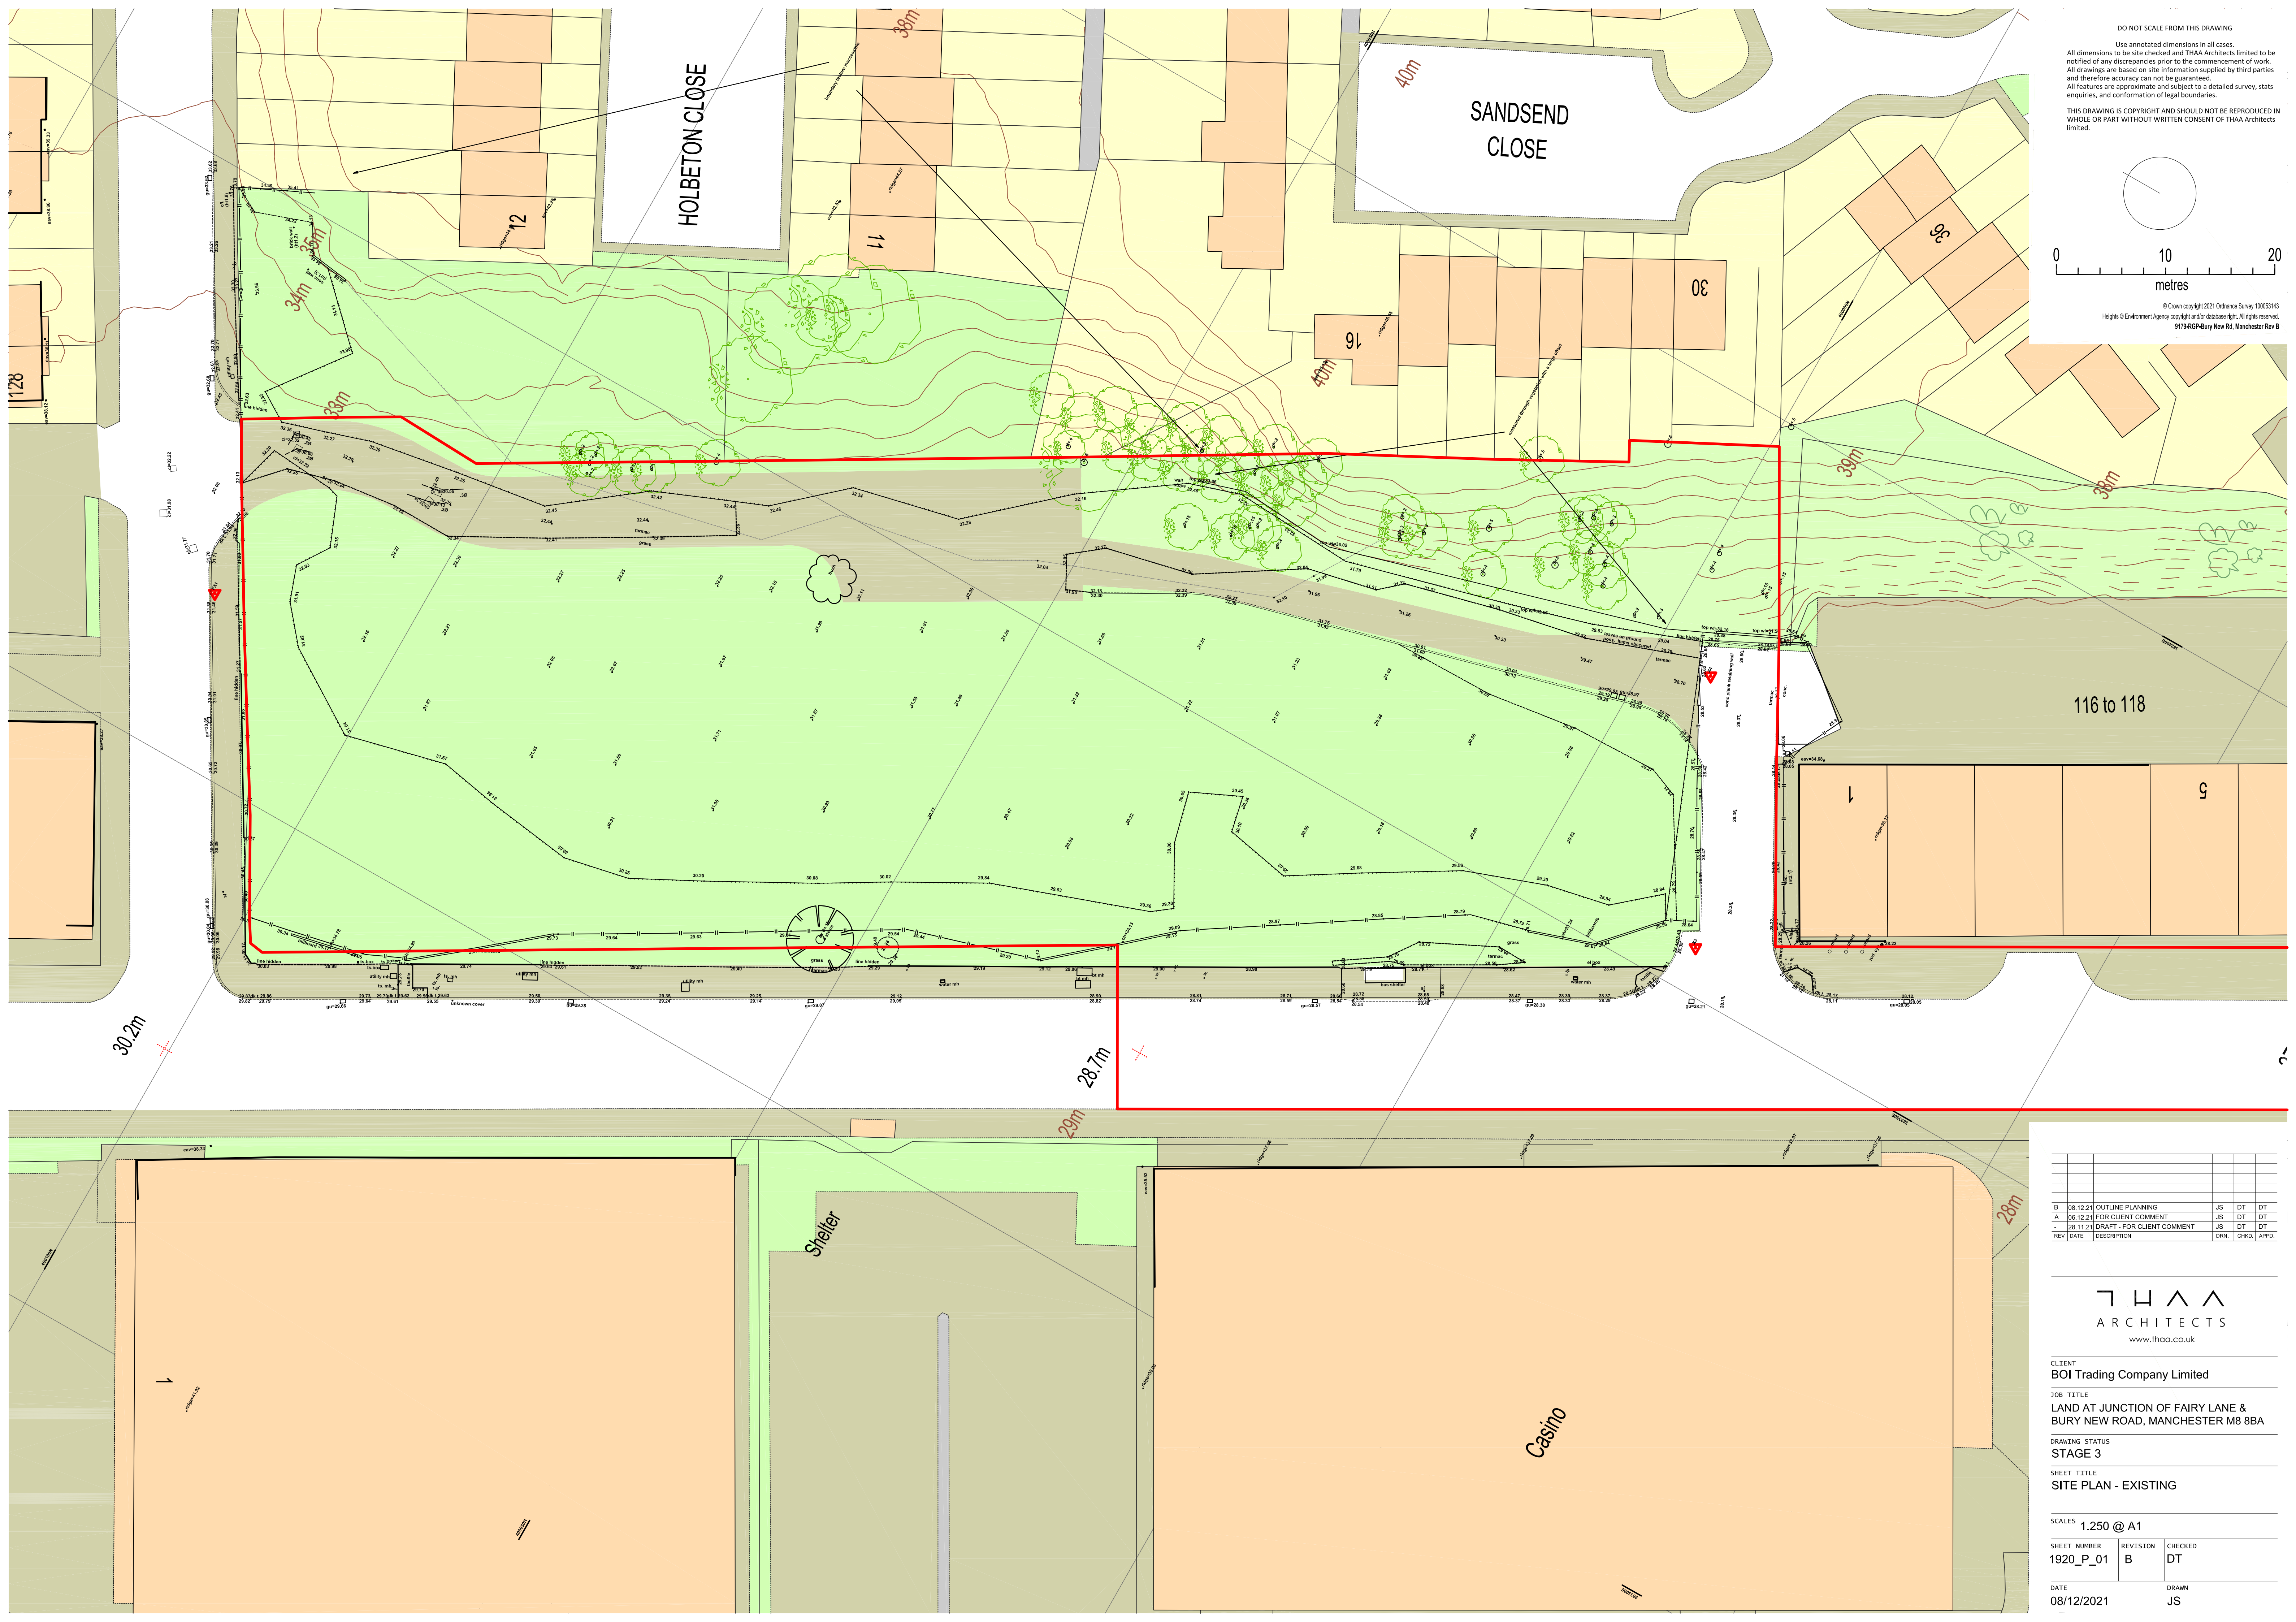

DO NOT SCALE FROM THIS DRAWING

Use annotated dimensions in all cases.

All dimensions to be site checked and THAA Architects limited to be notified of any discrepancies prior to the commencement of work.

All drawings are based on site information supplied by third parties and therefore accuracy can not be guaranteed.

All features are approximate and subject to a detailed survey, stats enquiries, and conformation of legal boundaries.

THIS DRAWING IS COPYRIGHT AND SHOULD NOT BE REPRODUCED IN WHOLE OR PART WITHOUT WRITTEN CONSENT OF THAA Architects limited.

© Crown copyright 2021 Ordnance Survey 100051143
Heights © Environment Agency copyright and/or database right. All rights reserved.
9179-RGP-Bury New Rd, Manchester Rev B

0 10 20
metres

North arrow

B	08.12.21	OUTLINE PLANNING	JS	DT	DT
A	08.12.21	FOR CLIENT COMMENT	JS	DT	DT
	28.11.21	DRAFT - FOR CLIENT COMMENT	JS	DT	DT
REV	DATE	DESCRIPTION	DRN	CHKD	APPD



CLIENT
BOI Trading Company Limited

JOB TITLE
LAND AT JUNCTION OF FAIRY LANE &
BURY NEW ROAD, MANCHESTER M8 8BA

DRAWING STATUS
STAGE 3

SHEET TITLE
SITE PLAN - EXISTING

SCALES 1:250 @ A1

SHEET NUMBER	REVISION	CHECKED
1920_P_01	B	DT

DATE	DRAWN
08/12/2021	JS