




Lahori Grill, 805 Stockport Rd, Levenshulme, Manchester M19 3BS
Floor Plans & Elevations

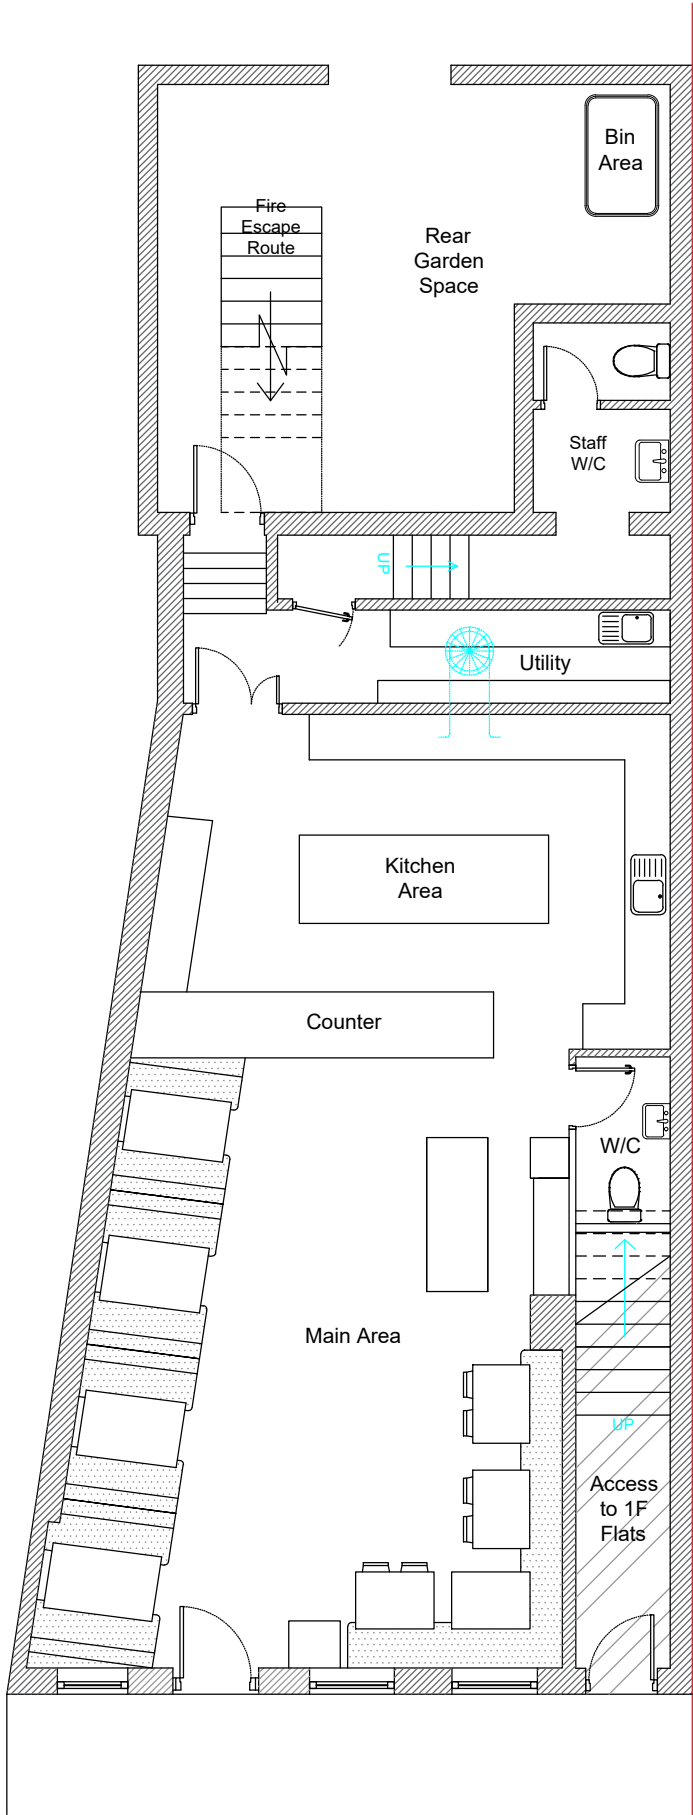


Ground Floor Plan
1:100

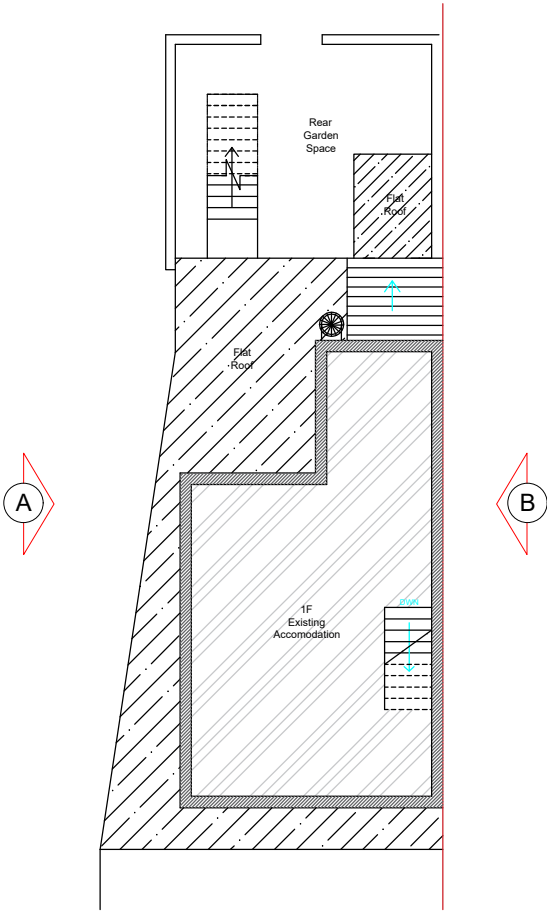


First Floor Plan
1:200

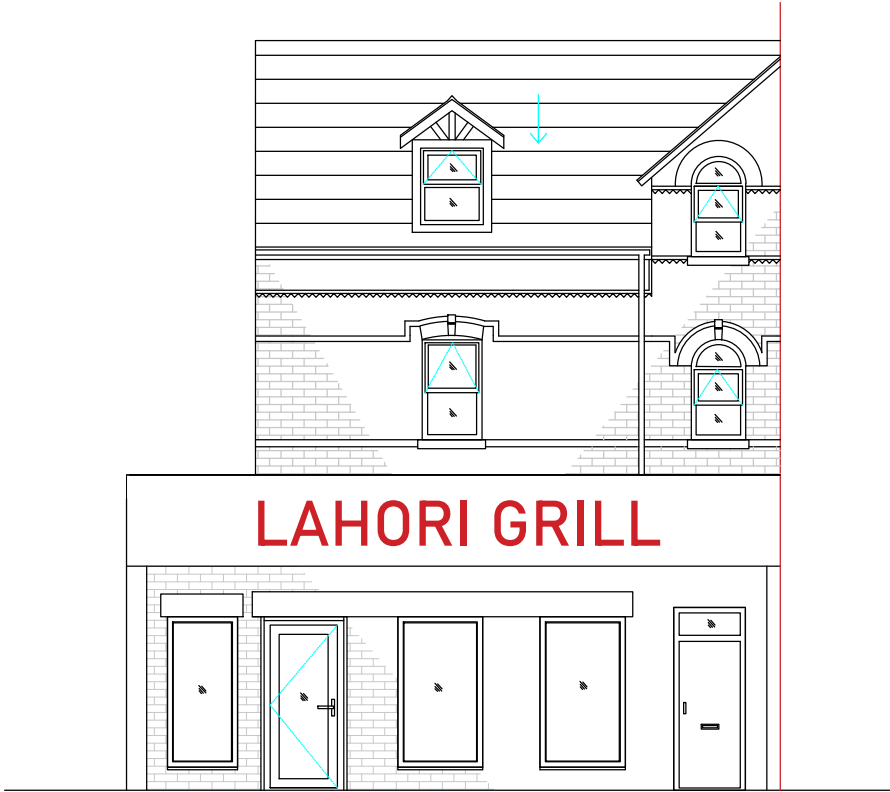

Front Elevation 1:100

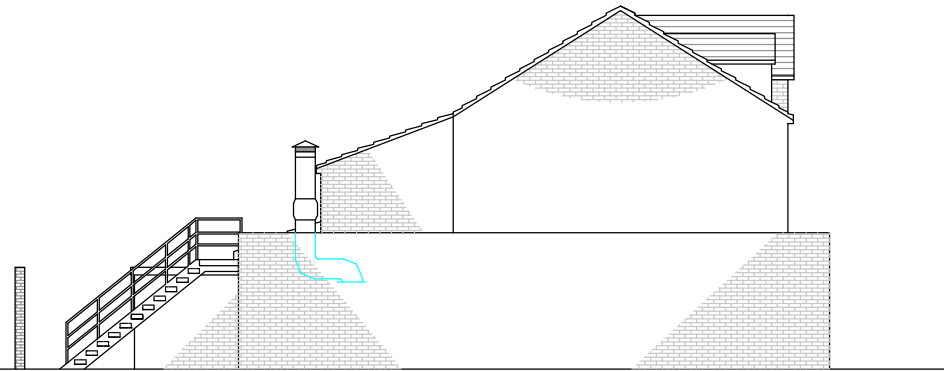

Side Elevation (A) 1:200

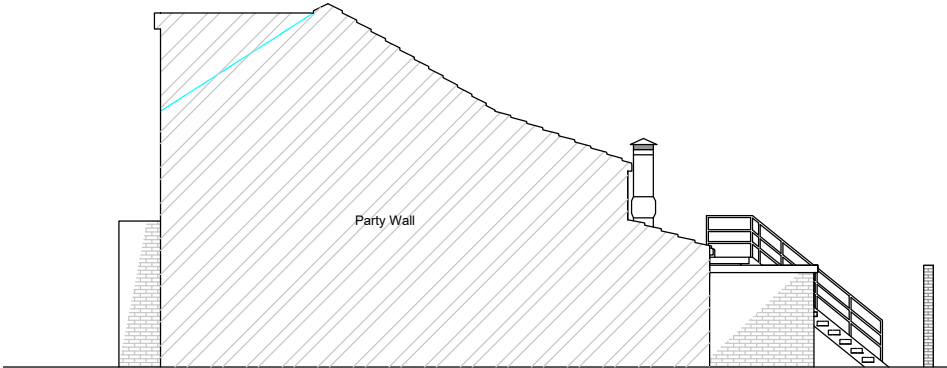

Side Elevation (B) 1:200

- General Notes
- COORDINATE ALL WORK WITH ARCHITECTURAL DRAWINGS AND SPECIFICATIONS
 - DO NOT SCALE DRAWINGS
 - CONTRACTOR AND SUB-CONTRACTORS SHALL FAMILIARIZE THEMSELVES WITH EXISTING CONDITIONS, LOCATIONS, AND PROJECT REQUIREMENTS PRIOR TO SUBMITTING A BID.
 - CONTRACTOR AND SUB-CONTRACTORS SHALL FIELD VERIFY DIMENSIONS, AND FAMILIARIZE THEMSELVES WITH PROJECT REQUIREMENTS PRIOR TO COMMENCING WITH THE WORK.
 - CONTRACTOR SHALL REPORT ANY DISCREPANCIES TO ARCHITECT.
 - ALL WORK SHALL BE DONE IN ACCORDANCE WITH APPLICABLE CODES AND STANDARDS

Revisions



Client

Lahori Grill

Address

805 Stockport Rd
Levenshulme
Manchester M19 3BS

Title

Floor Plans & Elevations

Scale	VAR@A3	Date	27/10/21
Dwg No.	P2	Rev	A