

Floor + Elevation Plan Key:

- To be demolished
- Existing wall to remain




Site Block Plan (Scale 1:1250) TN

Scale 1 : 1250 @ A1


West Elevation (Existing)

Scale 1 : 50 @ A1

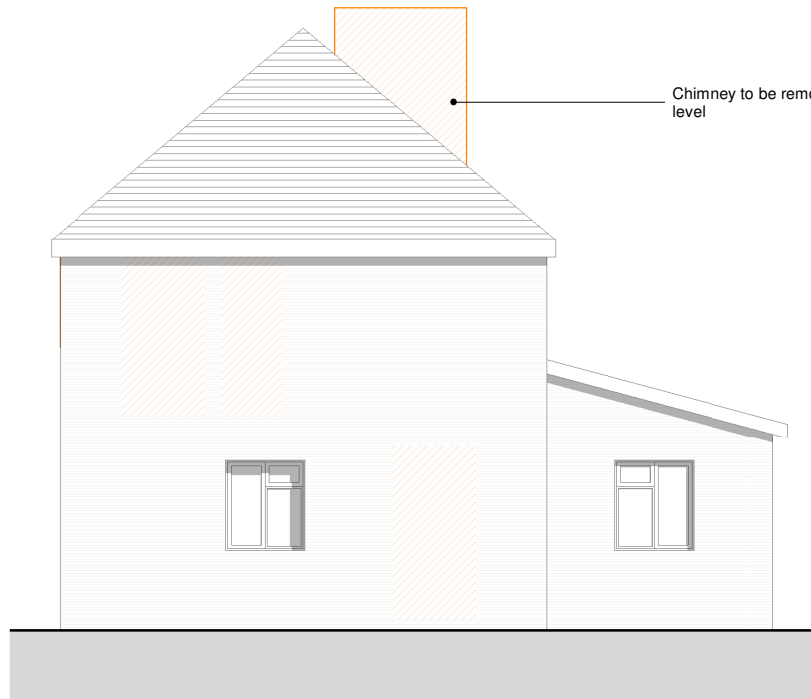



South Elevation (Existing)

Scale 1 : 50 @ A1

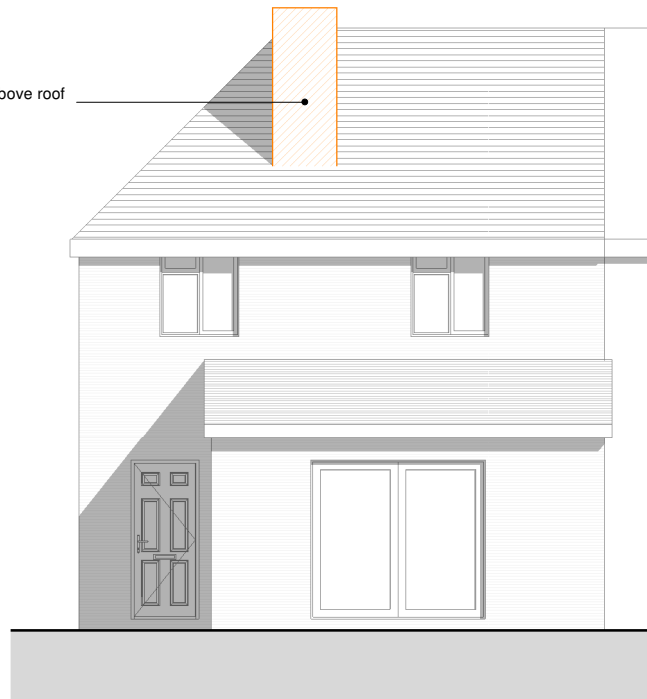


North Elevation (Existing)

Scale 1 : 50 @ A1

 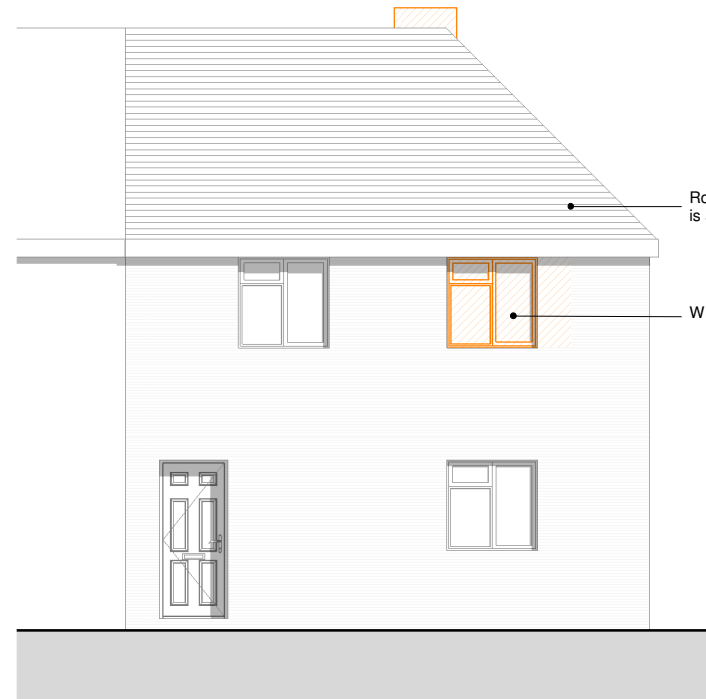

Scale 1 : 50 @ A1

 


Scale 1 : 1250 @ A1



Site Location Plan (Scale 1:500) TN


Scale 1 : 500 @ A1

 

Scale 1 : 500 @ A1


00 - Ground Floor (Existing)

Scale 1 : 50 @ A1

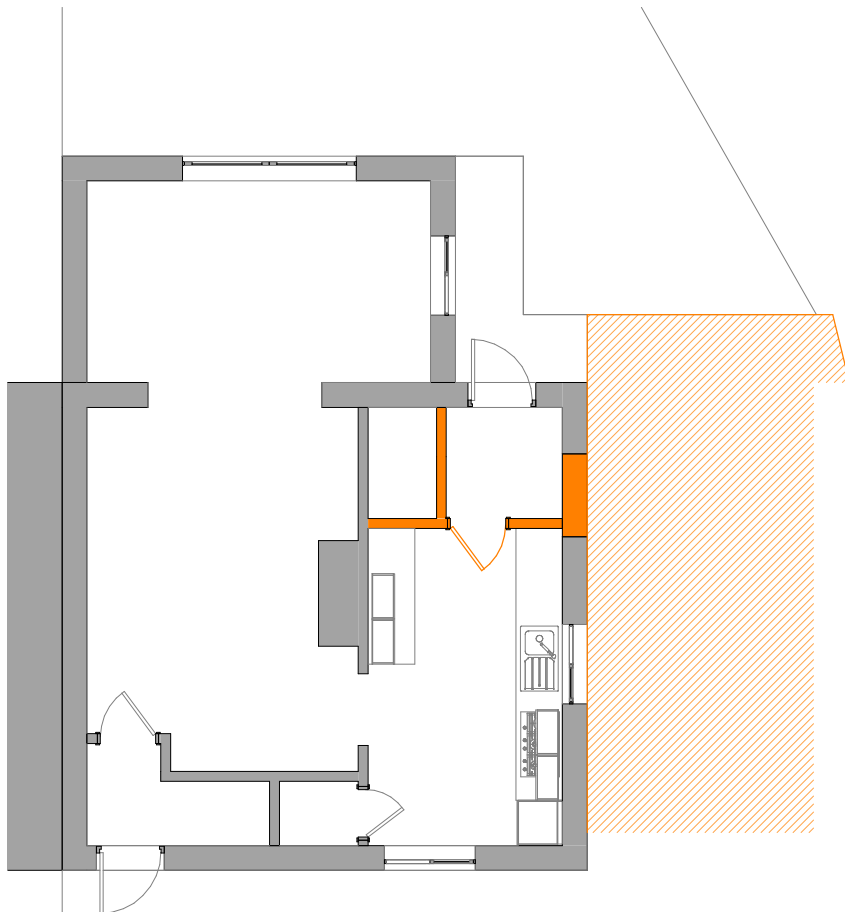

01 - First Floor (Existing)

Scale 1 : 50 @ A1

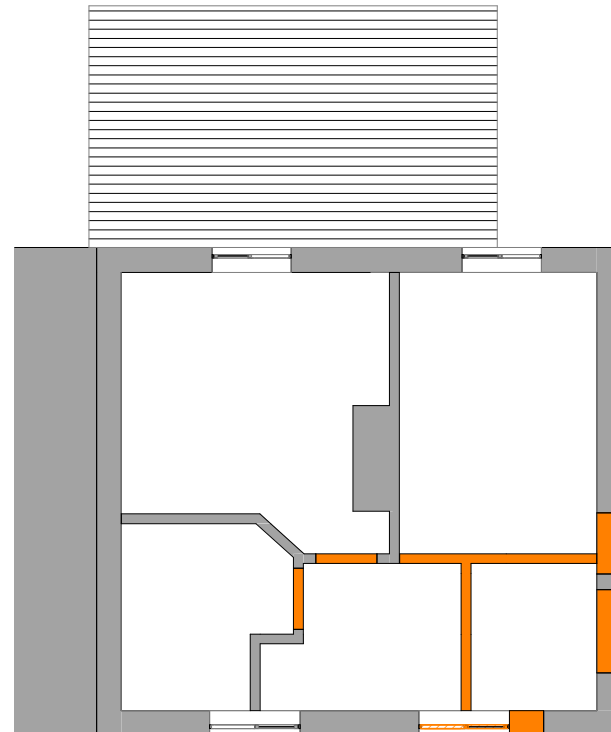

P2	20/09/2021	Planning comments: Side Extension Set back to 500mm, Hip Roof lowered	GN
P1	10/08/2021	Planning Issue	GN

Rev	Date	Description	By / Chkd
Revision Schedule			



Block Plan + Existing Plans

NH-06-PL-000	Scale: As indicated
Project Name: Side Extension	Drawn by: G.Nketa
Project no: NH-MN-210522	Date: 20/09/2021
	Rev: P2

NOVUS
HAUS

Contact us:
info@nhhome.co.uk
www.nhhome.co.uk
07710557834