




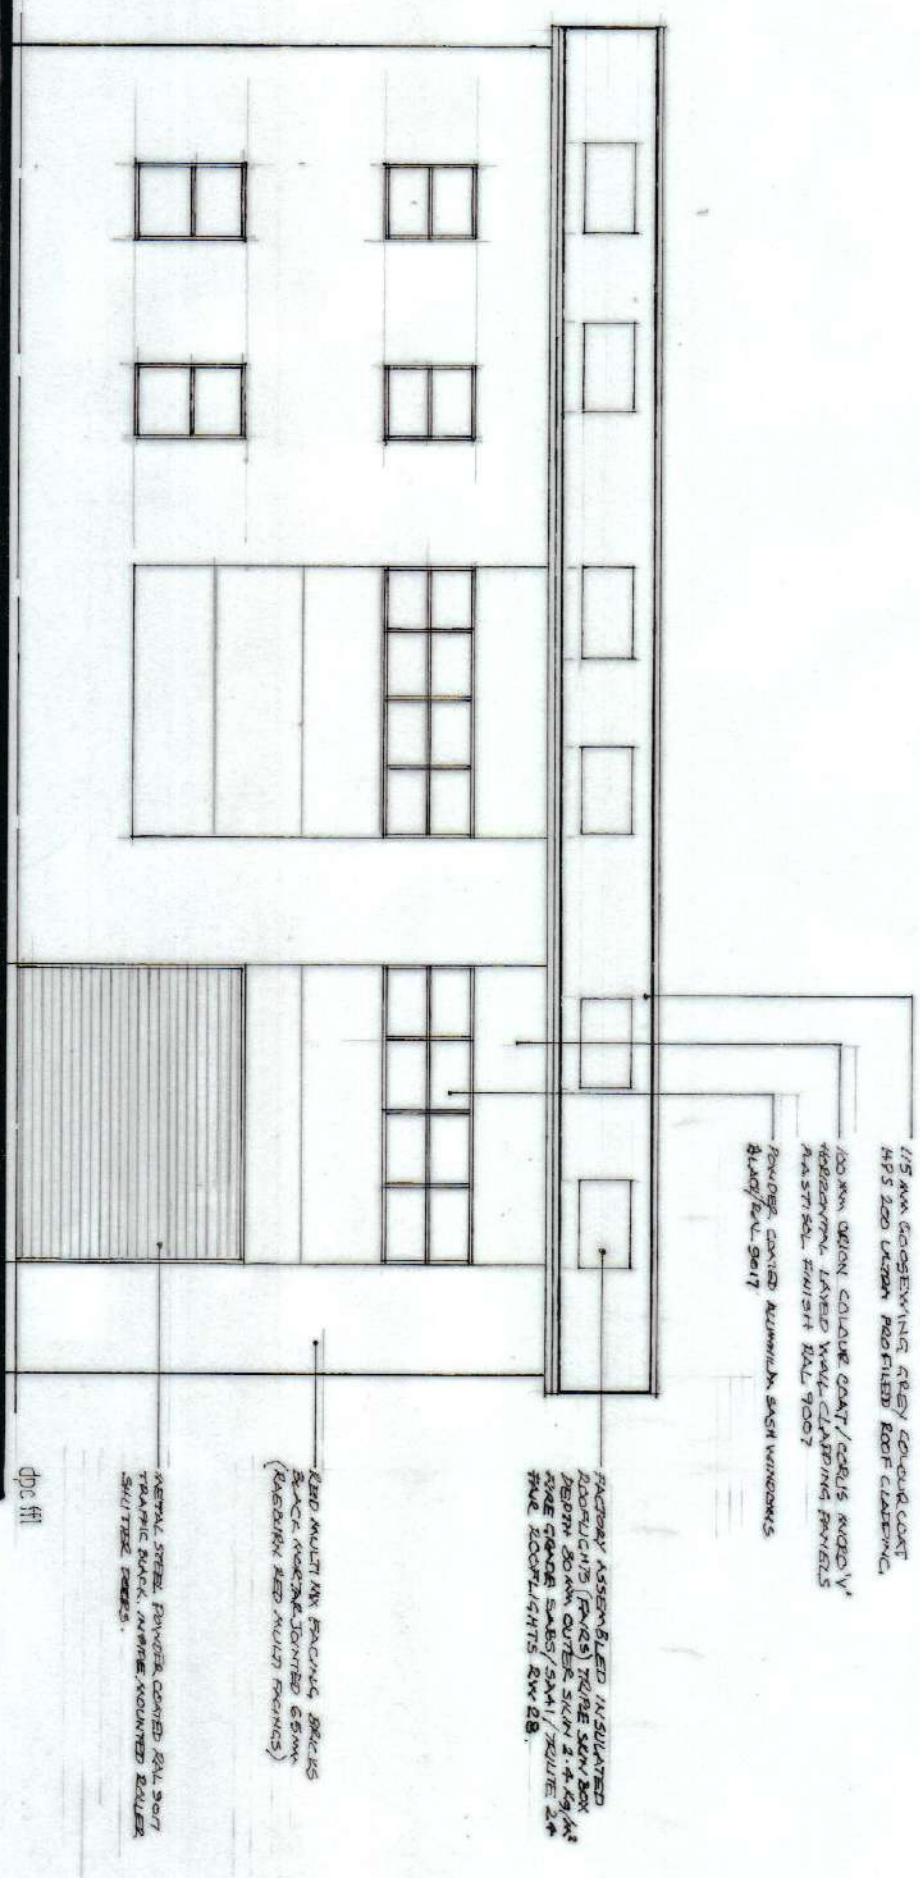


PROPOSED SIDE ELEVATION RIDINGS STREET South West

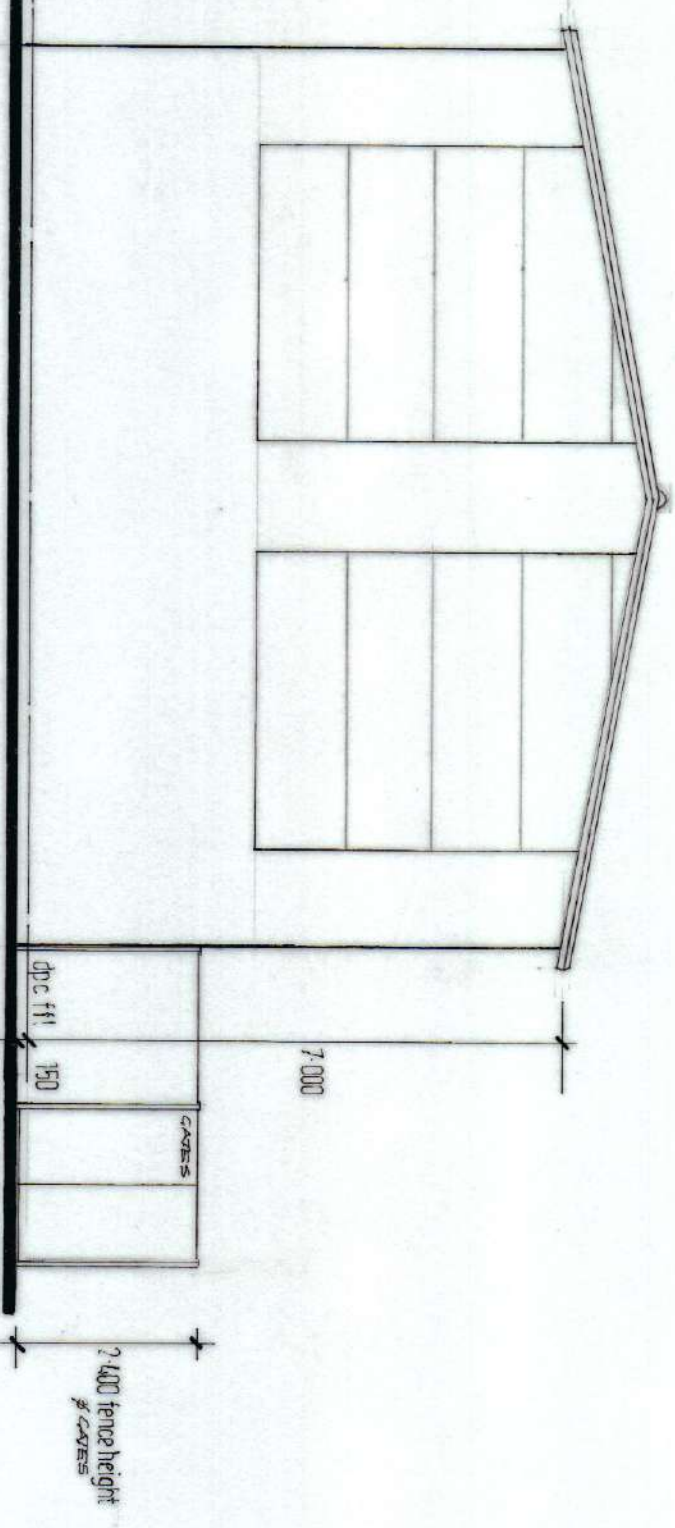

PROPOSED REAR ELEVATION South East

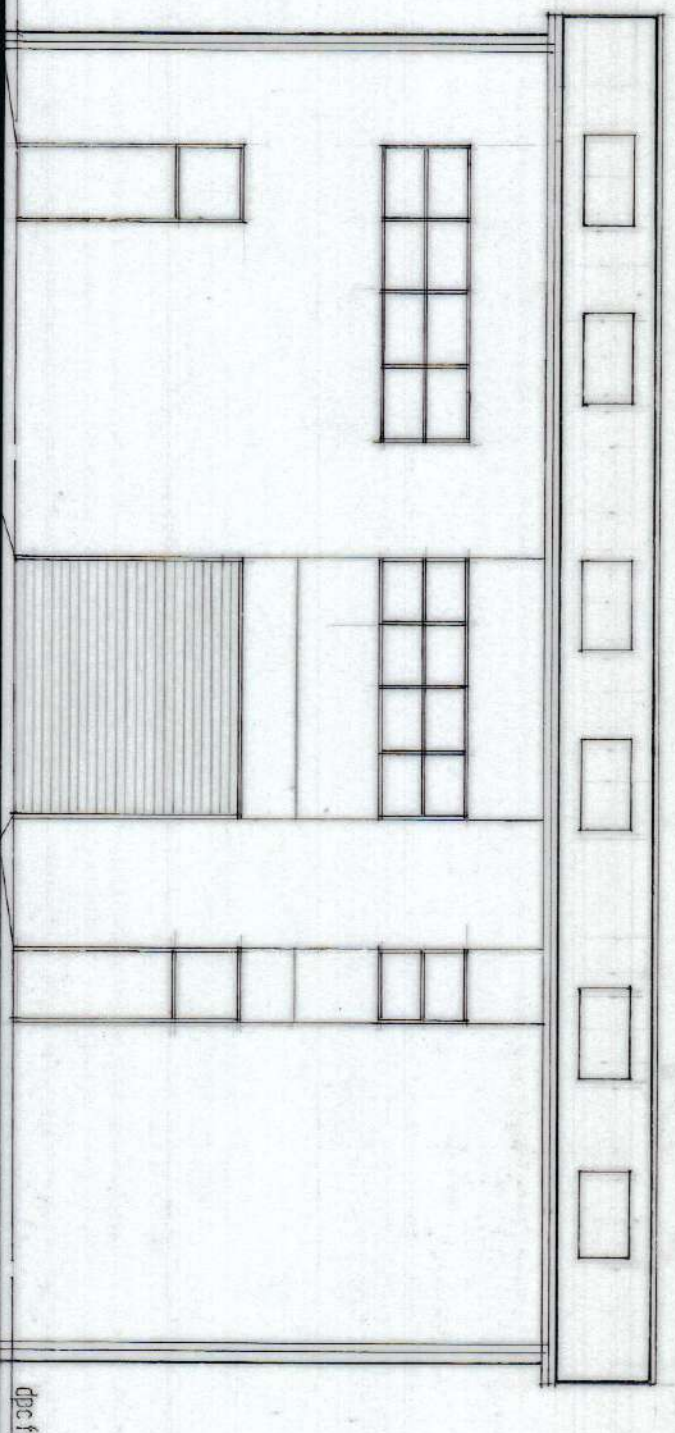

PROPOSED SIDE ELEVATION GRIMSHAW LANE North East

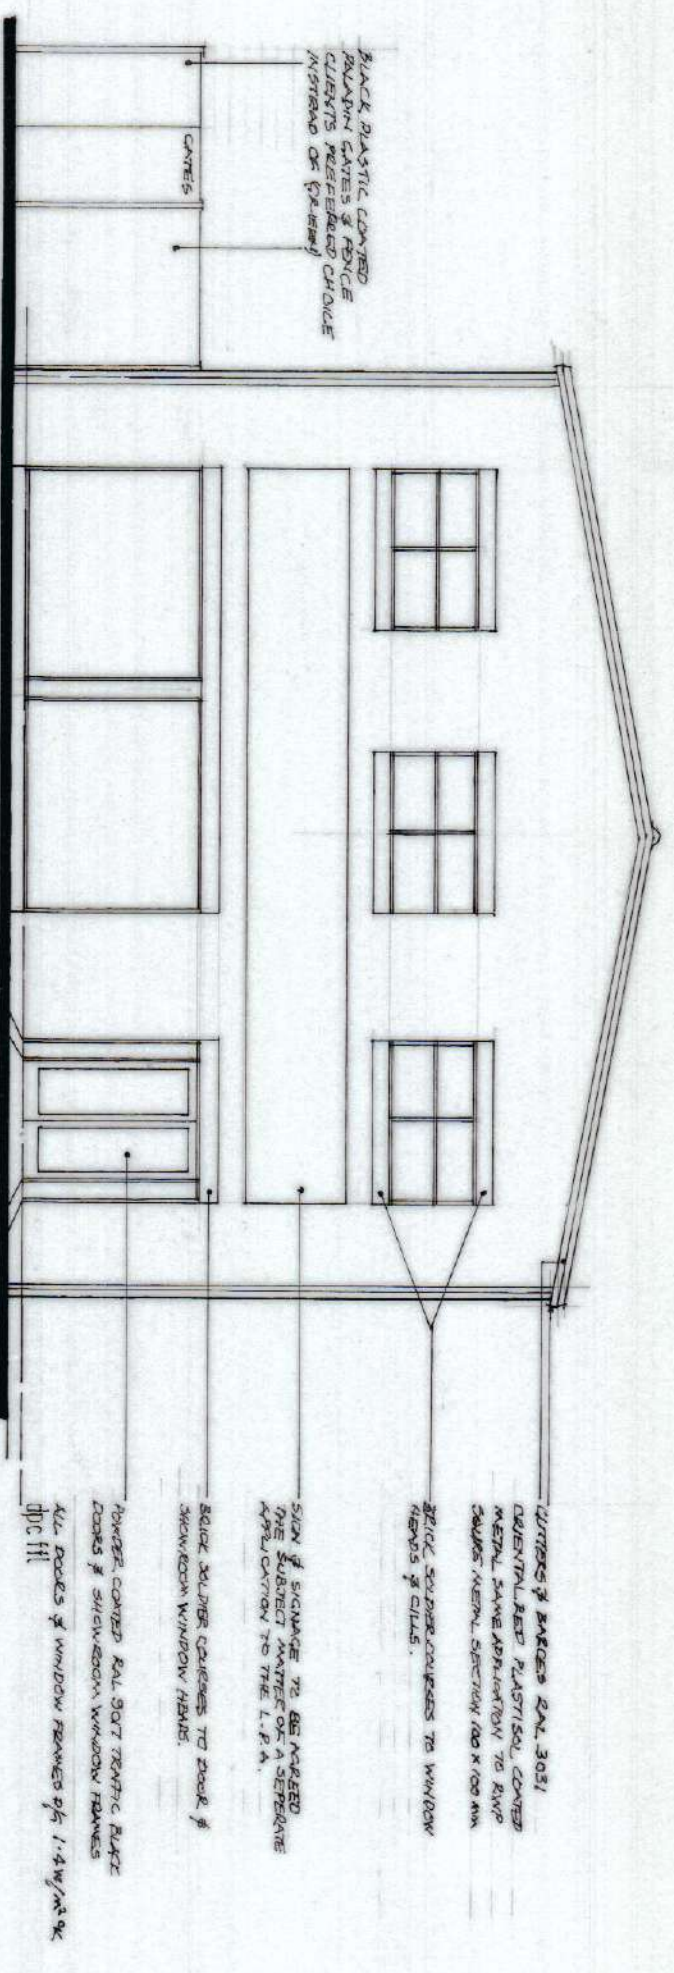

PROPOSED FRONT ELEVATION OLDHAM ROAD North West

PROPOSED SINGLE STOREY
SHOWROOM and STORAGE plus
RECEPTION and TOILET
Facilities

For: G.A. ARMSTRONG LTD.
Office Furnishings

At : 804-806 OLDHAM ROAD
Newton Heath
MANCHESTER M40 2AB.

DRWG N^o Proposed
GDA/02 Elevations

SCALE : 1:100 OCTOBER 2020

SITEC Architectural

888 OLDHAM ROAD Ashton-U-We Lanes
01794N1 Tel: 0161 343 3007

email : sitec-rfs@btconnect.com