


1. ALL DIMENSIONS ARE IN MILLIMETRES AND LEVELS IN METERS UNLESS OTHERWISE SPECIFIED. ALL MEASUREMENTS SHOULD BE VERIFIED ON SITE PRIOR TO WORKS BEING UNDERTAKEN
2. THIS DRAWING IS TO BE READ IN CONJUNCTION WITH ALL OTHER RELATED DRAWINGS AND SPECIFICATIONS.

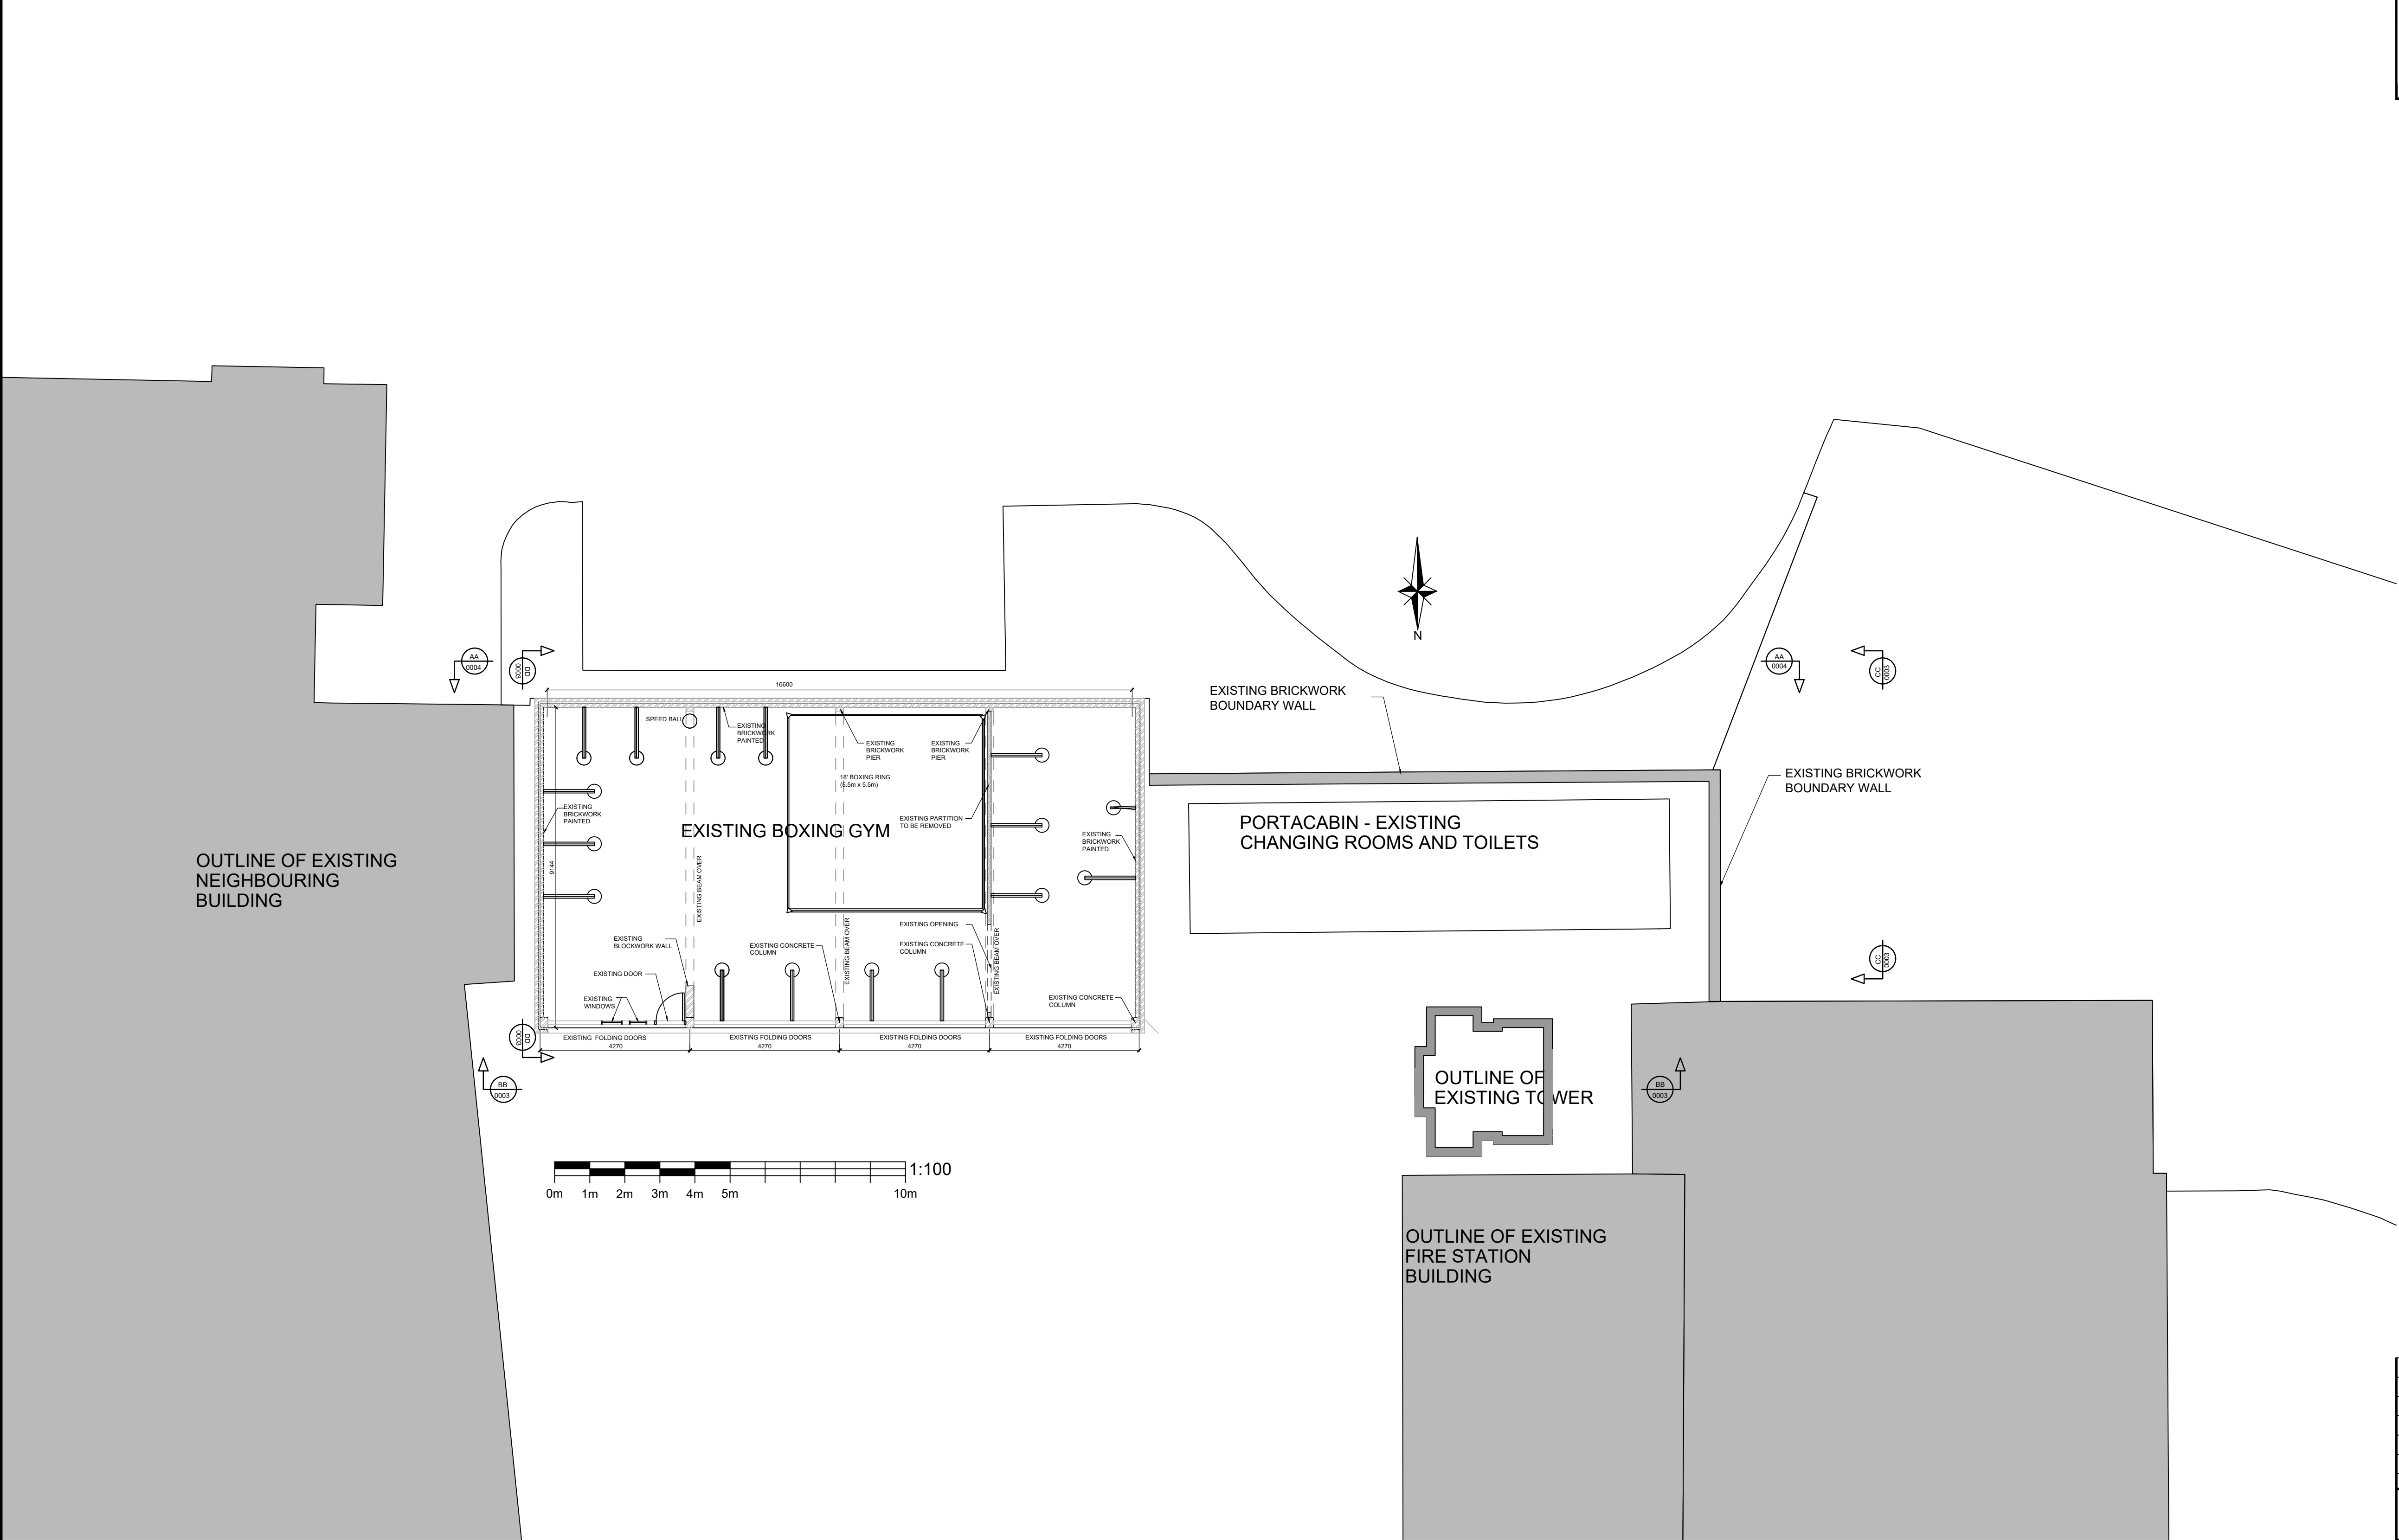

EXISTING SITE PLAN / GROUND FLOOR PLAN
SCALE 1:100

P02	JAN'22	ES	DAWING TITLE REVISED	SH	SH
P01	NOV'21	ES	FIRST ISSUE FOR COMMENTS	SH	SH
REV.	DATE	DRAWN	DESCRIPTION	CHKD	APPRD
STATUS DESCRIPTION				STATUS	
FOR PLANNING				S2	

					
		Brook House Weybrook Road, Manchester M19 2QD +44 (0)161 432 9977 www.hbl.ltd Consulting Civil & Structural Engineers			
PROJECT					
MOSS SIDE FIRE STATION BOXING CLUB					
DRAWING TITLE					
EXISTING SITE PLAN / GROUND FLOOR PLAN					
CLIENT					
MOSS SIDE FIRE STATION BOXING CLUB					
HBL REF.	5468	SCALE(S)	1:100	DATE	NOV'21
DRAWN	ES	CHECKED	SH	APPROVED	SH
DRAWING No.					REV.
5468-HBL-XX-XX-DR-C-0002					P02