


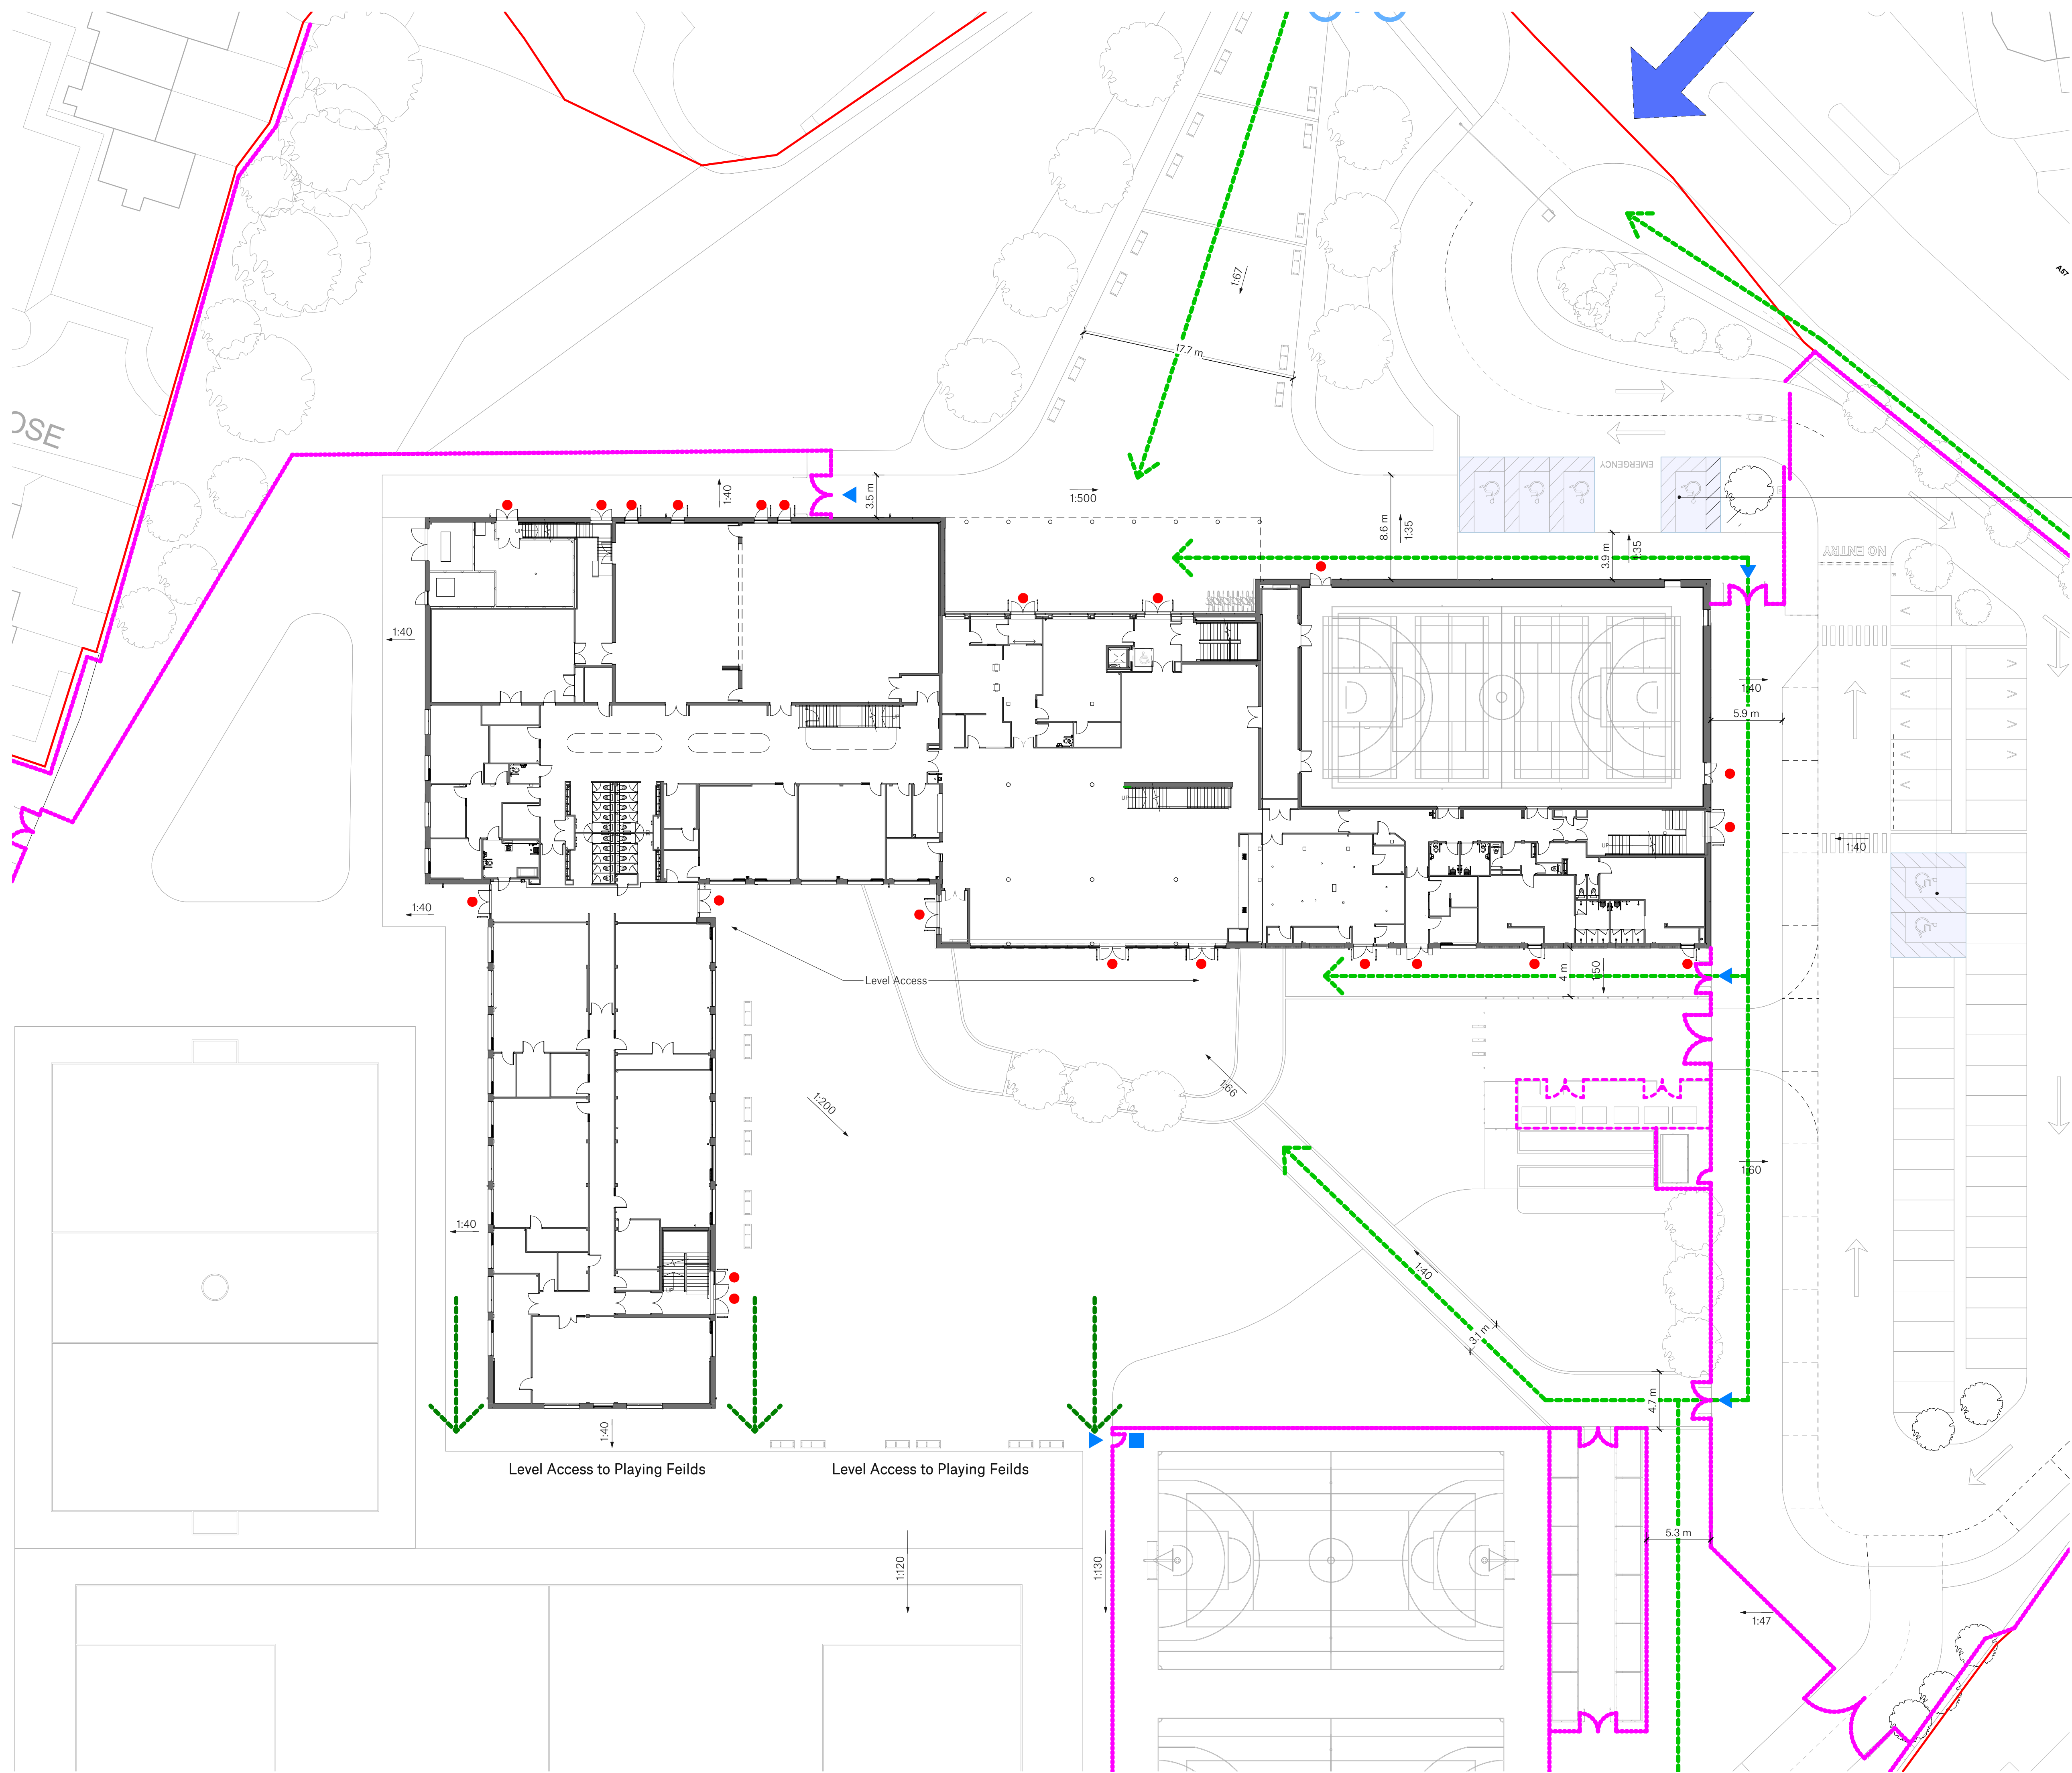



Part M parking

Access Condition

- Primary Pedestrian Access Route
- External Sports Facilities Access Route
- Denotes Level Access
- Primary Pedestrian Access Point
- Denotes External Sports Facilities Access Point
- Denotes Proposed Fence Line

Access Strategy:

- This accessibility strategy has been created in accord with Part M and BS8300.
- If discrepancies are present inform the Architect.
- For clear openings & escape widths refer to accessibility strategy and Fire Strategy / Door Schedule respectively.

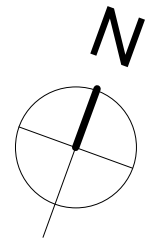 

SPACE

Spaceworks, Benton Park Road, Newcastle upon Tyne,
NE7 7LX
T: +44 (0)844 800 6660
www.spacearchitects.co.uk

Sir Robert McALPINE

MANCHESTER
CITY COUNCIL

Project Belle Vue Co-op Academy, Manchester				
Drawing Title Access Conditions				
Project No. 009433	Drawing No. 01-XX-DR-L-910022	Status P01	Revision P01	Scale at A1 As indicated
File Reference: 009433-SPA-01-XX-DR-L-910022				