
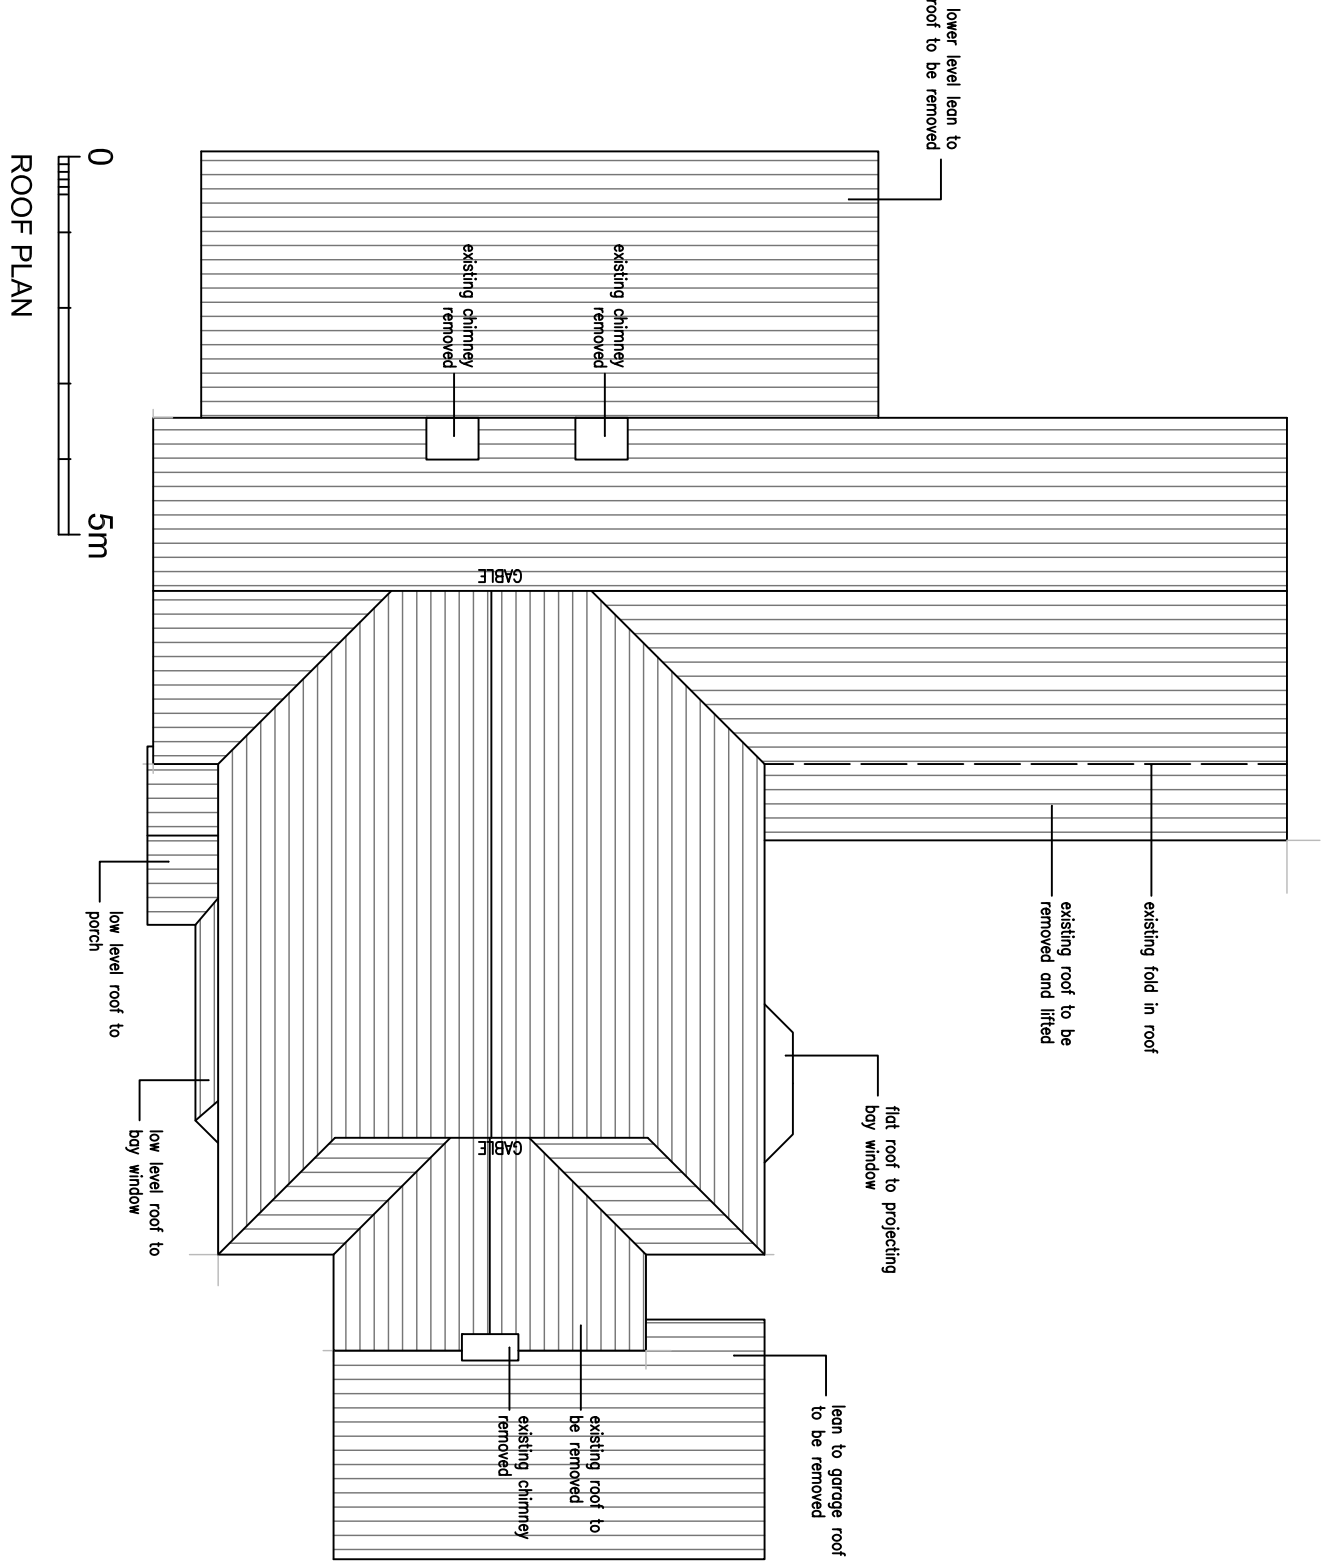


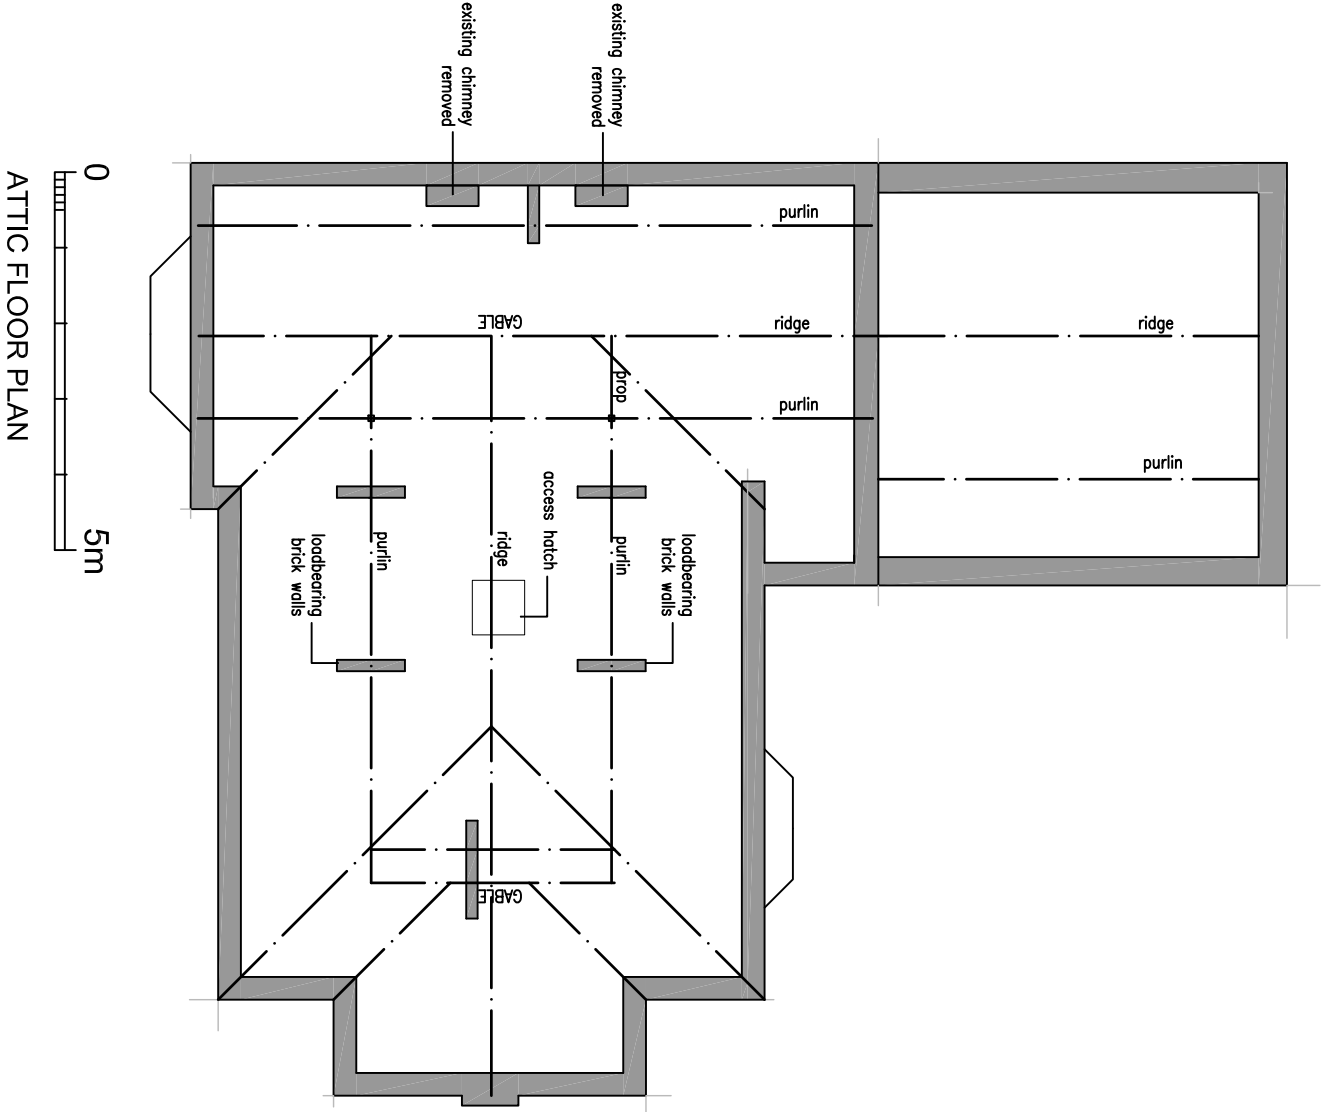

revisions	
existing roof plans	
171 brooklands road	
sale	
date: december 2019	scale 1:100 @a3
status: preliminary	dwg. d341/E/05
DO NOT SCALE – IF DIMENSIONS ARE NOT GIVEN PLEASE ASK	

architectural designworks limited