



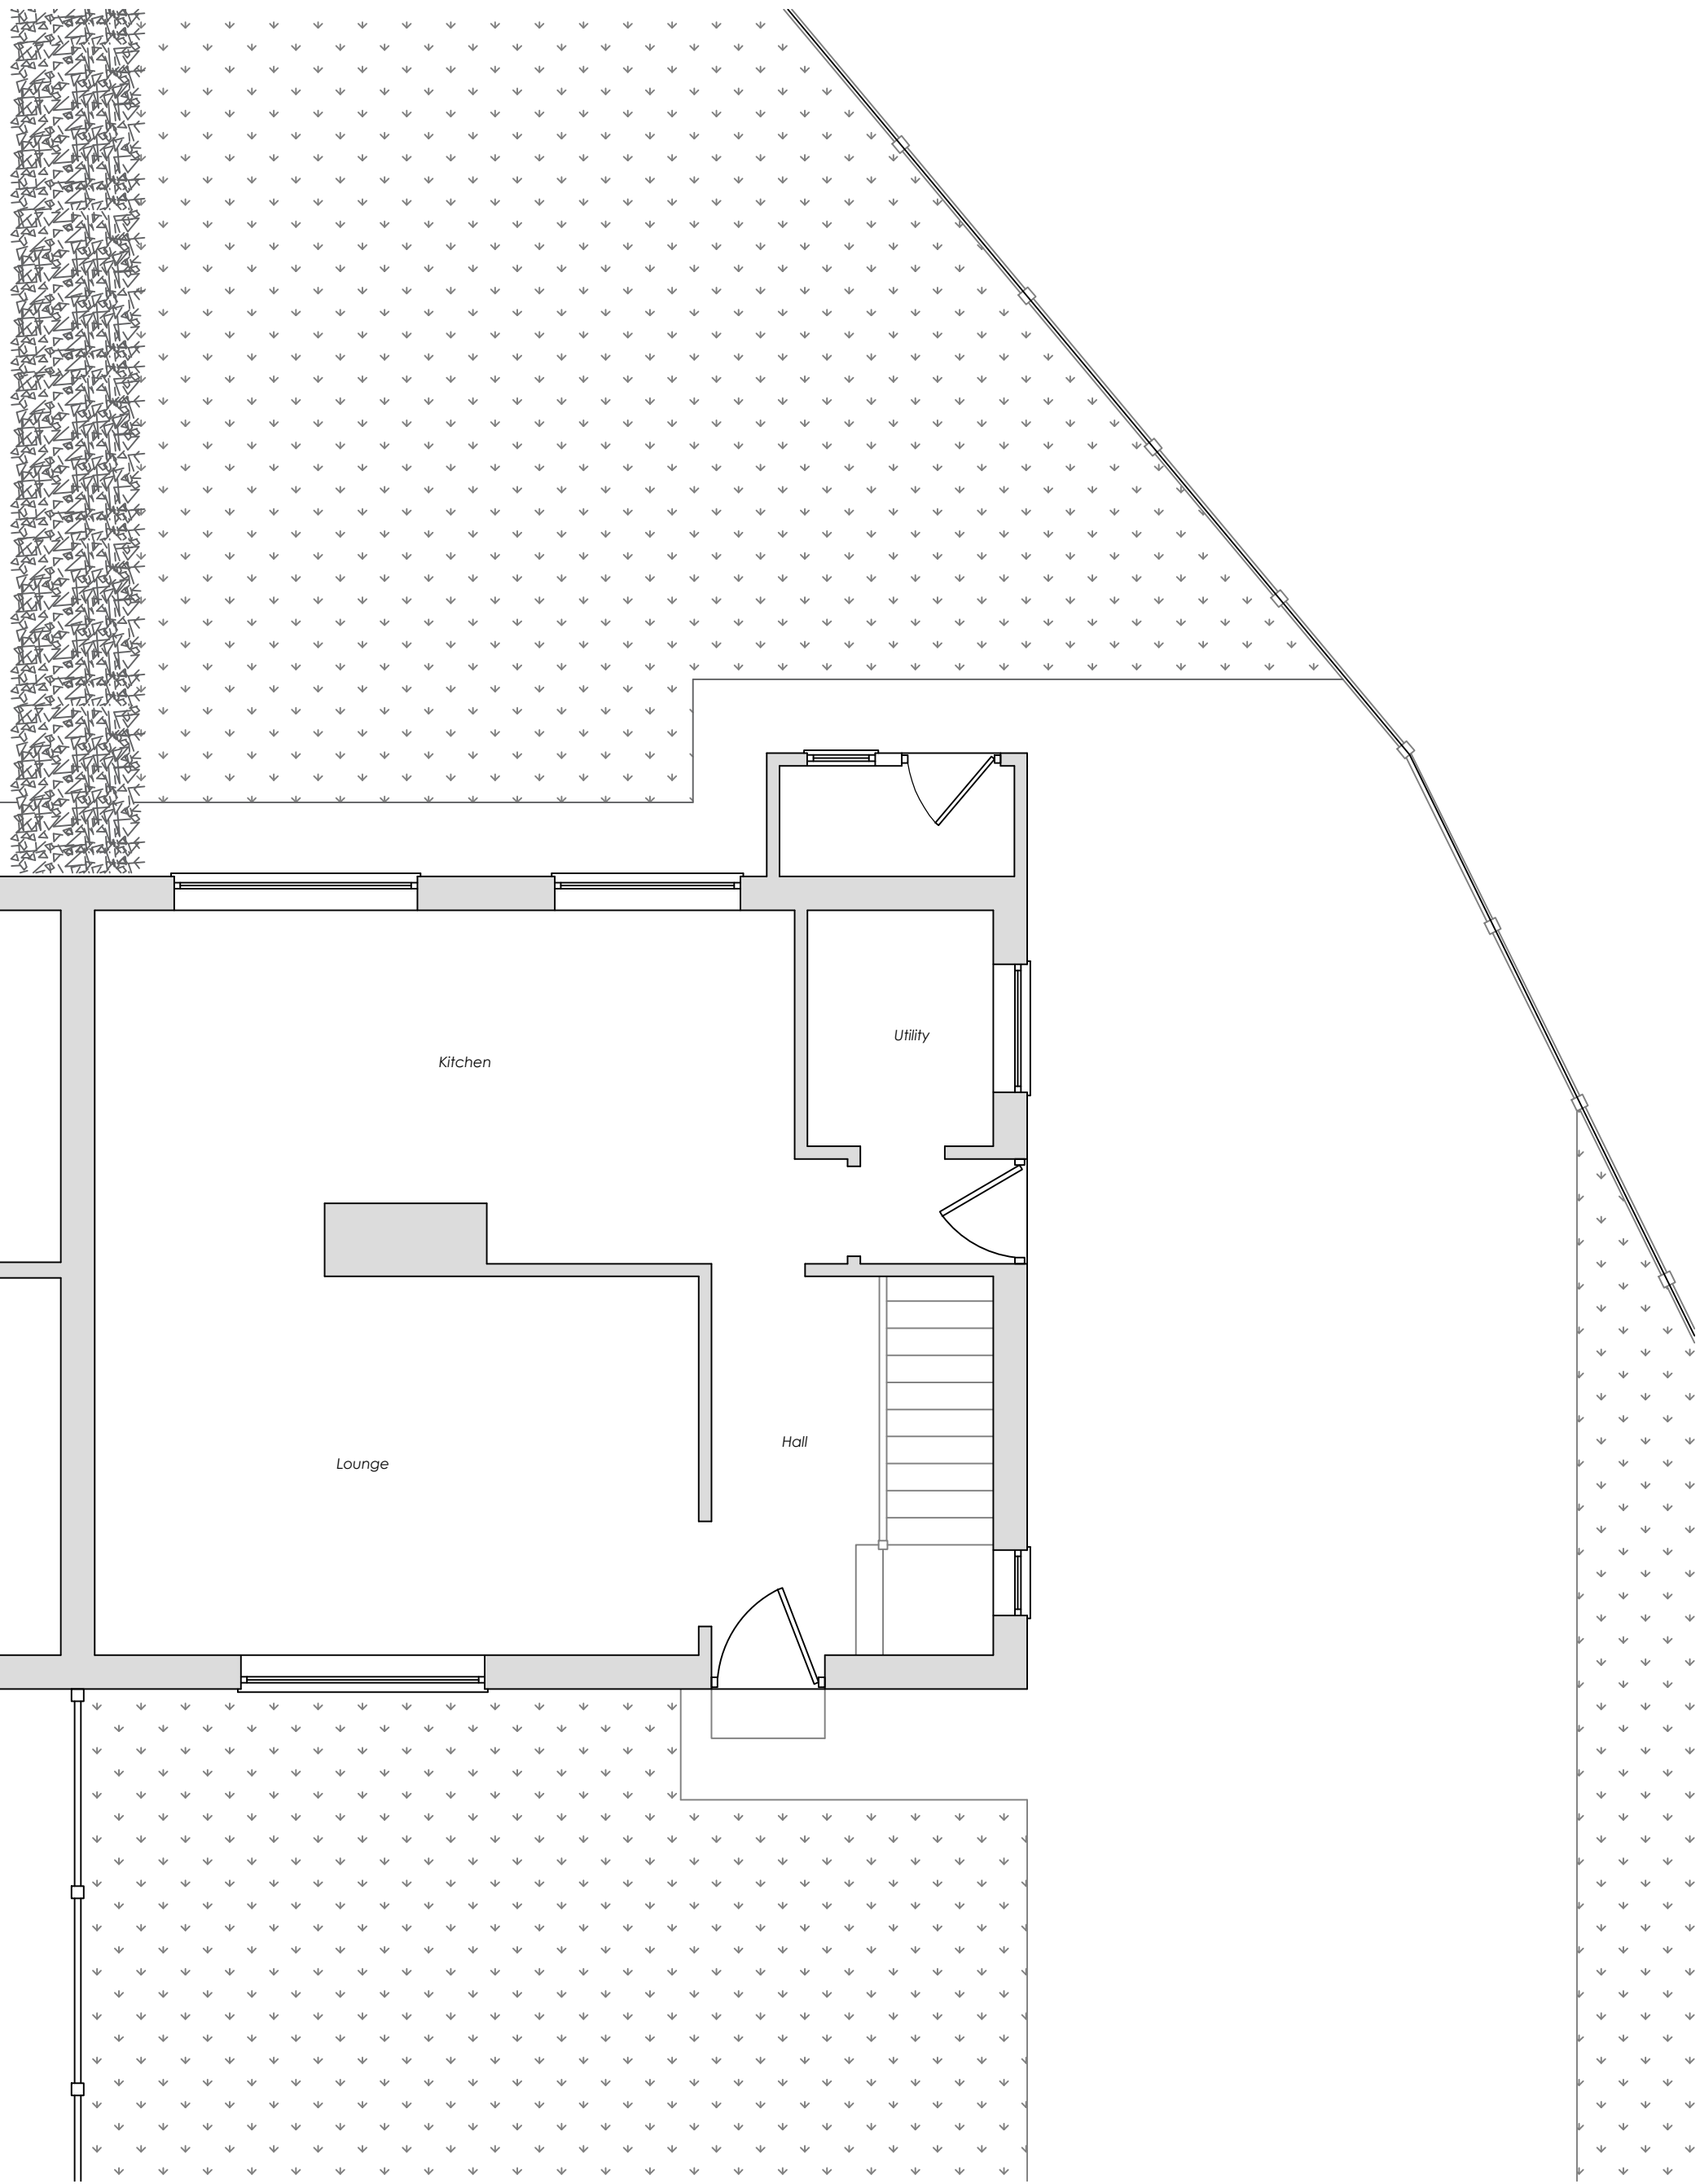

Existing Ground Floor Layout
Scale 1:50




Existing First Floor Layout
Scale 1:50

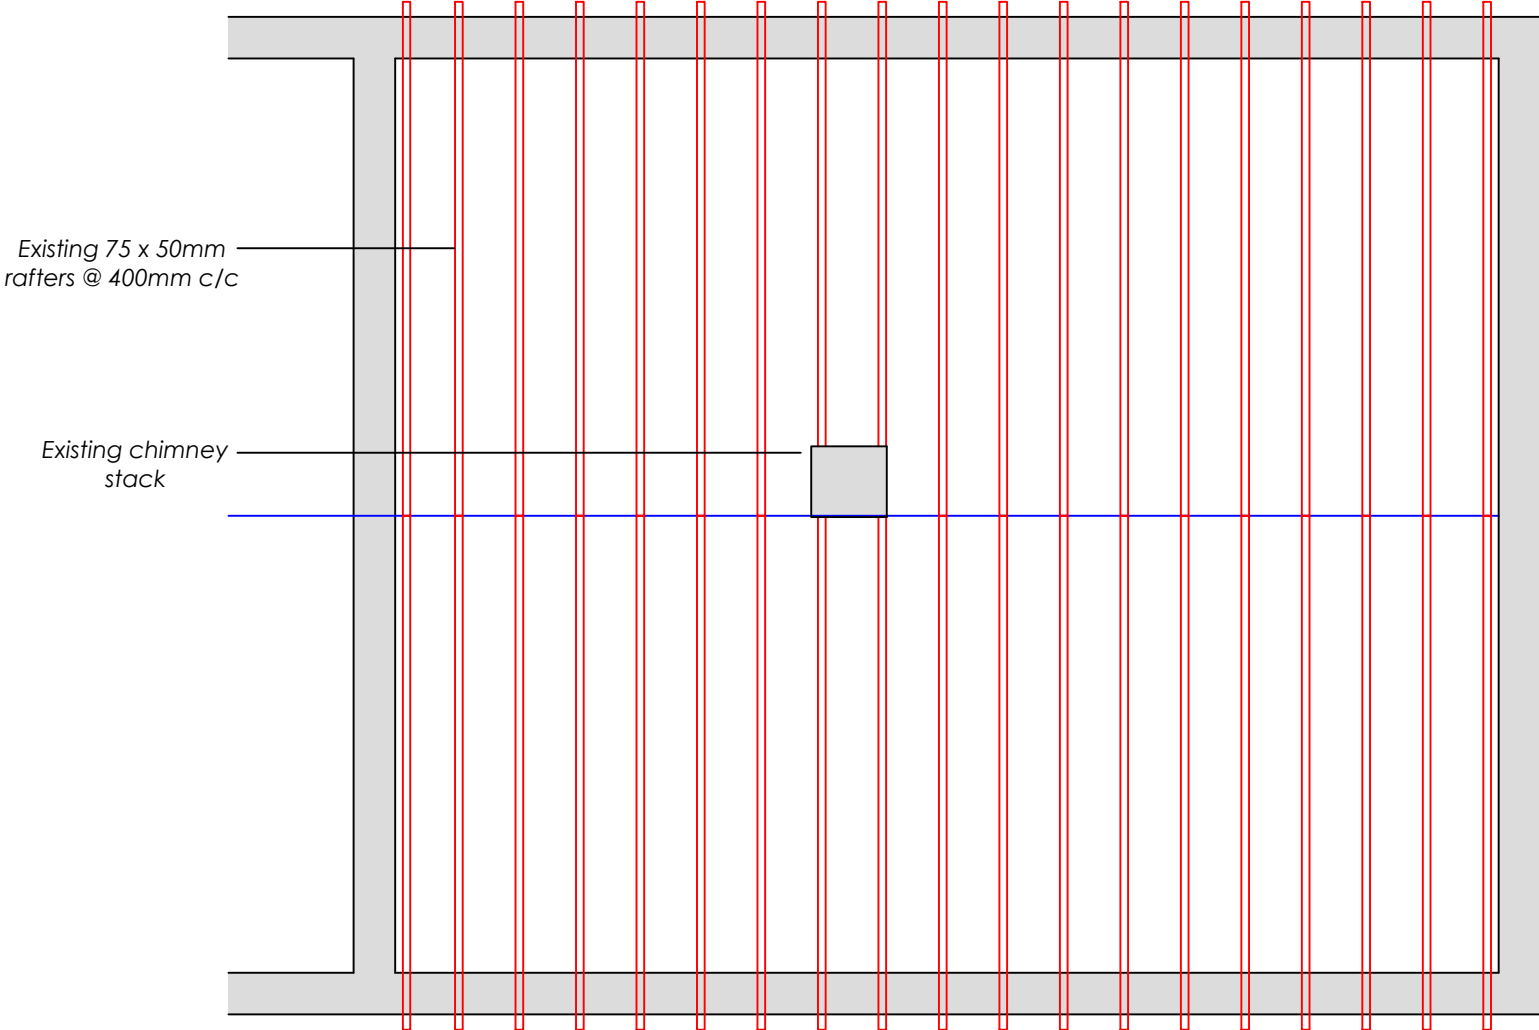

Existing Loft Floor Layout
Scale 1:50




Existing Front Elevation
Scale 1:100

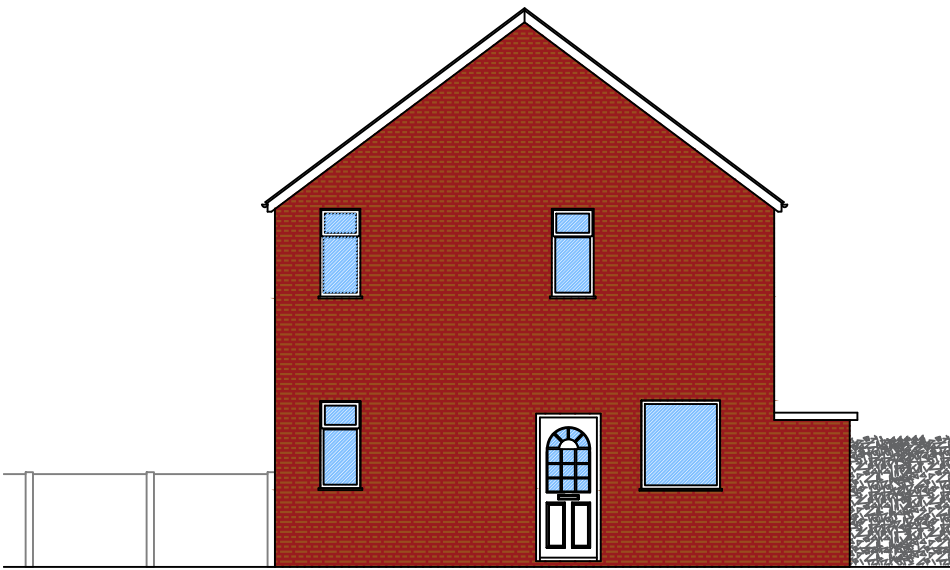

Existing Side Elevation
Scale 1:100



Existing Side Elevation
Scale 1:100

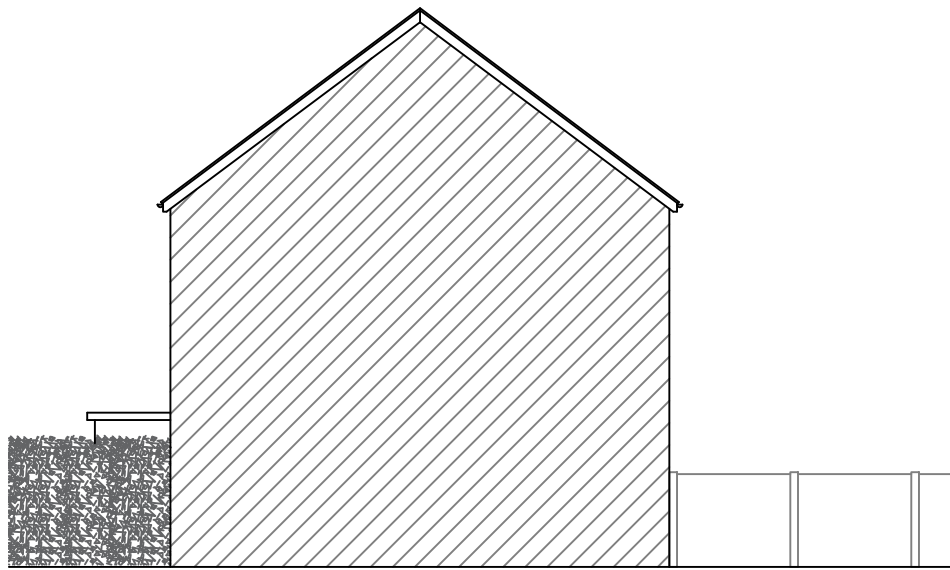


Existing Side Elevation
Scale 1:100

Notes:



Location Plan
Scale 1:1250

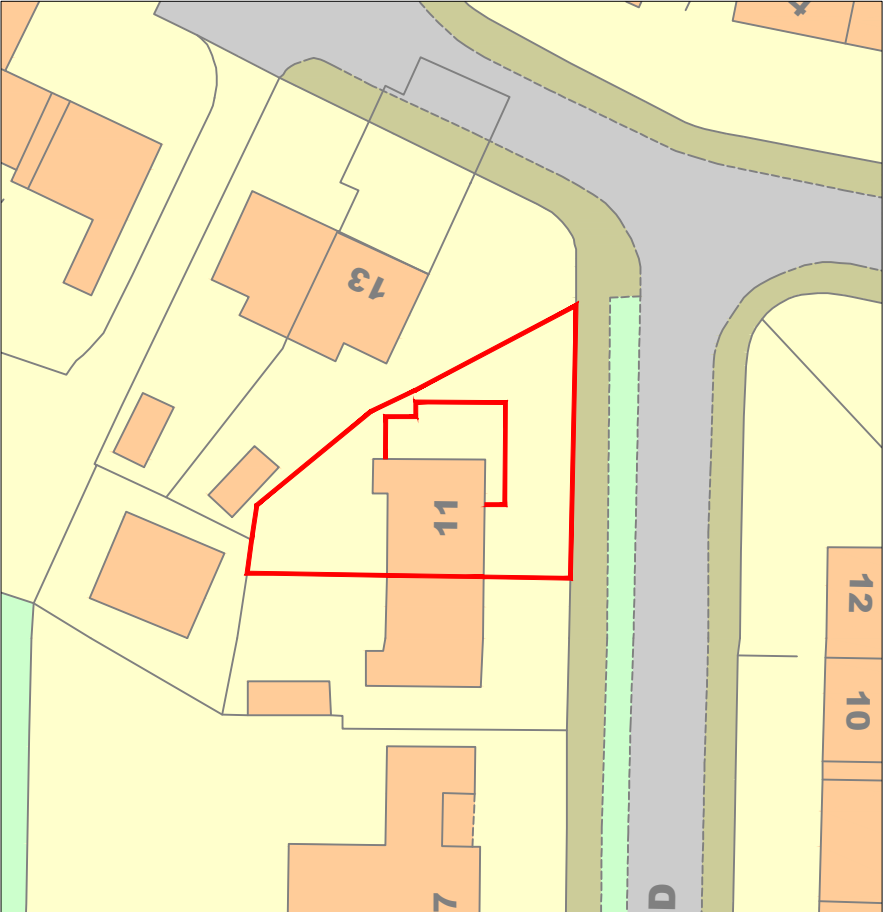

Site Location
Scale 1:500

Revision Details	

Project / Title:
**Planning Permission for
Proposed Single Storey Rear Extension
& Loft Conversion**

Client:
**Mr S Dunn
11 Stoneacre Road
Wythenshawe, Manchester M22 1BP**

Drawn: MJD	Scale: As Shown	Date: 21.12.21
AutoCAD Location	D:\Bentley Planning & PM\Planning Apps\	

No.	SSRE-11SR-001	Rev. A
-----	---------------	--------



Office: 1 Anfield Road,
Sale, Cheshire
M33 2AY
Telephone: +44 (0) 161 282 5310
Mobile: +44 (0) 7903 720 144
E-mail: Bentleyypandm@gmail.com